E L E V A T I O N S

Scale 1:100



front

side



rear

side

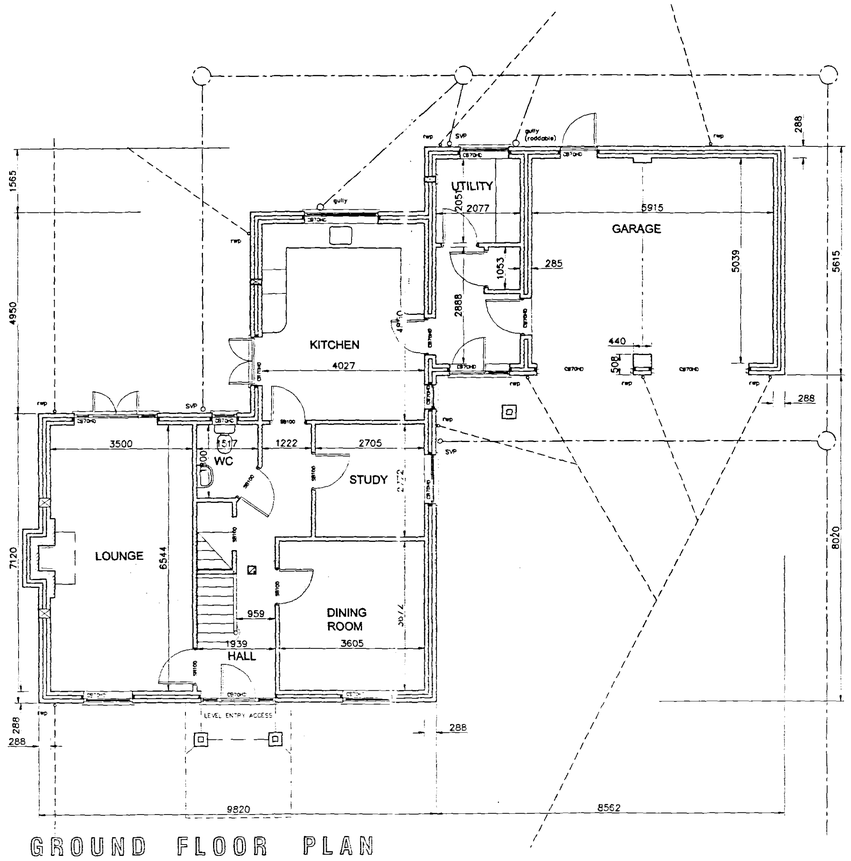

GROUND FLOOR PLAN

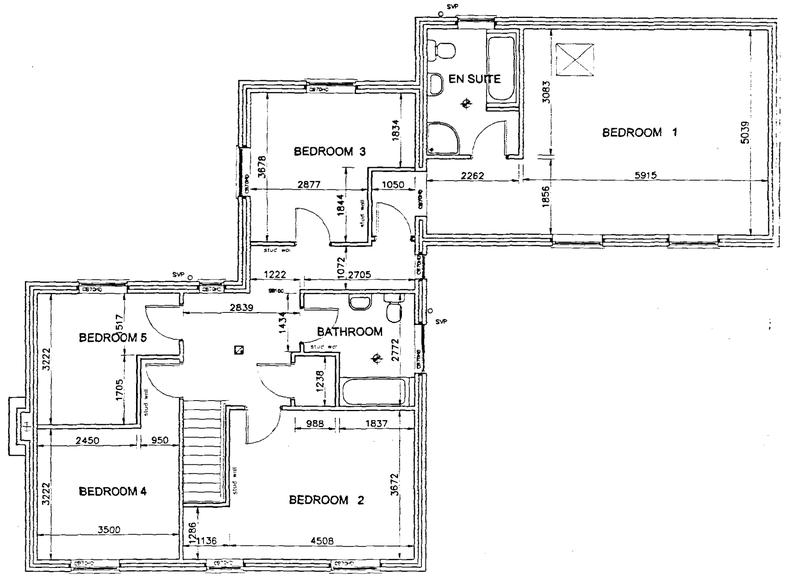

FIRST FLOOR PLAN

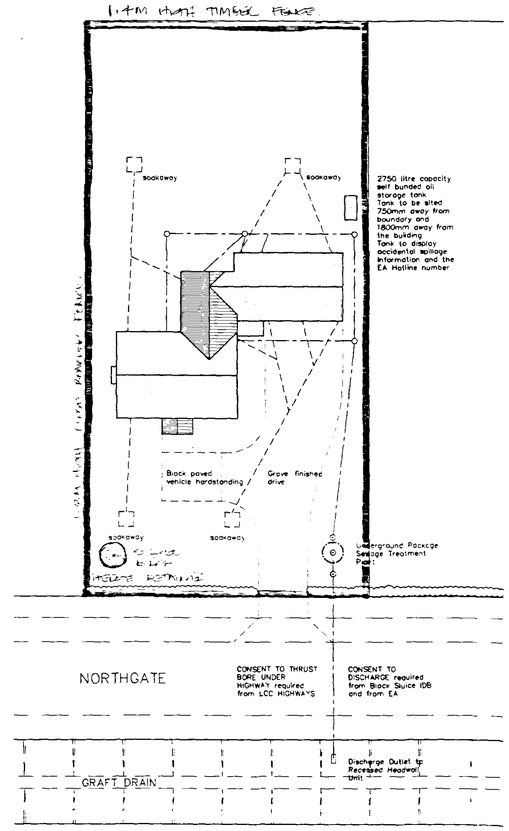

block plan

scale 1:250

AMENDMENTS

A

DETERMINED PLAN

SHDC Planning & Development 10 JAN 2005 Ref: 0023/05

L. A. Building Design

Architectural and Surveying Practice
55 Hannam Boulevard
Spalding
Lincolnshire PE11 1LB
Telephone/Fax: Spalding (01775) 71143

Peter S Lithgow MCIOB MBIAT

Member of the Chartered Institute of Building and Member of the British Institute of Architectural Technologists

project

Proposed House and Garage

Northgate
West Pinchbeck
Spalding, Lincolnshire

client

HAWTHORN HOMES LIMITED

drawing

General Arrangement Drawing
ELEVATIONS, FLOOR PLANS

date	scale
NOVEMBER 2004	1:100, 1:[illegible], 250
drawn by	checked
Peter Lithgow.	
job no	drawing no
04/25	01 – F_