



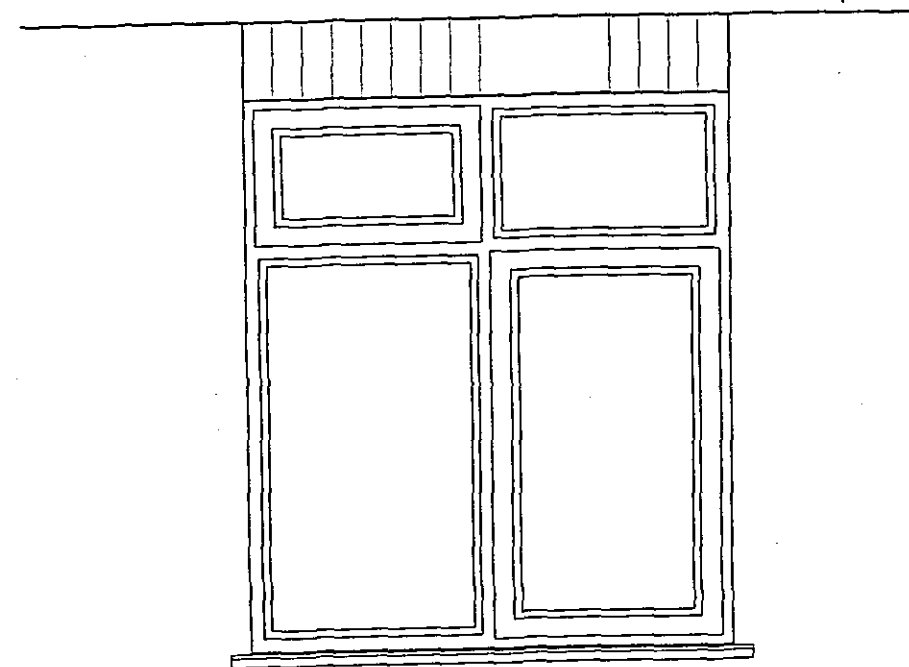


ELEVATION
1:20


MATERIALS:
ALL FRAMES IN WHITE PVC-U TO MATCH EXISTING

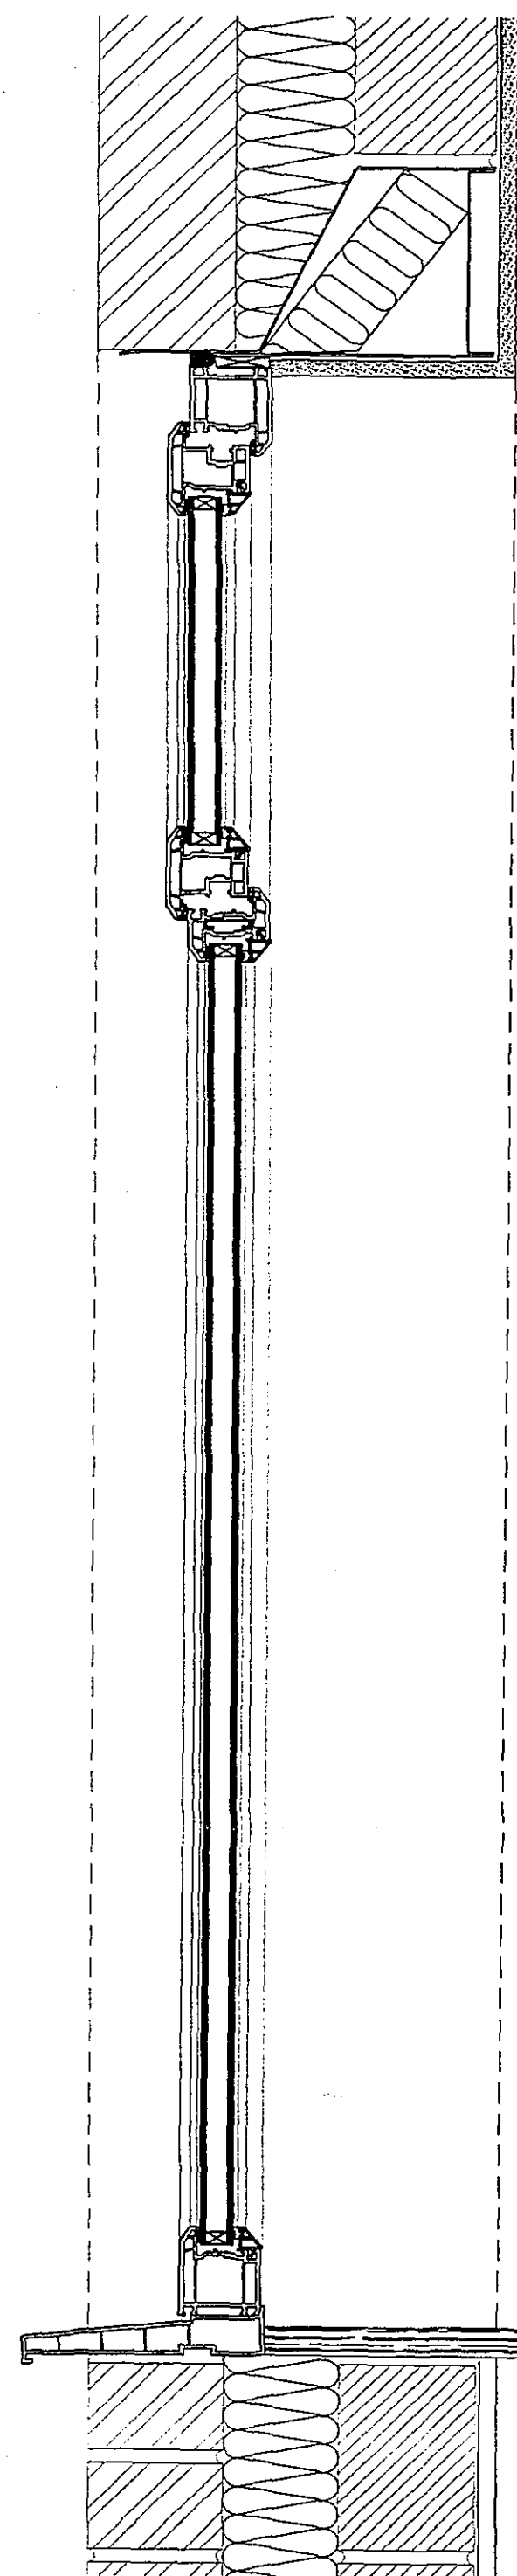


SECTION 1:5

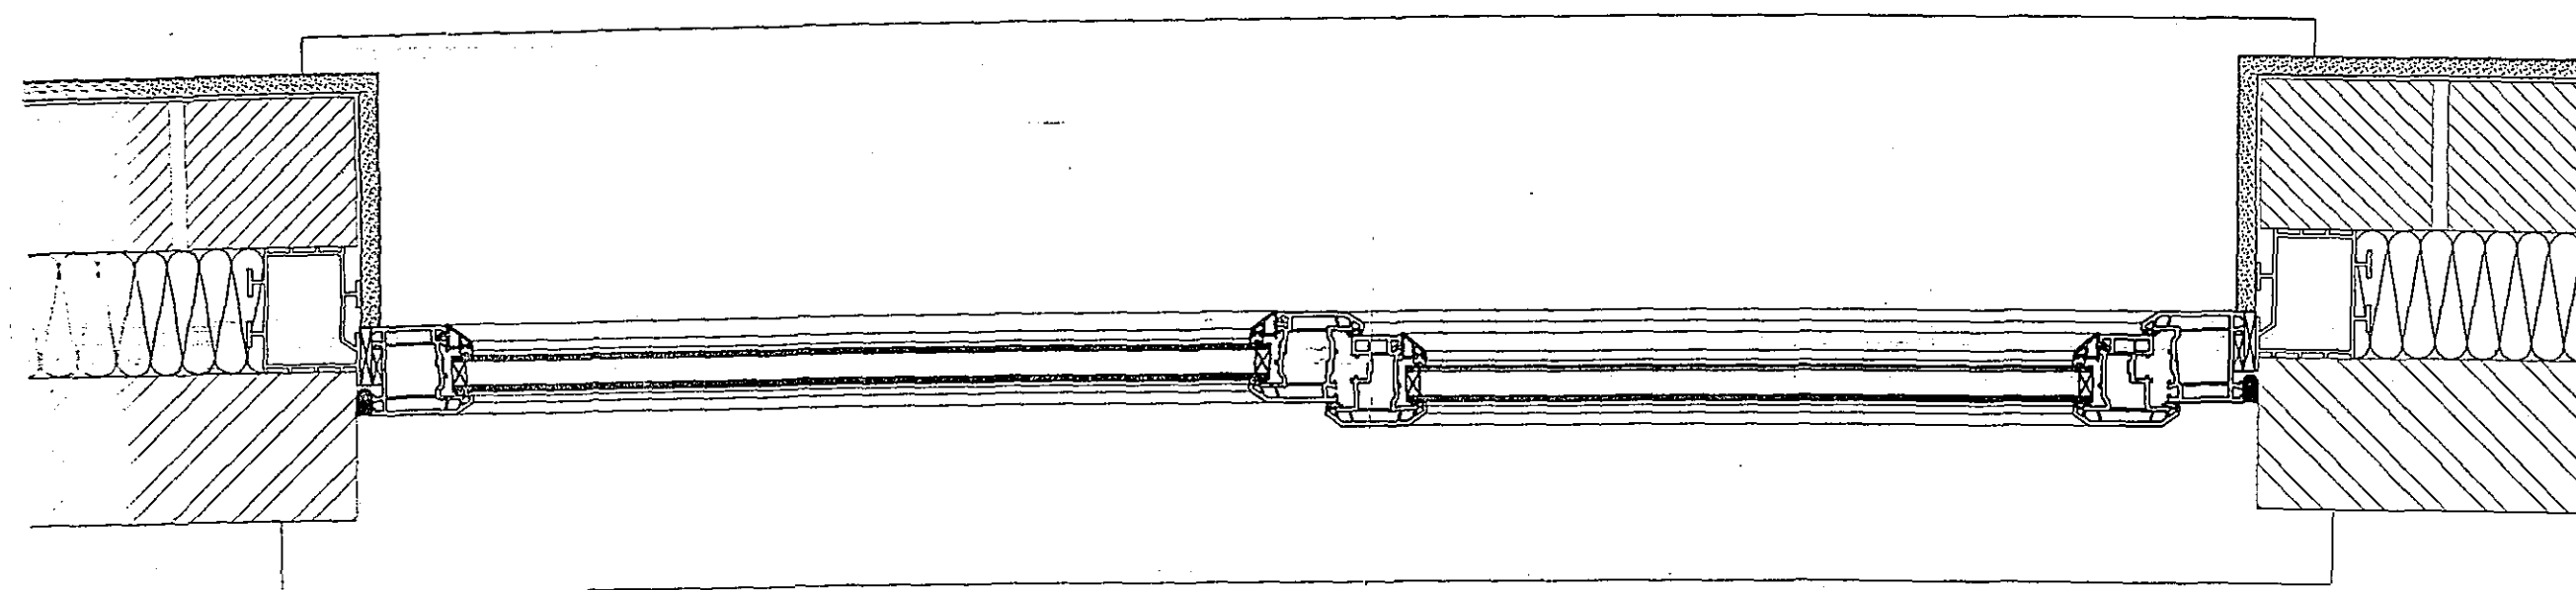


PLAN 1:5

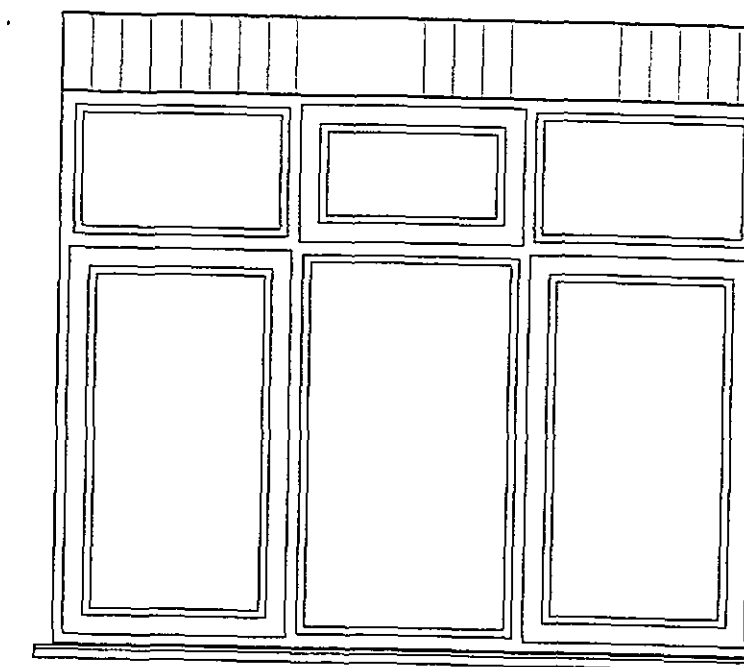

ELEVATION
1:20

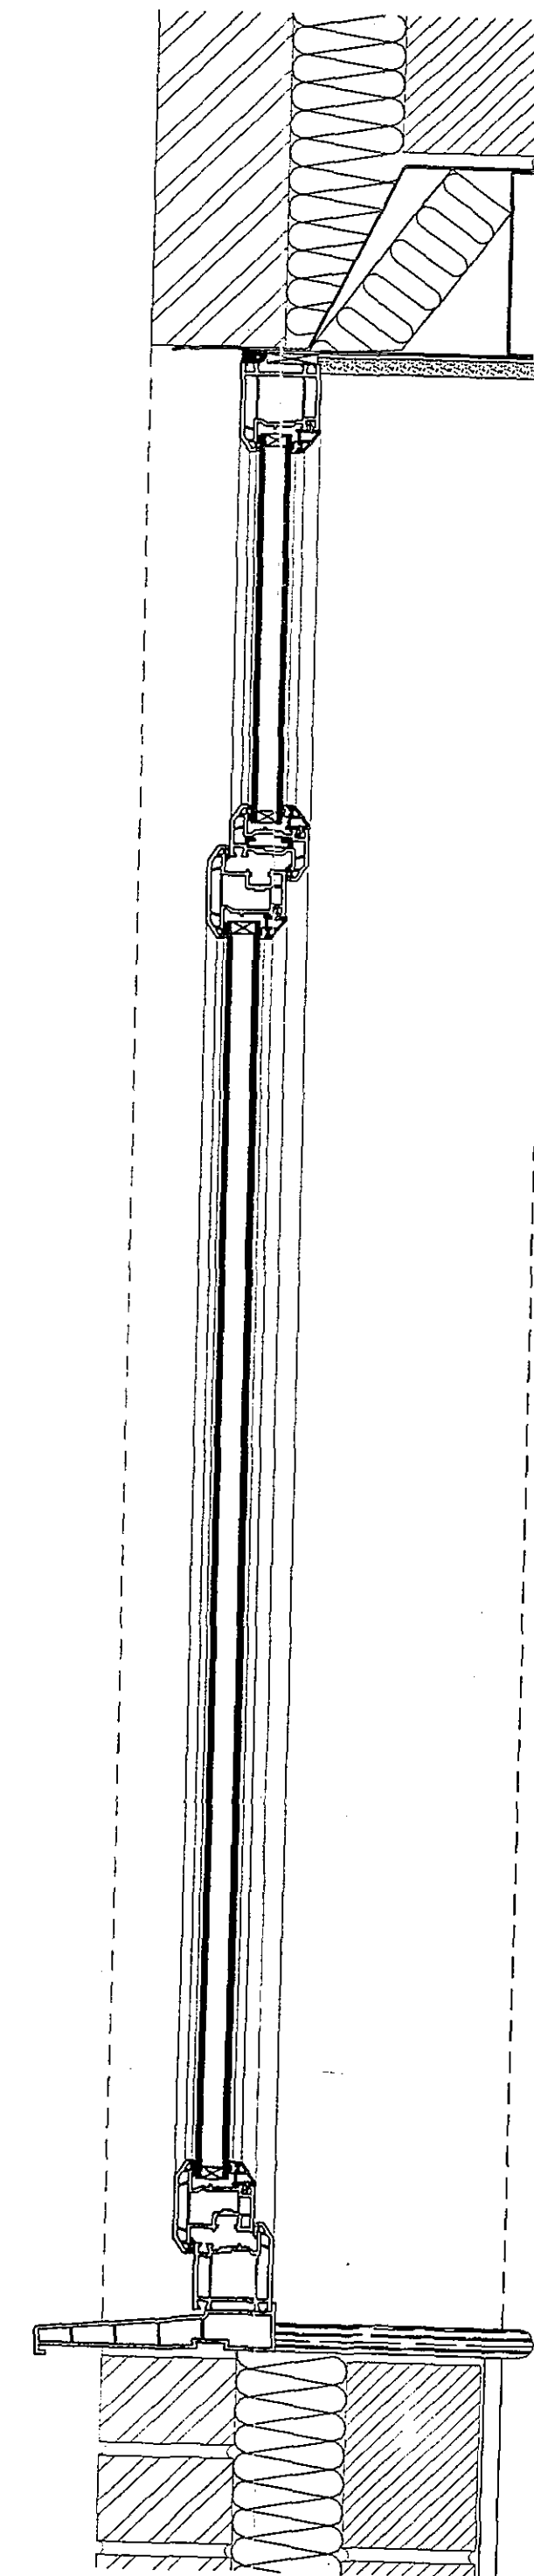

SECTION 1:5

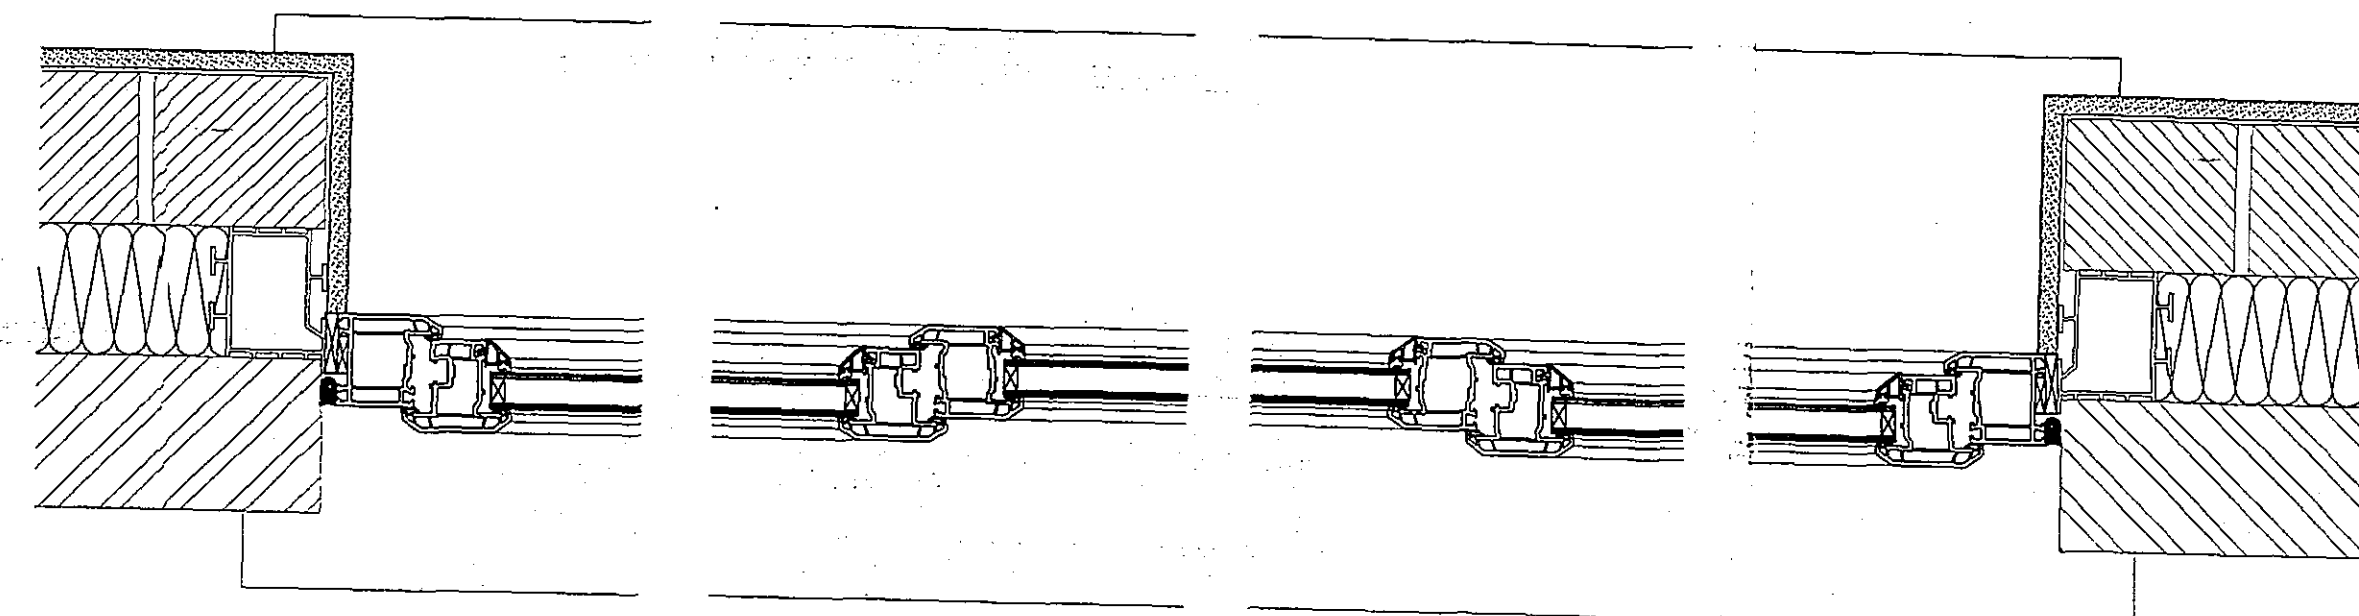


PLAN 1:5



AMENDMENTS

A

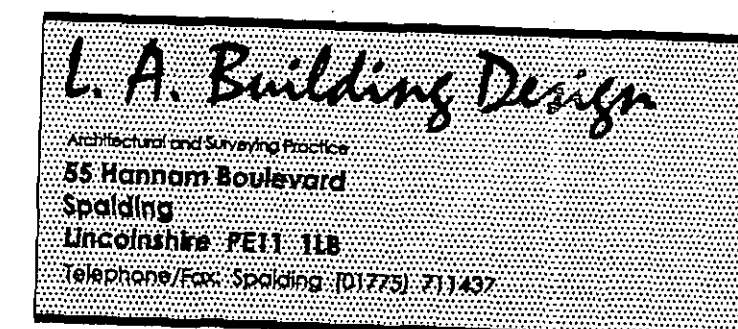

Peter S Lithgow MCIOB MCIAT

Member of the Chartered Institute of Building and
Member of the Chartered Institute of Architectural Technologists

Project
Proposed Extension and Alterations to Existing Bungalow at
3 Church Street, Finchbeck
Spalding, Lincolnshire, PE11 3UA

Client
MR & MRS S BETTS

Drawing
WINDOW DETAILS

Date	Scale(s)
December 2006	1:50 1:20
Drawn by	Checked
Peter Lithgow	PSL
Job no	Drawing no
04/31	16