




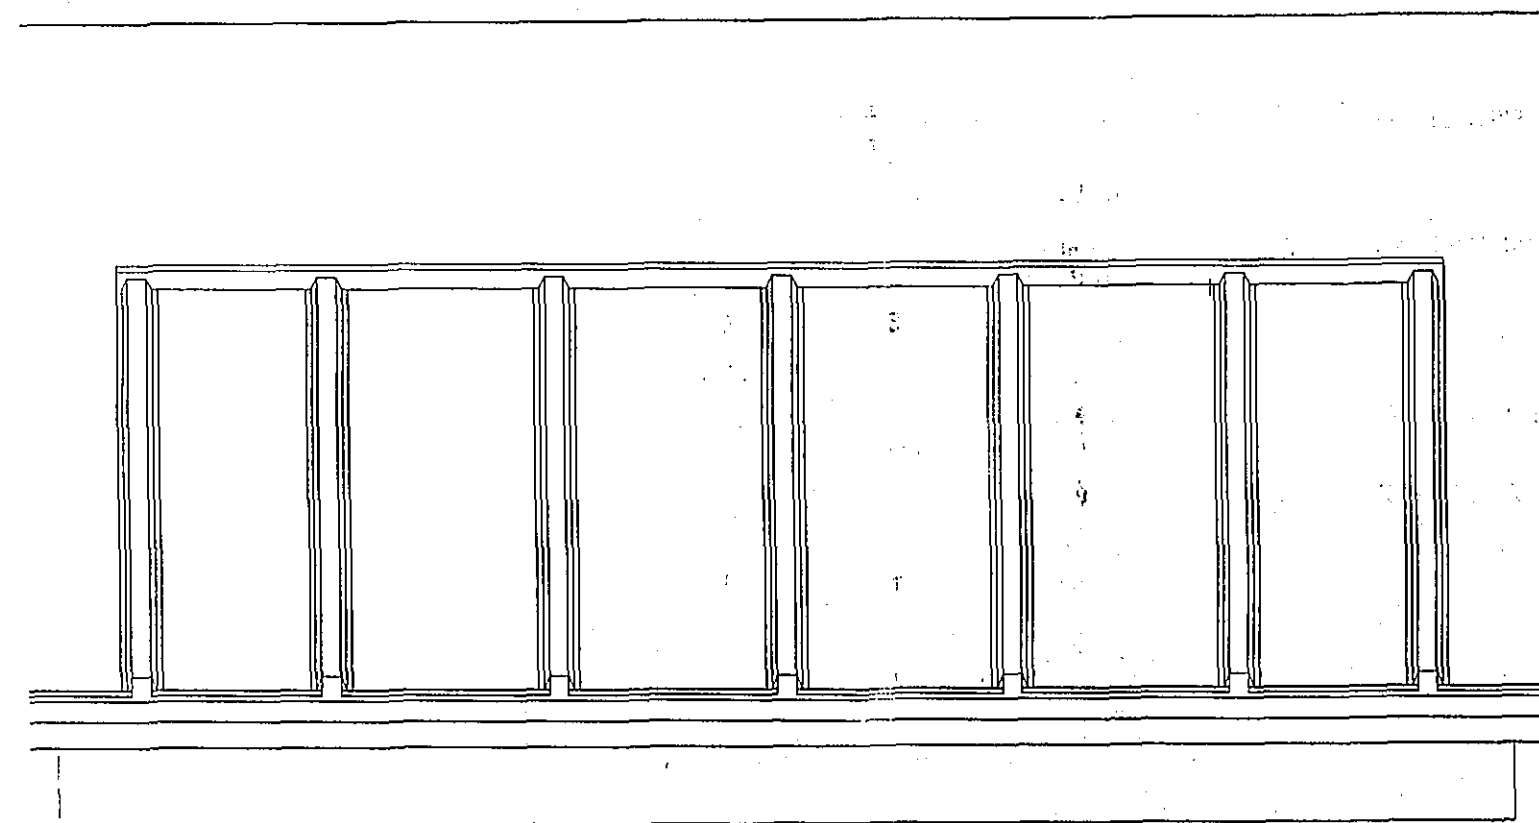


ELEVATION 1:20

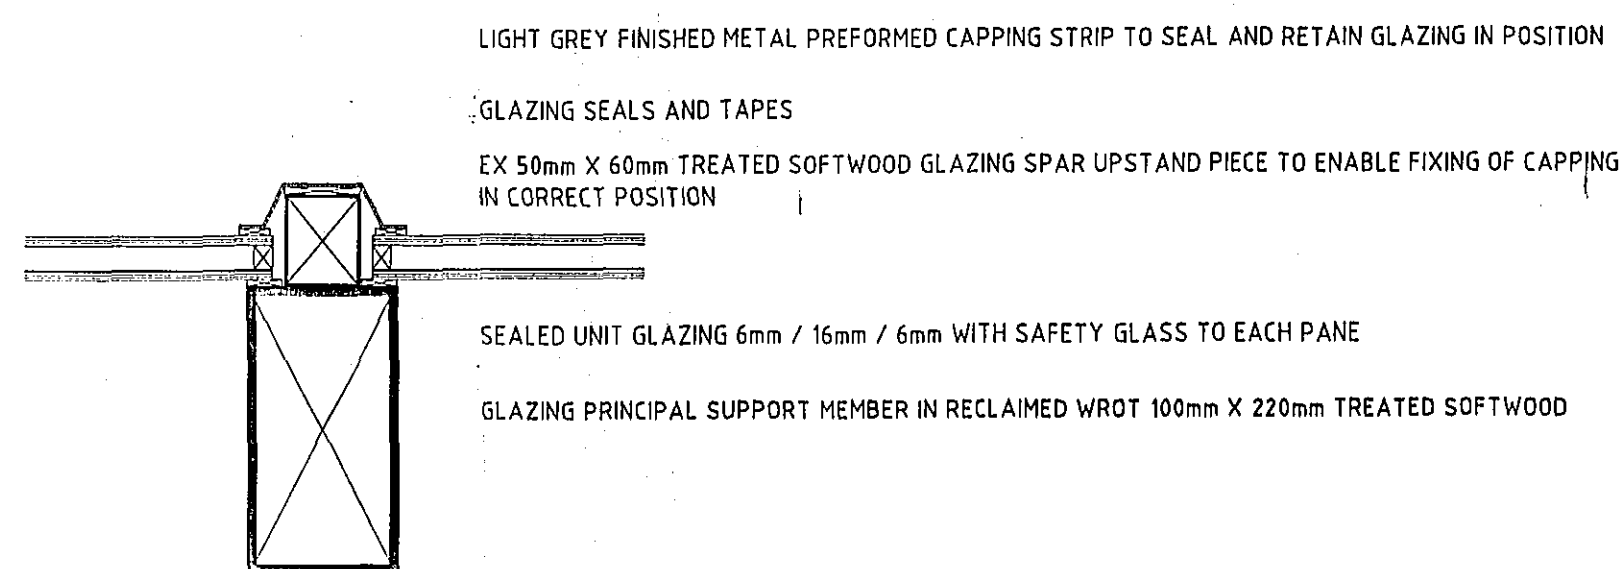

SECTION THRO GLAZING MEMBER
1:5

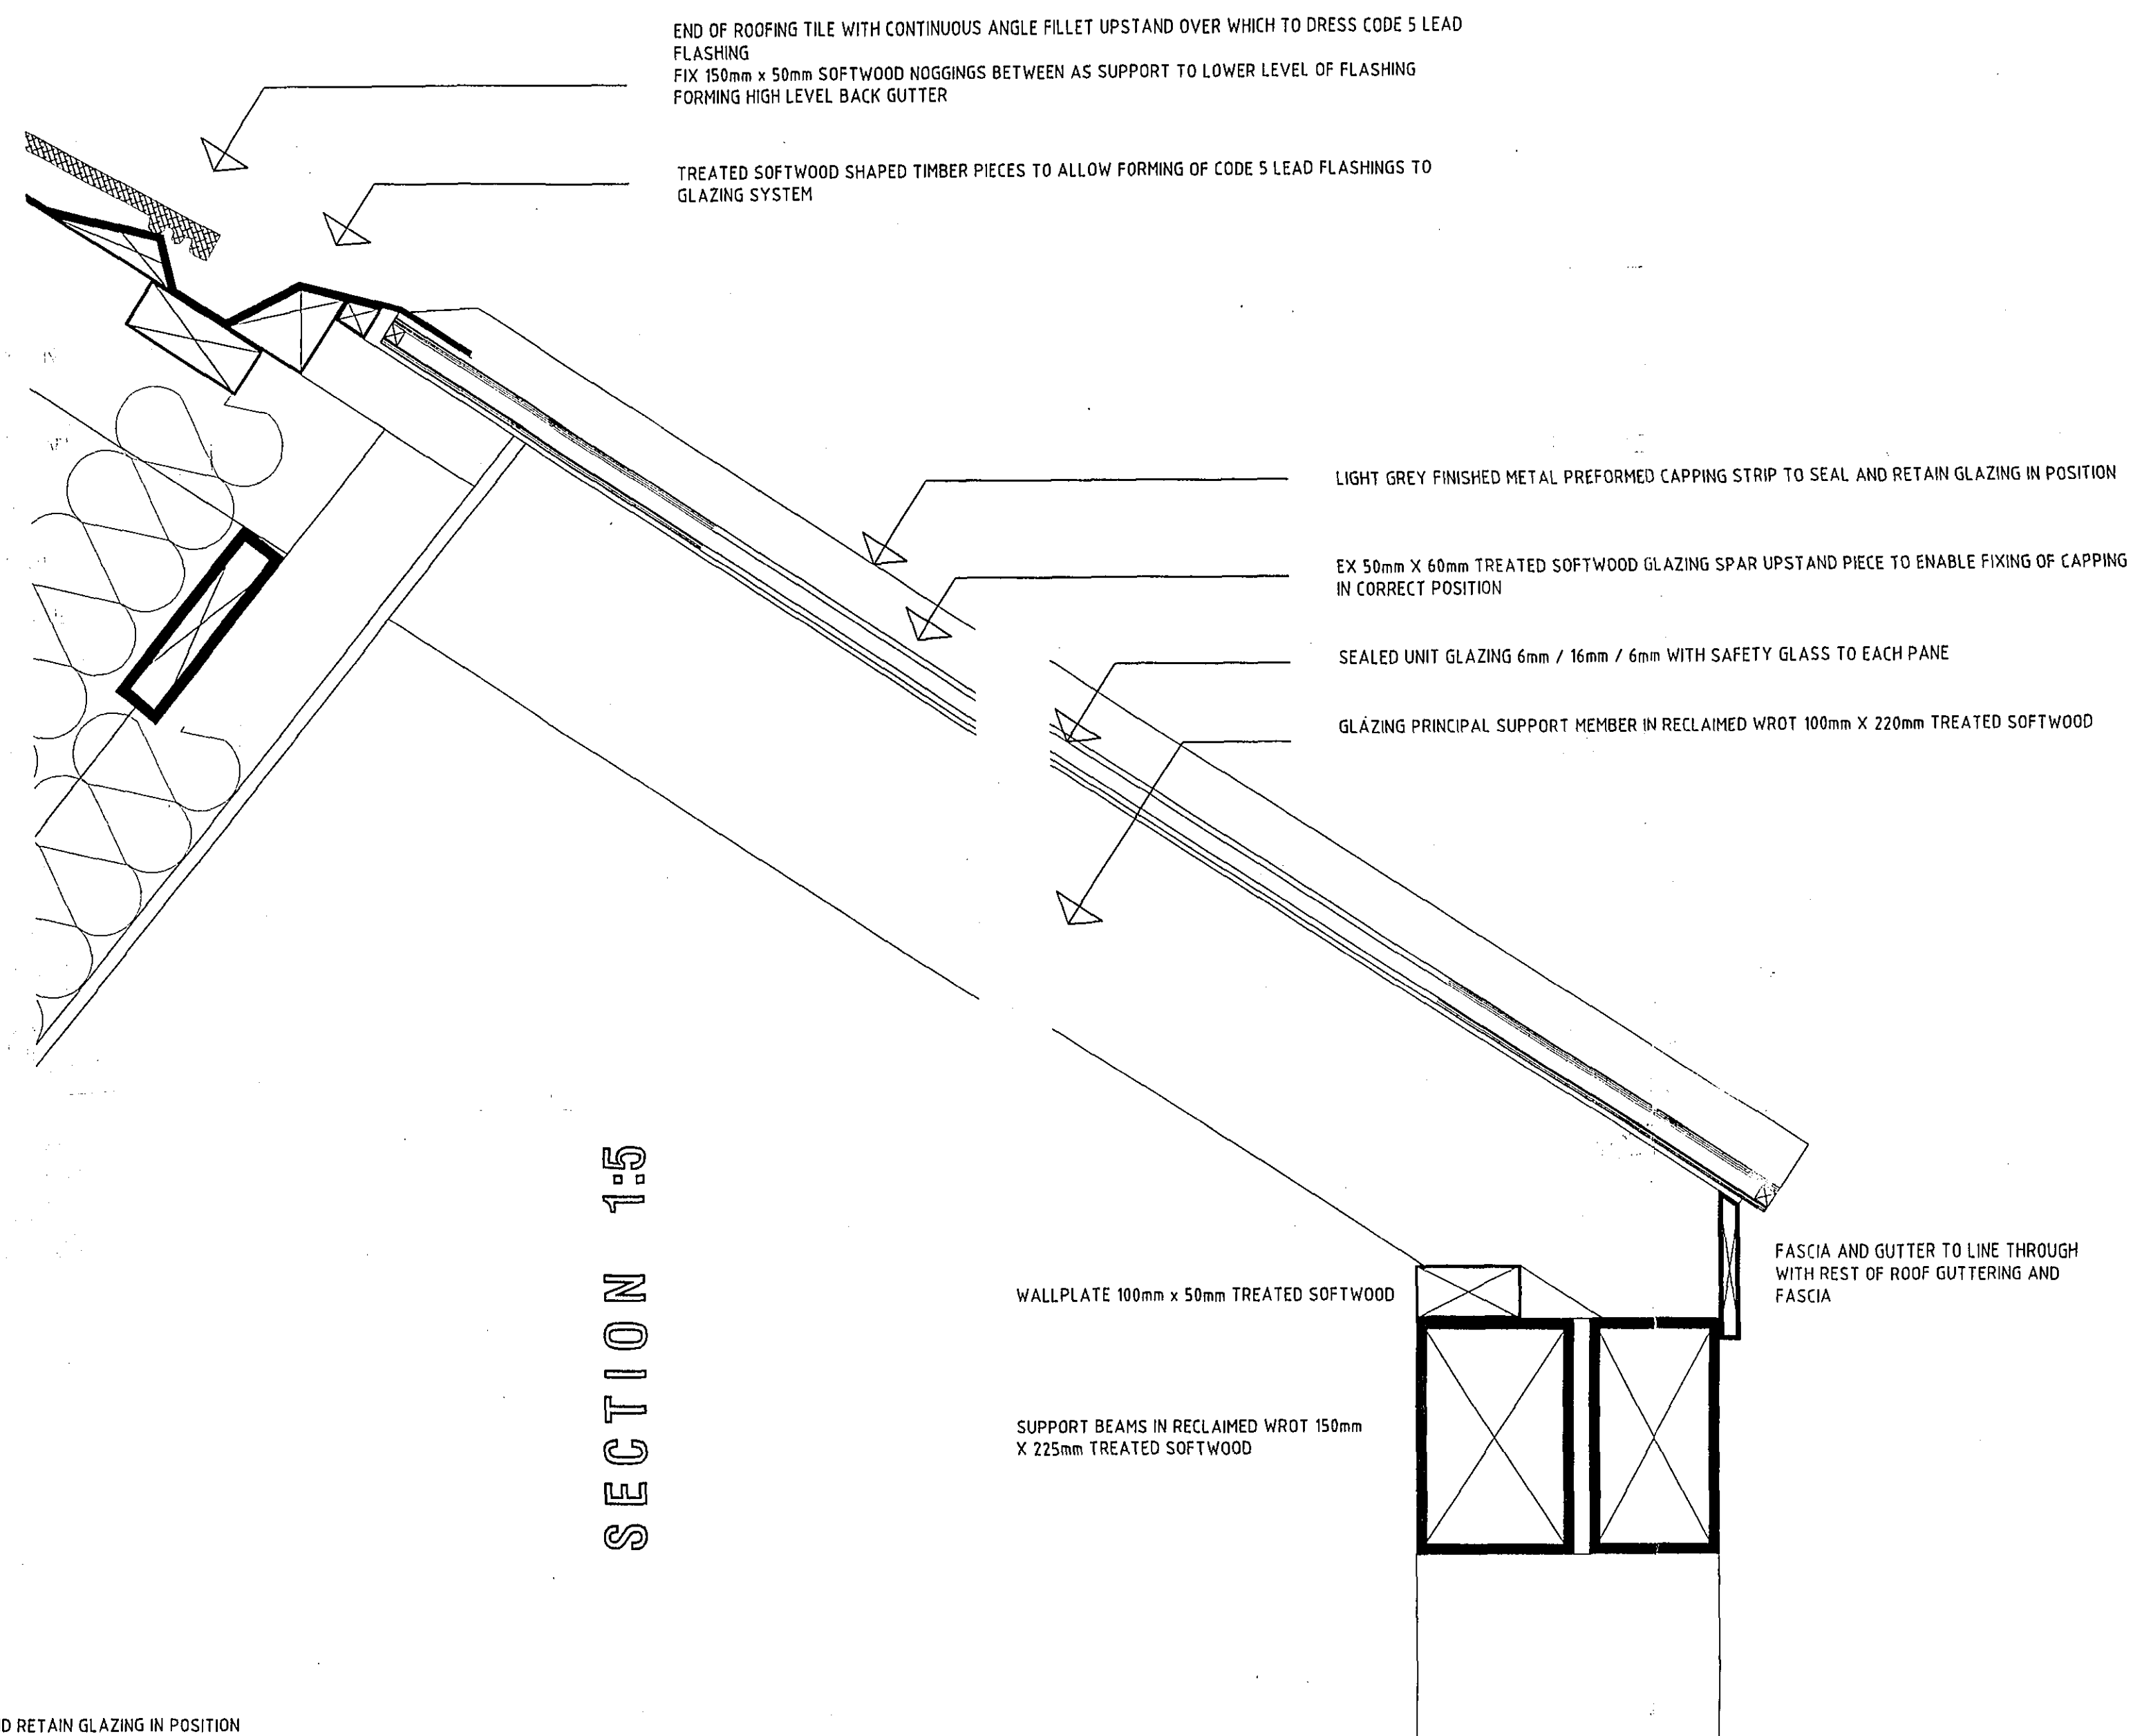


SECTION 1:5

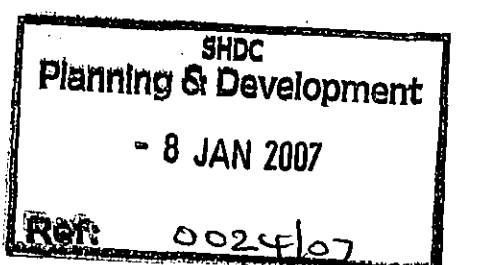

AMENDMENTS

A

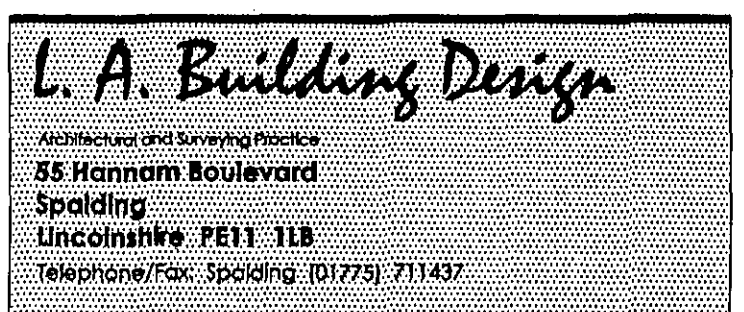

Peter S Lithgow MCI08 MCAT

Member of the Chartered Institute of Building and
Member of the Chartered Institute of Architectural Technologists

project
Proposed Extension and Alterations to Existing Bungalow at
3 Church Street, Pinchbeck
Spalding, Lincolnshire, PE11 3UA

client

MR & MRS S BETTS

drawing
GLAZED ROOF DETAIL

date	scale(s)
December 2006	1:50 1:20
drawn by	checked
Peter Lithgow	PSL
job no	drawing no
04/31	18