



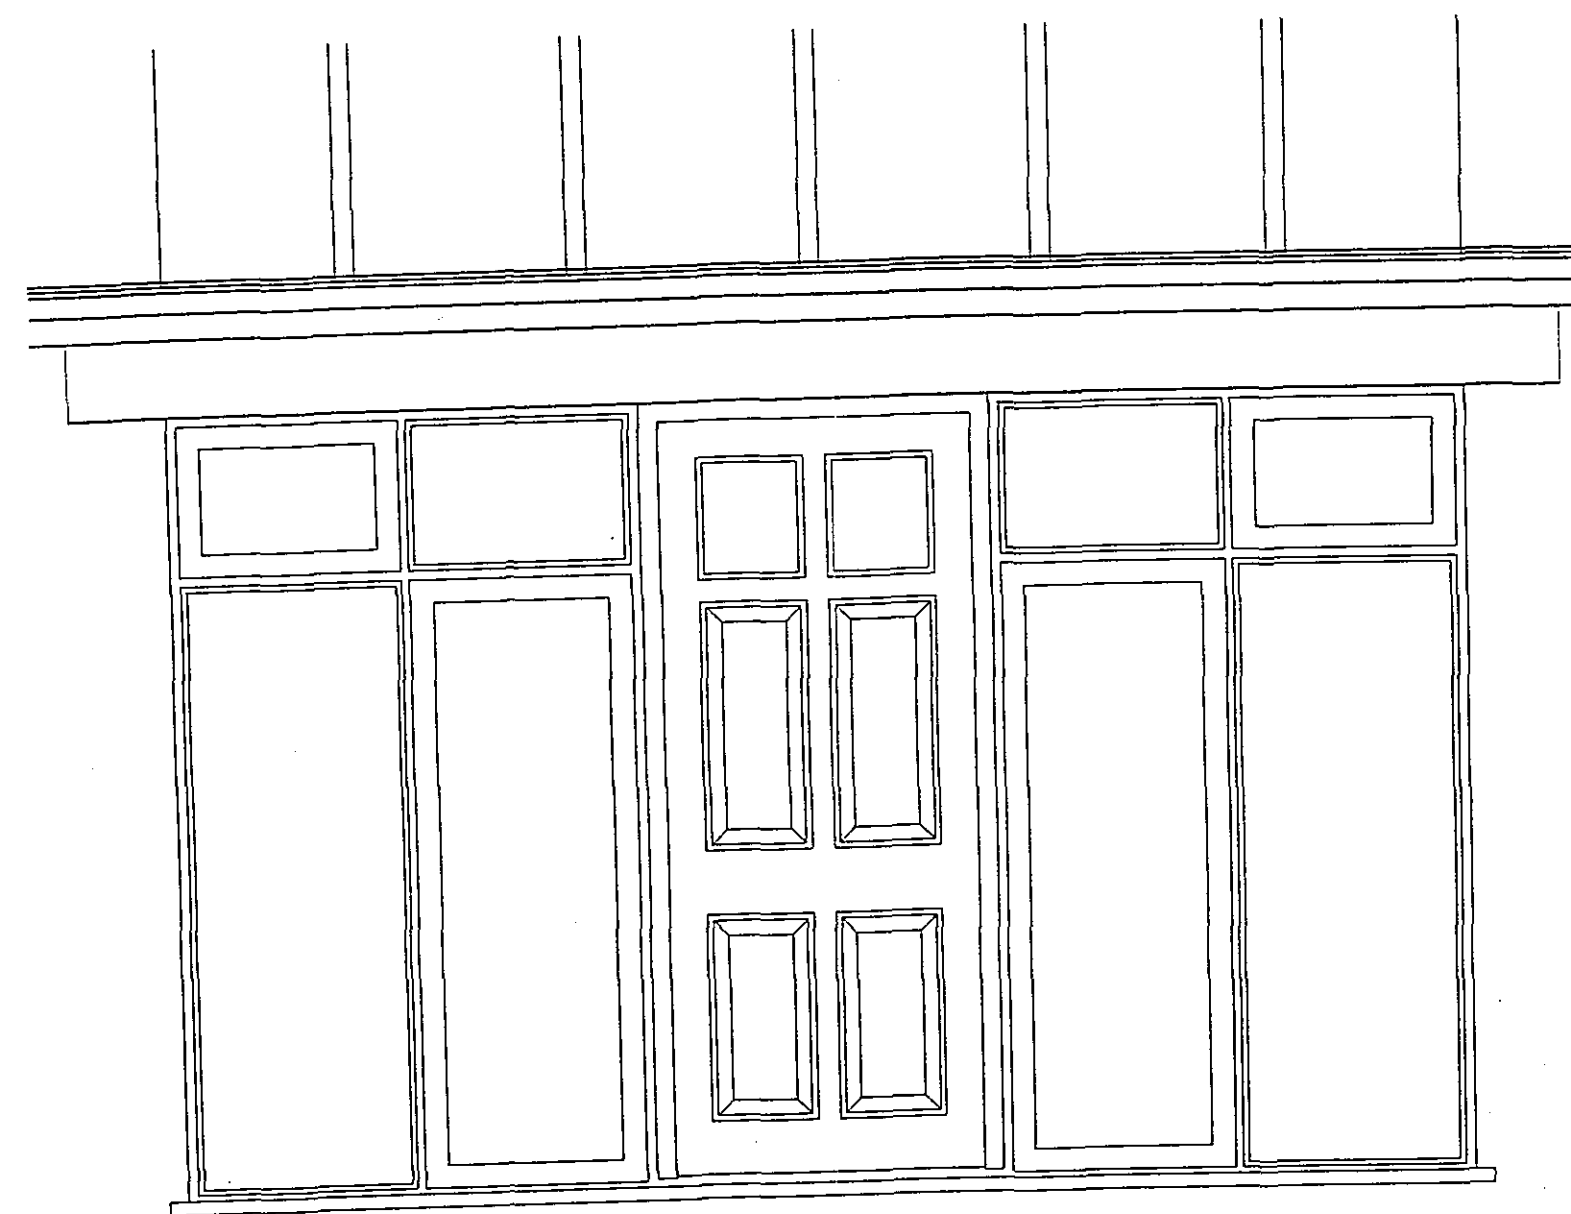


ELEVATION 1:20

MATERIALS:
ALL FRAMES IN WHITE PVC-U TO MATCH EXISTING

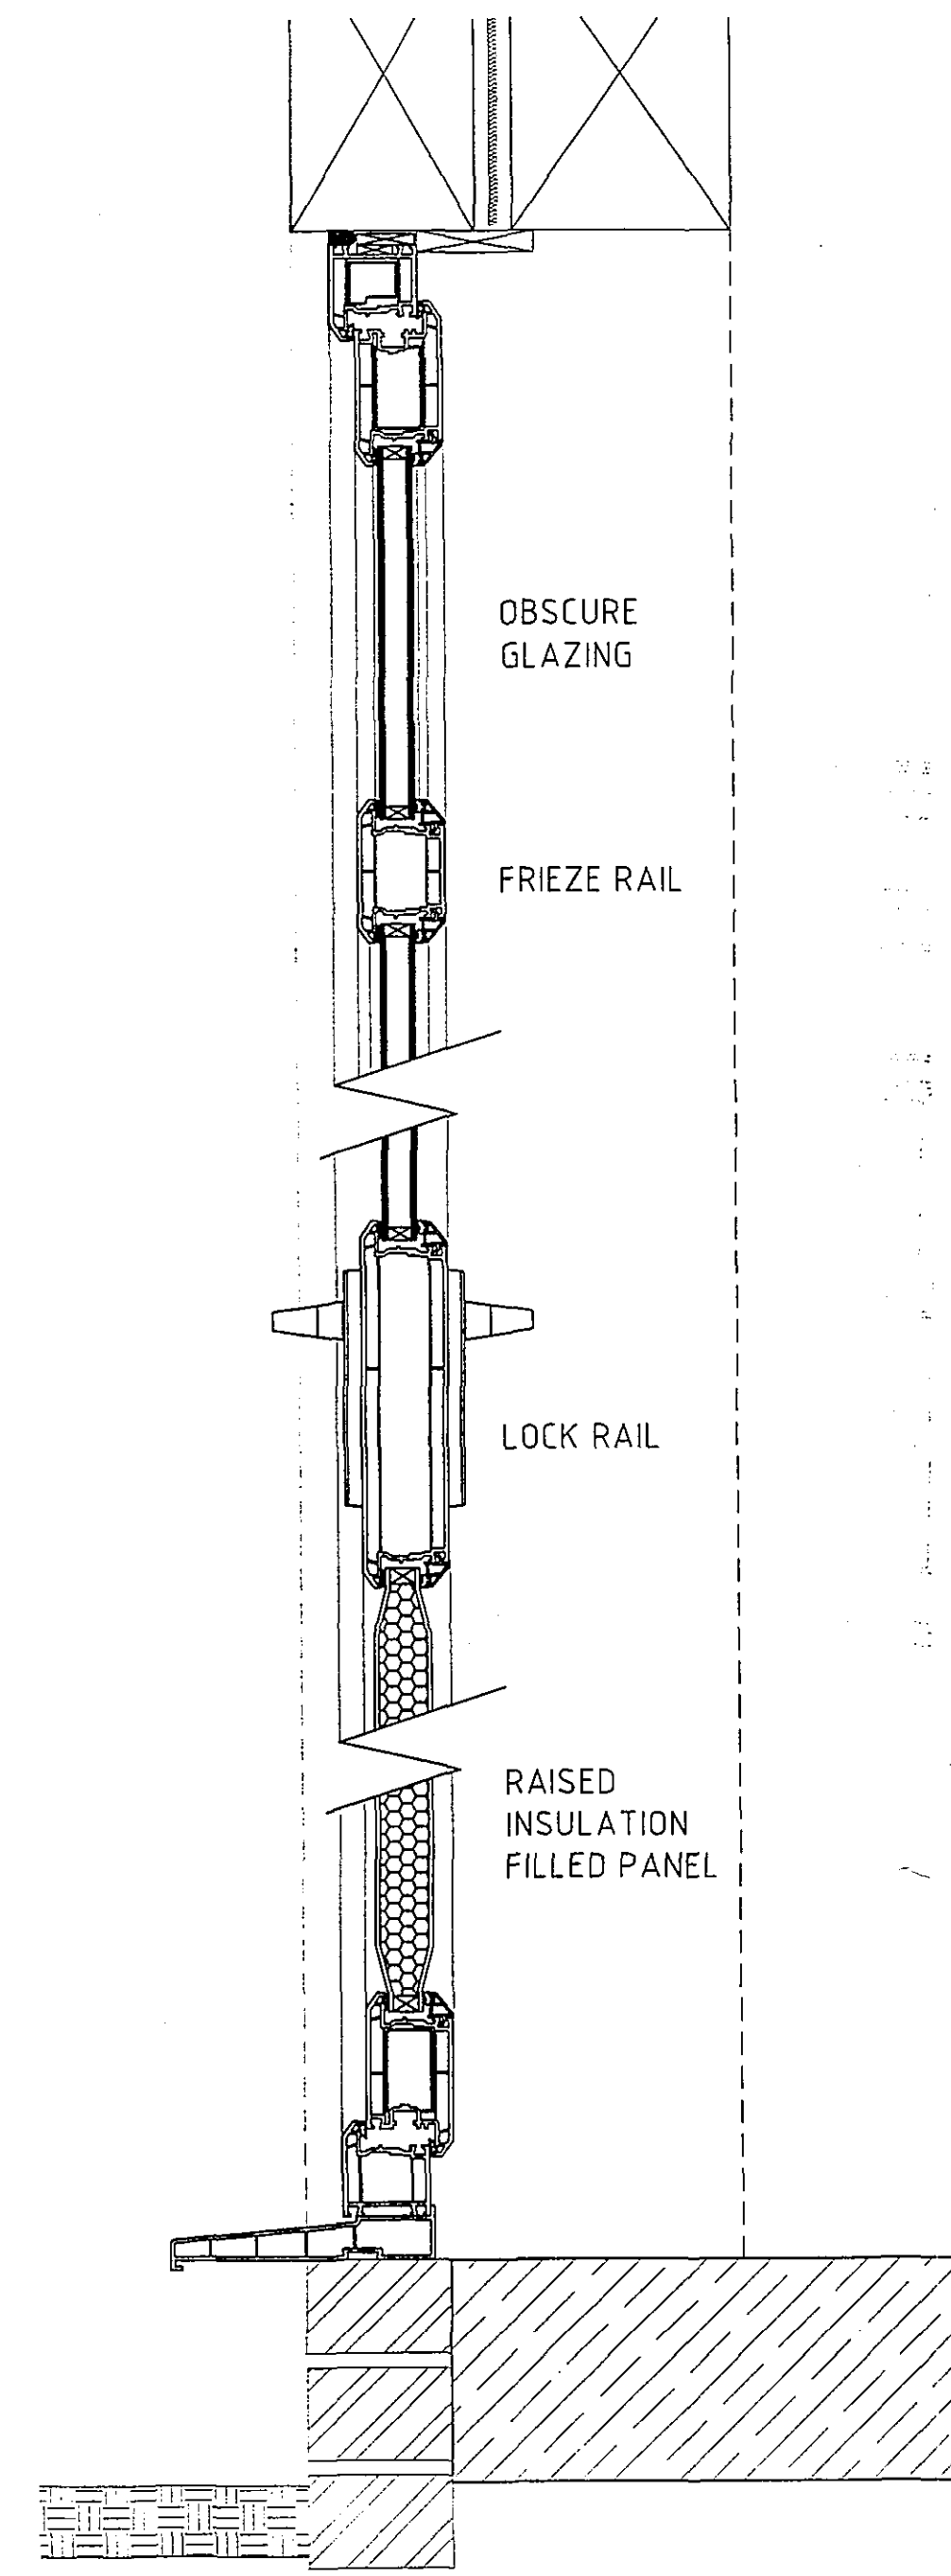

SECTION 1:5

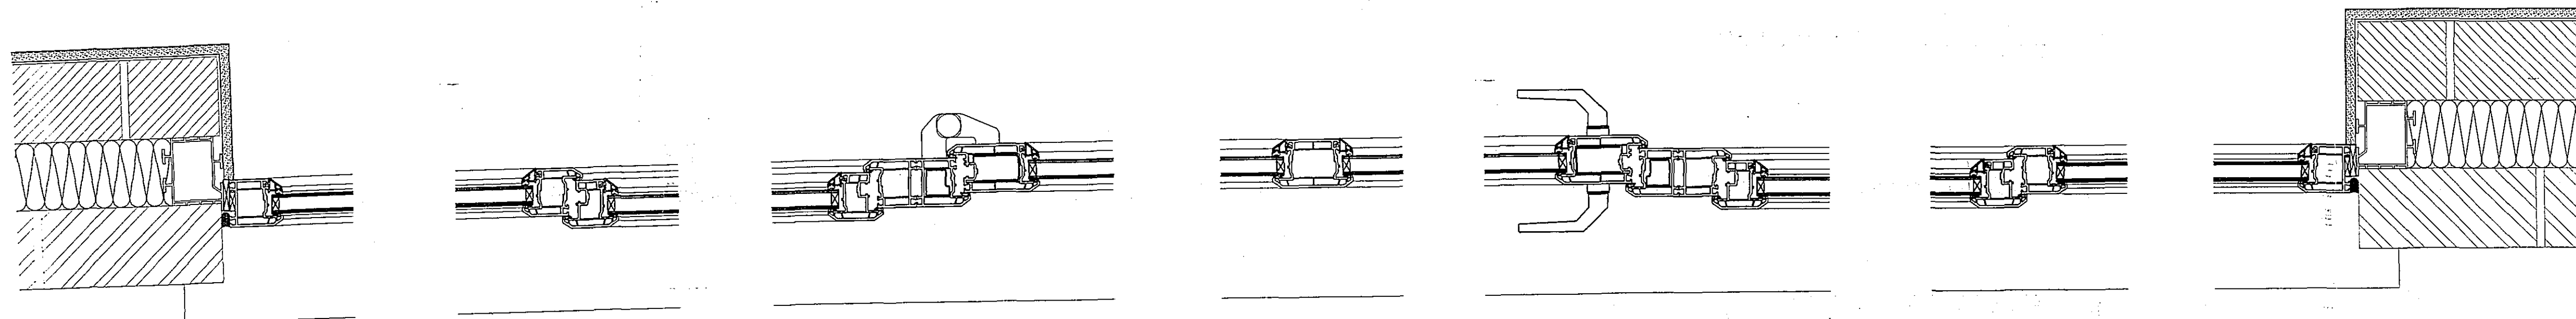

PLAN 1:5

SHDC
Planning & Development
- 8 JAN 2007
Ref: 0024107

AMENDMENTS

A

DETERMINED
PLAN

L. A. Building Design
Architectural and Surveying Practice
55 Hannam Boulevard
Spalding
Lincolnshire PE11 1LB
Telephone/Fax: Spalding (01775) 711407

Peter S Lithgow MCIOB MCAT

Member of the Chartered Institute of Building and
Member of the Chartered Institute of Architectural Technologists

project
Proposed Extension and Alterations to Existing Bungalow at
3 Church Street, Pinchbeck
Spalding, Lincolnshire, PE11 3UA

client

MR & MRS S BETTS

drawing
DOOR DETAIL

date	scale(s)
December 2006	1:50 1:20
drawn by	checked
Peter Lithgow	PSL
job no	drawing no
04/31	17