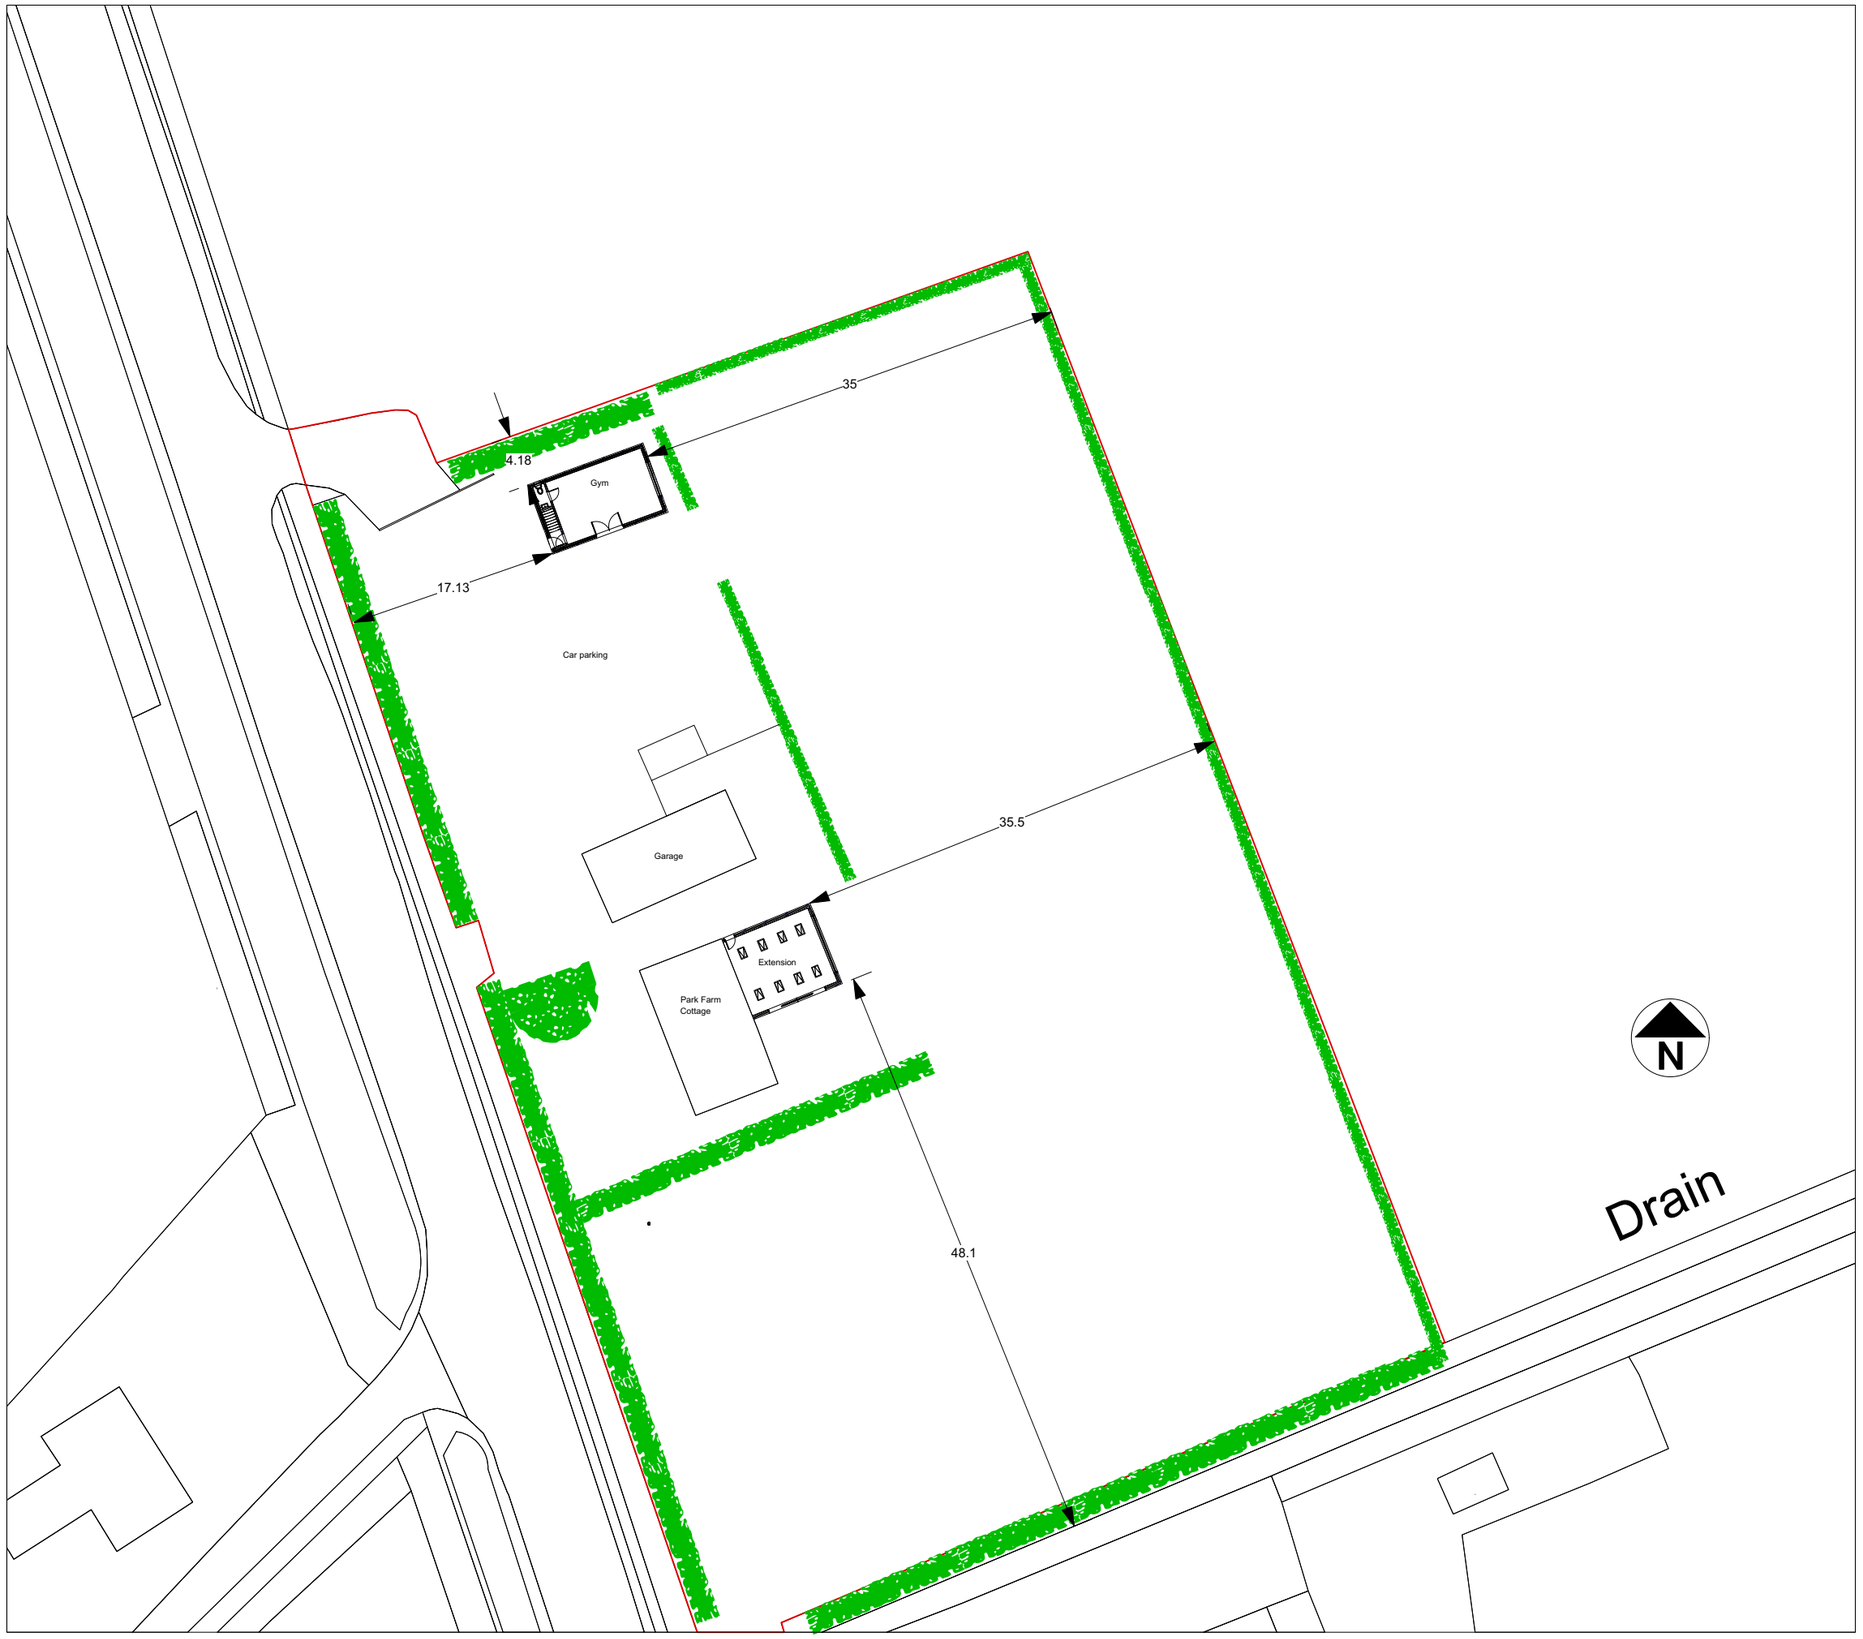


Project
PARK FARM COTTAGE
REAR EXTENSION & GYM

Title

PROPOSED BLOCK PLAN

Scale	Date	Job No	
1:500 @ A3	DEC 21	257	
Category	**CSIfb Element**	**Sequential No**	**Revisions**
D	(--)	04	A

Aspect Architectural Design

Architectural Designer

29A Church Street
Northborough
Peterborough
PE6 9BN
Telephone 07907030047

© Copyright

Rev A: Jan 22 - Dimension from the proposals to the boundary added

Scale Bar - 1:500

0M 10M 20M