

SHDC
Planning & Development
13 JAN 2010
Ref: 0029-10

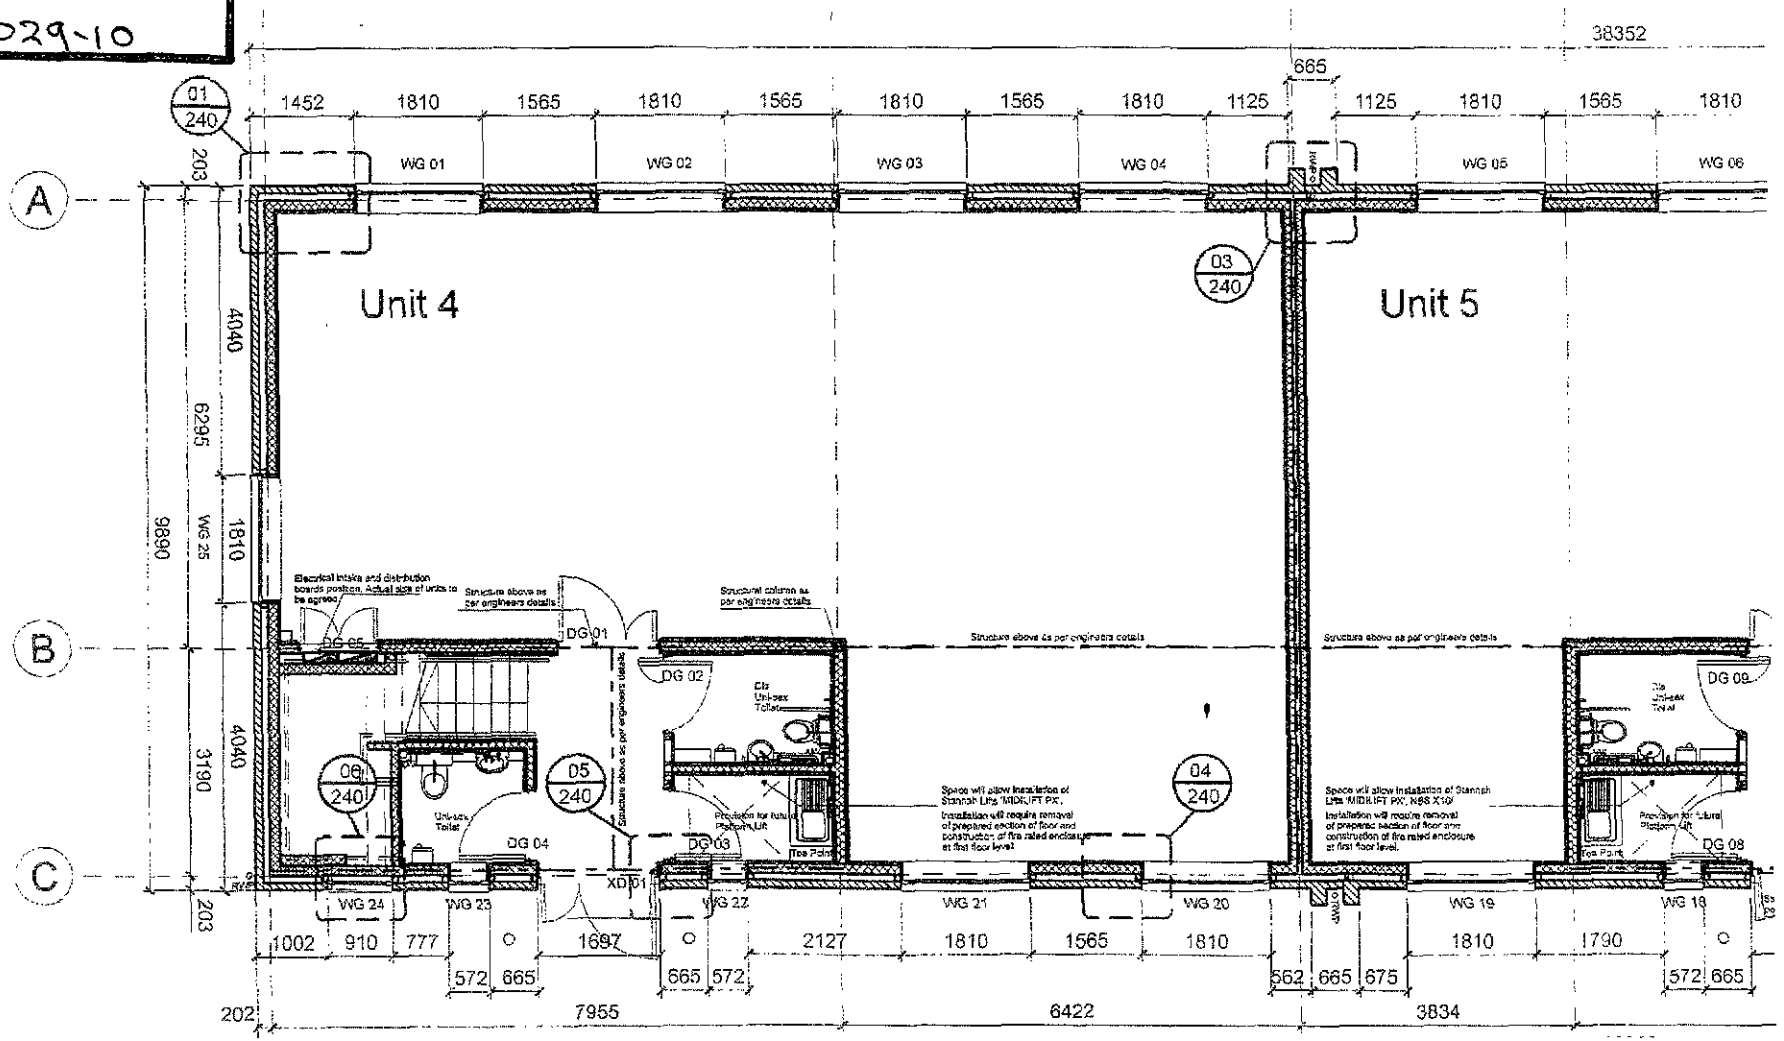


1/100 SCALE AT A4

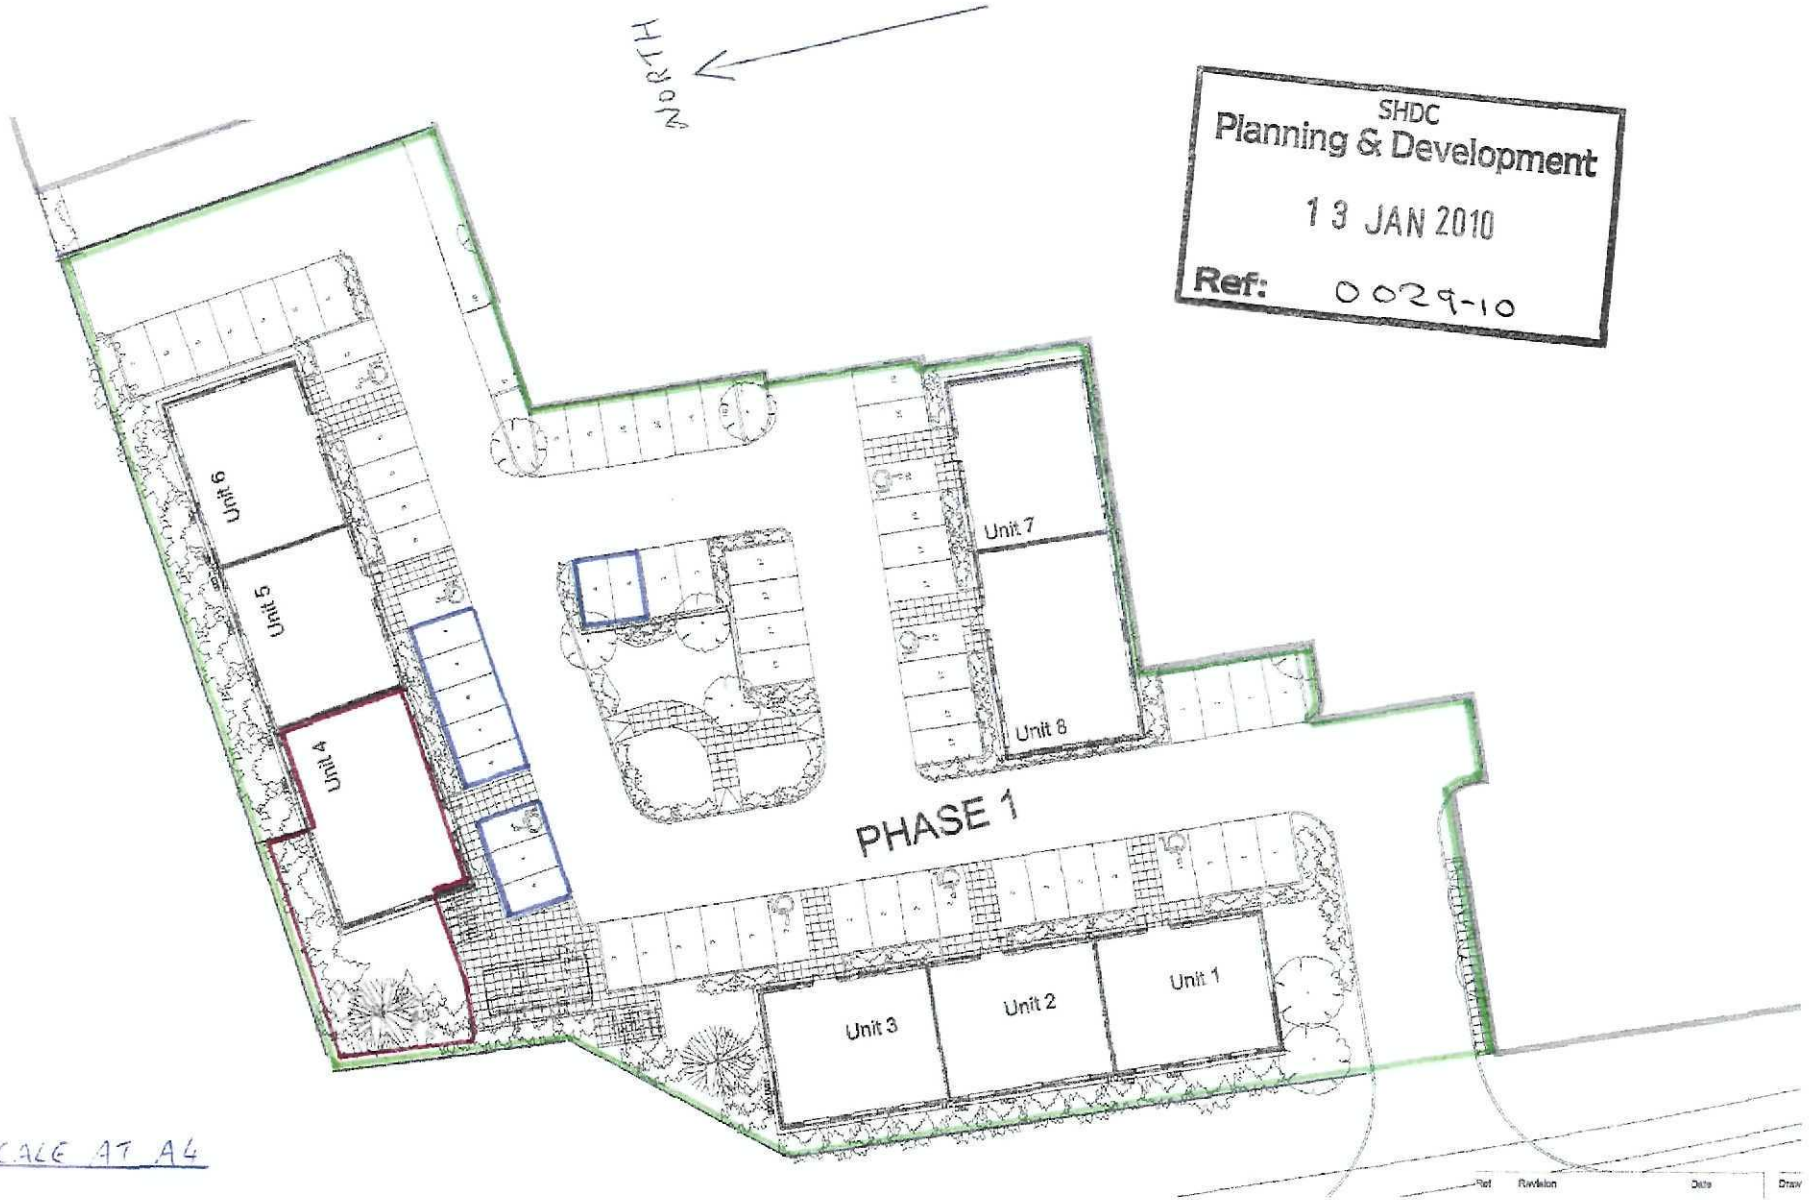

SHDC
Planning & Development
13 JAN 2010
Ref: 0029-10

1/500 SCALE AT A4

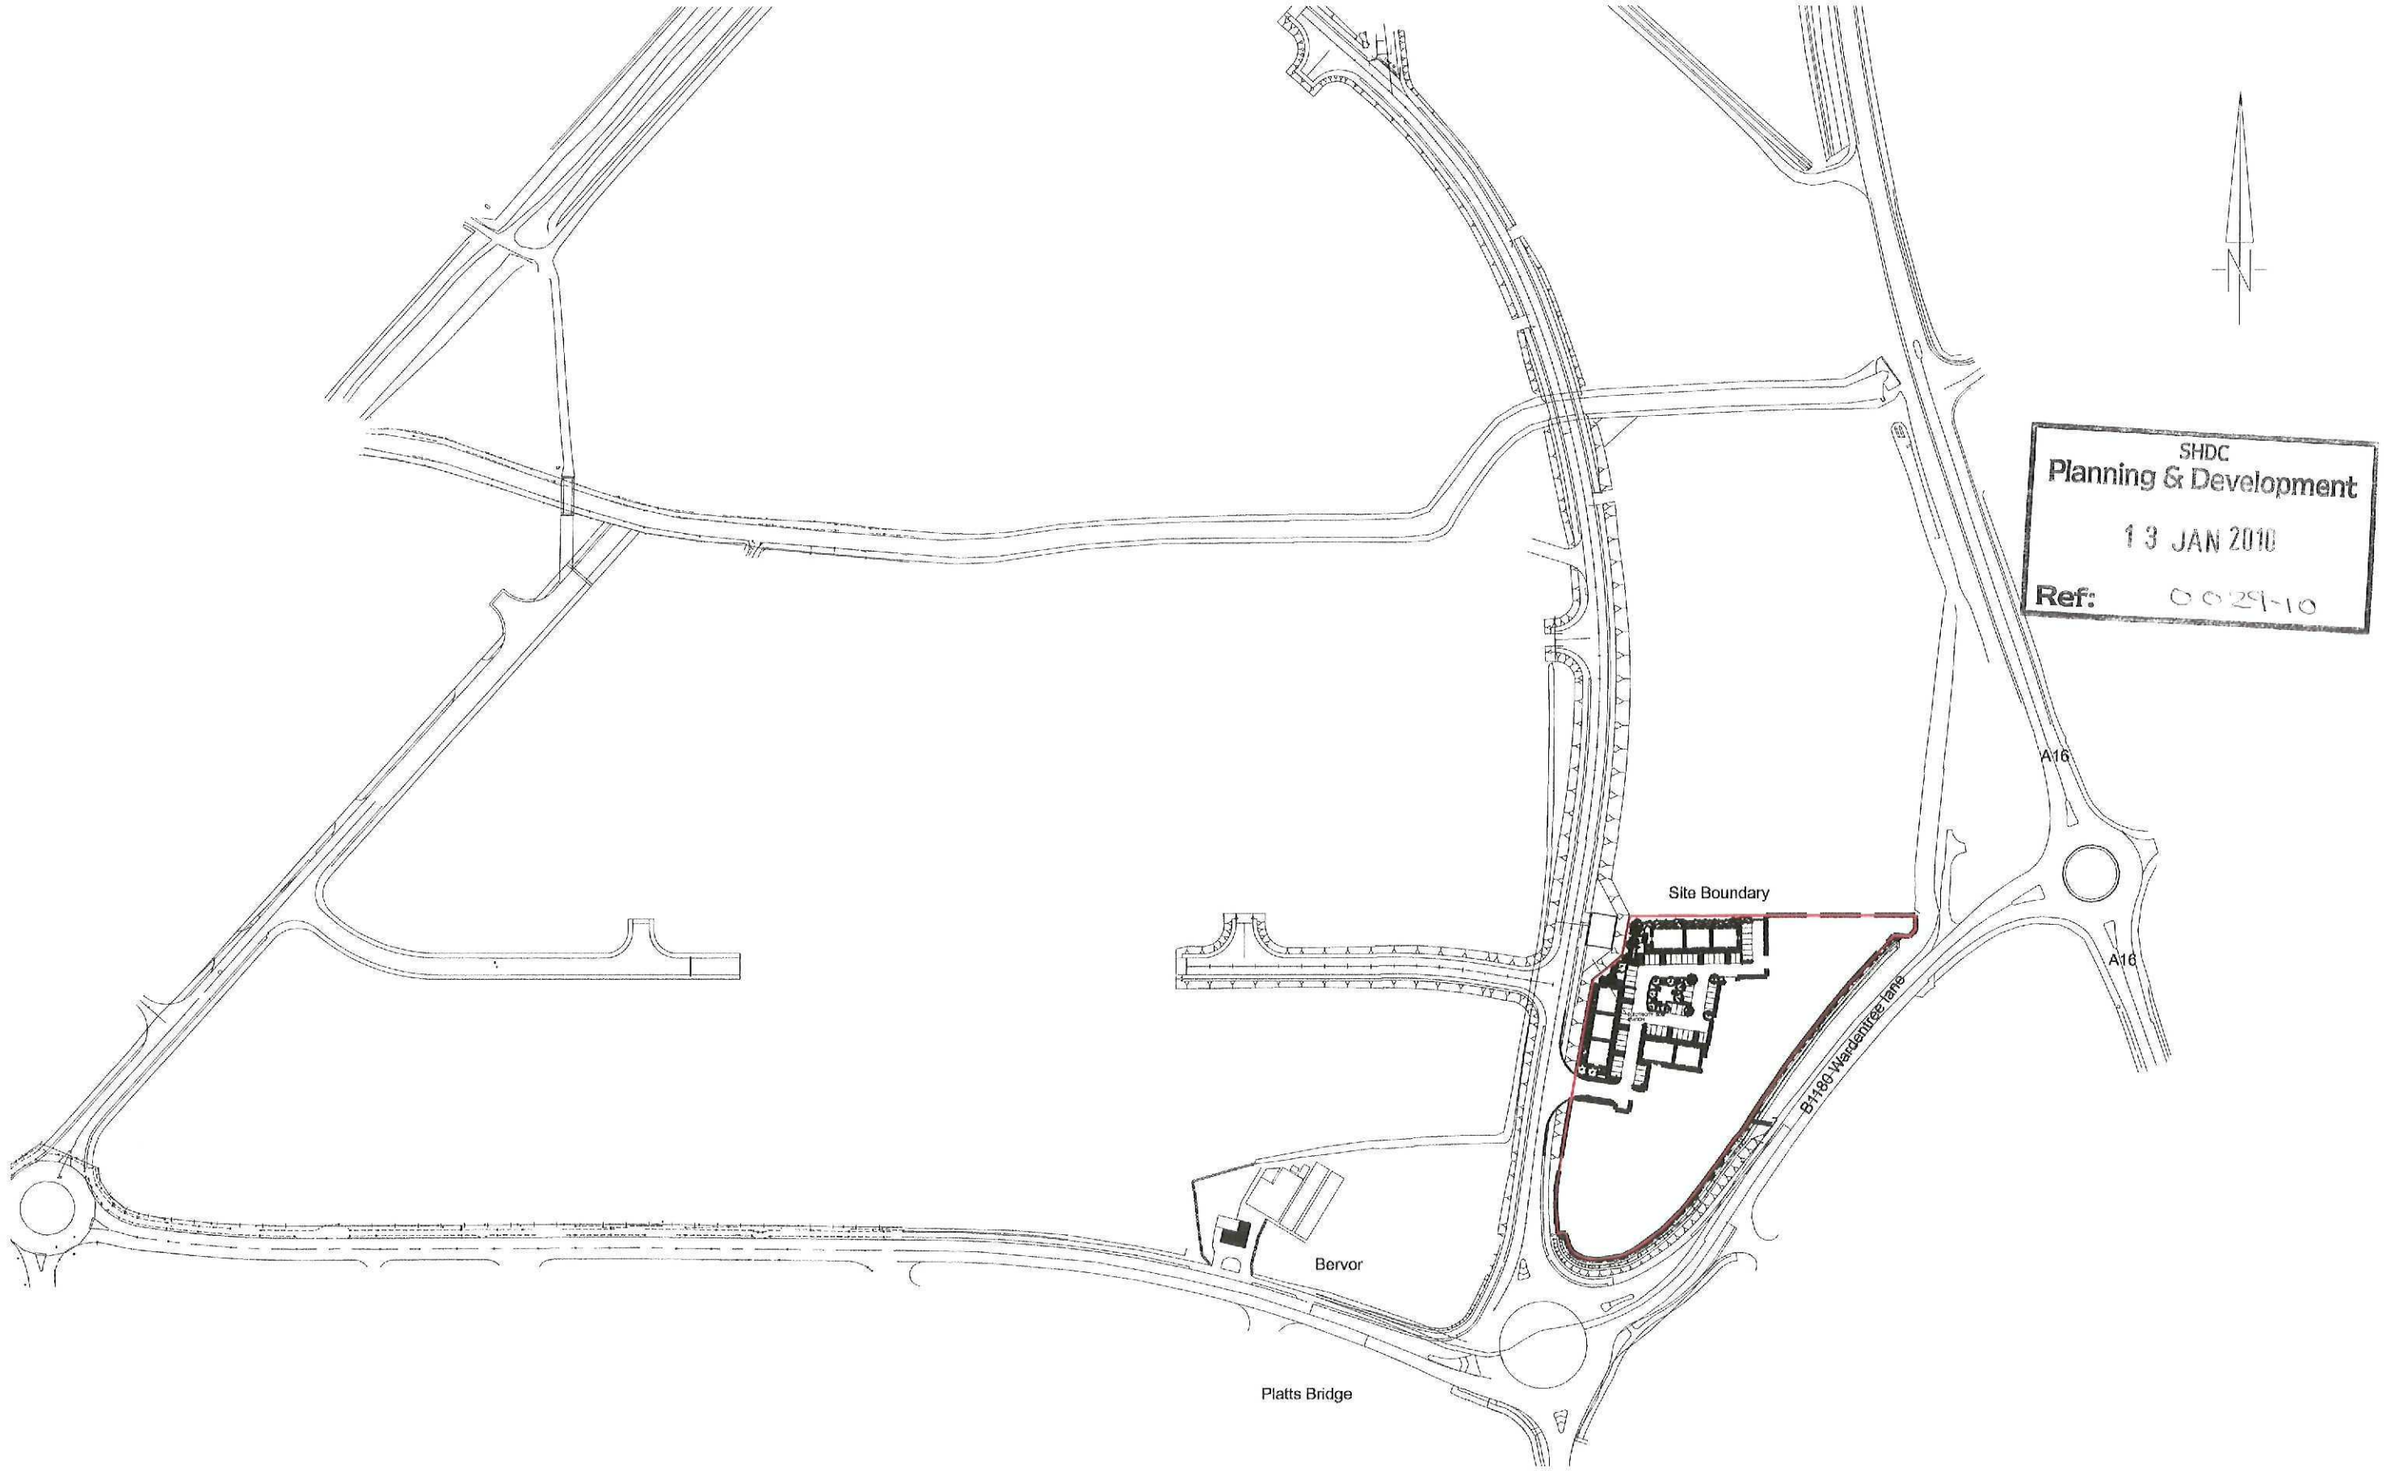

SHDC
Planning & Development
13 JAN 2010
Ref: 05/29-10

Ref	Revision	Date

Drawn *BWD*
Scale *1:2500@A3*
Date *May 08*

Project *Wardentree Business Park, Spalding*
Drawing *Area Plan*
Project Number *05073*
Drawing Number *103*
Revision

Status *PLANNING*
Partner *BS*
Checked *DJHW*

Bagley Croft
Hinksey Hill
Oxford OX1 5BS
t 01865 326100
f 01865 326622
e @oxford-architects.com
w oxford-architects.com

OXFORD architects