




S WEST

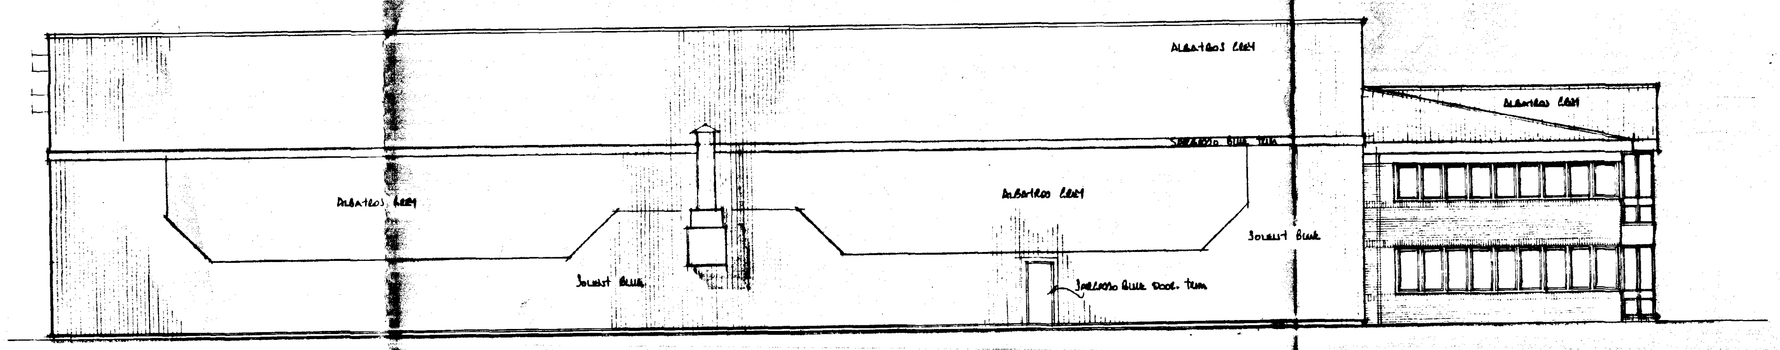

N WEST

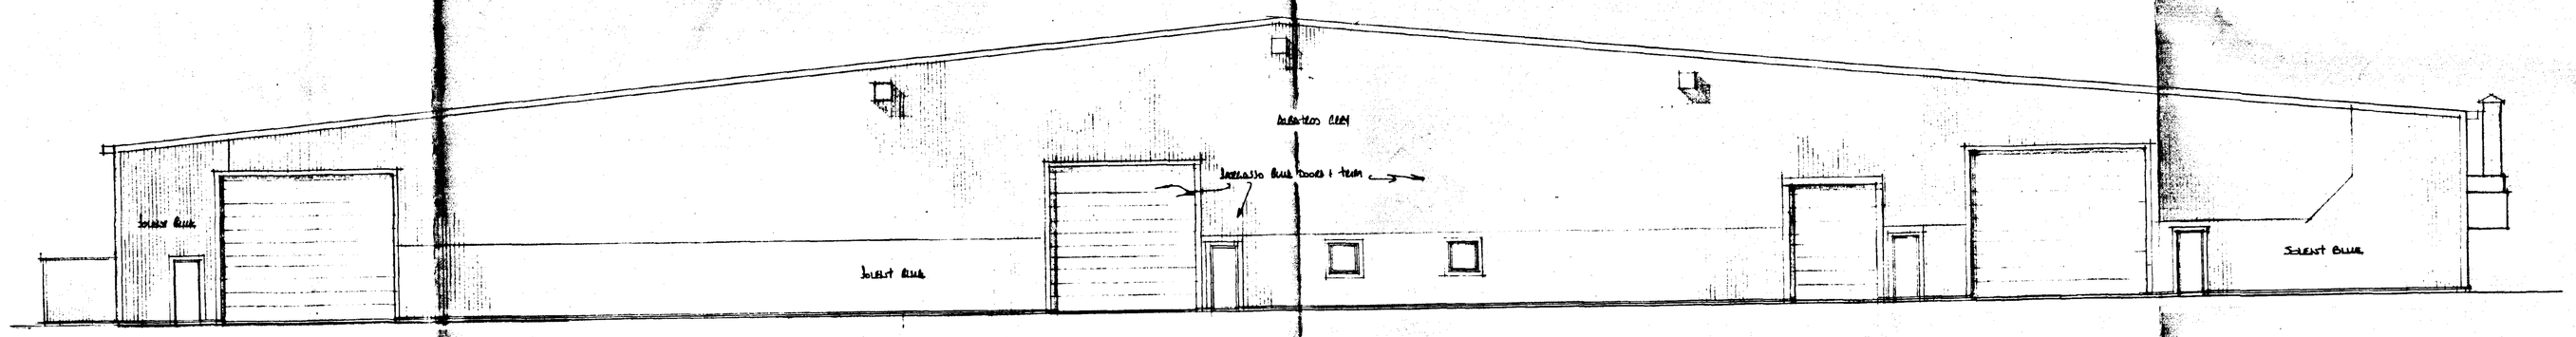

N EAST

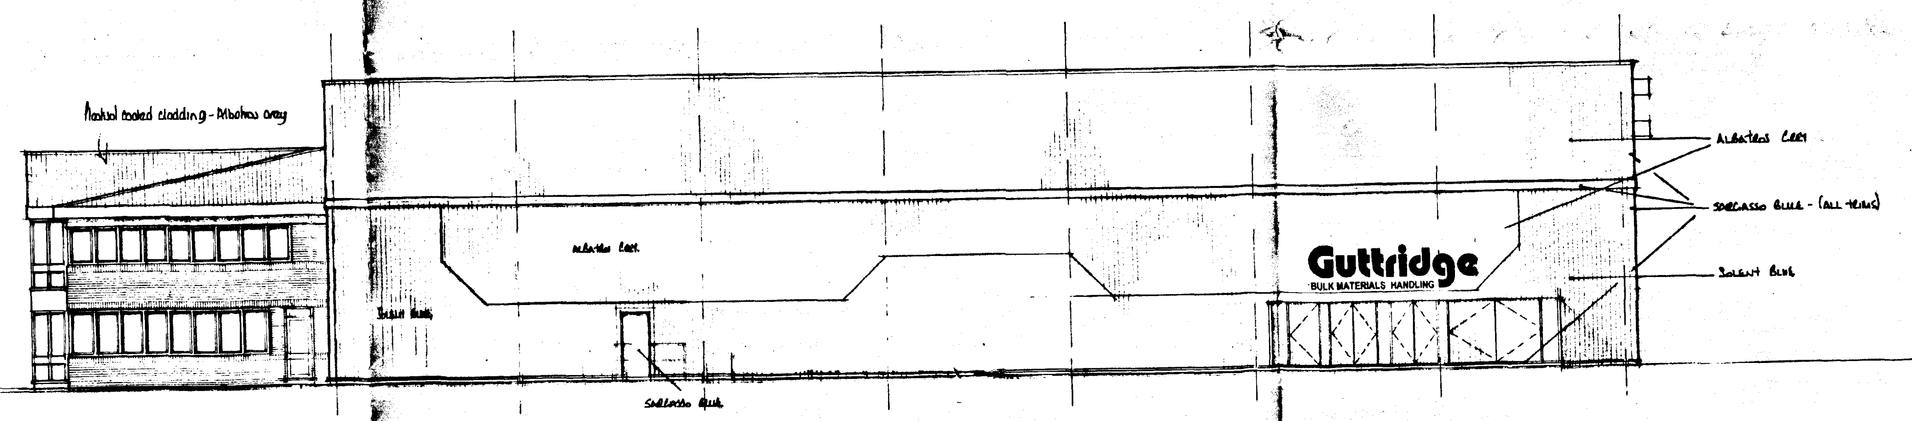

S EAST

DETERMINED PLAN

SOUTH HOLLAND DC HOUSING & PLANNING
12 JAN 2000
Ref: 0631/00

D	26/08/99	Access steps to E elevation increased in width.
C	25/08/99	Tank farm relocated. Additional doors added to E & W elevations
B	15/06/99	Material notes added. Roof drawing amended
A	11/05/99	Loading door position adjusted
	Date	Revisions

© copyright

East Midlands Design Associates
"Willow Lodge",
Horseshoe Road,
Spalding,
Lincs. PE11 3JA
Tel: Spalding (01775) 767968

Client: Guttridge Services Ltd

Job Title: Industrial Building & Offices

Drawing Title: Elevations

Scale: 1:100

Date: Feb 99 | Drawn by: BL

Drg. No.: 99/11/02 | Rev