






# SOUTHERN FIELD

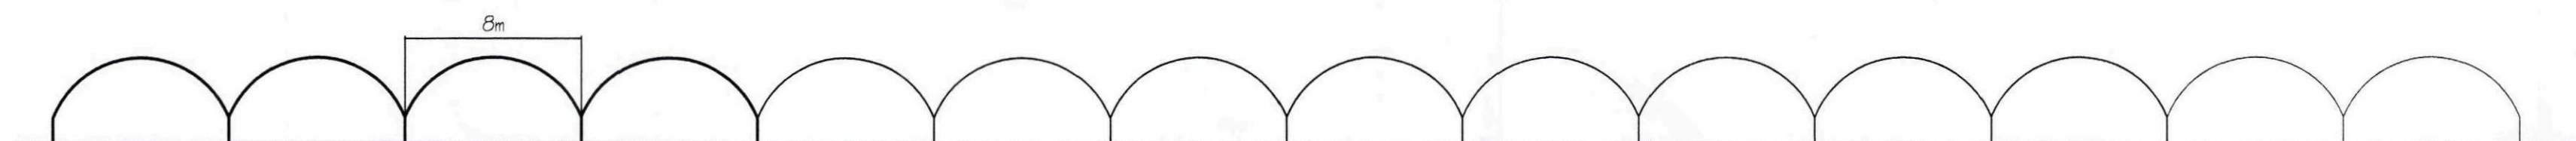


SOUTH WEST ELEVATION

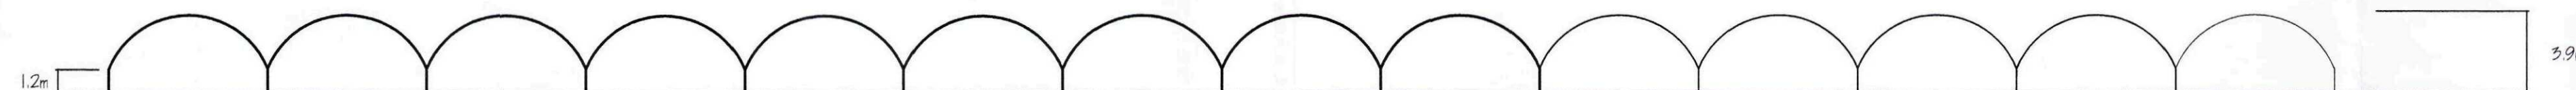

NORTH EAST ELEVATION

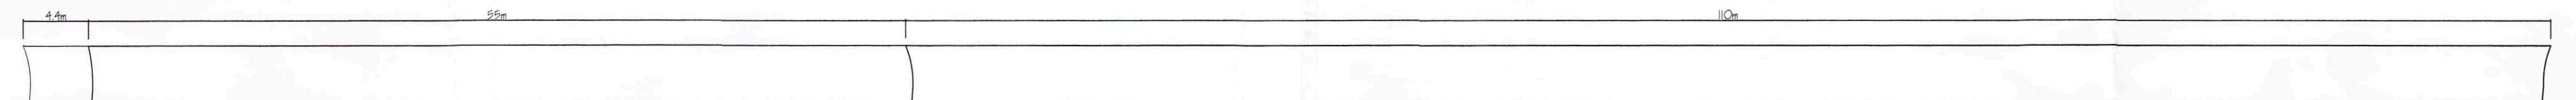


NORTH WEST ELEVATIONS

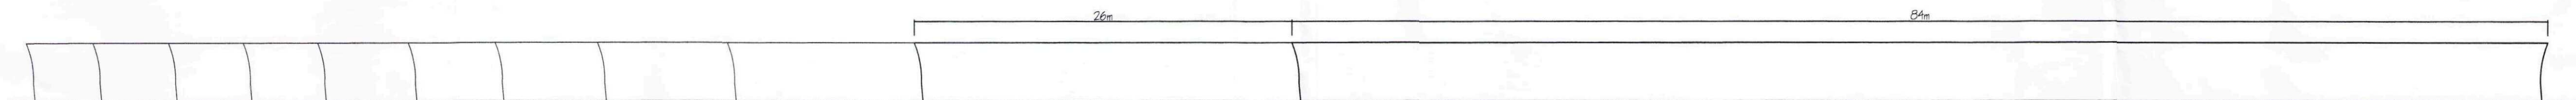


SOUTH EAST ELEVATIONS


# NORTHERN FIELD

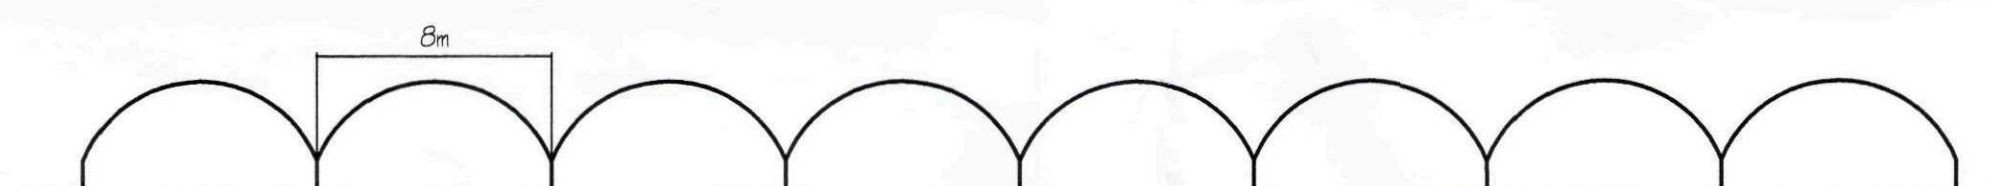


SOUTH WEST ELEVATION

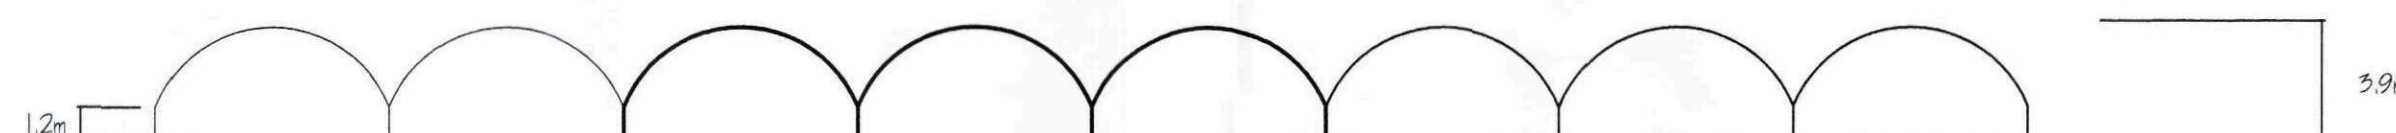

NORTH EAST ELEVATION

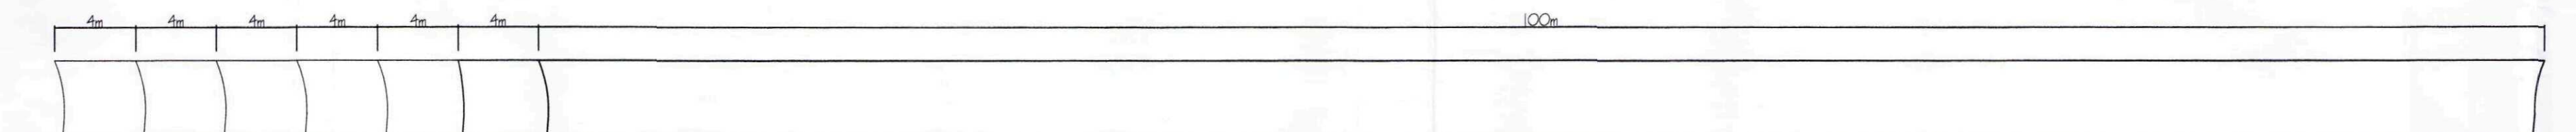

NORTH WEST ELEVATIONS

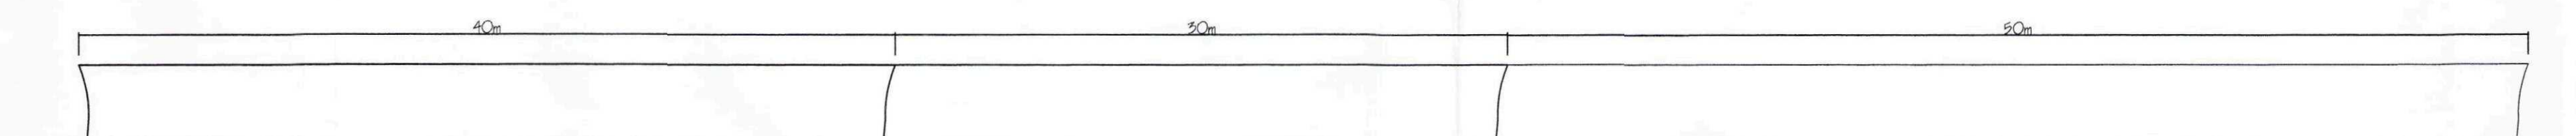

SOUTH EAST ELEVATIONS

|  |  |  |
|--|--|--|
|  |  |  |
|  |  |  |
|  |  |  |
|  |  |  |
|  |  |  |
|  |  |  |
|  |  |  |
|  |  |  |
|  |  |  |
|  |  |  |

| ref. | revision | date |
|------|----------|------|
|------|----------|------|

**G. R. MERCHANT LTD.**  
**I.ENG AMICE FIWO**  
**ARCHITECTURAL, STRUCTURAL**  
**AND LAND DRAINAGE**  
**CONSULTANTS**  
**4 Wrights Mews**  
**12A Park Road, Holbeach,**  
**Spalding, Lincs. PE12 7EE**  
**Tel: 01406 490800**  
**Fax: 01406 425744**  
**E-Mail: gr.merchant@btconnect.com**

Project  
**PROPOSED SPANISH POLYTUNNELS**  
**OFF HERD GATE LANE**  
**PINCHBECK**  
**LINCS**

Client  
**C. SCHOFIELD**

Drawing  
**FLOOR PLANS & ELEVATIONS**  
**- PROPOSED**

Job Ref.  
**2143-10**

Date  
**NOV '10**

Scales  
**1/ 250**

**DO NOT SCALE FROM THIS DRAWING**  
This drawing is copyright and may not be altered, copied, photographed or used for any other purpose other than that for which it is issued. The Designer/Consultant is to check all dimensions on site and report any discrepancies to the Architect. All details shown on the drawing including foundations are based upon typical site conditions related to the area. No responsibility can be accepted for abnormal conditions which may be encountered during construction unless reported to the Architect in the form of a variation order. The drawing is issued as a guide only and is not to be used for any other purpose. The Designer/Consultant is not responsible for any errors or omissions. The Employer/Client is advised that should the works need to be carried out in accordance with the Construction Design and Management Regulations an independent Planning Supervisor will be required. The works shall comprise of all that is shown on the drawing and details. Work that may not specifically be shown but may be reasonably inferred as necessary to carry out the works shall be deemed to be included. It is the job / land owners responsibility to be aware of the Party Wall etc. Act 1999 when building in close proximity to adjoining neighbour boundaries.

SHDC  
**Planning & Development**  
**19 JAN 2011**  
**Ref: 0036-11**