

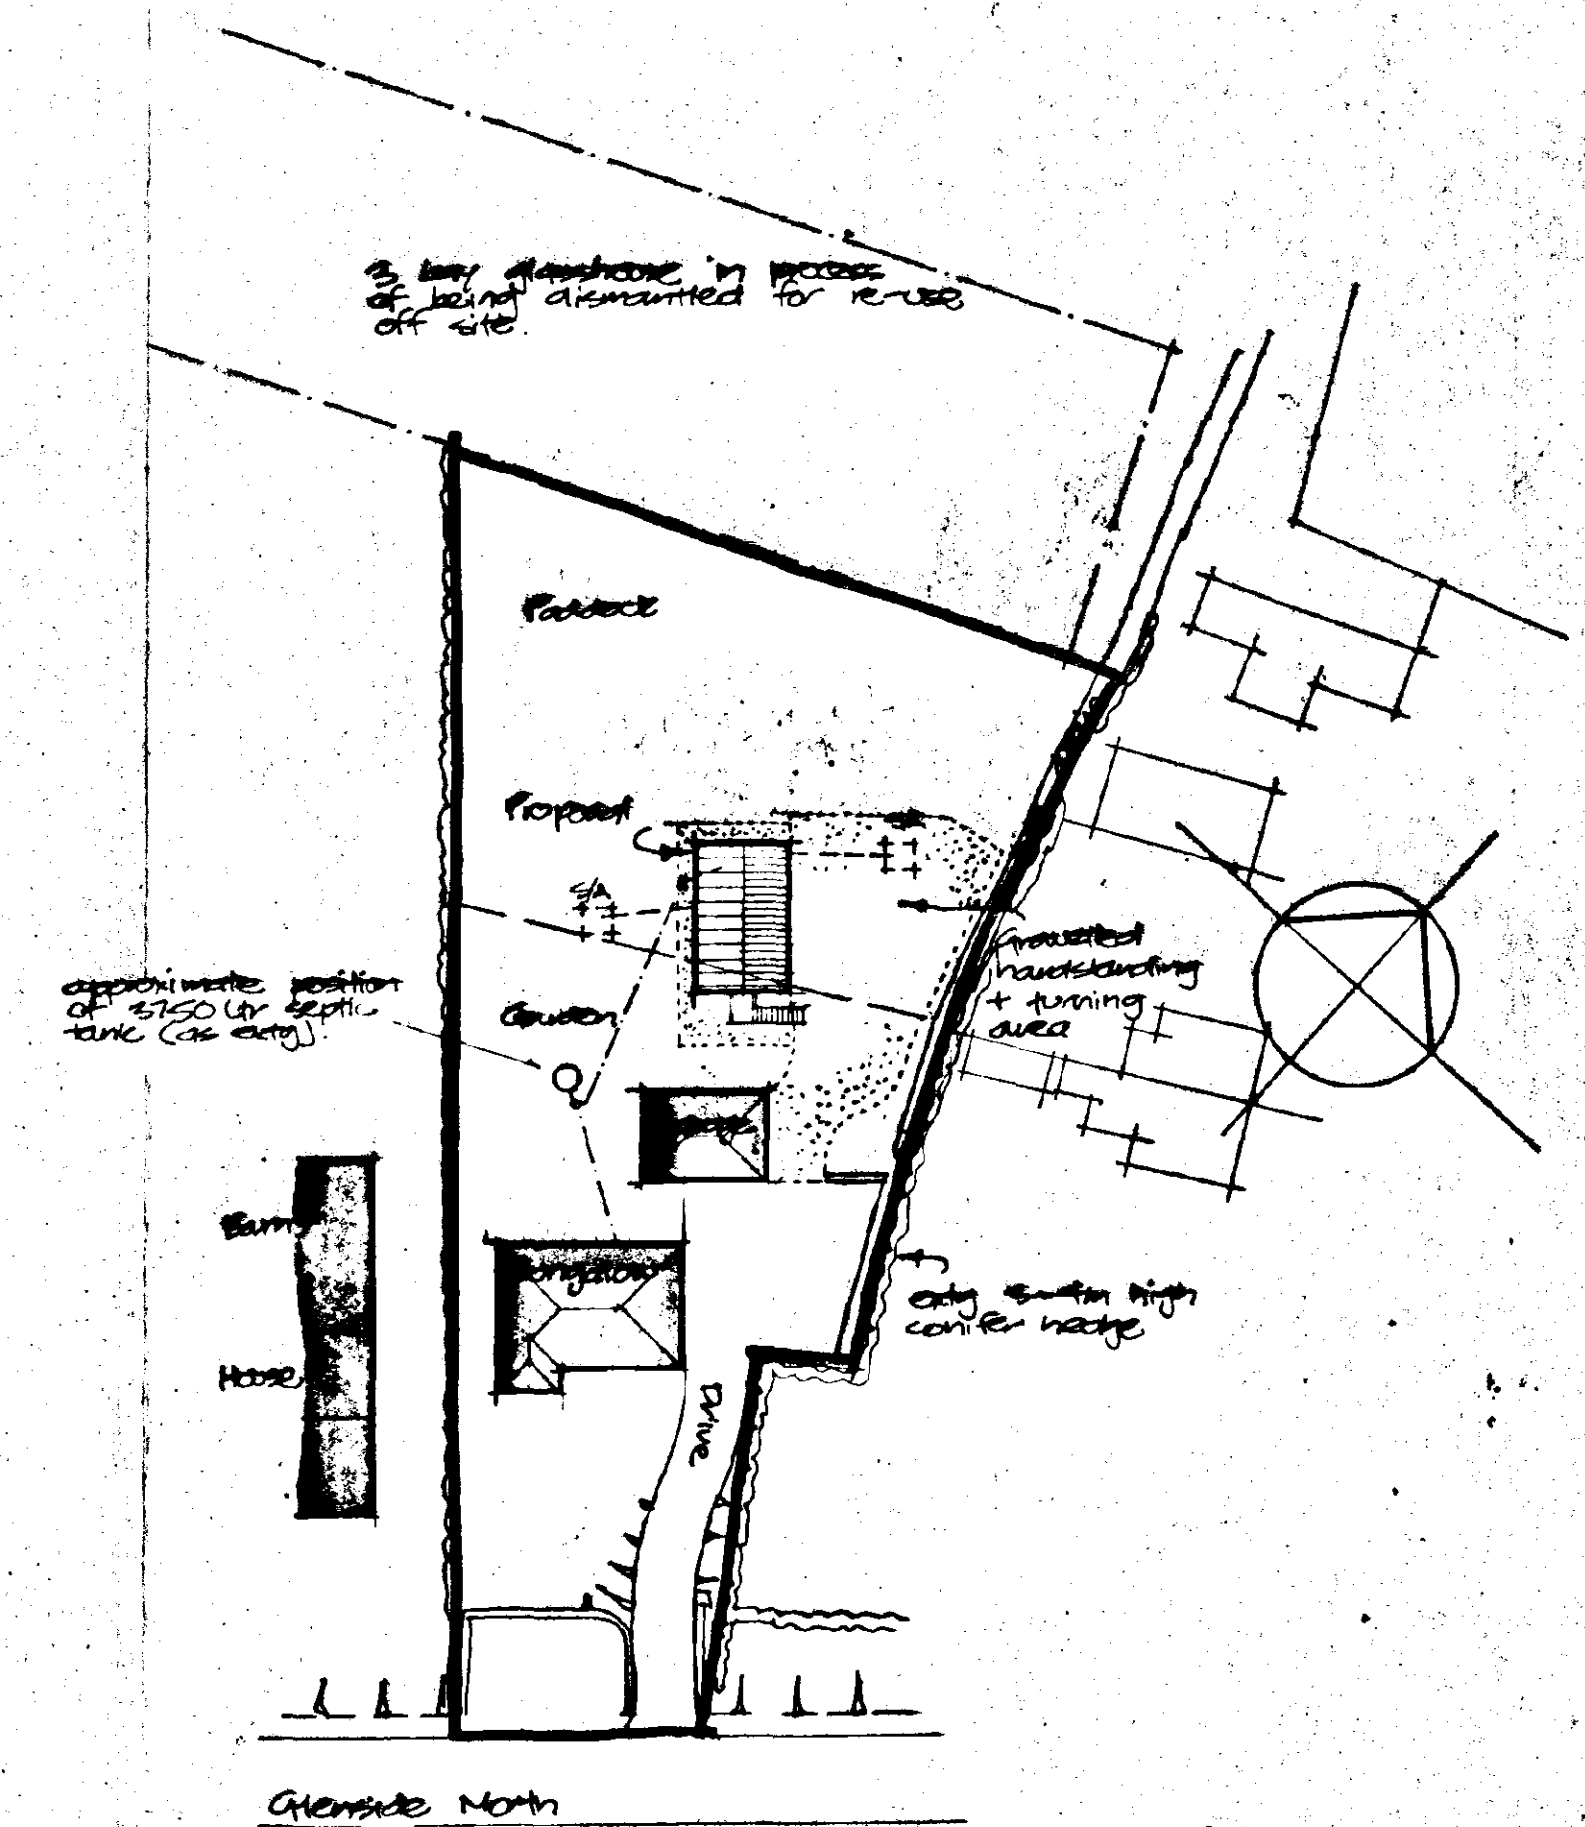
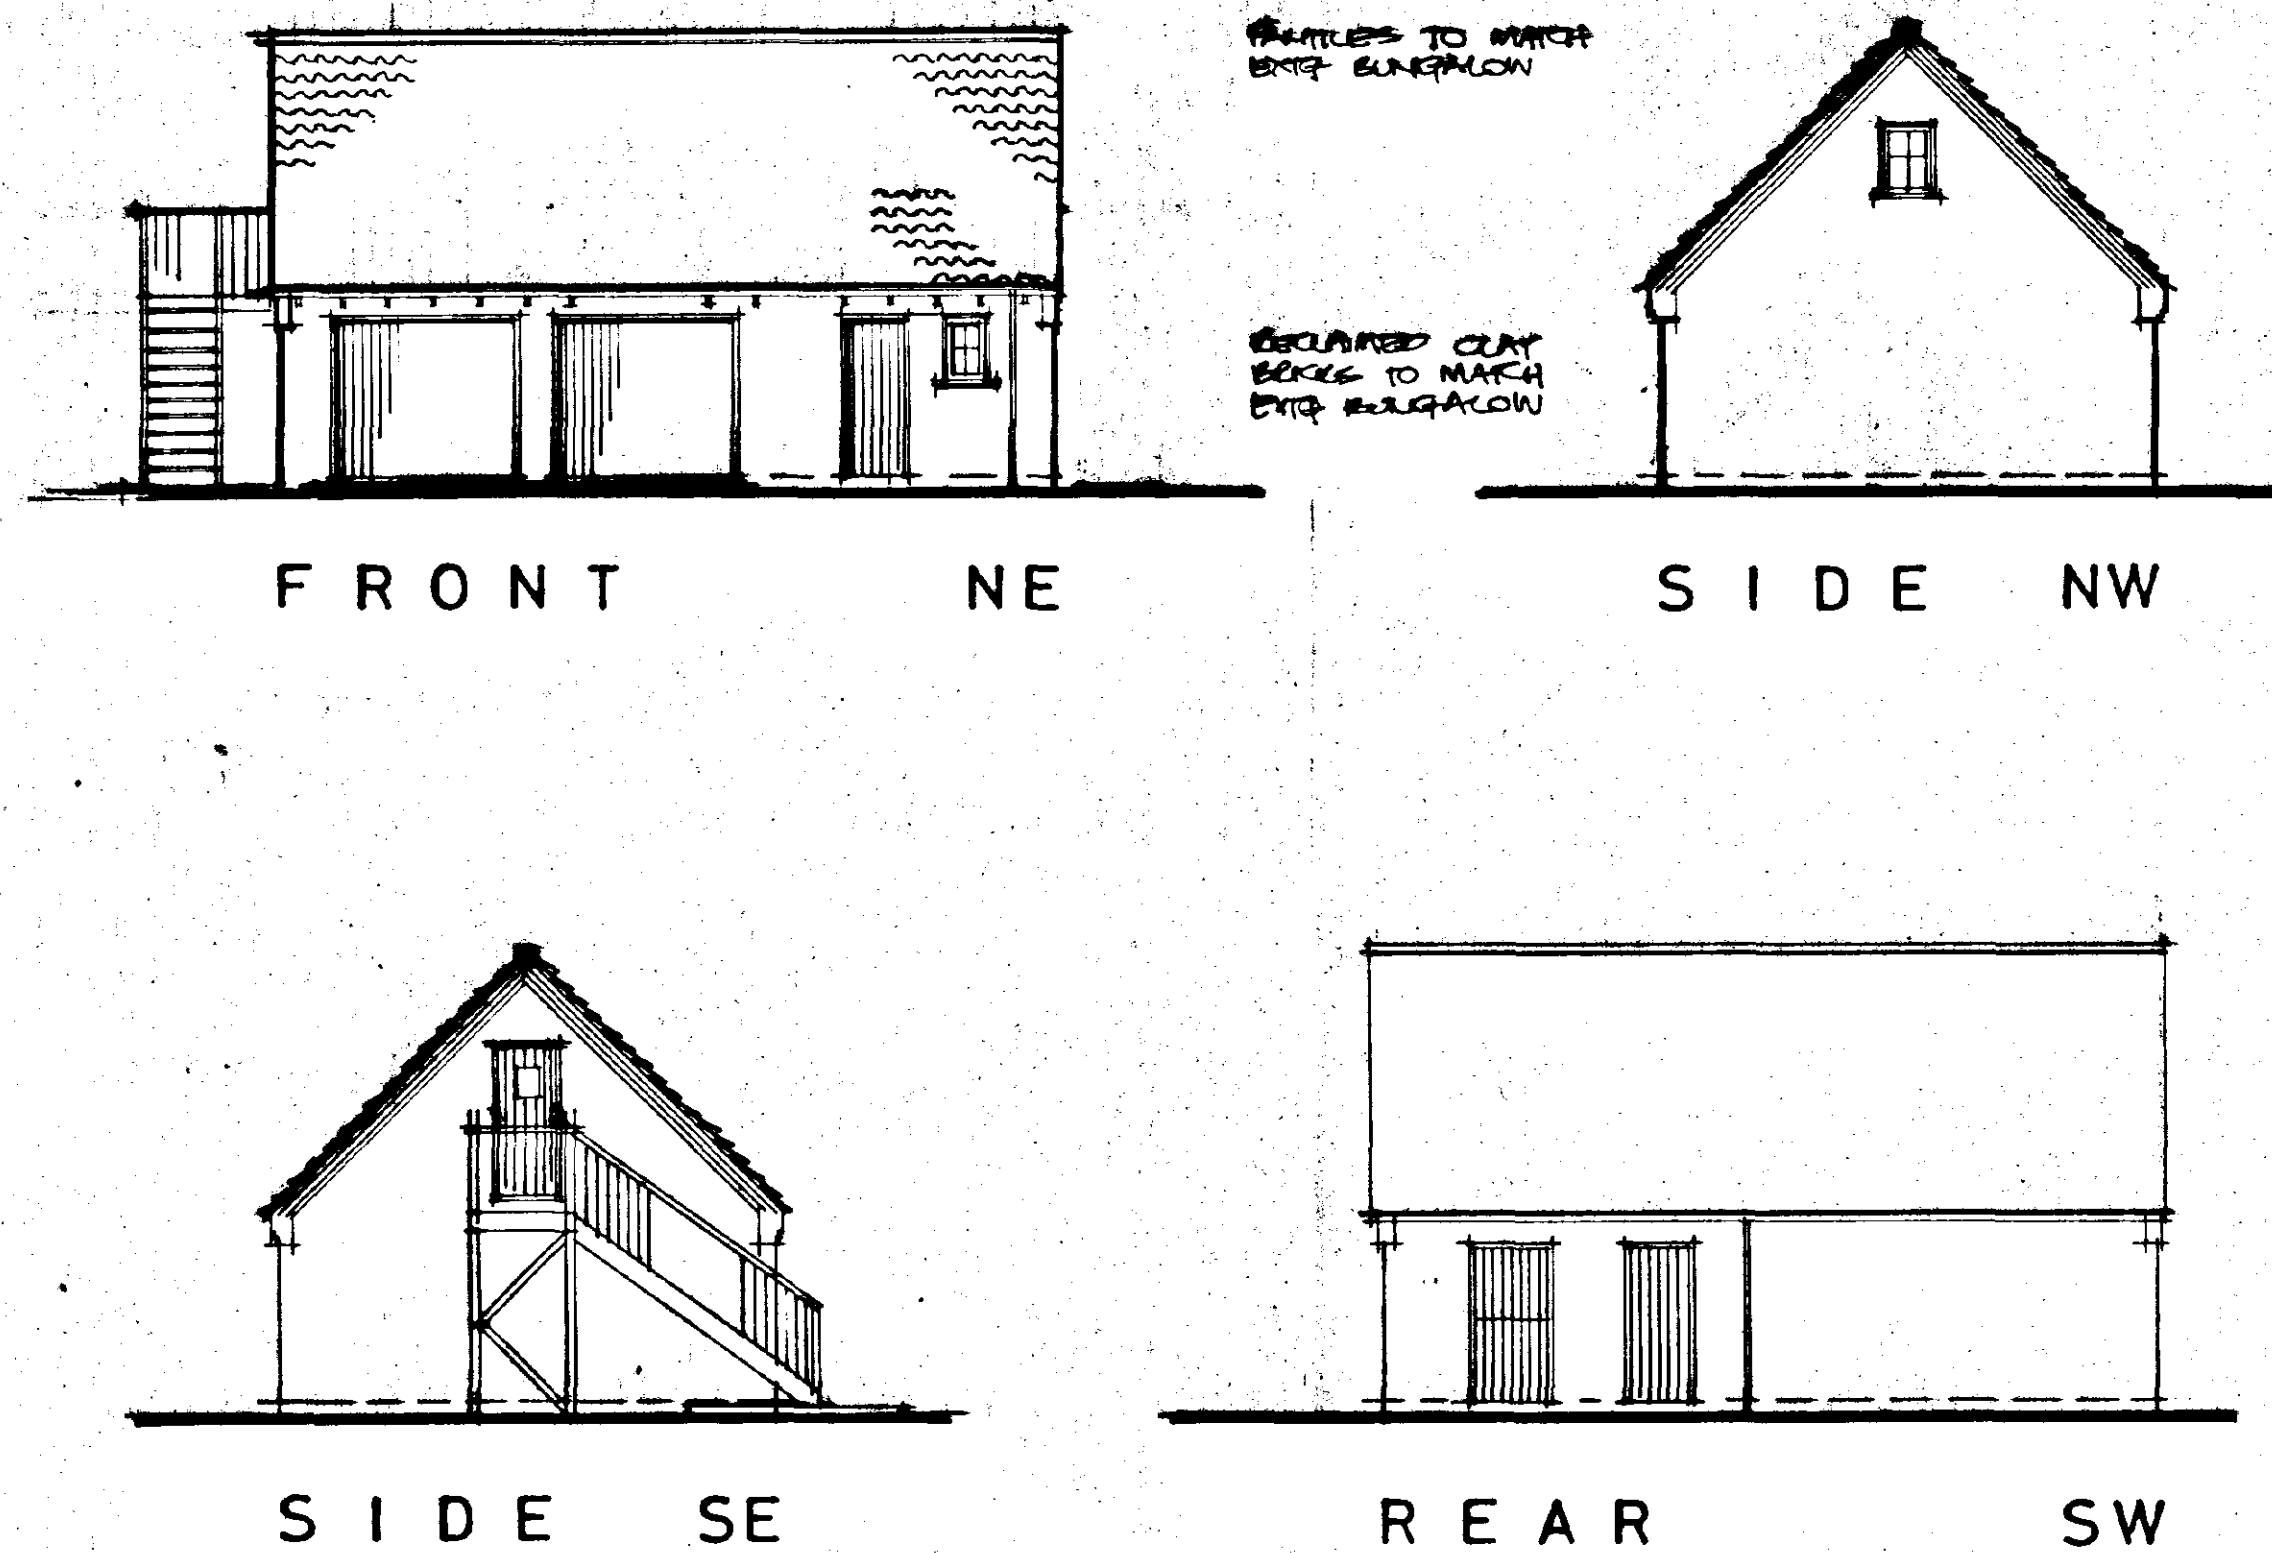


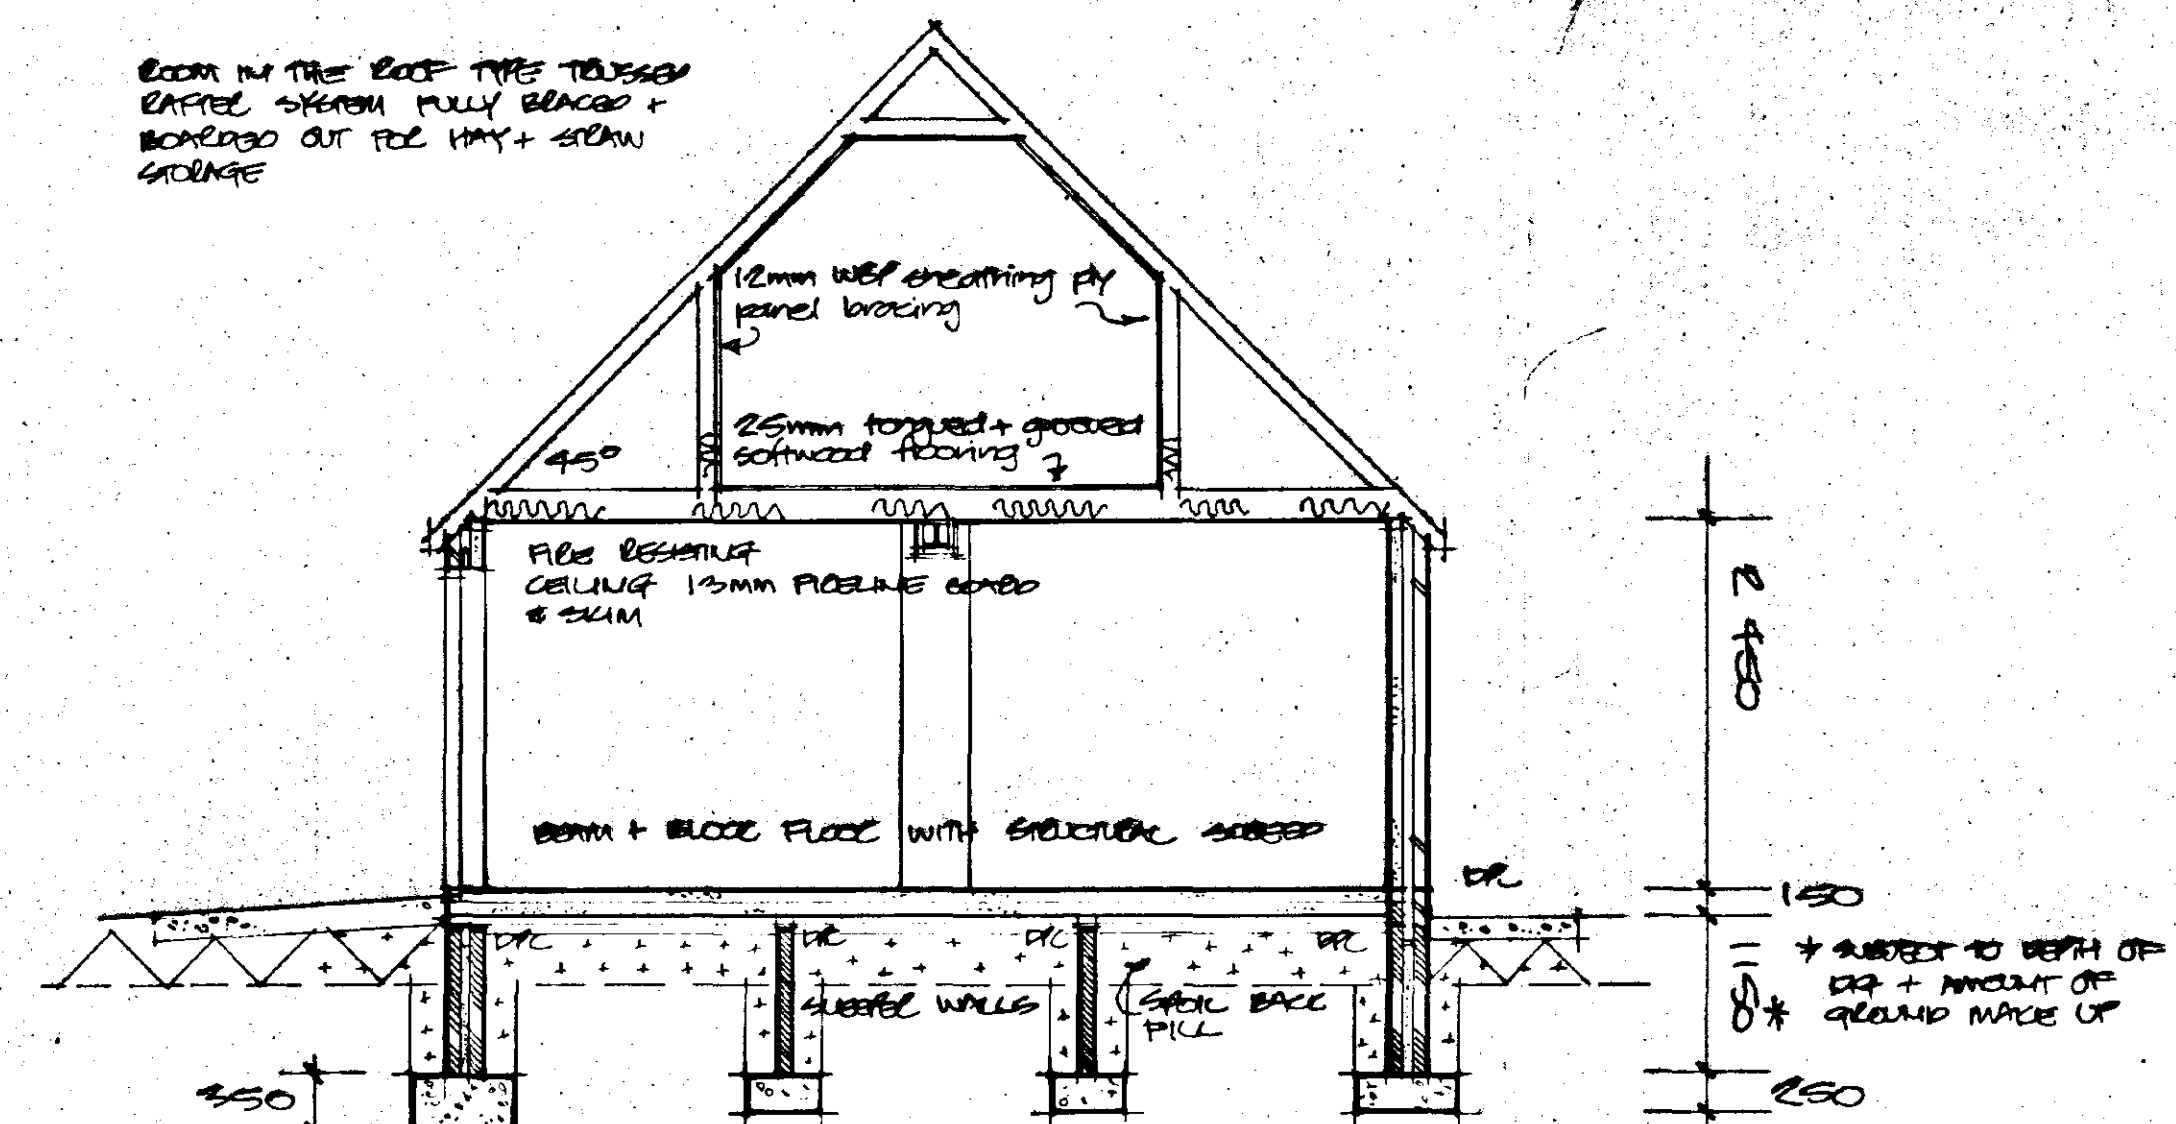

BLOCK PLAN

1:500

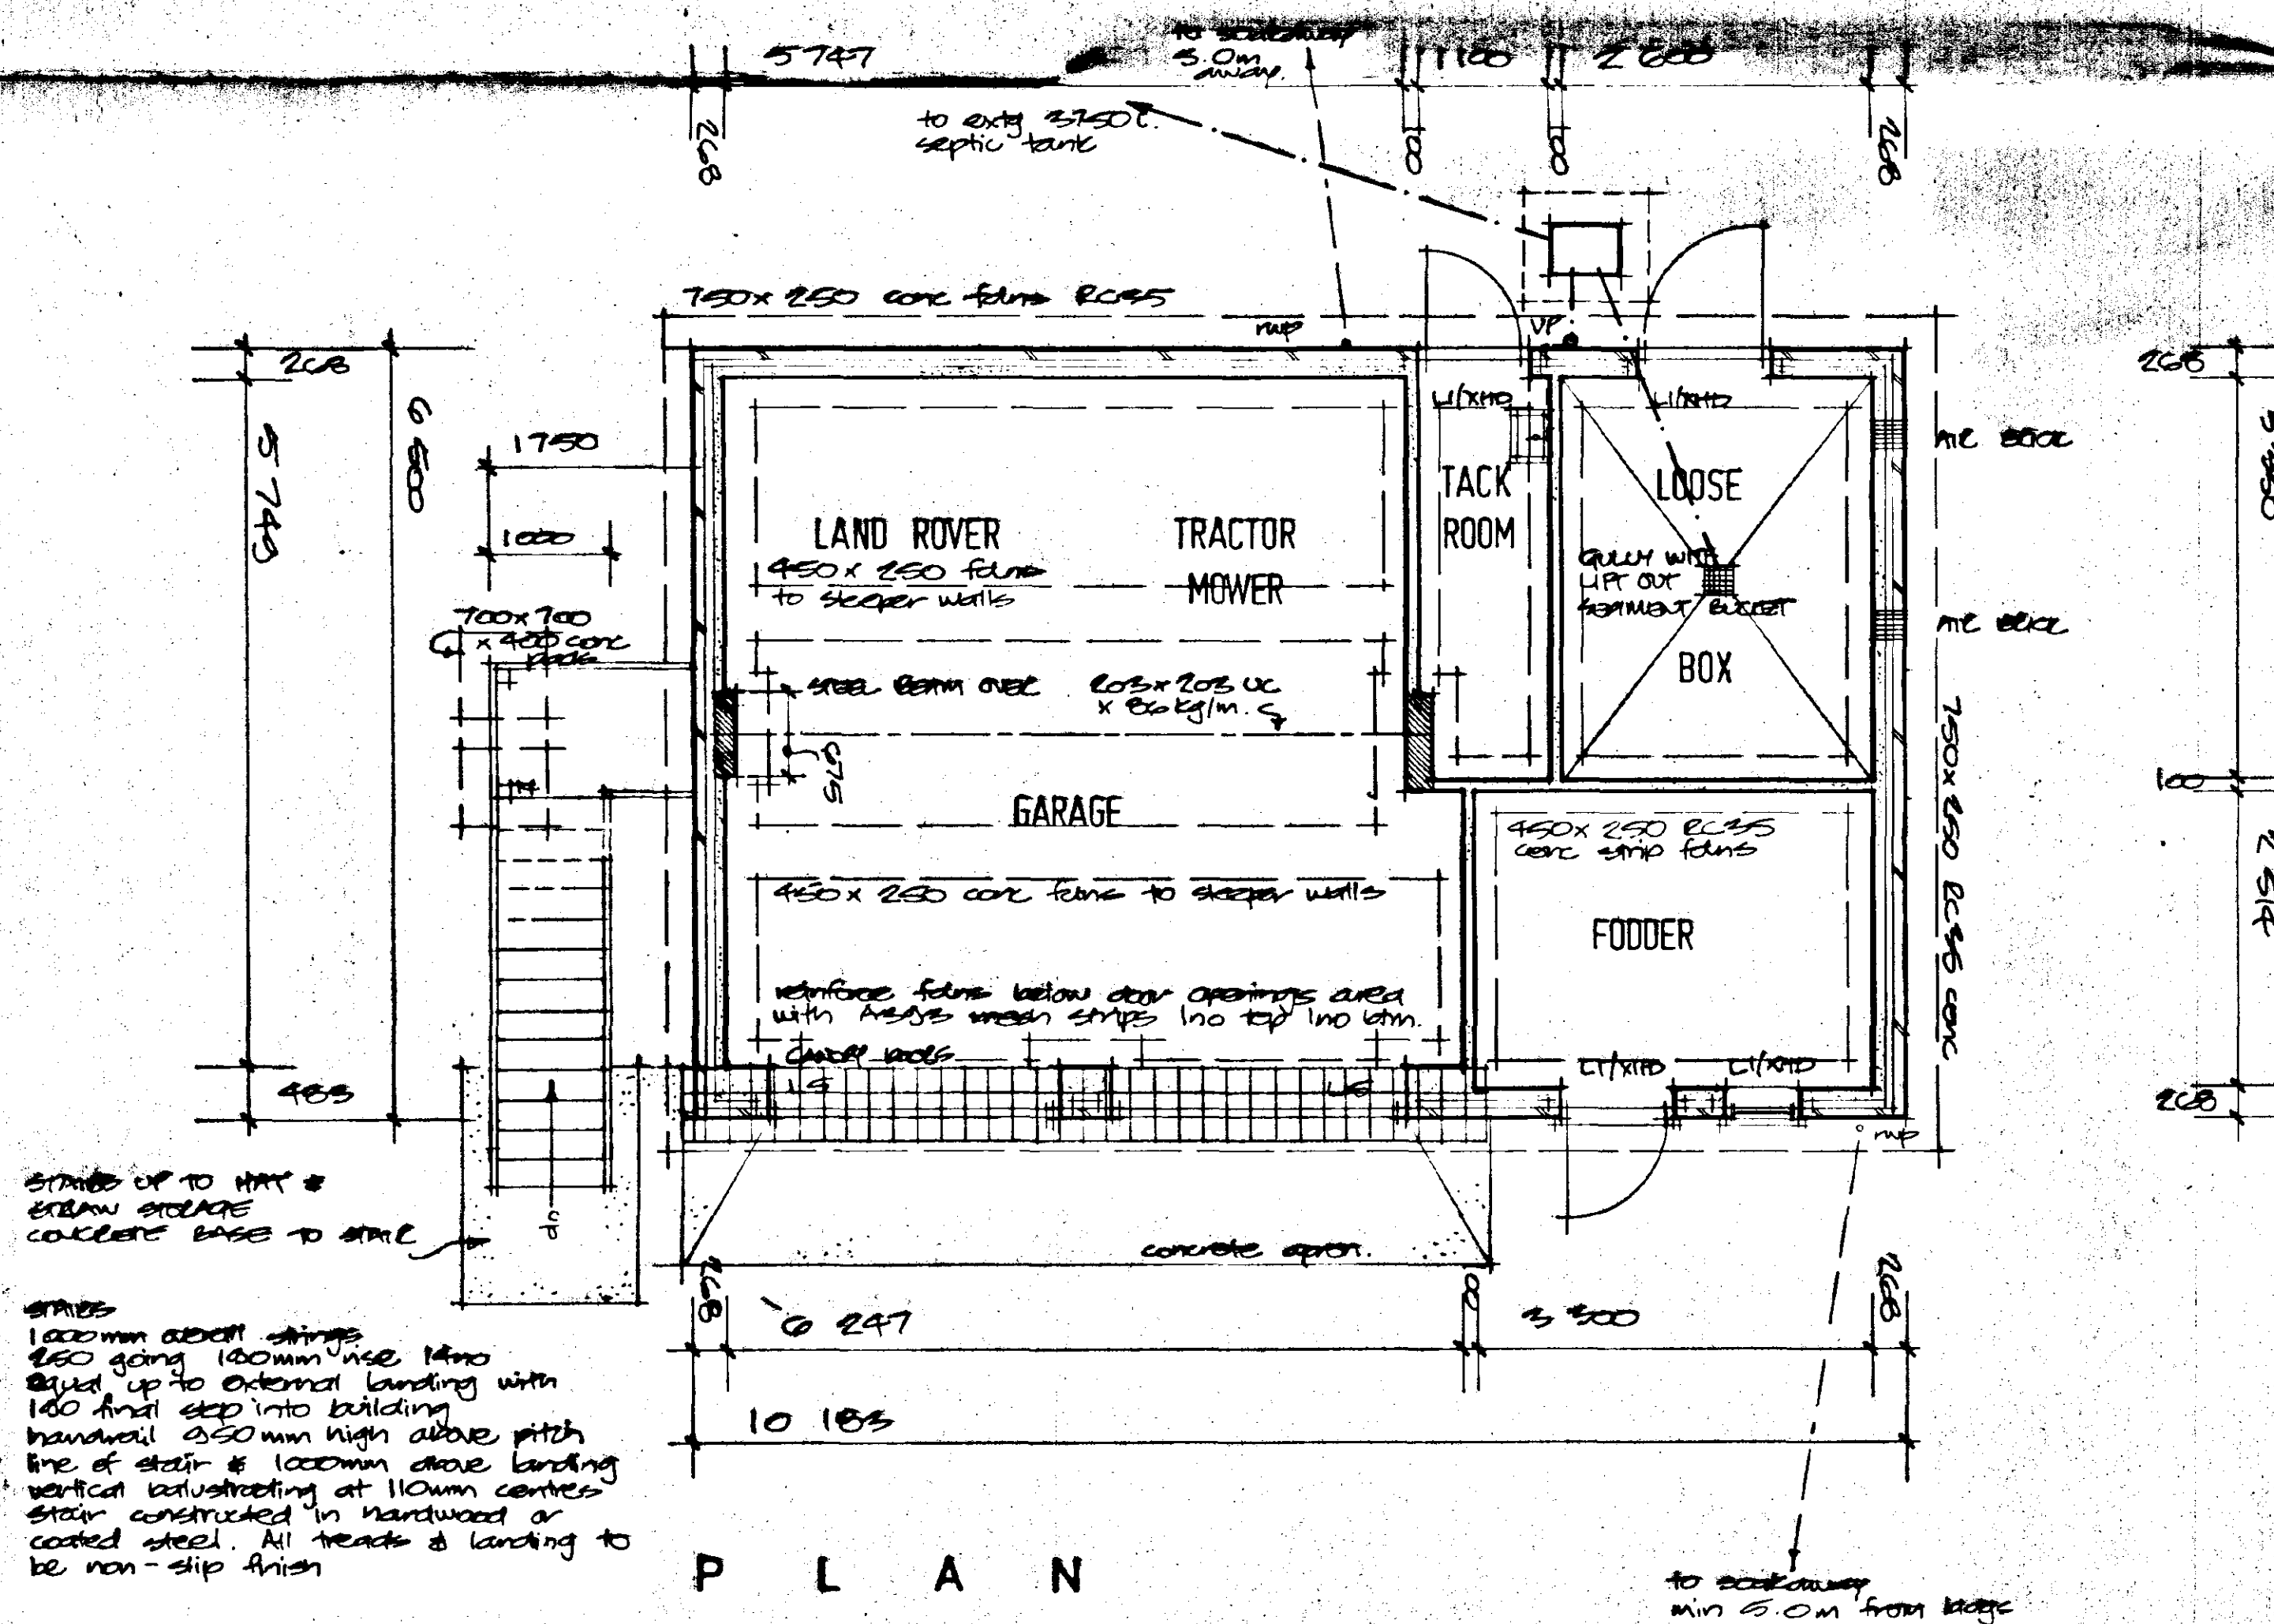

SECTION

SOUTH HOLLAND DC
HOUSING & PLANNING
15 JAN 1999
Ref: 0036 99

B. Structure moved to 45° E.D.
Further notes added 14th 98
A. Block Plan amended & further notes added June 98


DRAWING TO BE READ IN CONJUNCTION WITH SEPARATE BUILDING REGULATIONS SPECIFICATION NOTES DOCUMENT
ALL DIMENSIONS TO BE CHECKED ON SITE BY BUILDER AND ANY DISCREPANCIES REPORTED TO THE ARCHITECTURAL CONSULTANT IMMEDIATELY UPON DISCOVERY
THIS DRAWING IS THE COPYRIGHT OF L. A. BUILDING DESIGN AND MAY NOT BE COPIED OR REPRODUCED IN ANY FORM WITHOUT EXPRESS CONSENT

L. A. BUILDING DESIGN
Architectural and Surveying Practice
65 Hannam Boulevard
Spalding
Lincolnshire
PE11 1LE
Tel/Fax (01775) 711437


Peter S. Lithgow MBAS MBAT
Member of the Chartered Institute of Building and
Member of the Institution of Architectural Technologists
Project
PROPOSED STABLE, TACK ROOM, FOODER STORE
AND GARAGE ETC AT
NEW BUNGALOW
GLENSIDE NORTH
WEST PINCHBECK
SPALDING
LINCOLNSHIRE

DETERMINED
PLAN

Client
MR P. M. HAMMOND
Drawing
PLAN, SECTION AND ELEVATIONS
PLANNING & BUILDING REGULATIONS DRAWING
Scale
1:50, 1:100 & 1:500
Date
APRIL 98
By
MR 20
Checked
MR 20
Approved
MR 20

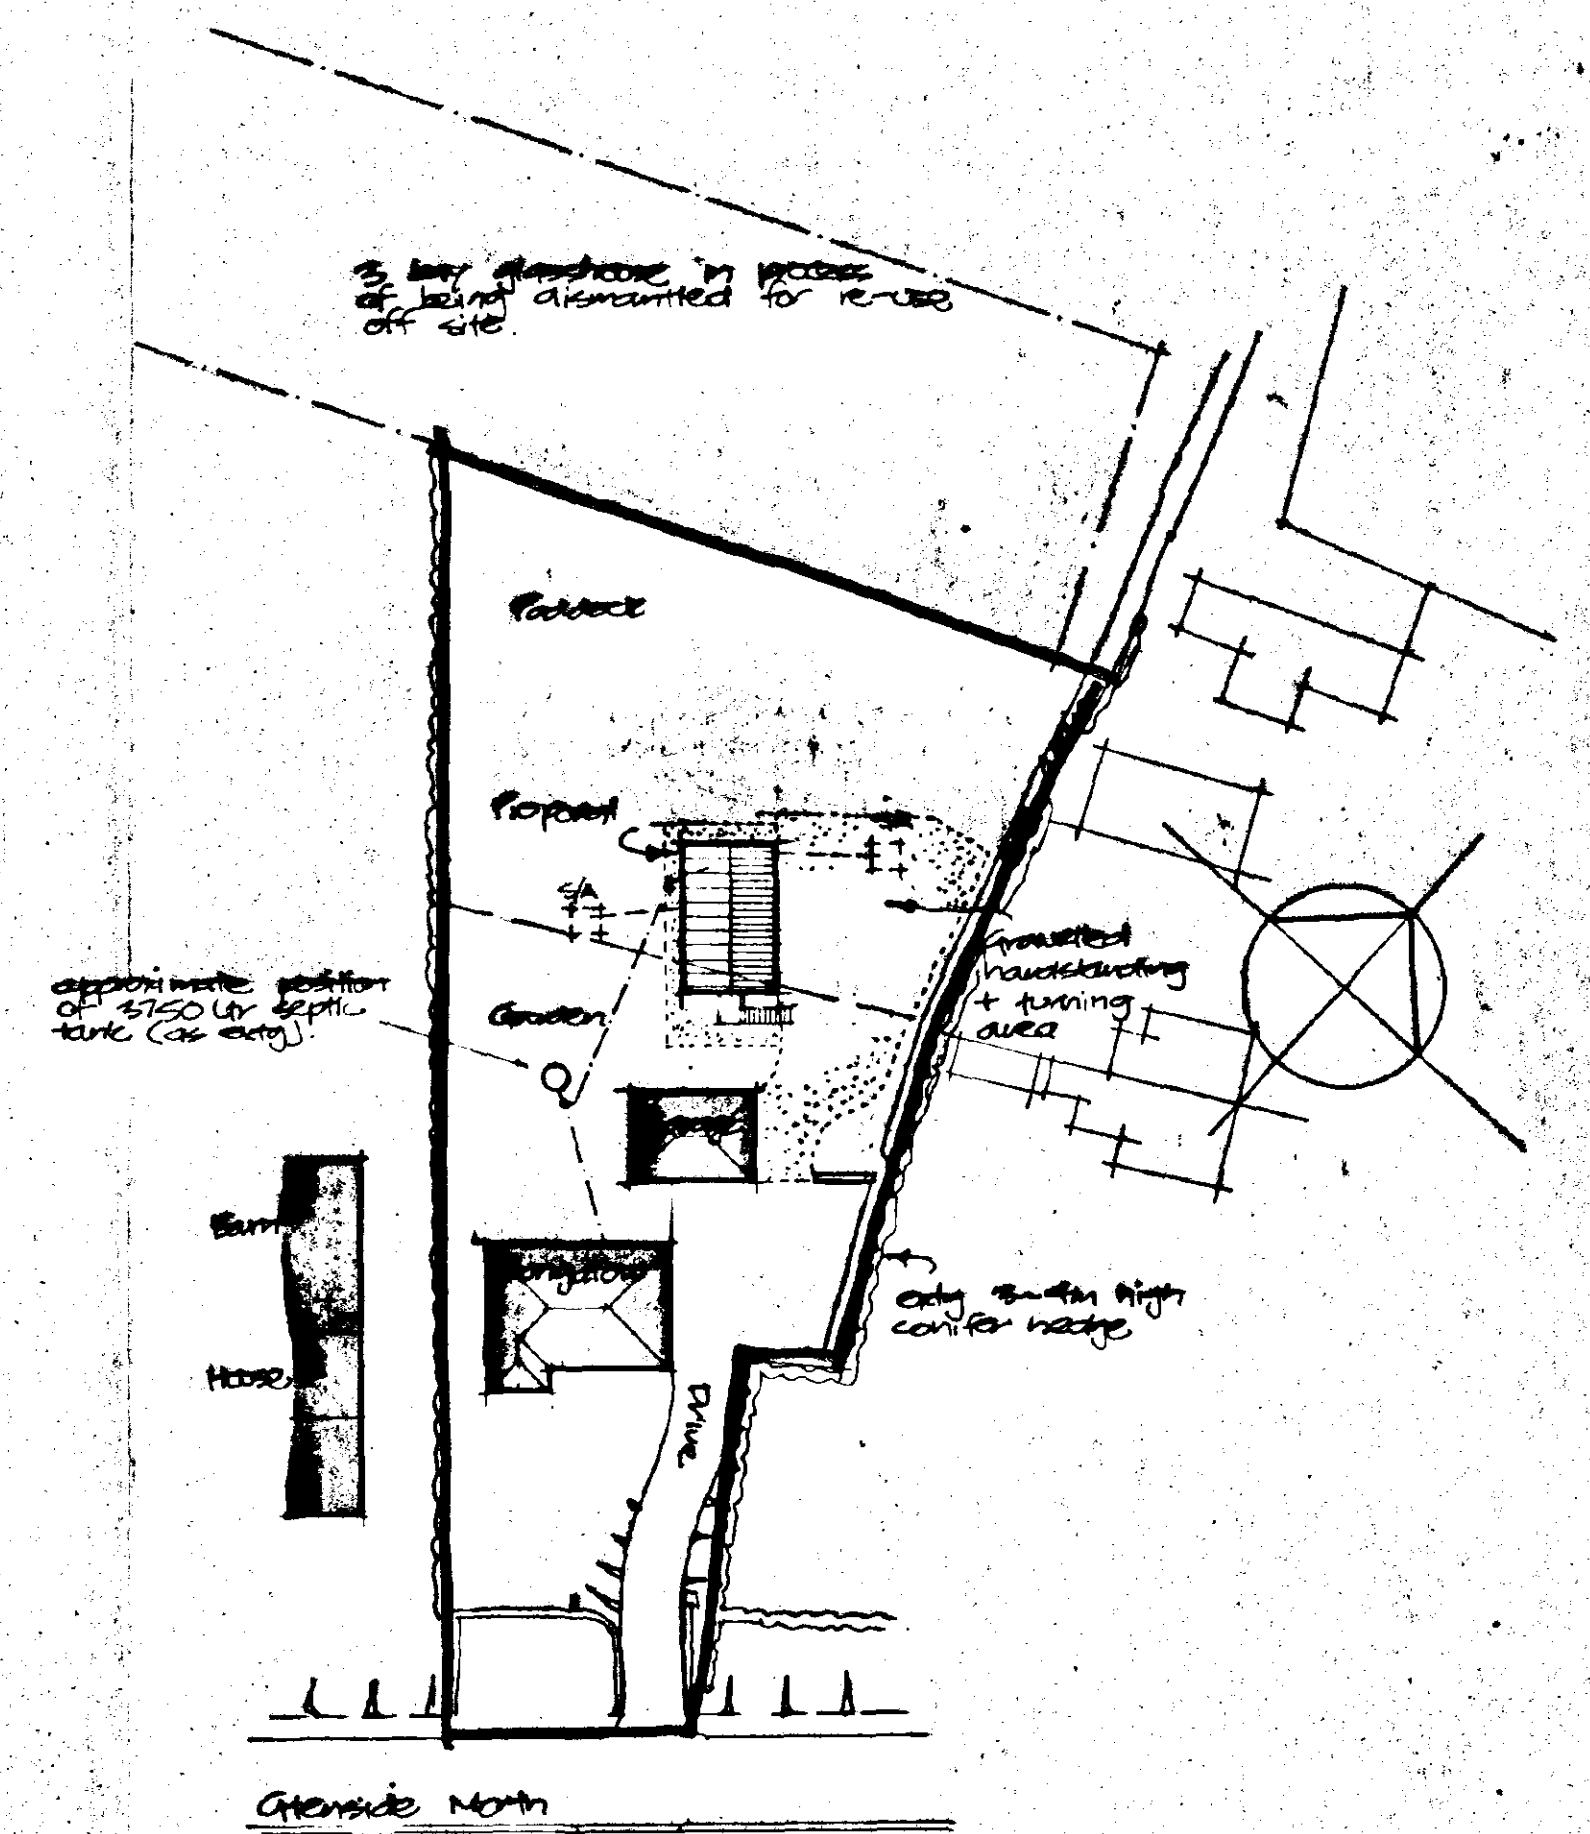

500

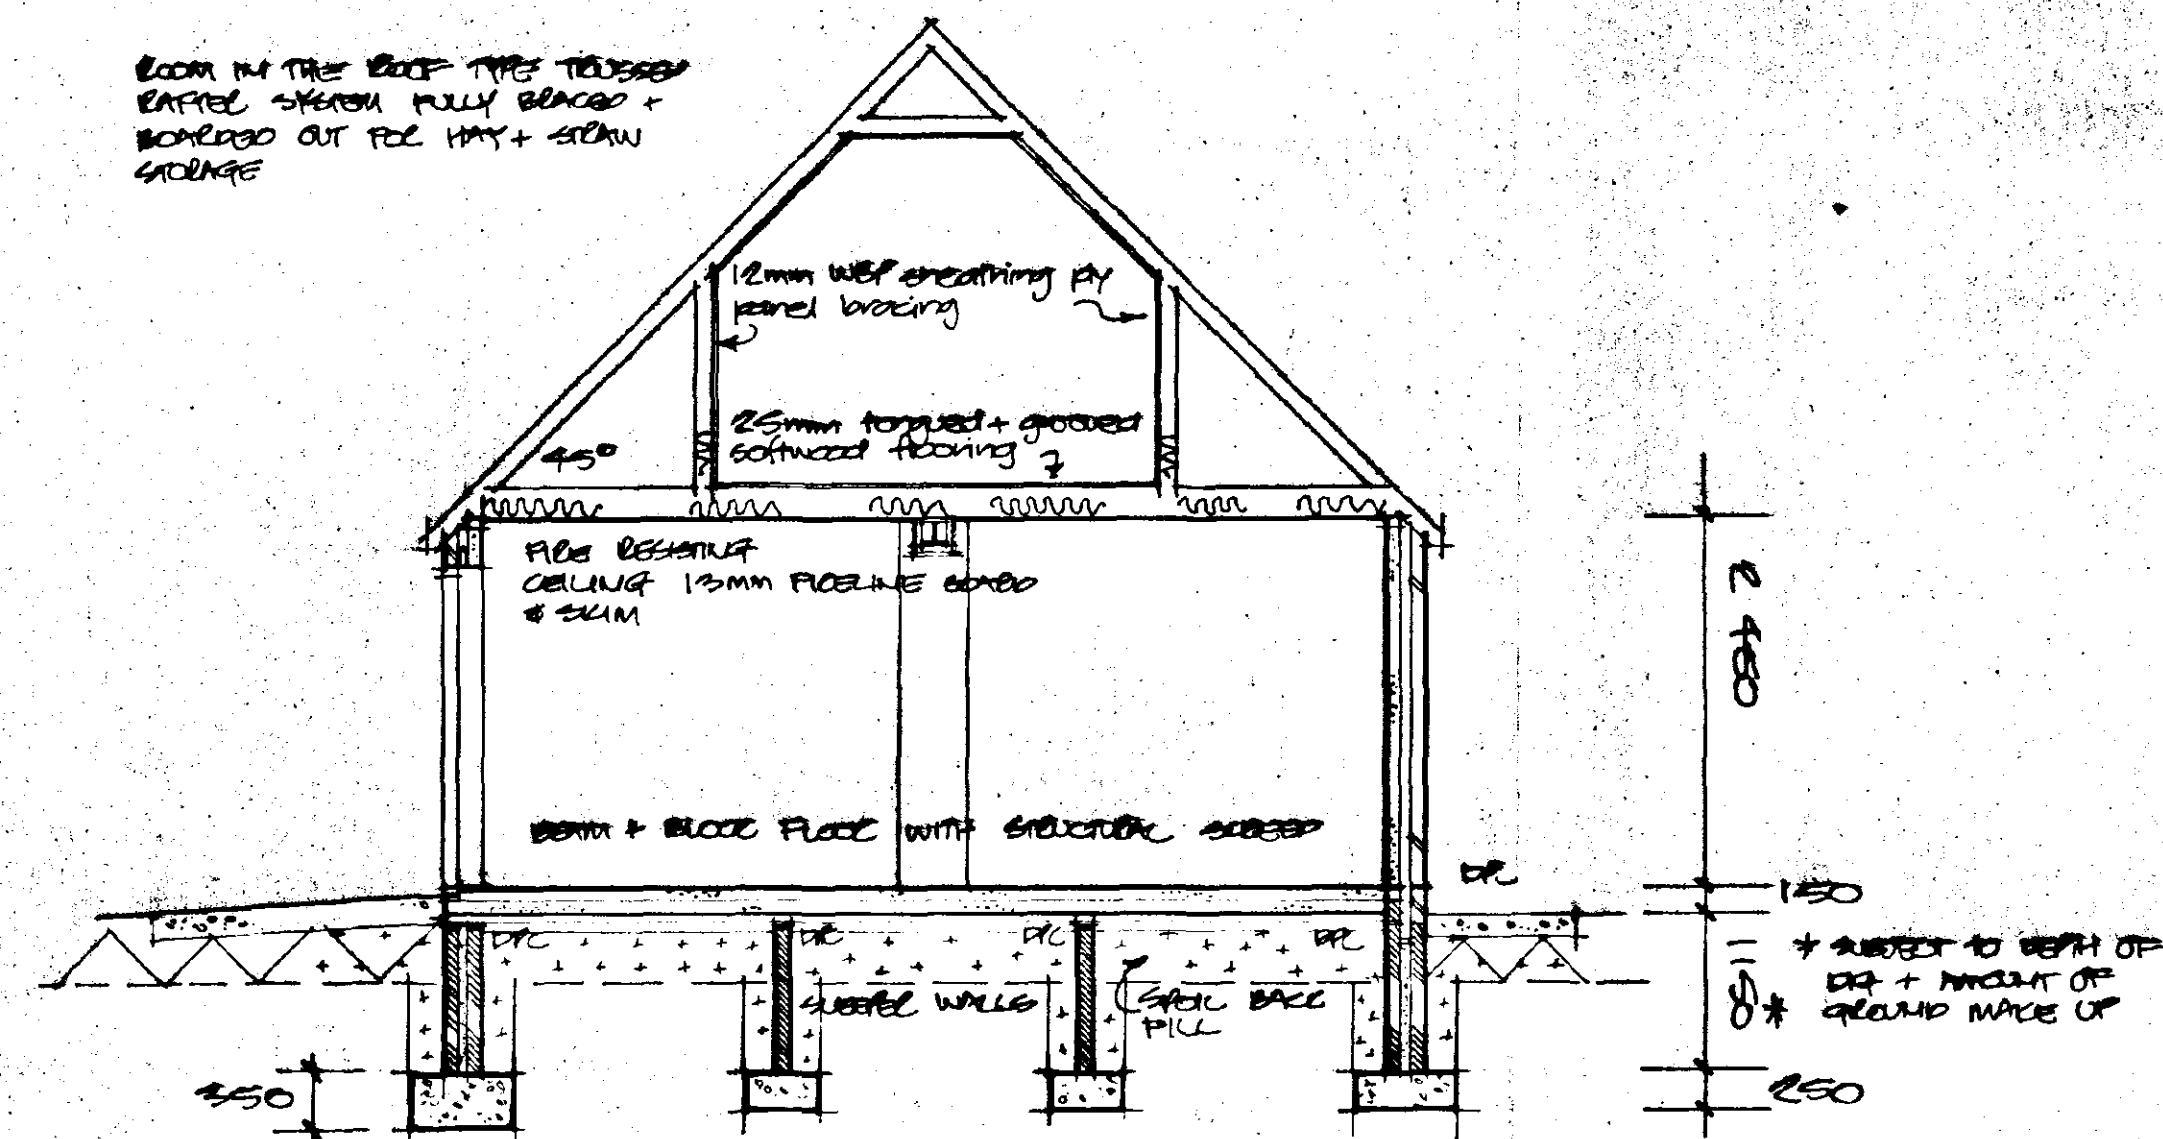

S E C T I O N

SOUTH HOLLAND DC
HOUSING & PLANNING
15 JAN 1999
Ref: 0036/99

B ~~Staircase~~ moved to SE elev.
further notes added May 98

A Black Flan amended ~ further
notes added June 98

THIS DRAWING IS TO BE READ IN CONJUNCTION WITH SEPARATE
BUILDING REGULATIONS SPECIFICATION NOTES DOCUMENT

ALL DIMENSIONS TO BE CHECKED ON SITE BY BUILDER AND ANY
DISCREPANCIES REPORTED TO THE ARCHITECTURAL
CONSULTANT IMMEDIATELY UPON DISCOVERY

THIS DRAWING IS THE COPYRIGHT OF L. A. BUILDING DESIGN
AND MAY NOT BE COPIED OR REPRODUCED IN ANY FORM
WITHOUT EXPRESS CONSENT

L. A. BUILDING DESIGN
Architectural and Surveying Practice
65 Hanham Boulevard
Spalding
Lincolnshire
PE11 1LB
Tel/Fax (01775) 711437

Peter S. Lithgow MSc ICB MBIAT
Member of the Chartered Institute of Building and
Member of the British Institute of Architectural Technologists

PROPOSED STABLE, TACK ROOM, FODDER STORE
AND GARAGE ETC AT
NEW BUNGALOW
LENSIDE NORTH
WEST PINCHBECK
SPALDING
LINCOLNSHIRE

MR. P. M. HAMMOND

PLAN, SECTION AND ELEVATIONS
PLANNING & BUILDING REGULATIONS DRAWING

1:50, 1:100 & 1:500

APRIL 88

10/20

revisions

10

10