
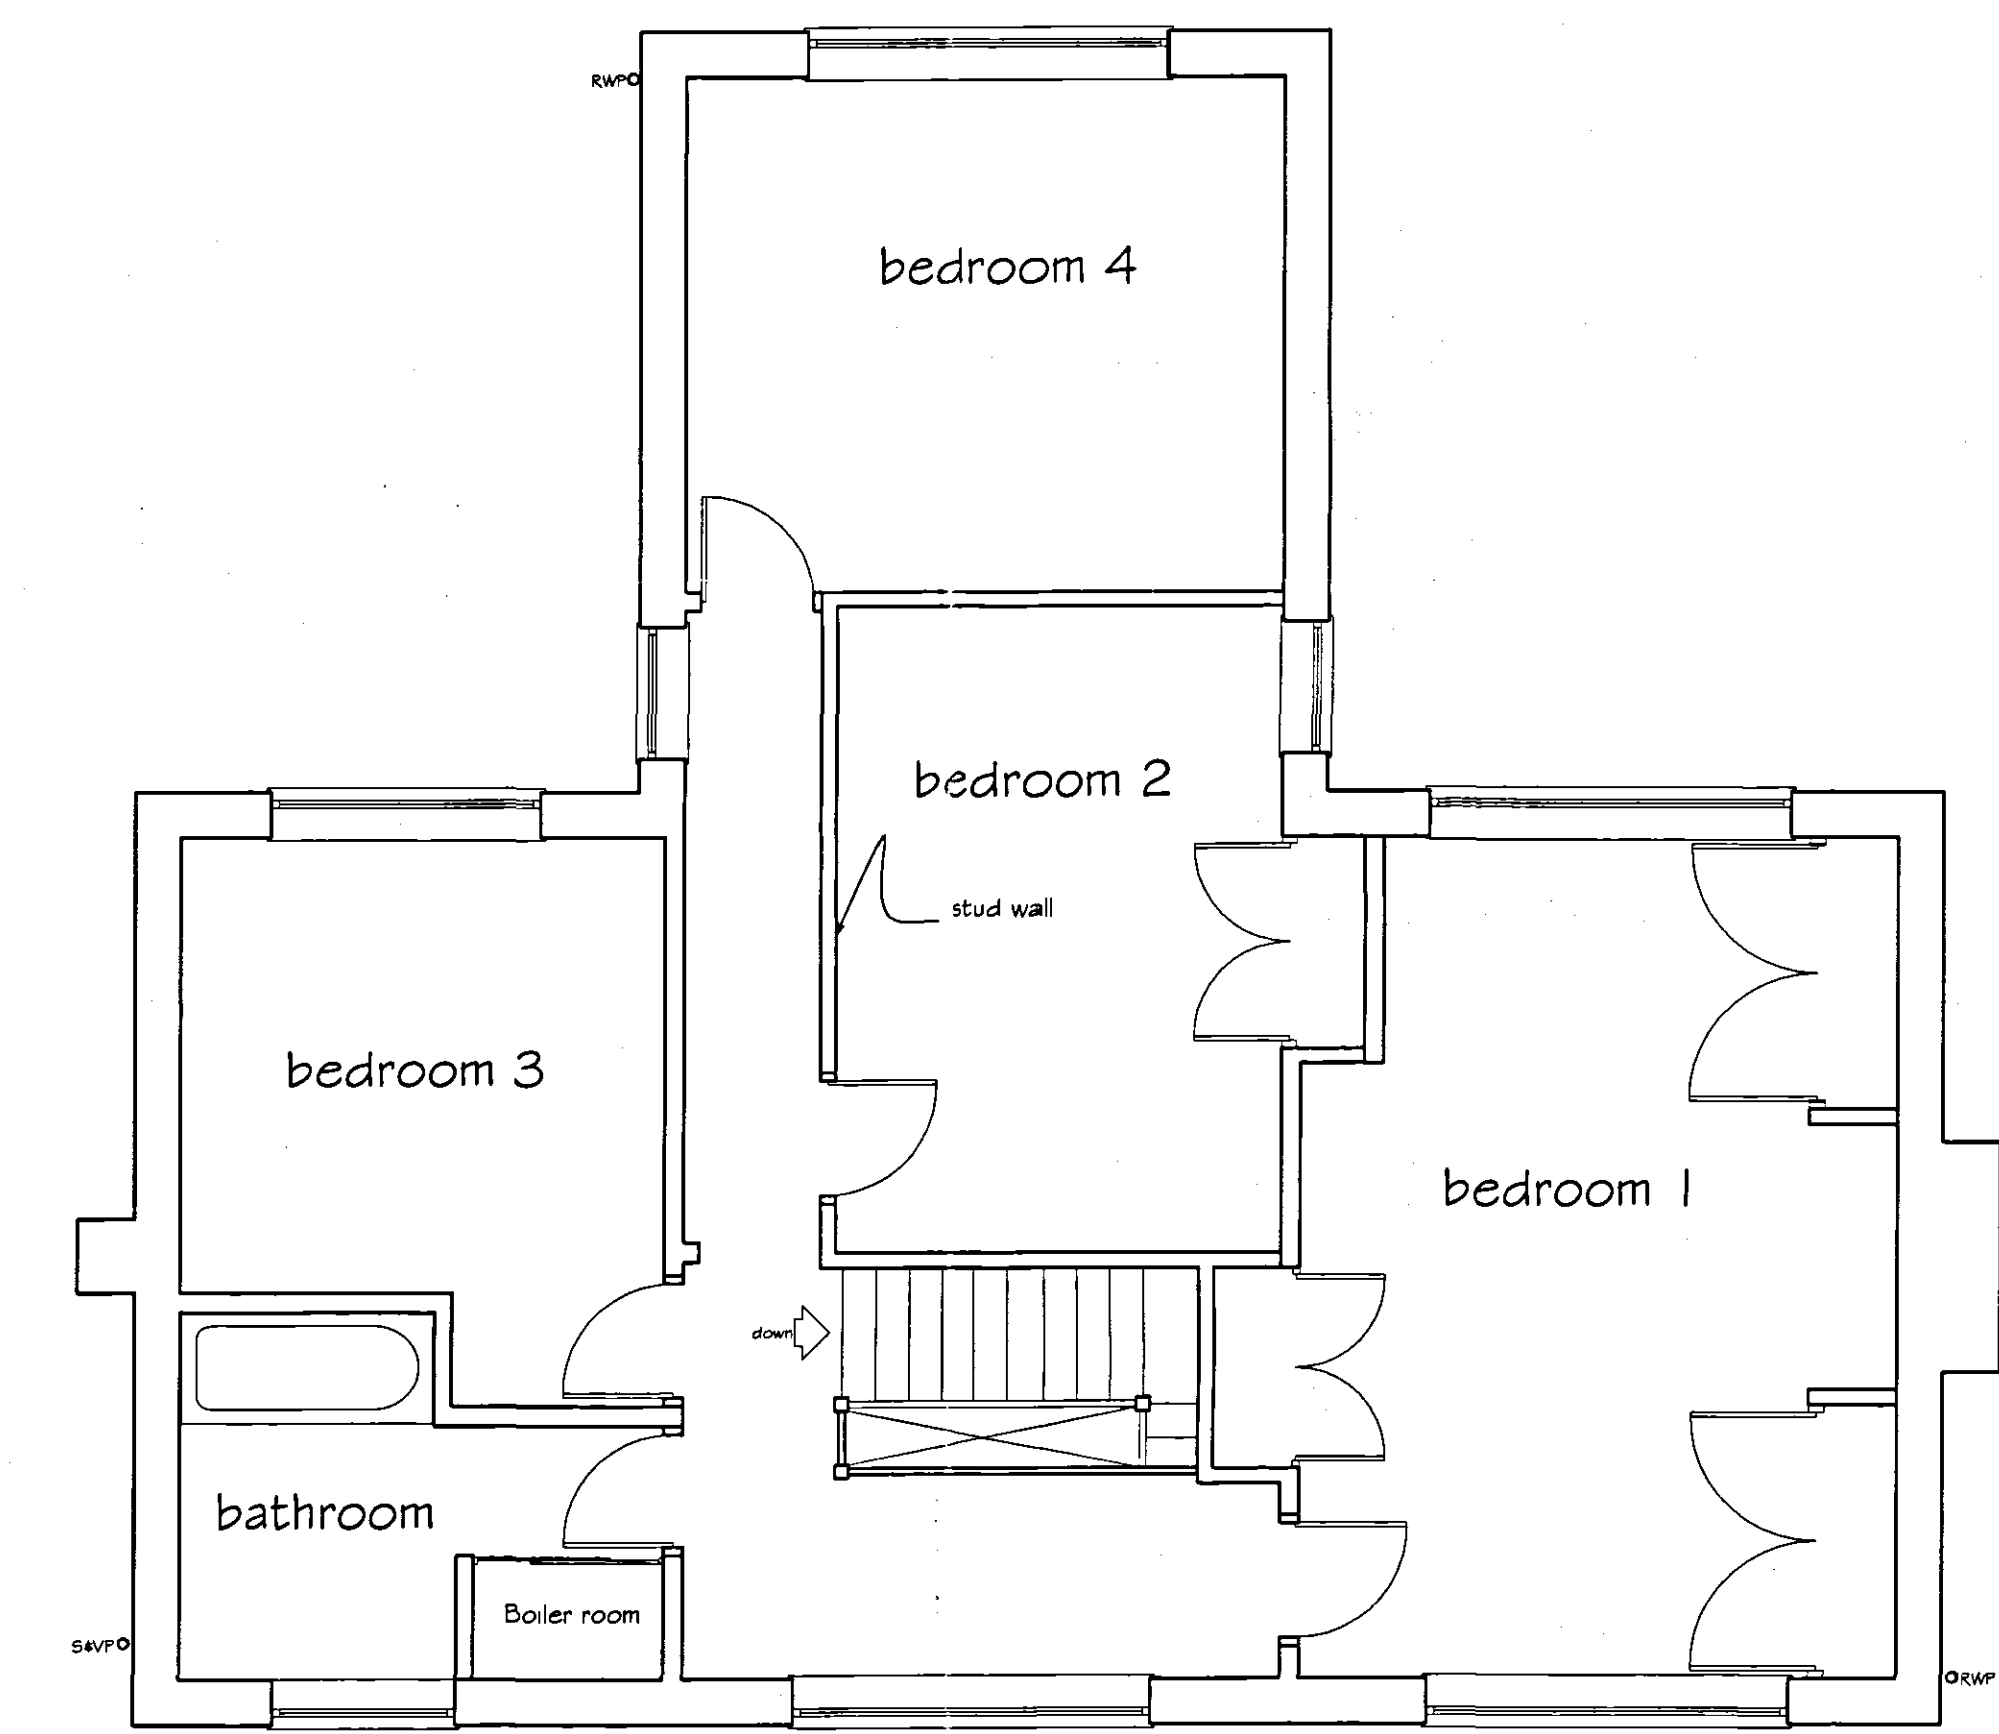
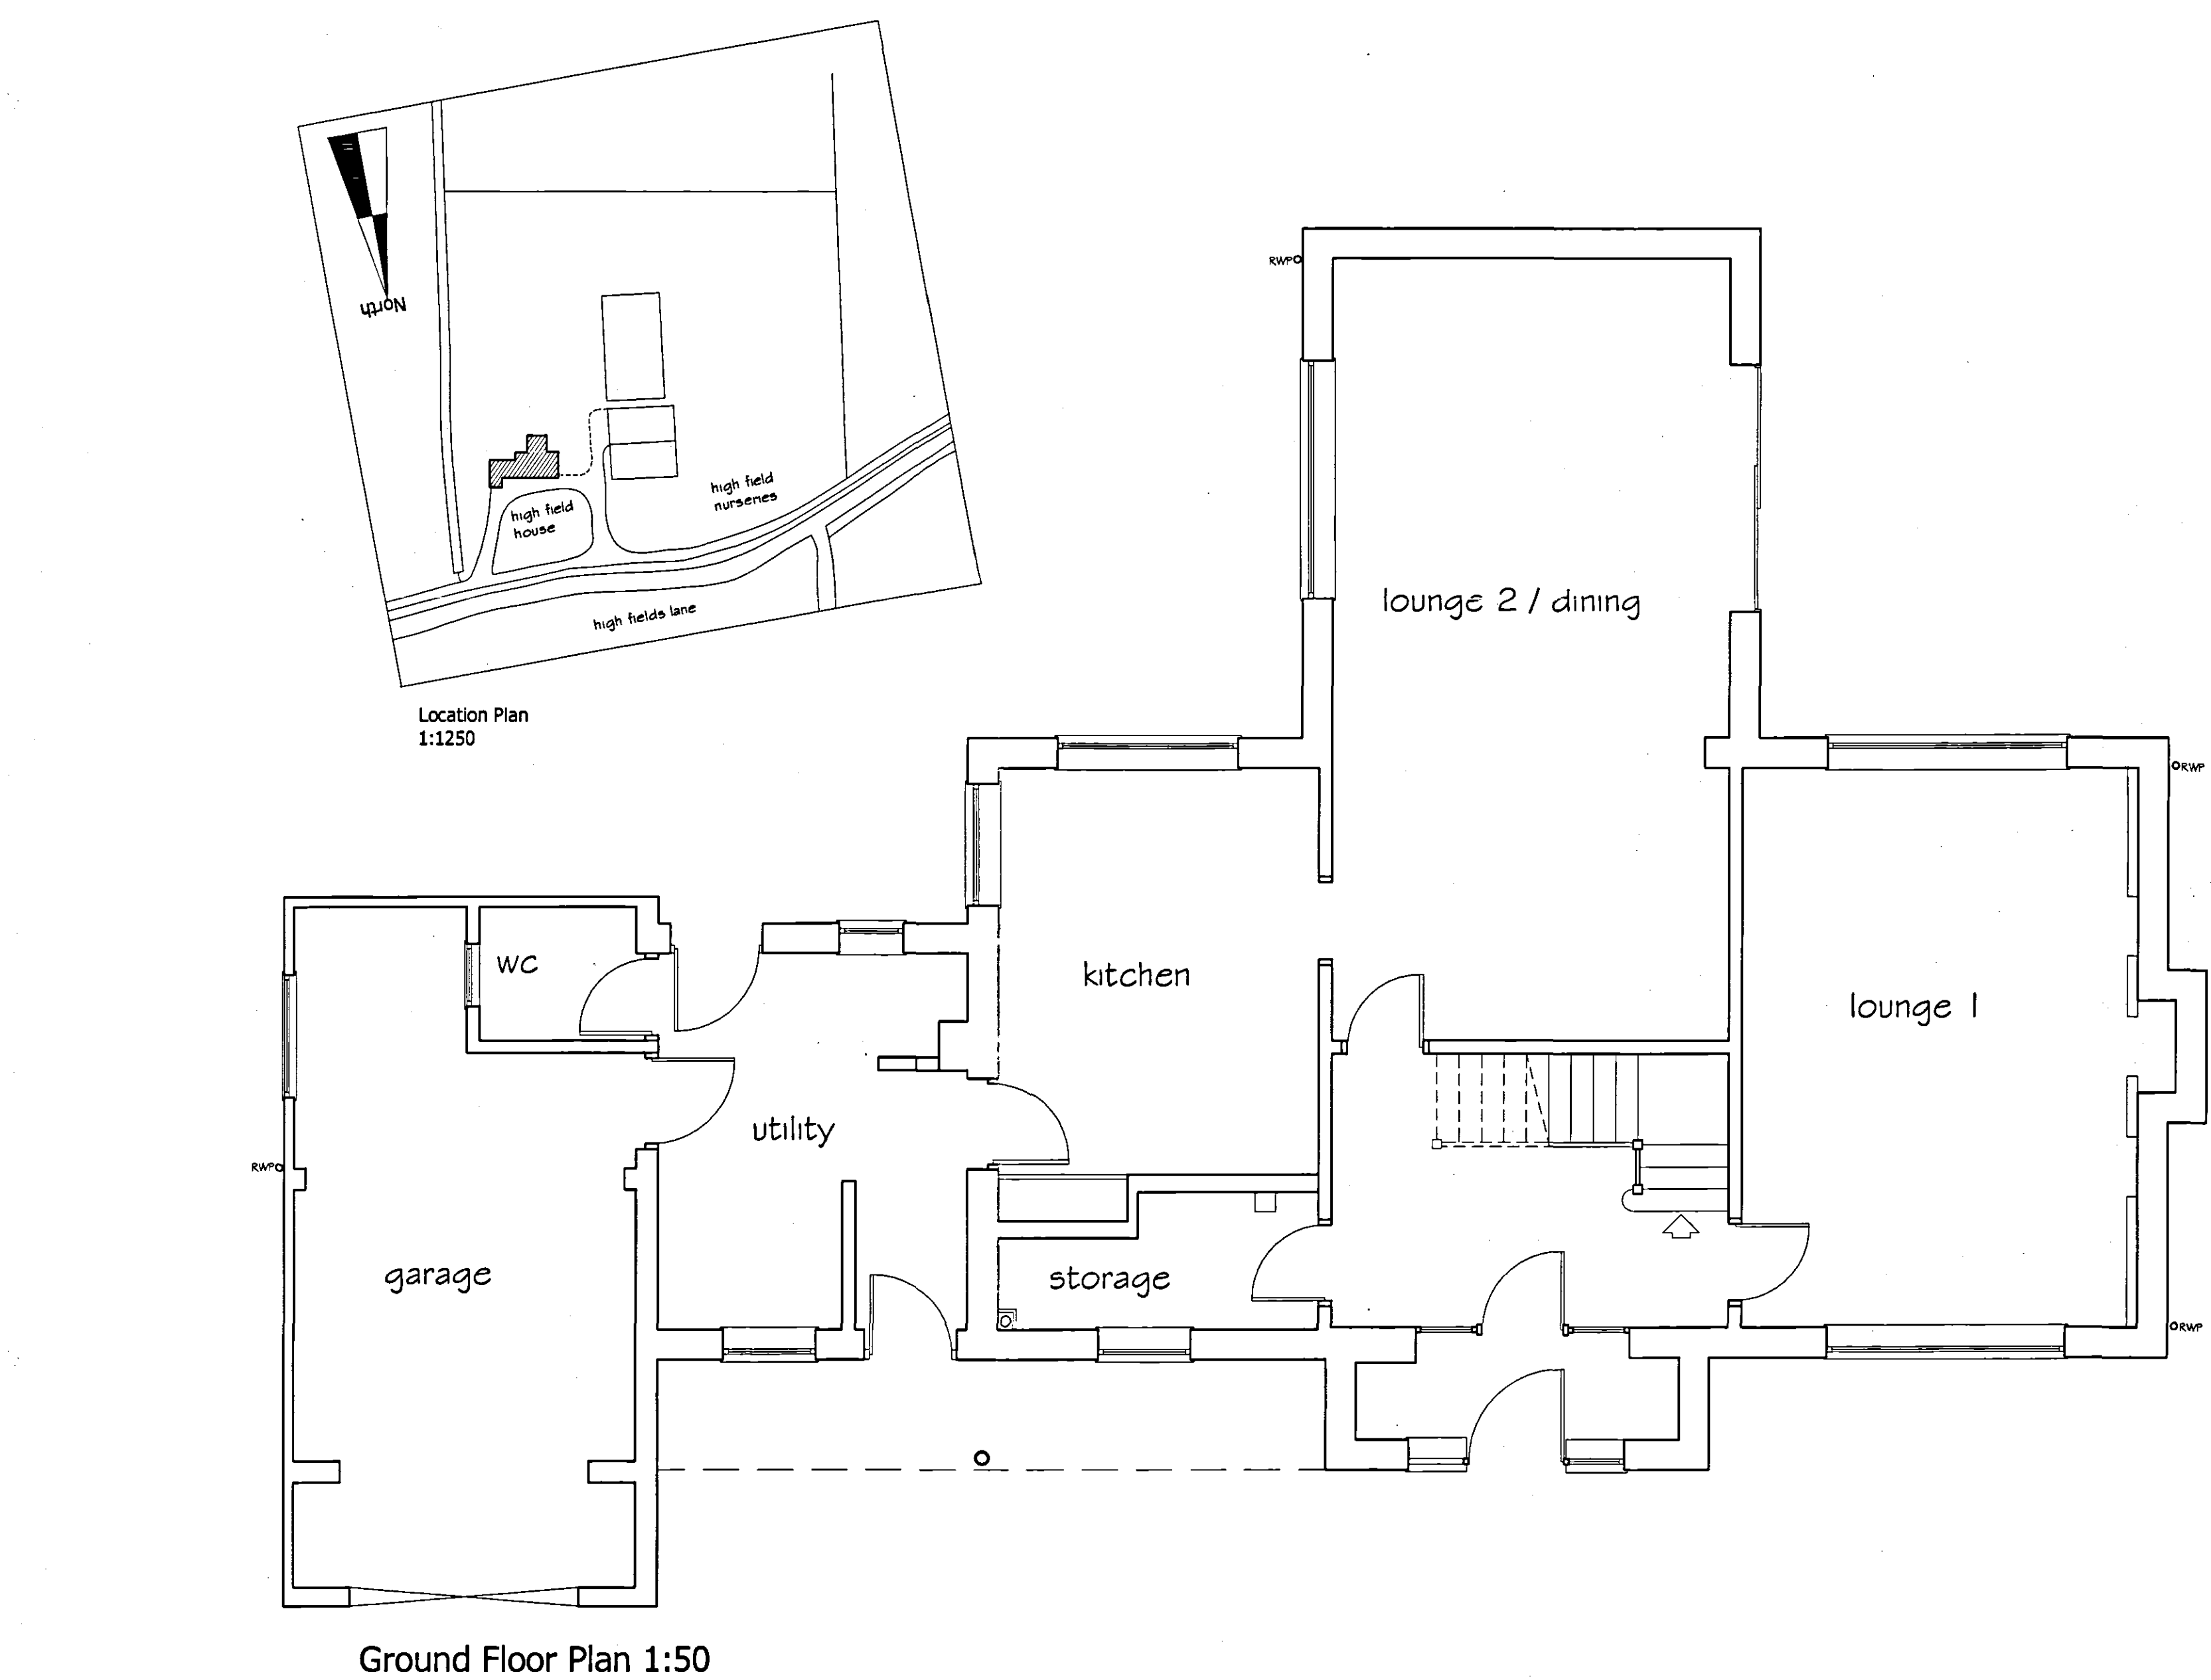


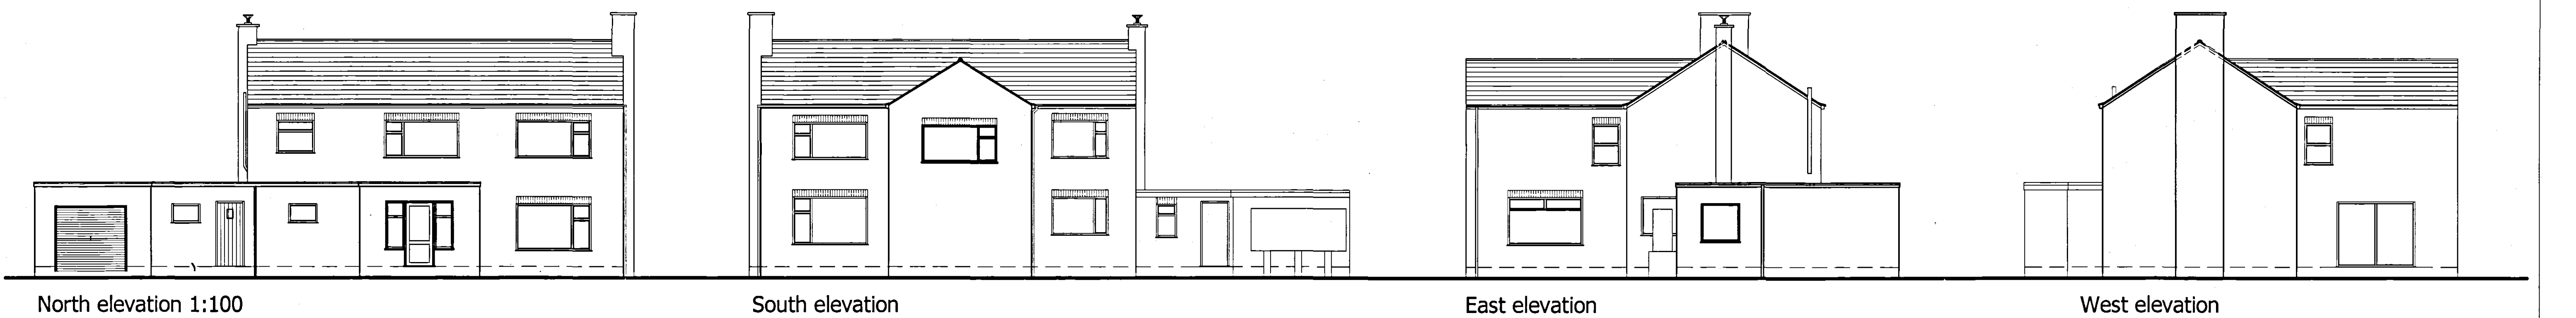

SHDC
PLANNING & DEVELOPMENT
11 JAN 2005
Ref. 0039/06

ISSUE	DESCRIPTION	APPR'd	DATE
PODDINGTONS Architectural Design Consultants Est. 1969 Unit 7, The Flourmill, Flourmill Lane, Pinchbeck, Spalding, Lincs. PE11 3XQ Tel. (01775) 720898 Fax. (01775) 720877			
Client: Mr. & Mrs. Hull			
Project: proposed alterations and extension			
Drawing: Highfield house, Highfield lane, Pinchbeck			
plans & elevations as existing			
Drawn: A.A.A.	Scale: N/A	Date: June 2005	Checked: Approved:
DWG. No. 3228-001	ISSUE.		