

Application no: H14/0040/09

Applicant: Mr & Mrs S D Carr
'White Haven'
Glenside South
Pinchbeck
Spalding Lincs

Agent: Mr L Bliss
'Six Winds'
Marsh Road
Gedney Dyke
Spalding Lincs

FILE COPY

Description: Proposed two-storey extension and re-position
garage

Location: 'White Haven' Glenside South
Pinchbeck

Amendment: Reduce width of extension

Letter Sent: 05-MAR-09

Dear Sir/Madam

ACKNOWLEDGEMENT OF AMENDMENT

I acknowledge receipt of the amended details in respect of the above and confirm that the changes are able to be incorporated in the application which will now **only be considered in its amended form.**

Your rights of appeal remain as explained on the original acknowledgement.

If you do not wish to agree to the extended time period and would rather have the application determined more quickly but on the basis of the application as originally submitted, please let me know in writing within the next 5 days.

You are reminded that revision to any submission made under the Building Regulations may also be necessary.

Yours faithfully



Head of Planning & Development



Council Offices
Priory Road
Spalding
Lincolnshire
PE11 2XE

tel: 01775 761161
fax: 01775 710772
web: www.sholland.gov.uk

AMENDMENT RECORD SHEET - LIVE APPLICATION

Admin to Complete

Date Received K.P. 4-3 Registered ☒ S/38

Case Officer to Complete

Has this amendment been requested? Yes/No

If Yes, is it what was asked for? Yes/No

Is it an amendment in principle? Yes/No

Is it the same character/description for fee purposes? Yes/No (Refer to Admin if in doubt)
If No, but amendment requested, the following must be completed if the amendment is to be accepted

Certified That The Development Objectives Outweigh The Financial Objectives

Senior Officer's Signature: Date:

Re-Consults as a result of this amendment

None ☒ All ☒

Partial Parish Council ☐ Ward Member ☐ Press ☐ Site Notice ☐

Residents/Other ☐ - Name/Address:

Case Officer's Decision:

REJECTED - New Application Required ☐

Reason

Do you want this reason to be added to the Rejection Notice? YES/NO

ACCEPTED - Superseded Details Removed ☐

Note

Do you want this note to be added to the Acceptance Notice? YES/NO

Revised Description (if applicable)

Case Officers Signature [Signature] Date S/309

Admin To Complete

Agreed Term Date Updated ☒ Re-Consultations Carried Out (if necessary) ☒

Public Register Updated ☒ Acceptance/Rejection Letter Issued ☒
(Plus Library if Re-Consulting Residents)

S/38

PLANNING AMENDMENT

For Office Use only

Application No: H14/0040/09/A1

Date Registered: 04 MAR 2009

Case Officer: TM

S O U T H



H O L L A N D

DISTRICT COUNCIL

(Please complete using block capitals and black ink)







APPLICANT NAME AND ADDRESS Mr + Mrs S D Cor White Haven Glenside South Pinchbeck Telephone: Spalding	AGENT NAME AND ADDRESS Mr L Buss FILE COPY Telephone:
SITE ADDRESS DETAILS AS ABOVE	
CURRENT APPLICATION NO: This amendment cannot be considered unless the relevant reference is stated.	H14/0040/09
Building Regulation reference relating to same development (if applicable)	

I attach four copies of this form and necessary plans and request that the changes described below can be accepted as an amendment. As the amendment relates to a current application, I agree to an extension of the terminal date (if applicable).

Signed :

Date:

FULL DESCRIPTION OF DEVELOPMENT OF CURRENT APPLICATION THAT THIS AMENDMENT RELATES TO	Two storey extension + reposction garage	
State details of amendments proposed. (Give a full detailed list of the changes, and also mark these clearly on the accompanying plans. Only the changes listed here will be considered)	Reduce width of extension	
State drawing numbers of the current submission		
Has this amendment been requested by the Council? (If so, state Officer dealing with the application)	YES/NO	
Describe any part of the original development which is excluded by virtue of the amendment, and state any alteration to plot numbers		
Has a similar amendment been submitted under Building Regulations? (If so, state Building Control Surveyor dealing with application)	YES/NO	

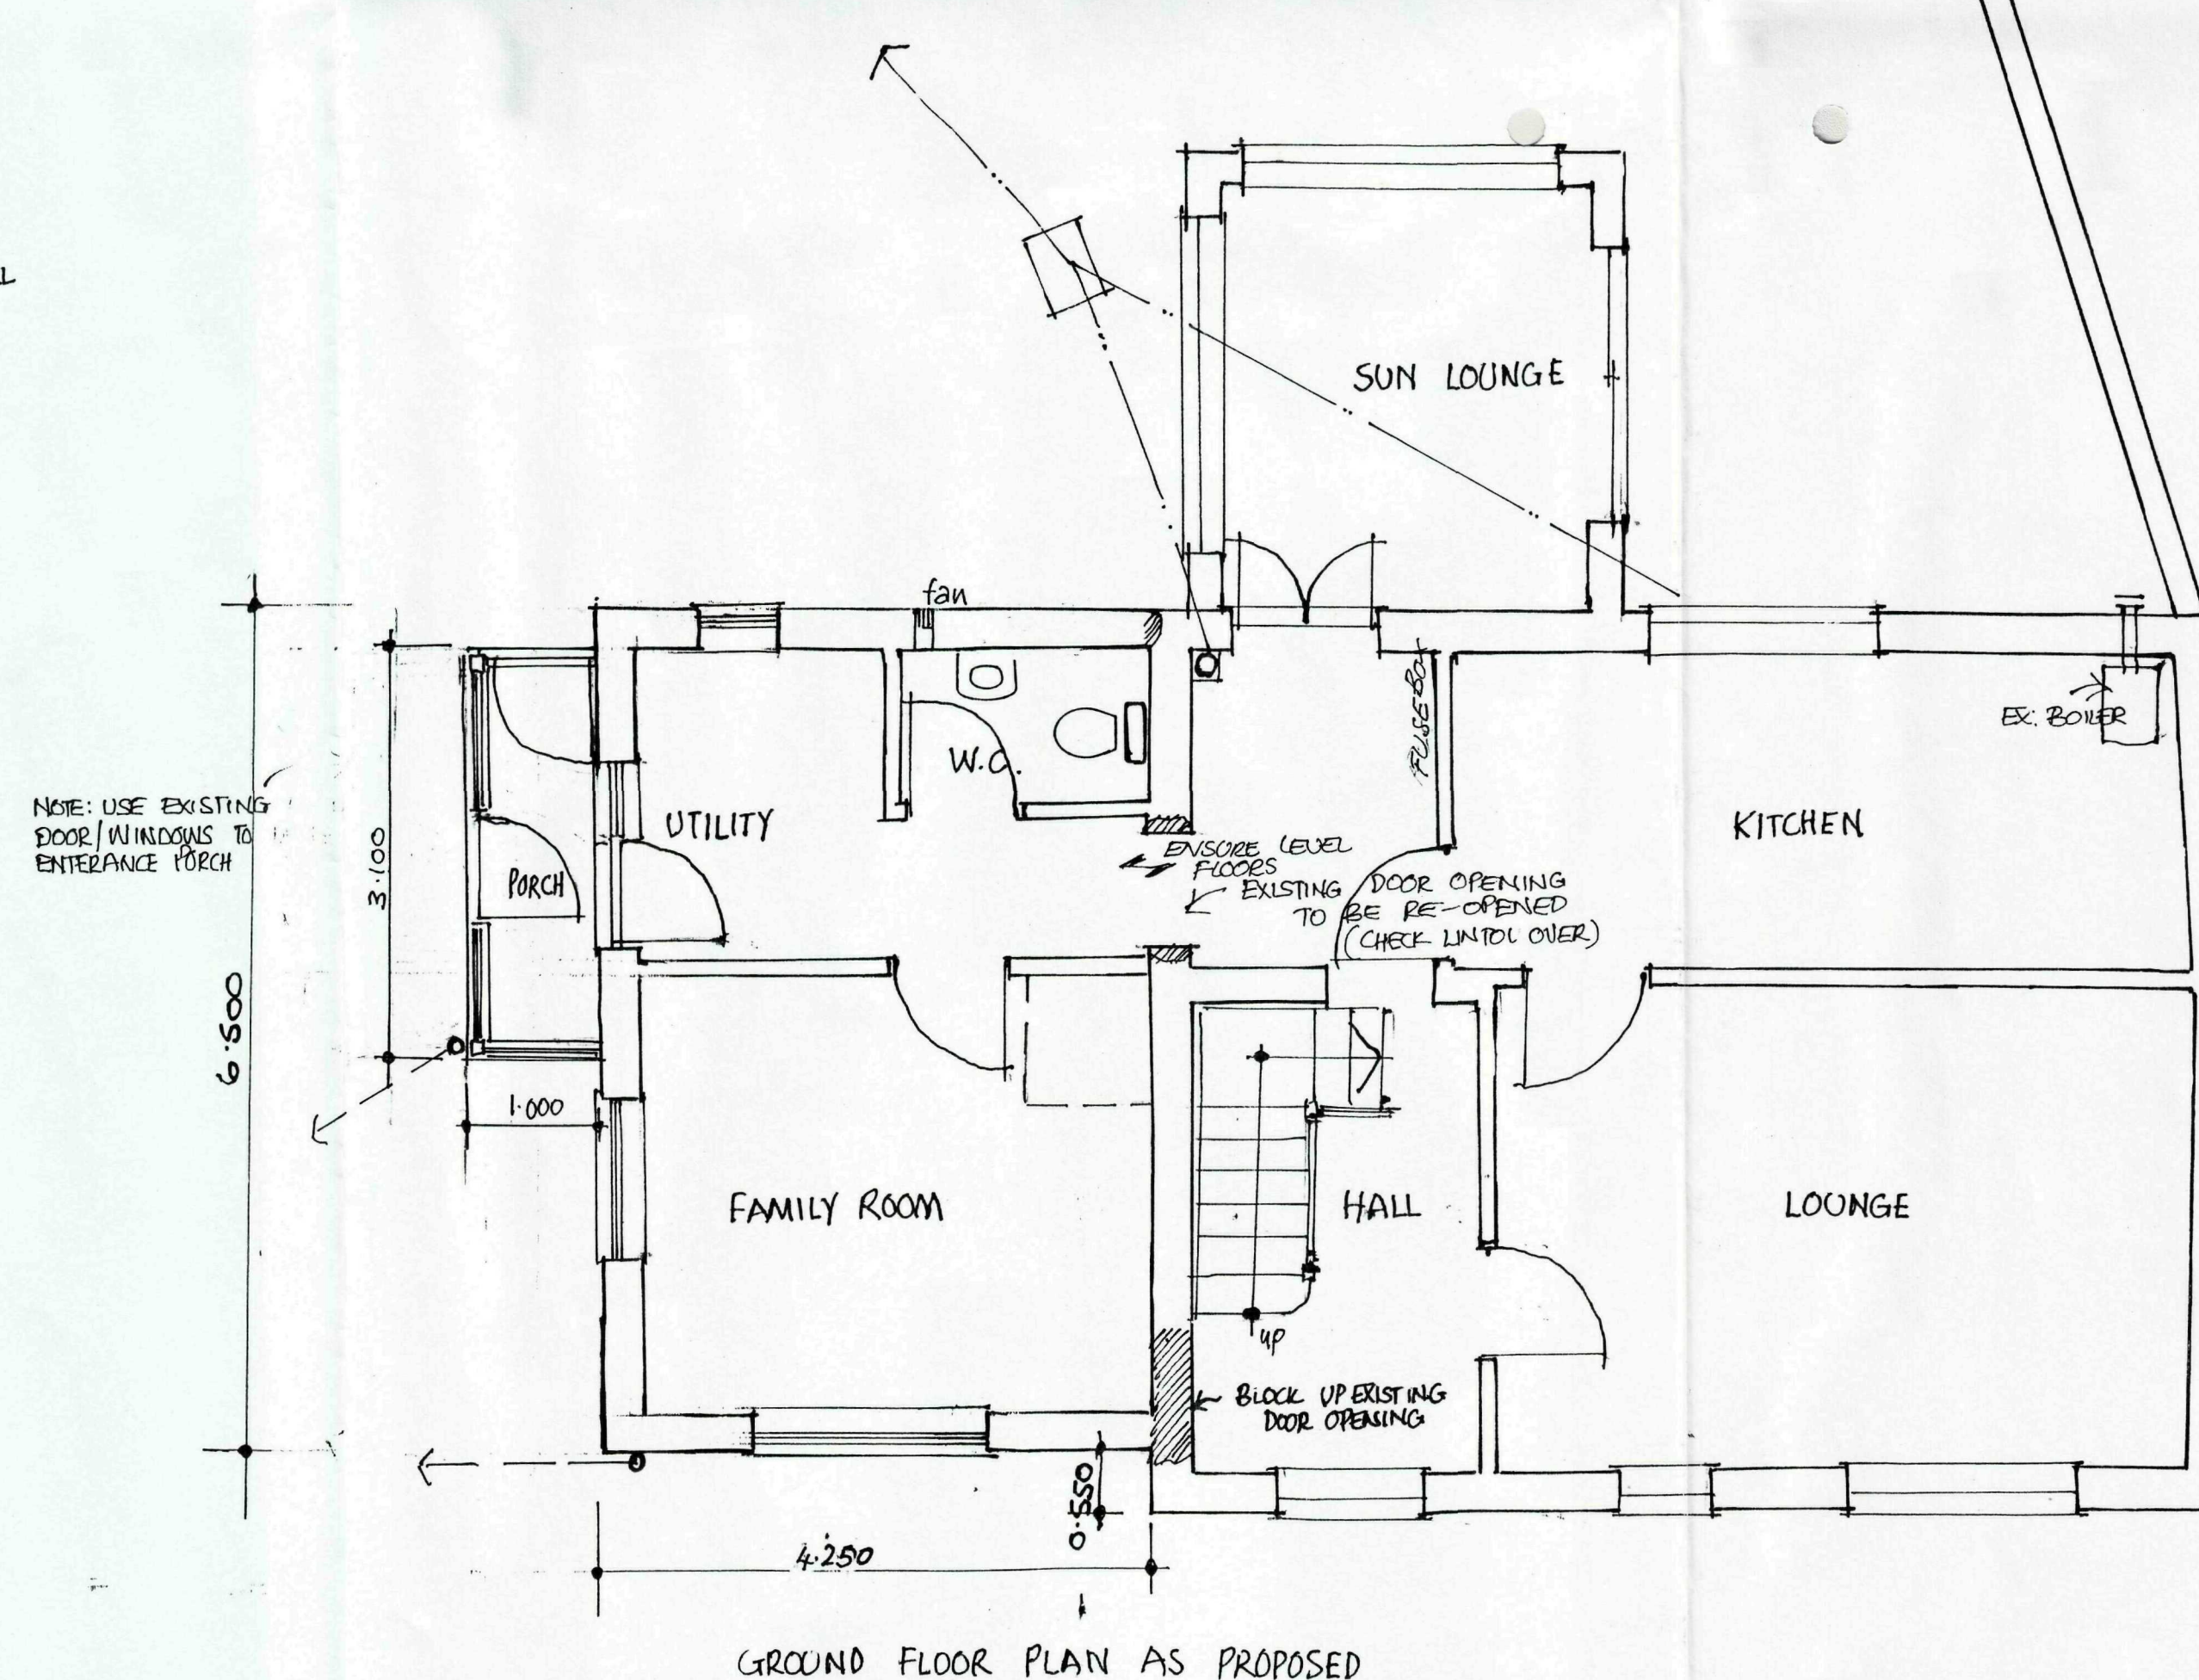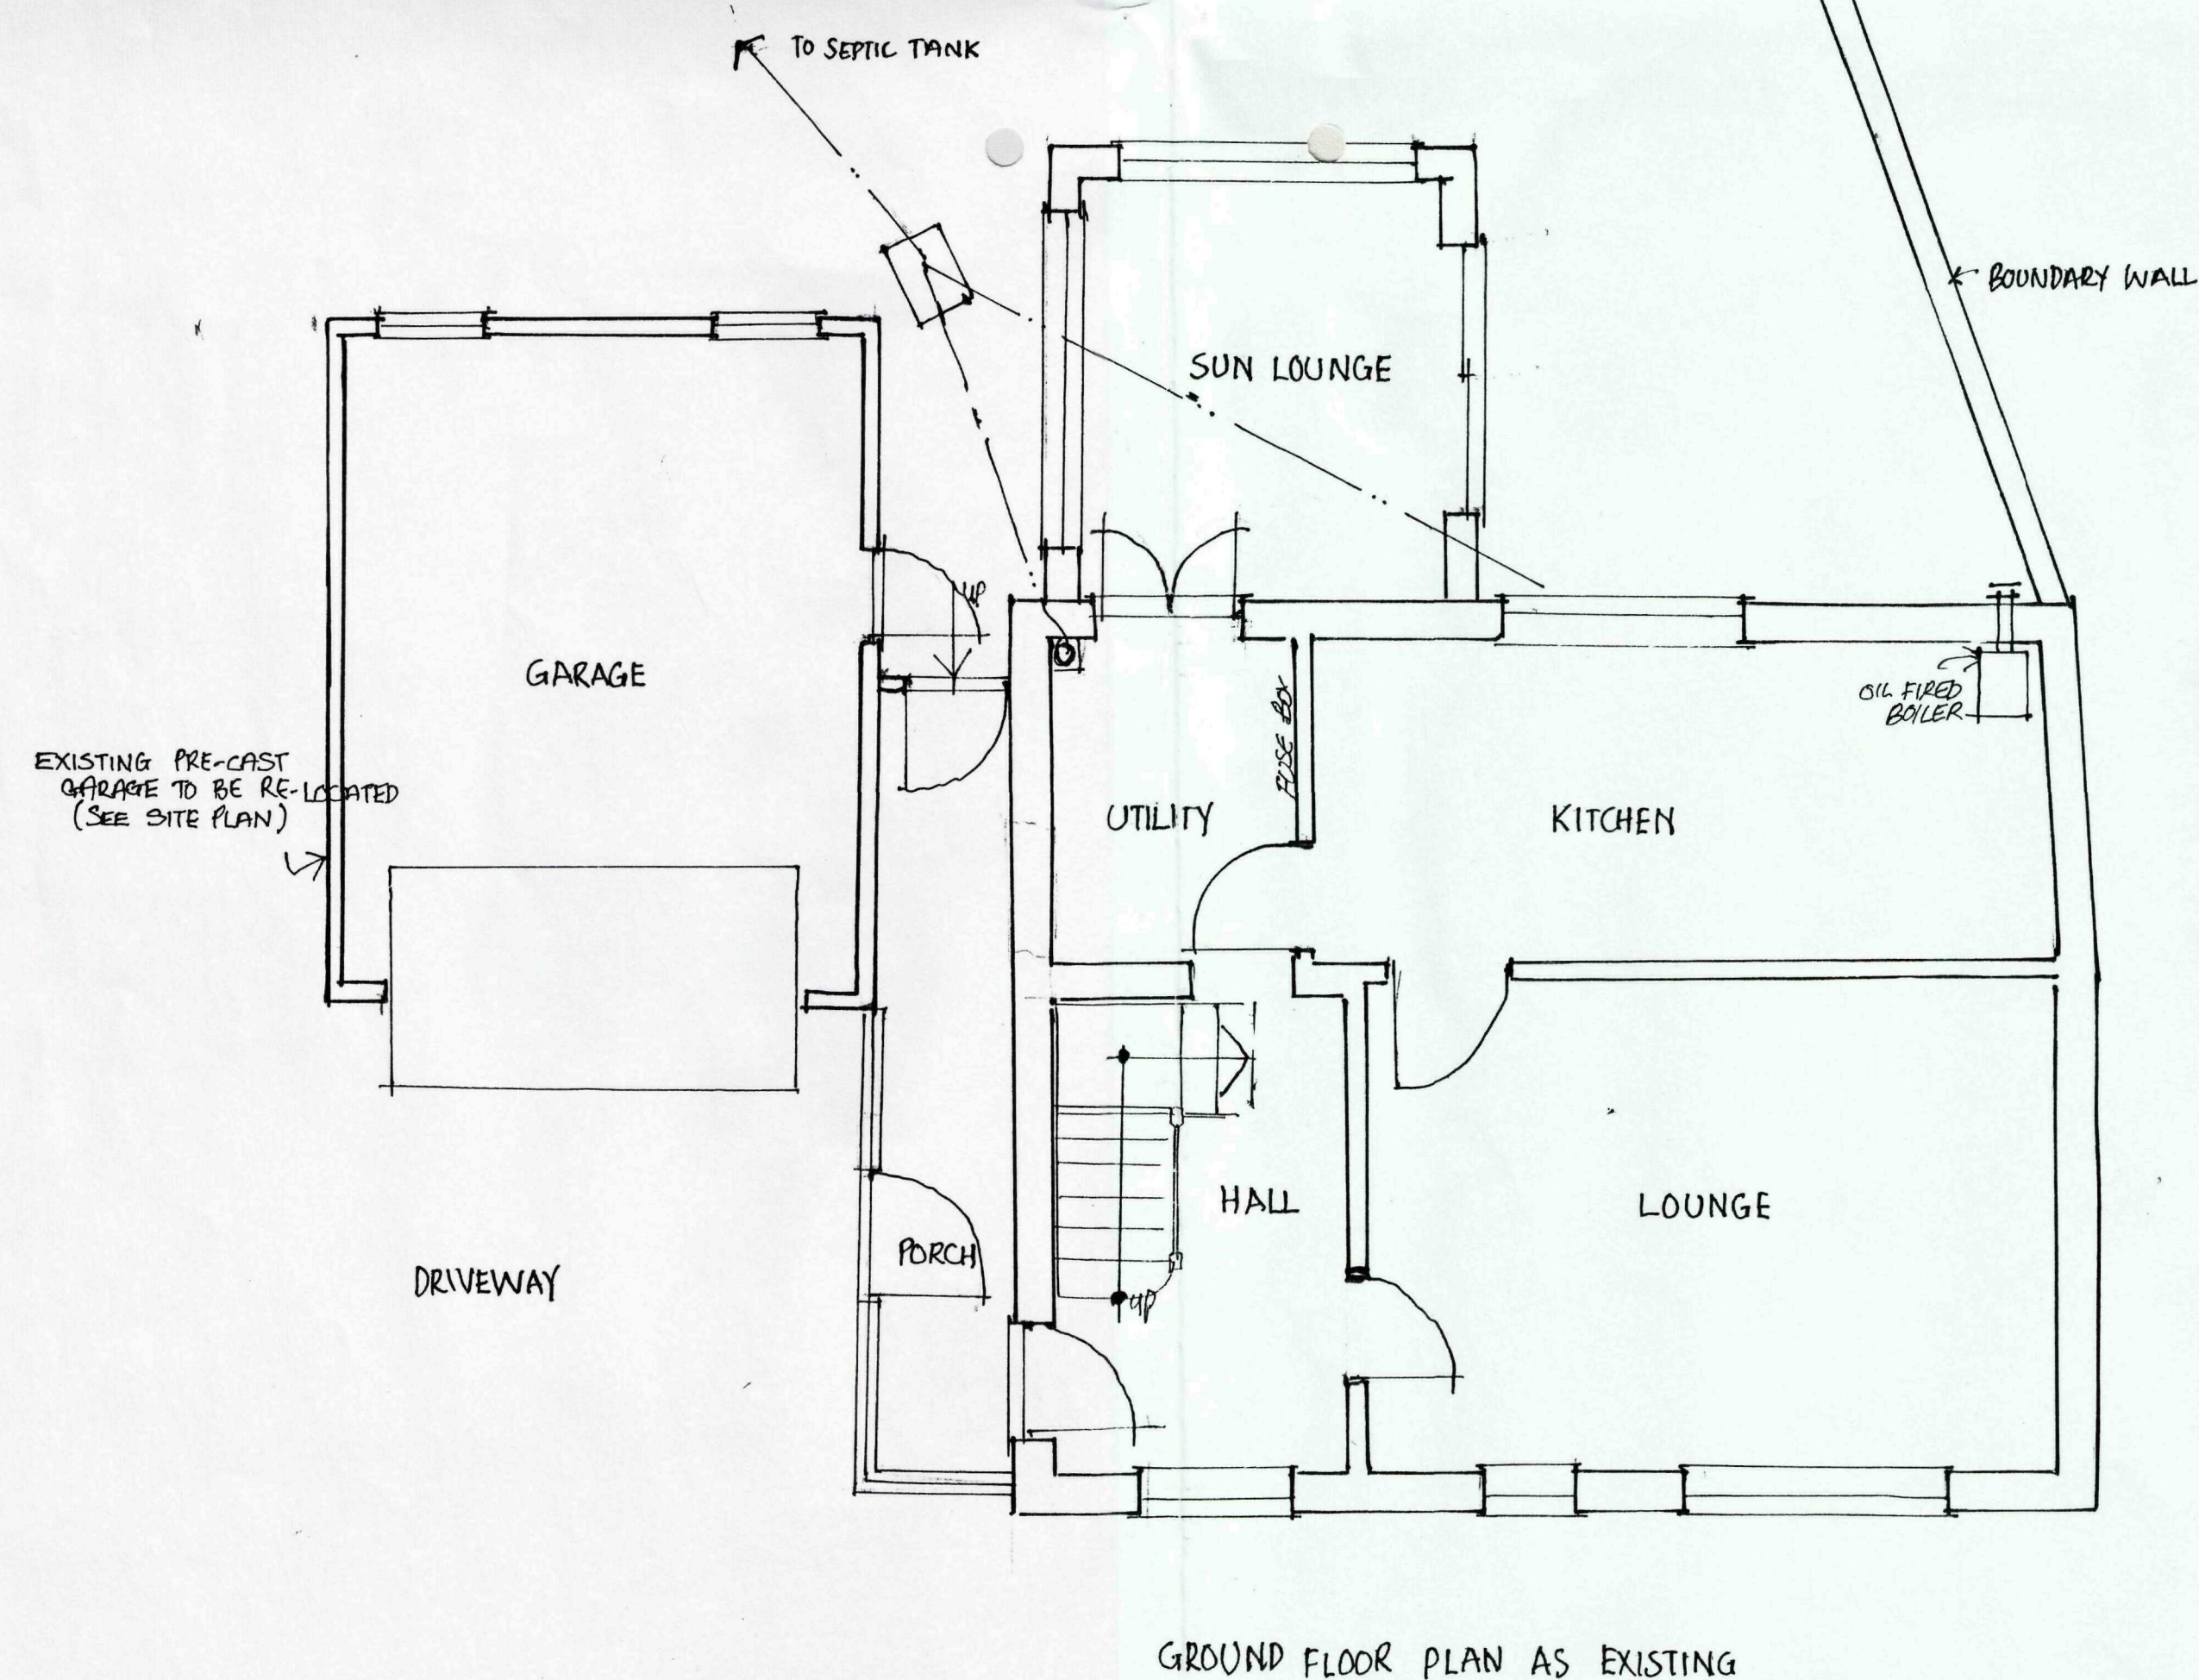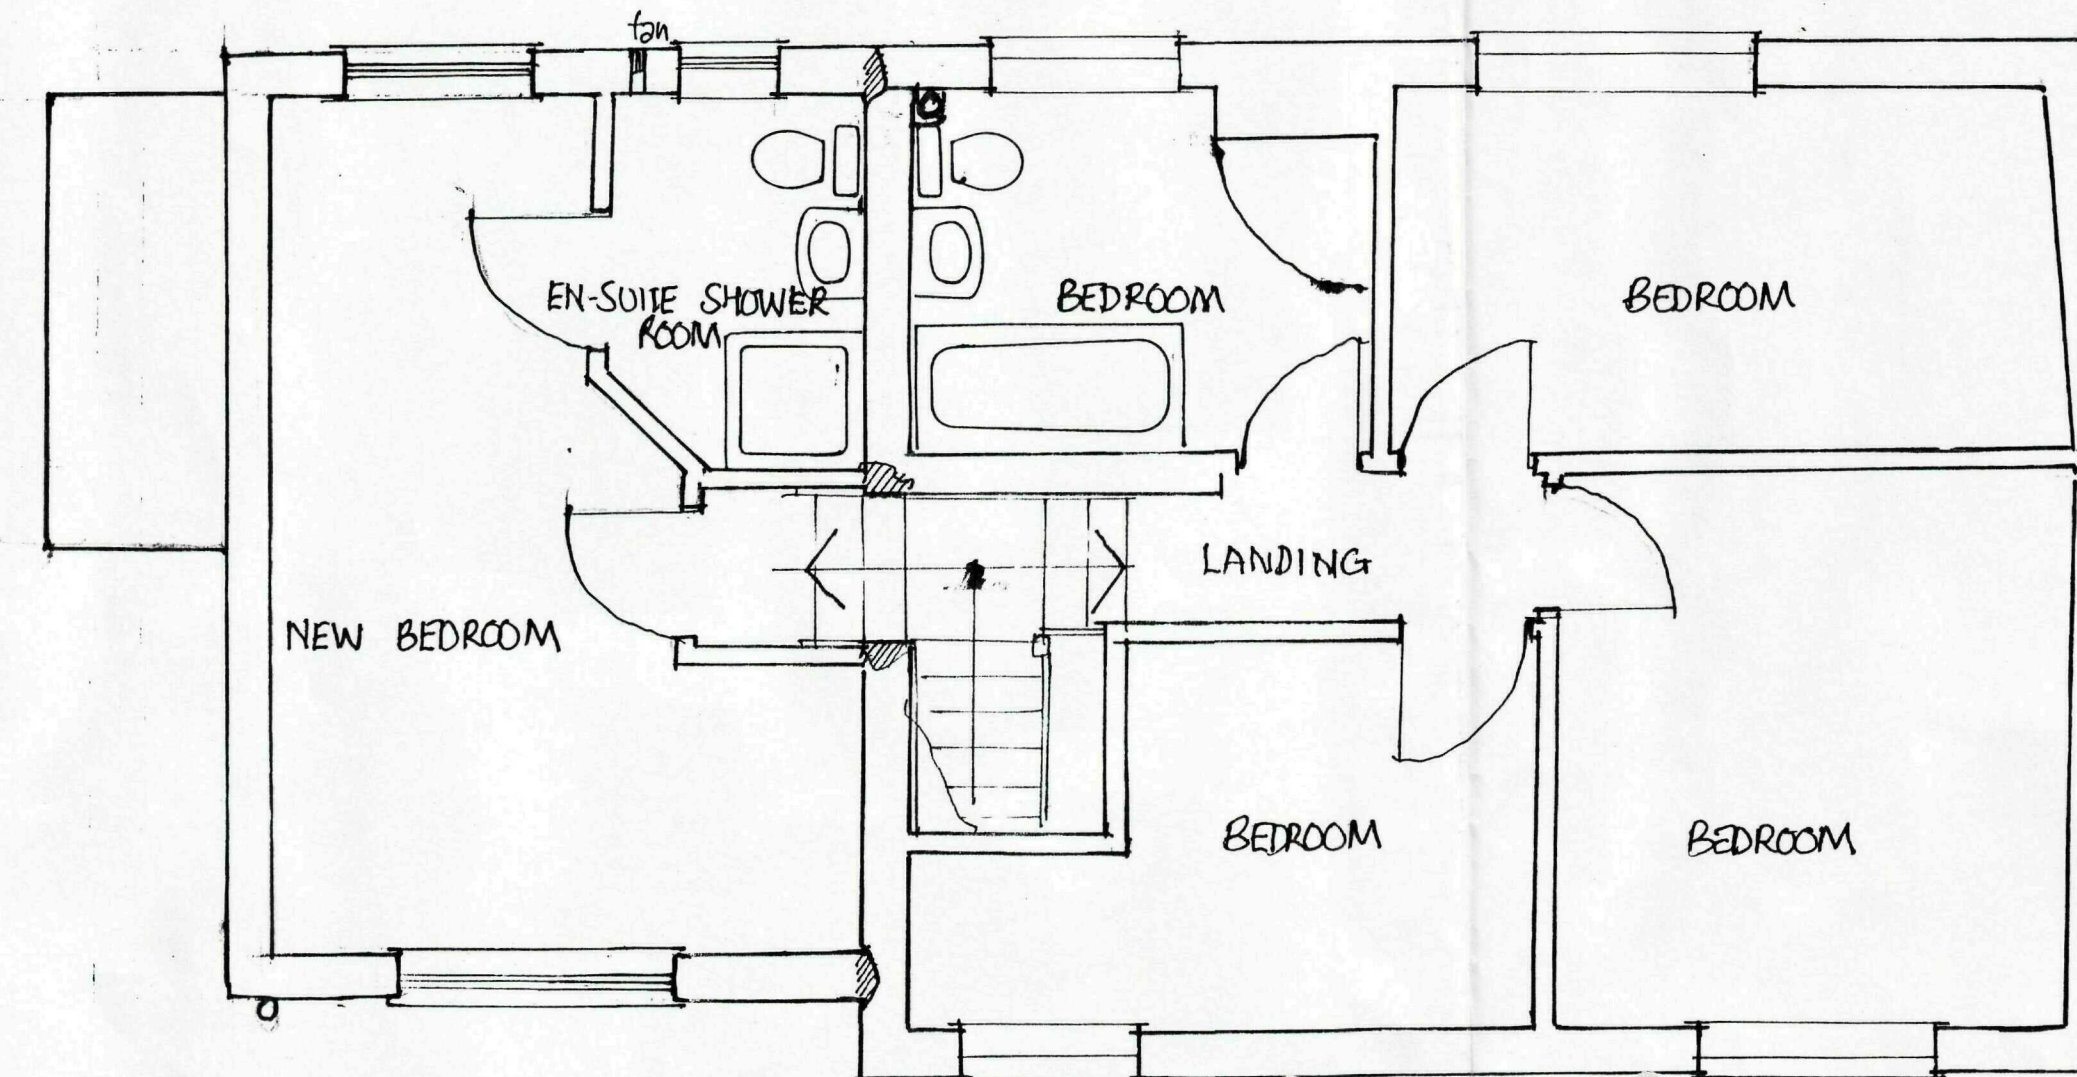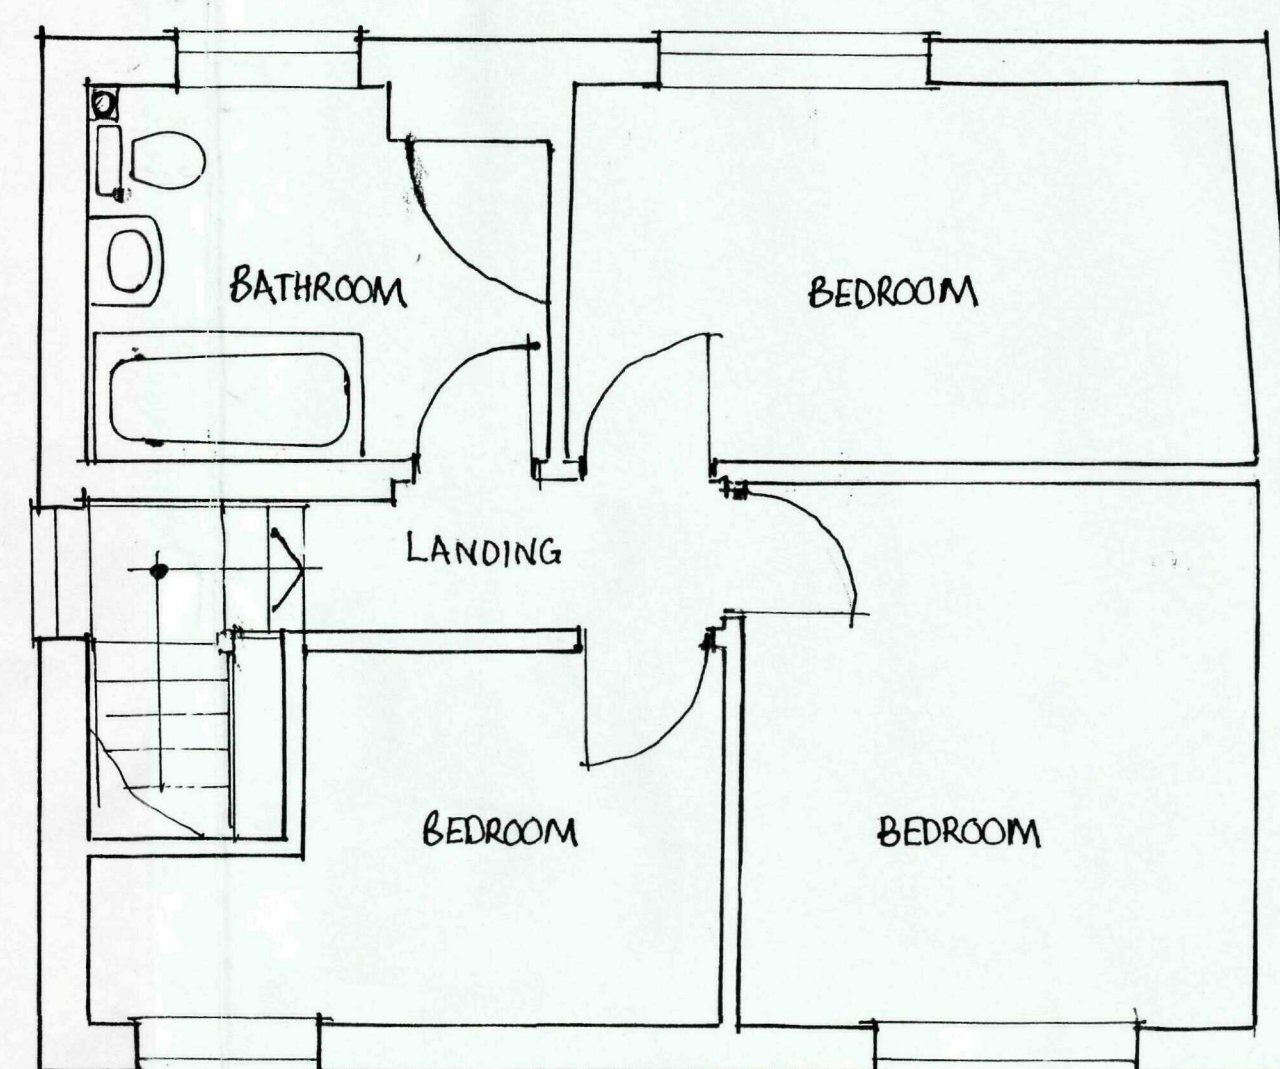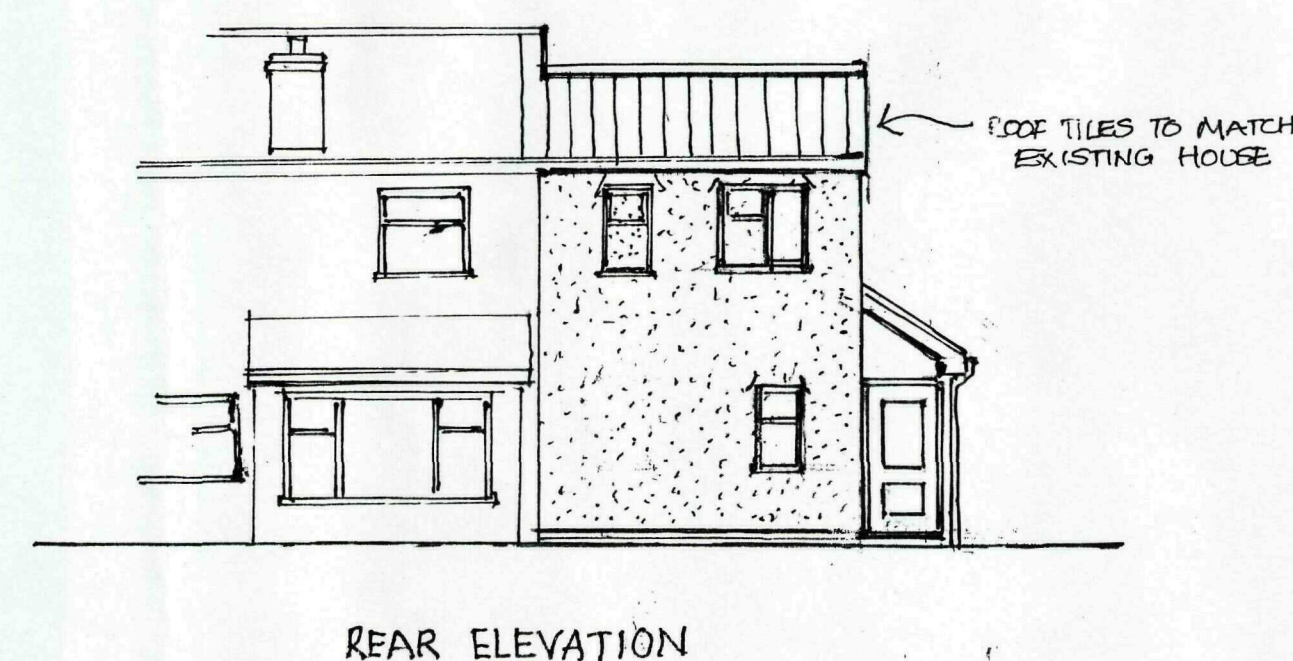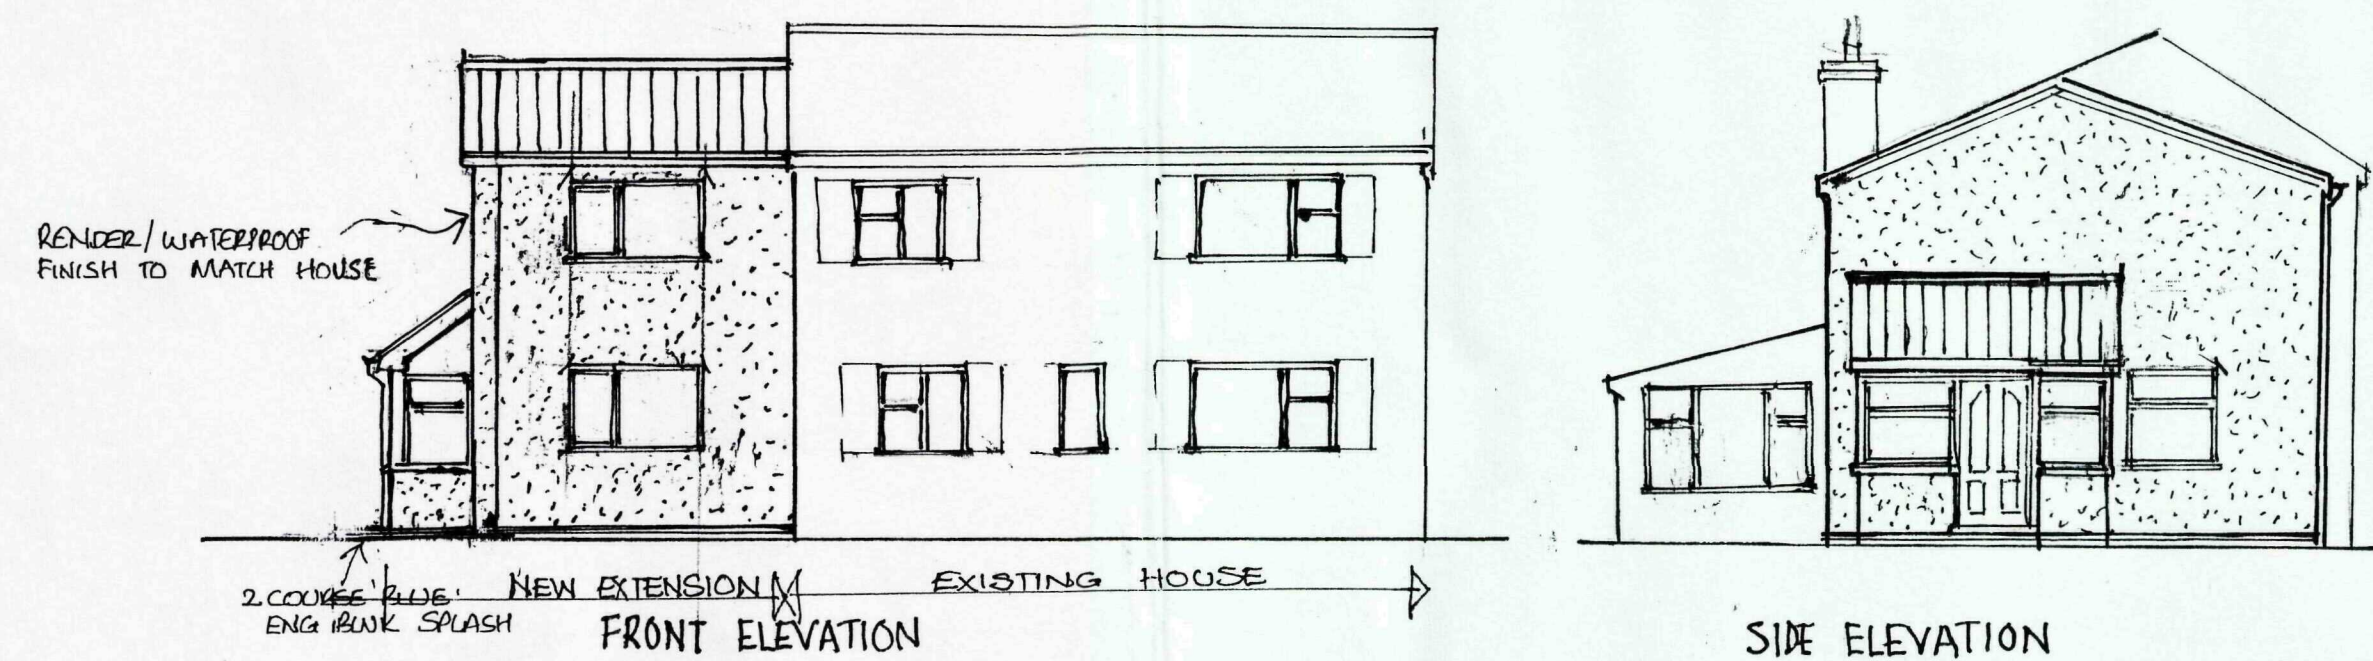

AMENDED PLAN
Ref. A.1

SHDC
Planning & Development
04 MAR 2009
Ref: 0040109

LW BLISS
(DESIGN AND BUILD SERVICES)

'SIX WINDS' MARSH ROAD GEDNEY DYKE
SPALDING, Lincs. PE12 0AT
TEL: 01406 550411.

PROJECT:
PROPOSED TWO STOREY EXTENSION TO HOUSE
AND RE-POSITIONING SECTIONAL GARAGE

SITE:
'WHITE HAVEN' GLENSIDE,
PINCHBECK, SPALDING, Lincs.

CLIENTS:
MR & MRS S. D. CARR.

SCALES: 1:50, 1:100
DATE: JAN. 09

* AMENDMENTS PLANNING FEB. 2009