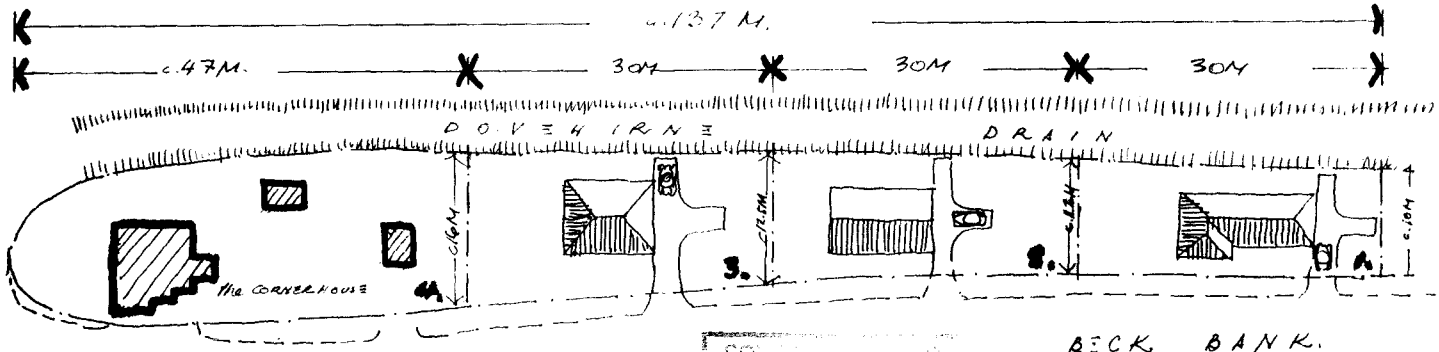

SITE PLAN scale 1:500

SOL
HO
19 JAN 1997
Ref: 0041/97

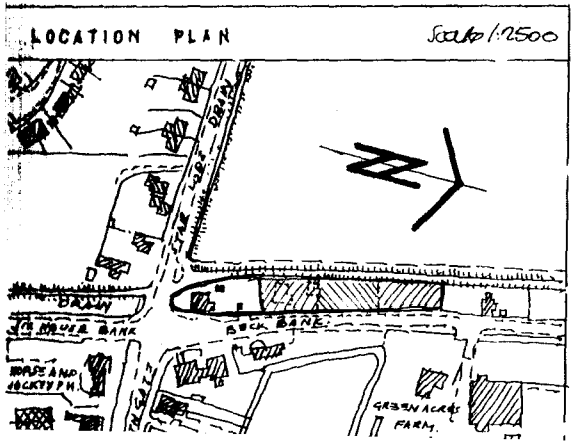

proposed change of use from garden area to building land for Mr T. NICHOLLS at:-

THE "CORNER HOUSE" BECK BANK, WEST PINCHBECK.

Dennis Bailey BA F.I.A.S. 60 Double St. Spalding Lincs. 6/94