ENTERPRISE WAY

BRUNEL ROAD

STEPHENSON AVENUE

Water Storage Tank

Water Storage Tank


Dispatch

Unloading

Extent Of Boundary
Not Defined By Fence

Effluent Treatment Plant

N

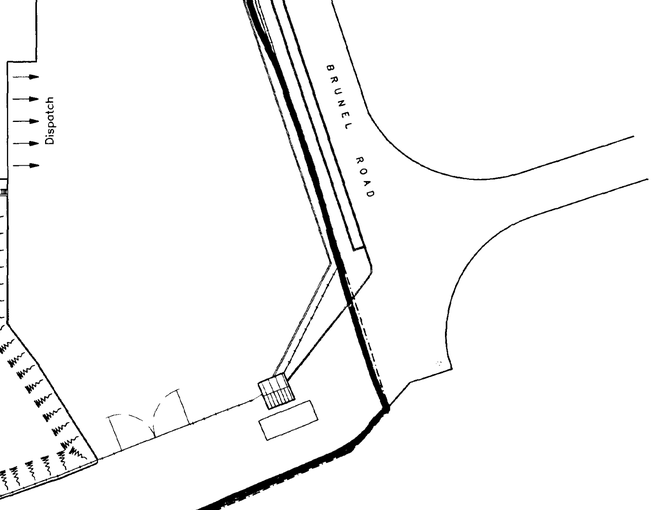

Site Location
1:2500

DETERMINED PLAN

RECEIVED
25 JAN 1999

SOUTH HOLLAND DC
HOUSING & PLANNING
20 JAN 1999
Ref: 0043/99

REV	DATE	REMARKS
B	19/01/99	Extension Area Amended
A	06/01/99	Site Layout Amended & Site Location Plan Added

SRC SIDEBOTTOM RICHARDSON CHENG LTD
CONSULTING STRUCTURAL AND CIVIL ENGINEERS
15 High Street, Spalding, Lincs. PE11 1TW
Tel: (01775) 712660
Fax: (01775) 712636

PROJECT
H. Hargrave & Co.
Wardentree Lane,
Spalding.


TITLE
Site Location & Layout With Proposed Red Organ Chill

SCALE	1:500;2500	X REFS
DATE	January 1999	
DRAWN BY	K.B	FILENAME


DRG No. 33098/56 REV B

COPYRIGHT SRC LTD.


DETAILS ON THIS DRAWING ARE COPYRIGHT OF SIDEBOTTOM RICHARDSON CHENG LIMITED. THIS IS A CONFIDENTIAL DOCUMENT AND MUST NOT BE COPIED, USED OR DIVULGED IN ANY WAY WITHOUT PRIOR WRITTEN CONSENT.

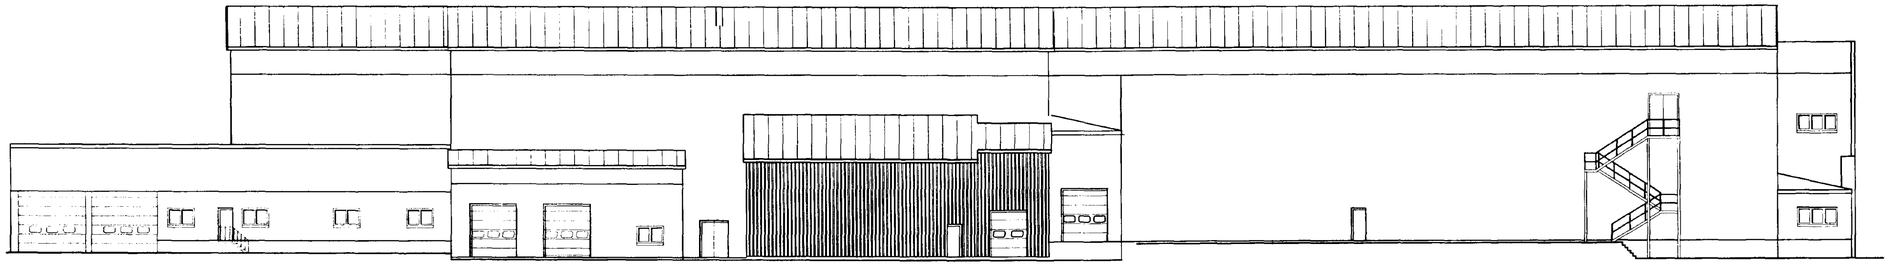

ELEVATION SOUTH

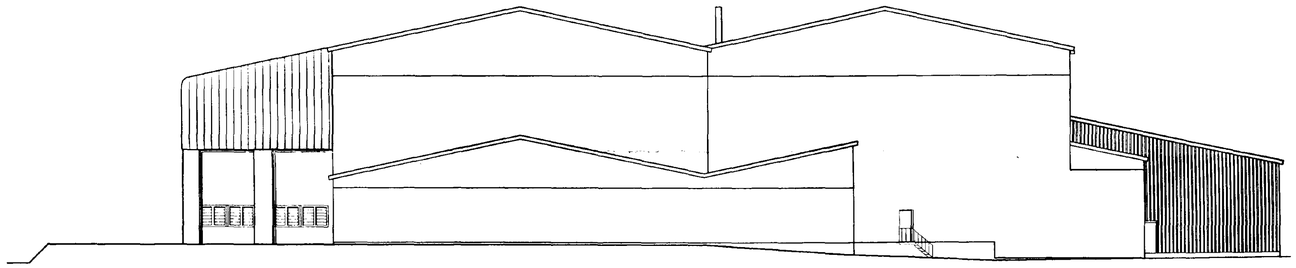

ELEVATION WEST

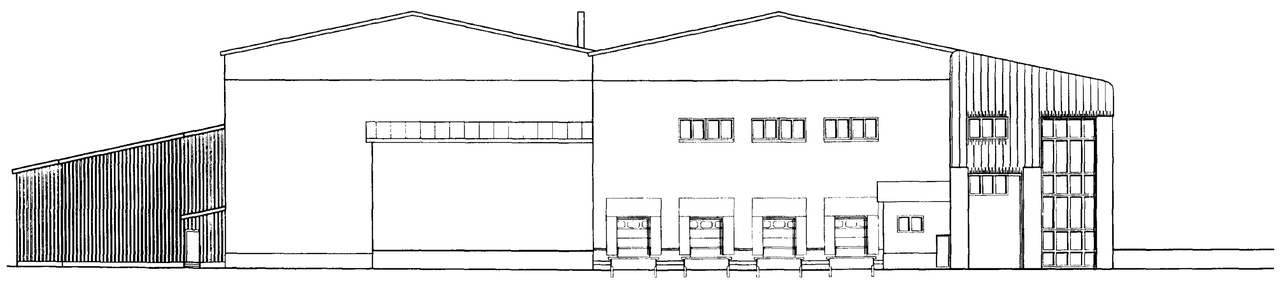

ELEVATION EAST

DETERMINED
PLAN

SOUTH HOLLAND DC
HOUSING & PLANNING
20 JAN 1999
Ref: 0043/99

REV	DATE	REMARKS
A	19/01/99	Extension Area Amended

SRC SIDEBOTTOM RICHARDSON CHENG LTD
CONSULTING STRUCTURAL AND CIVIL ENGINEERS
15 HIGH STREET, SPALDING, LINCS. PE11 1TW
Tel: (01775) 712660 Fax: (01775) 712635

PROJECT
H. Hargraves & Co.,
Wardentree Lane,
Spalding, Lincs.

TITLE
Extension To Red
Organ Chill Room

SCALE	1:200	X REFS
DATE	January 1999	
DRAWN BY	K.B	FILENAME

DRG No. 33098-57 REV A

COPYRIGHT SRC LTD.

DETAILS ON THIS DRAWING ARE COPYRIGHT OF SIDEBOTTOM RICHARDSON CHENG LIMITED. THIS IS A CONFIDENTIAL DOCUMENT AND MUST NOT BE COPIED, USED OR DIVULGED IN ANY WAY WITHOUT PRIOR WRITTEN CONSENT.