

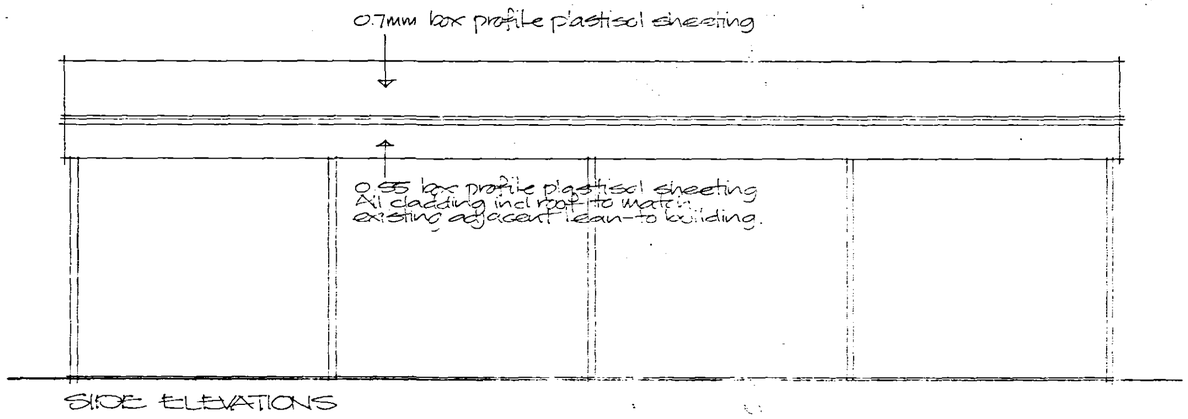



SIDE ELEVATIONS

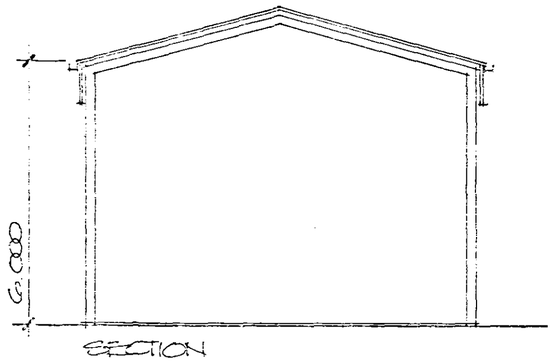


SECTION

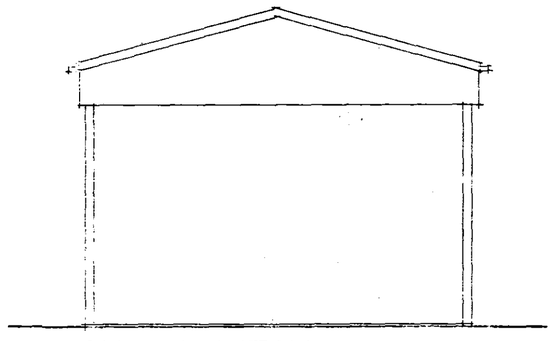


END ELEVATION

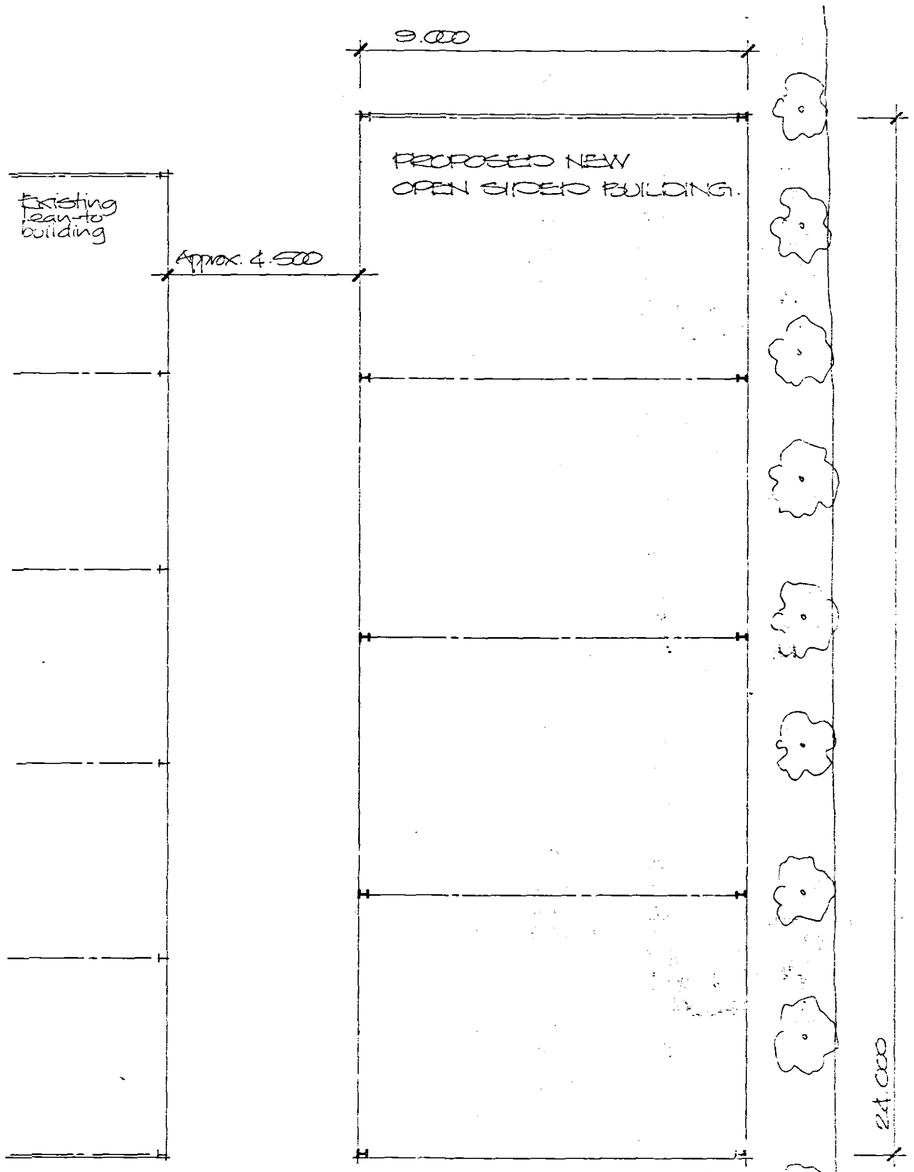

Scale 1:50
January 2005
Drawing no. 05/02/01

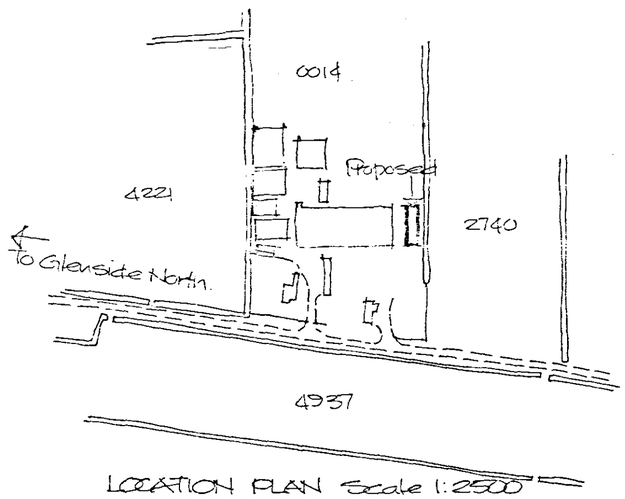

LOCATION PLAN Scale 1:2500

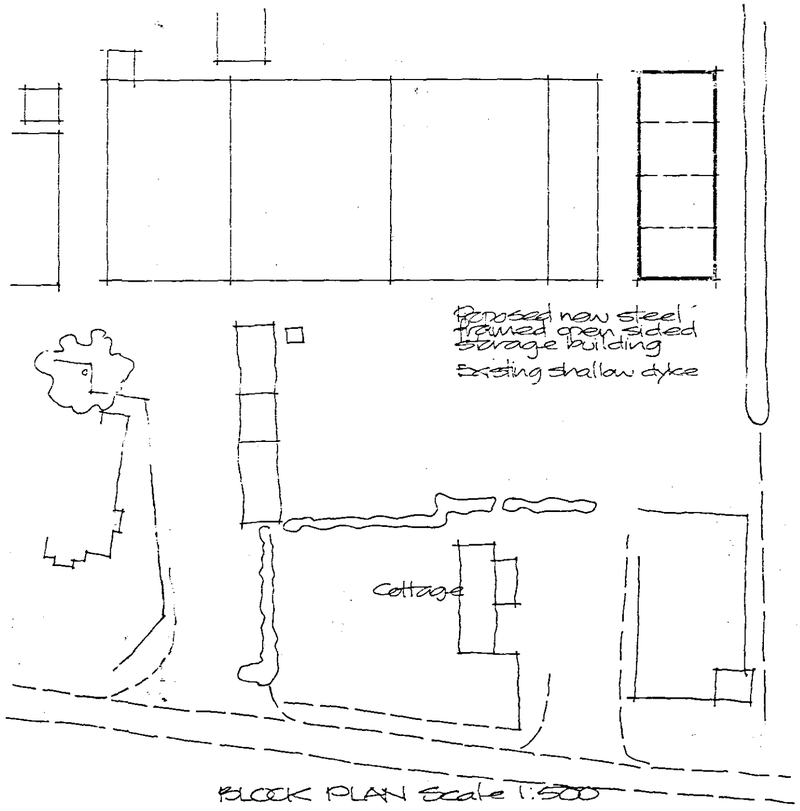

BLOCK PLAN Scale 1:500

DETERMINED PLAN

PROPOSED NEW OPEN SIDED STEEL FRAMED AGRICULTURAL BUILDING.
SMALL DROVE LANE,
WEST PINCHBECK, SPALDING.
EM COLE (FARMS) LTD

SHDC
Planning & Development
17 JAN 2005
Ref: 0044/05

Alan Hornsby
Architectural Services Ltd
Little Acre, Peak Hill, Cowbit,
Spalding, Lincs. PE12 6AW
Tel: Holbeach (01406) 380591