
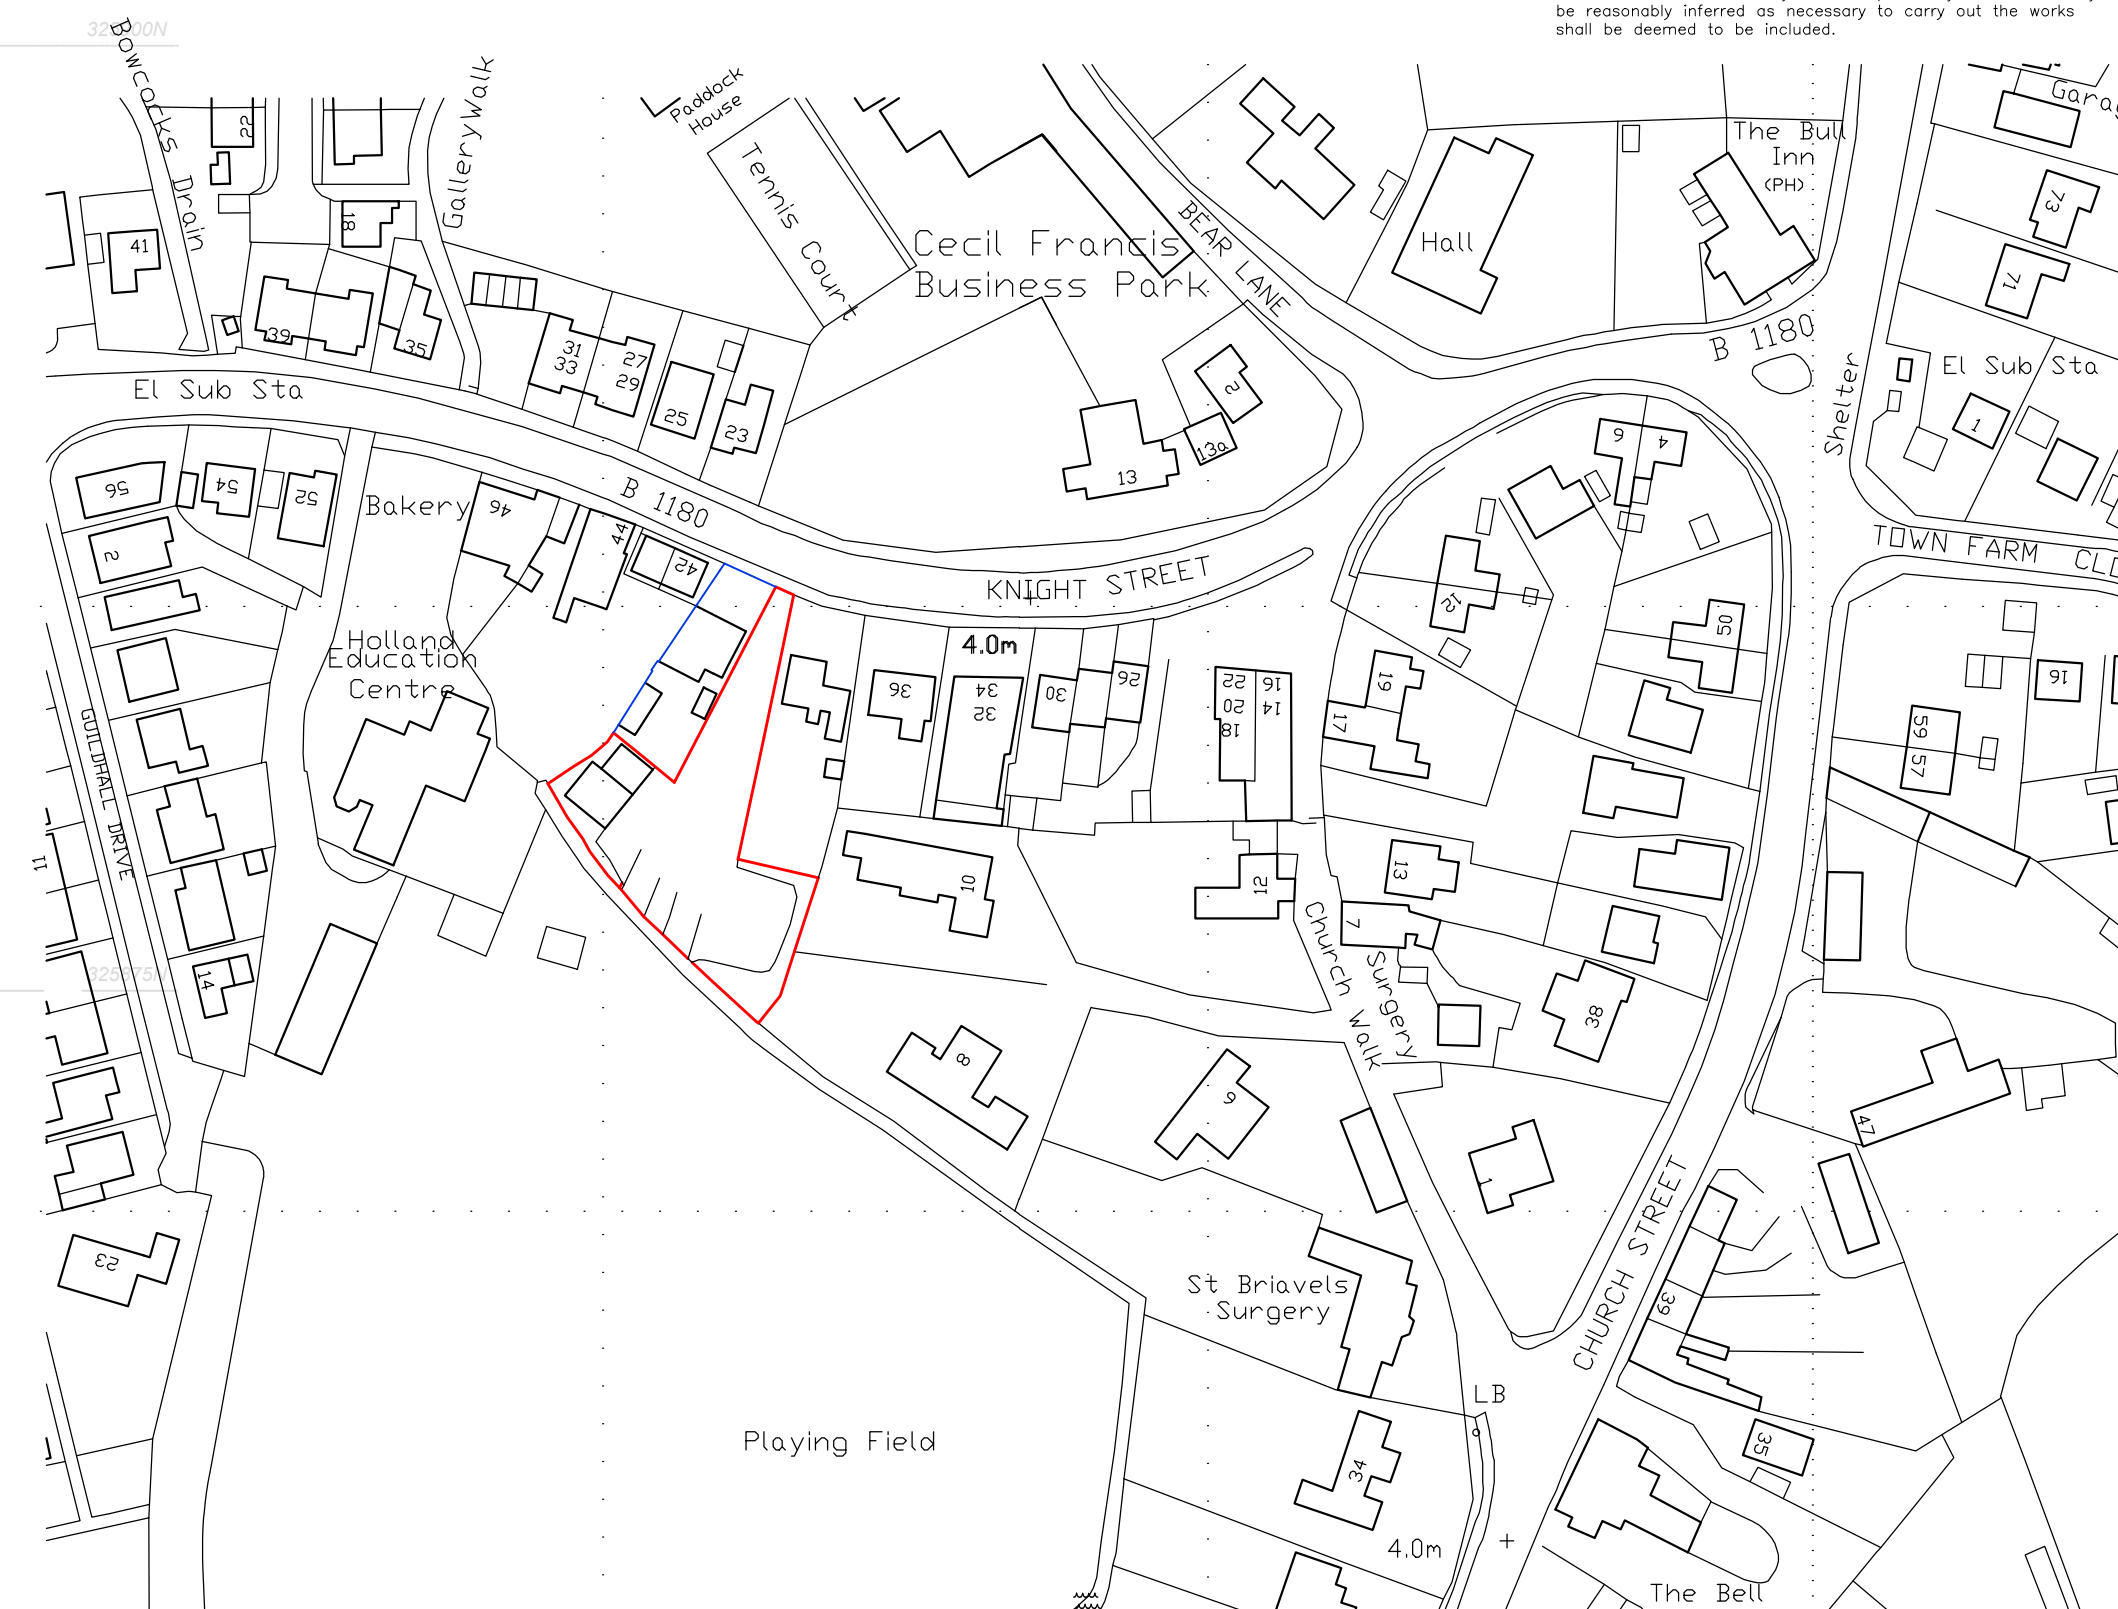


SCOPE OF THE WORKS.
The works shall comprise of all that is shown on the drawing and details. Work that may not be specifically shown but may be reasonably inferred as necessary to carry out the works shall be deemed to be included.

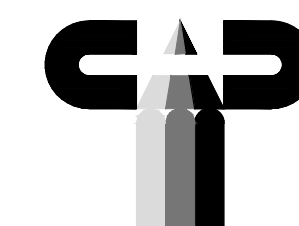

LOCATION PLAN 1:125C

SITE AREA 0.104 Ha.
PROPOSED F.F.L. 4.10 O.D.
3.400 PROPOSED LEVEL

[illegible]

**COOPER
ARCHITECTURAL
DESIGN**
90 WINSOVER ROAD
SPALDING, LINC'S PE11 1HA
Tel: 01775 711174
Mobile : 07808 125 778
E-MAIL : c.a.d@btconnect.com

Client. MR A HANSARD

Project.
RESIDENTIAL DEVELOPMENT
R/O 40 KNIGHT STREET
PINCHBECK
LINCS.
PE11 3RB

Drawing.

BLOCK & LOCATION PLAN

Scale	1:200 1:1250 @A1	Drawing No.	1656-01-B
Date.	NOV. '66	Drawn.	J.C.