

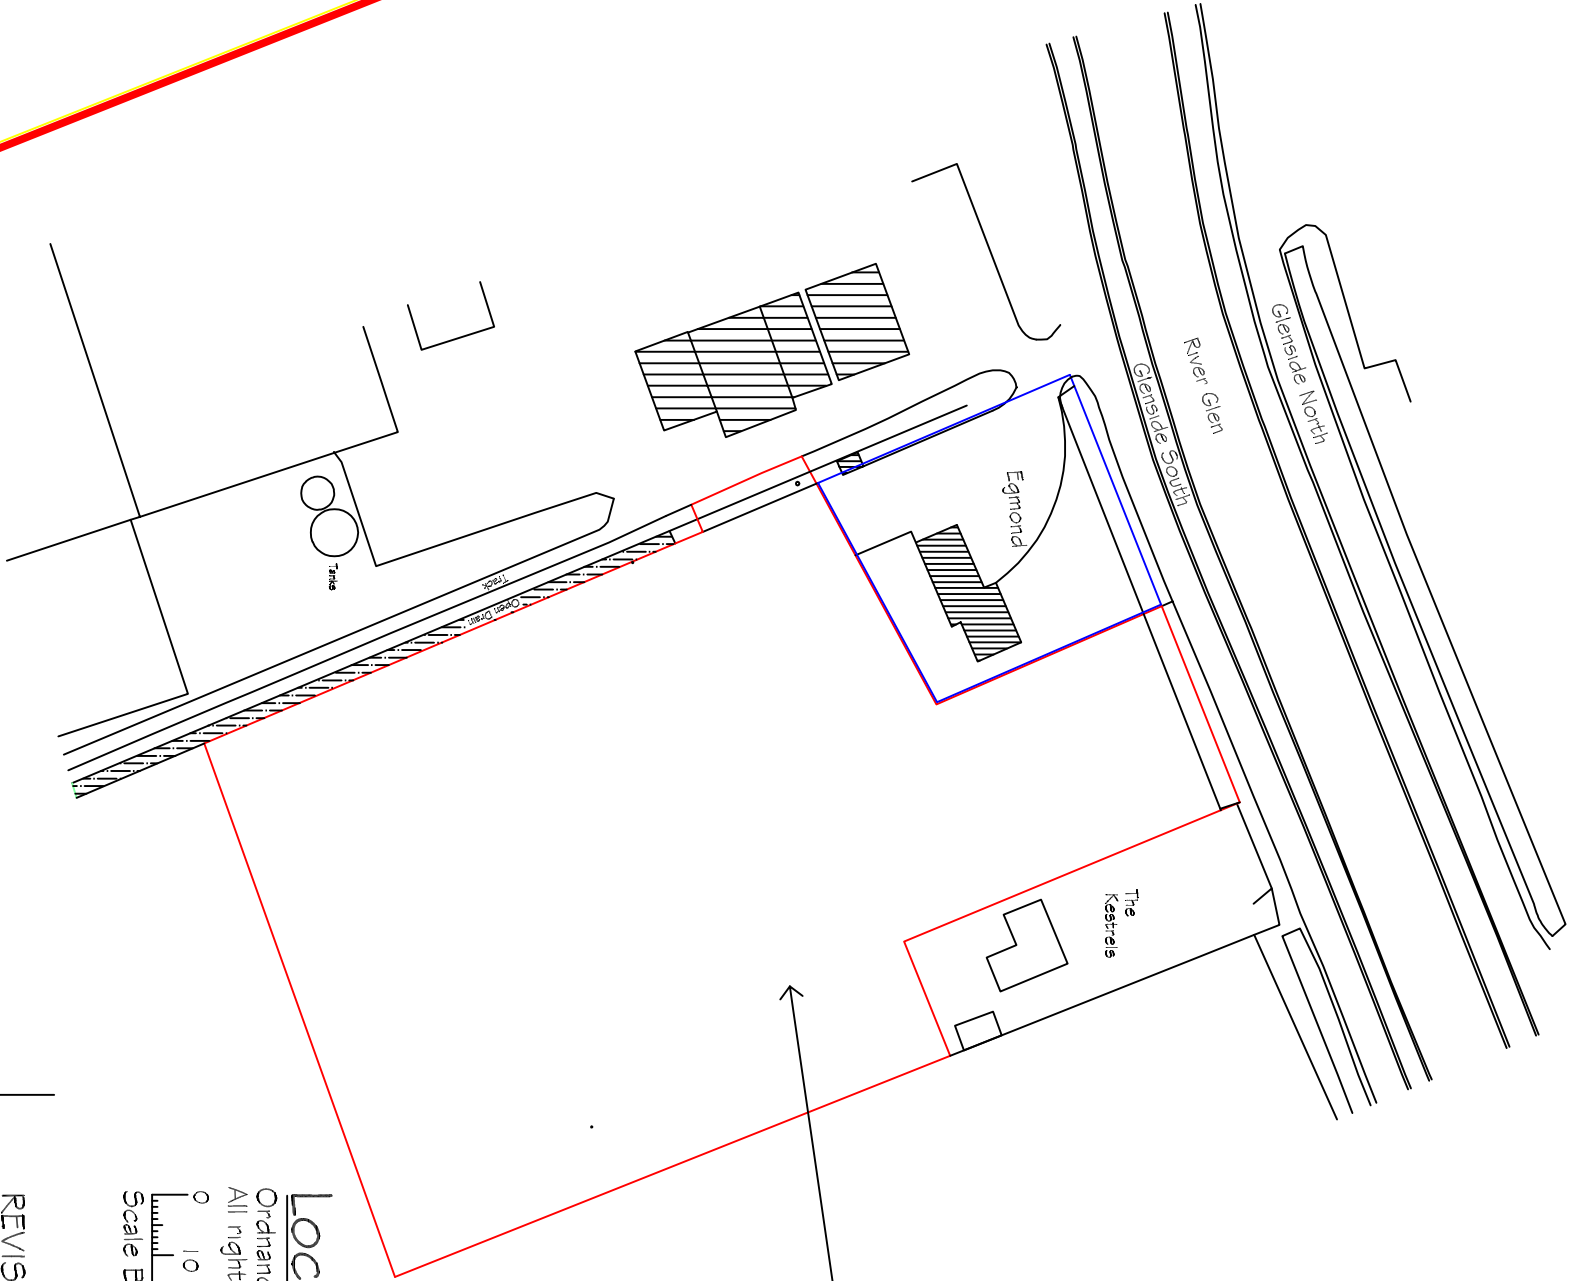


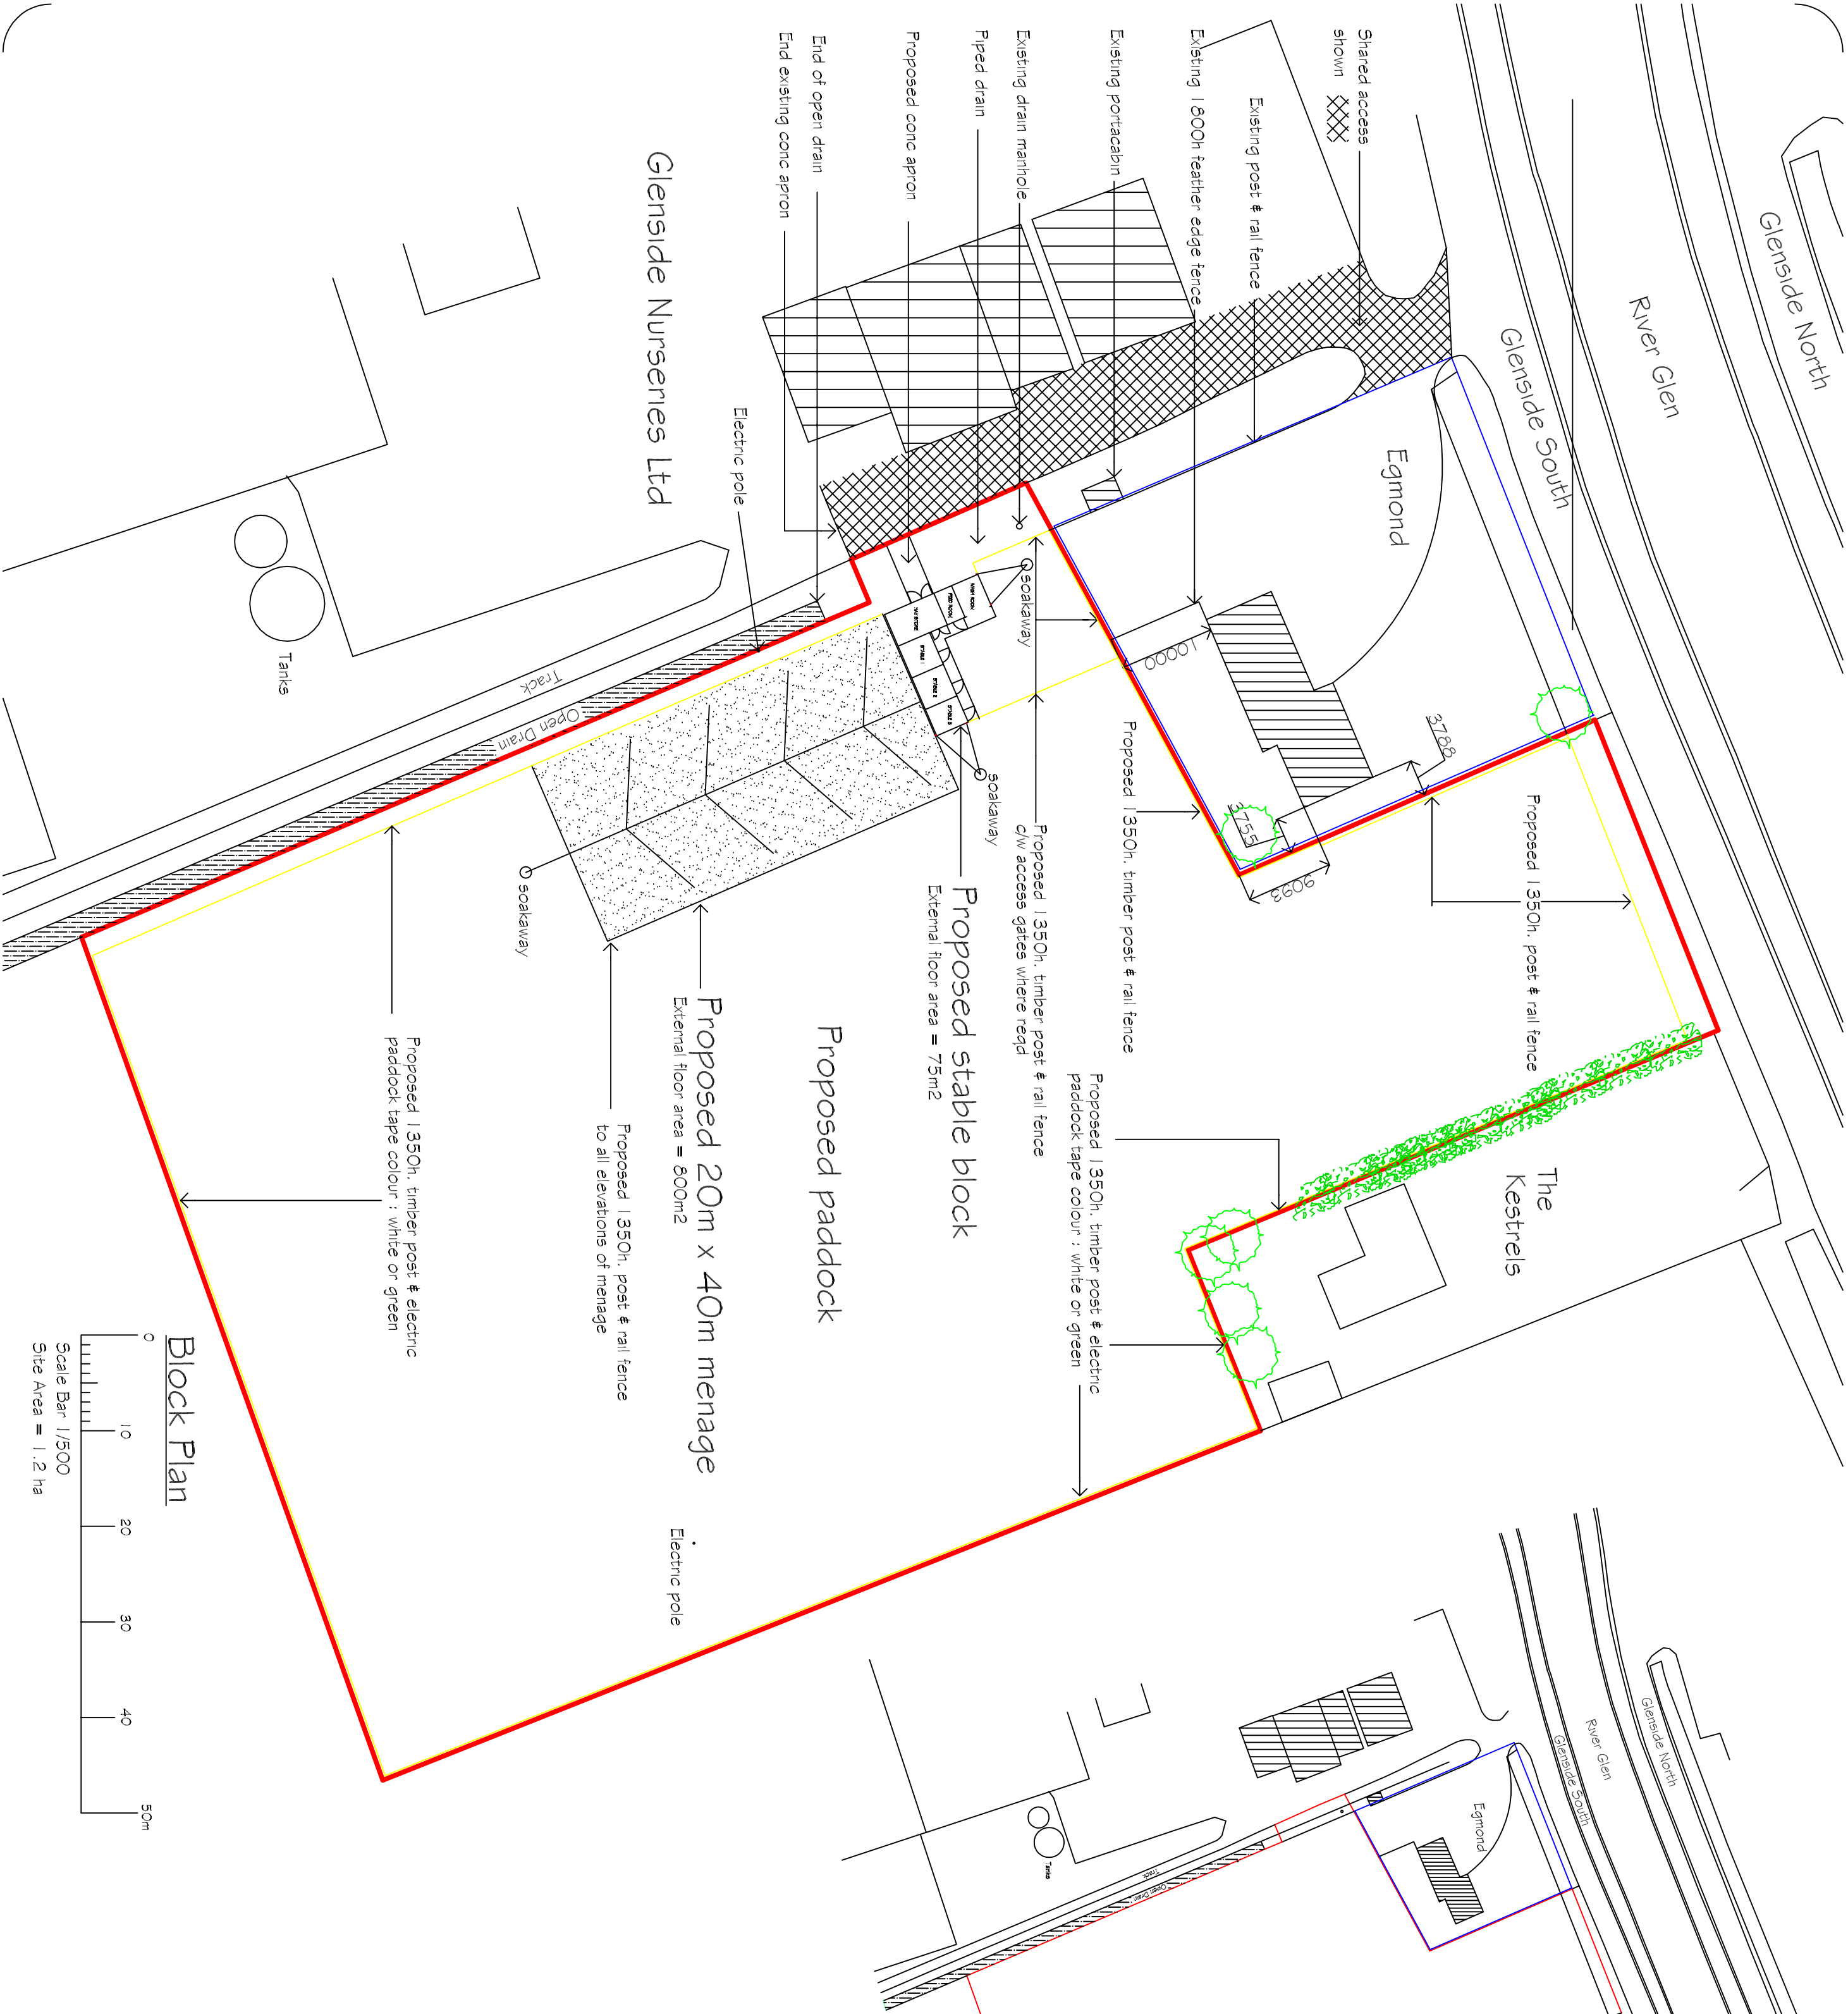

Location Plan

Ordnance Survey (c) Crown Copyright 2023.
All rights reserved. Licence number 100022432

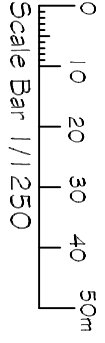

REVISIONS	BY	DATE
DRAWN	MJW	25/12/23
SCALE	As Shown	CHECKED

CLIENT Mr. M. Chappell
Egmond
Glenside South
West Finchbeck
Spalding
Lincs
PE11 3NP

PROJECT
Proposed change of use from agricultural land to paddock including stables and all weather menage for equestrian use (private purposes only ancillary to the main dwelling known as Egmond)

DETAILS
Location / Block Plan

Malcolm Watson
Architectural - Detailing Services
Residential - Commercial - Industrial - Agricultural
Planning & Building Regulations Advisors

LAABC
13 Wintery Way, Procters, Spalding, Lincs, PE11 3RY,
Tel / Fax : 01534/616200
Email : mjw@malcolmwatson.com

DRWG No.654/LP/BP/2023