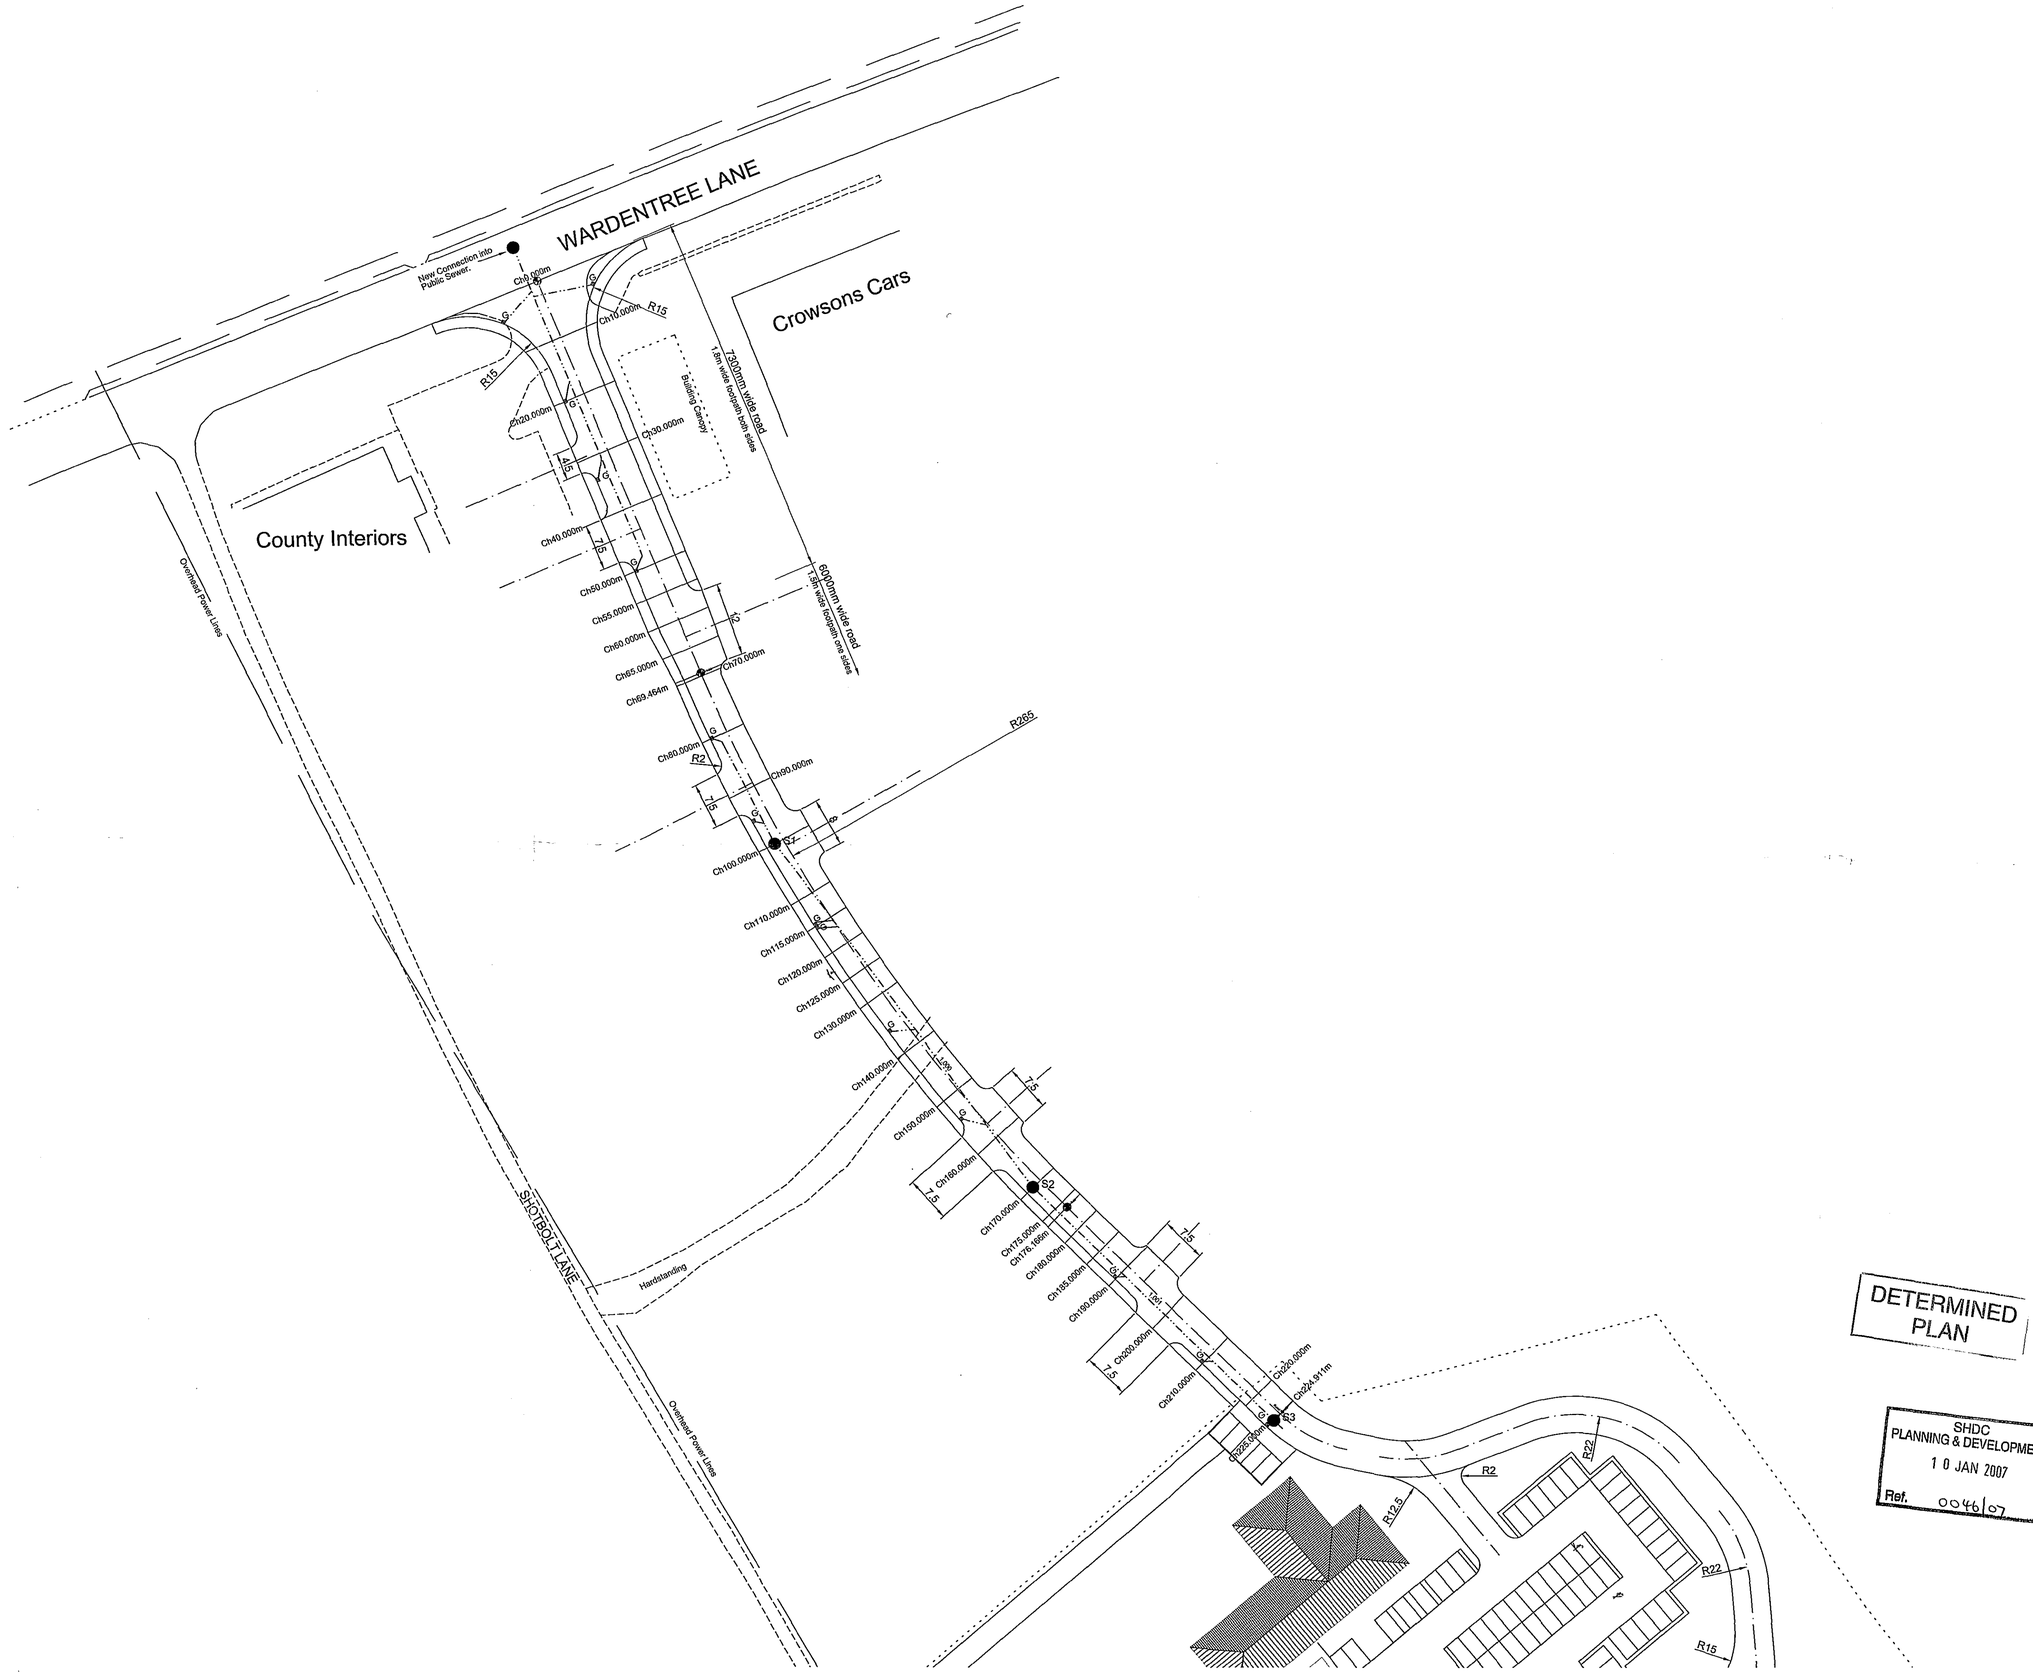


DETERMINED PLAN

SHDC PLANNING & DEVELOPMENT 10 JAN 2007 Ref. 0046/07

Rev	Date	Description	Initials
A	08-12-06	Issued for Tender	MHJ

Paul Reading & Partners
CONSULTING CIVIL & STRUCTURAL ENGINEERS
Park House
22 Warren Park Way, Enderby,
Leicester. LE19 4SA
Telephone: 0116 275 1710
Facsimile: 0116 286 9173
E-mail: leicester@prp.uk.com
Web: www.prp.uk.com

Architect: The Martin Design Partnership

Client: World Wide Fruit

Project: Food Production Hall
Land To The South Of
Wardentree Lane, Spalding.

Title: New Access Road Layout and Sections

Drawn: MHJ
Checked:
Date: October 2006

Copyright

TENDER

Scale: 1:500 1:10

Drawing Number: 24006-101A