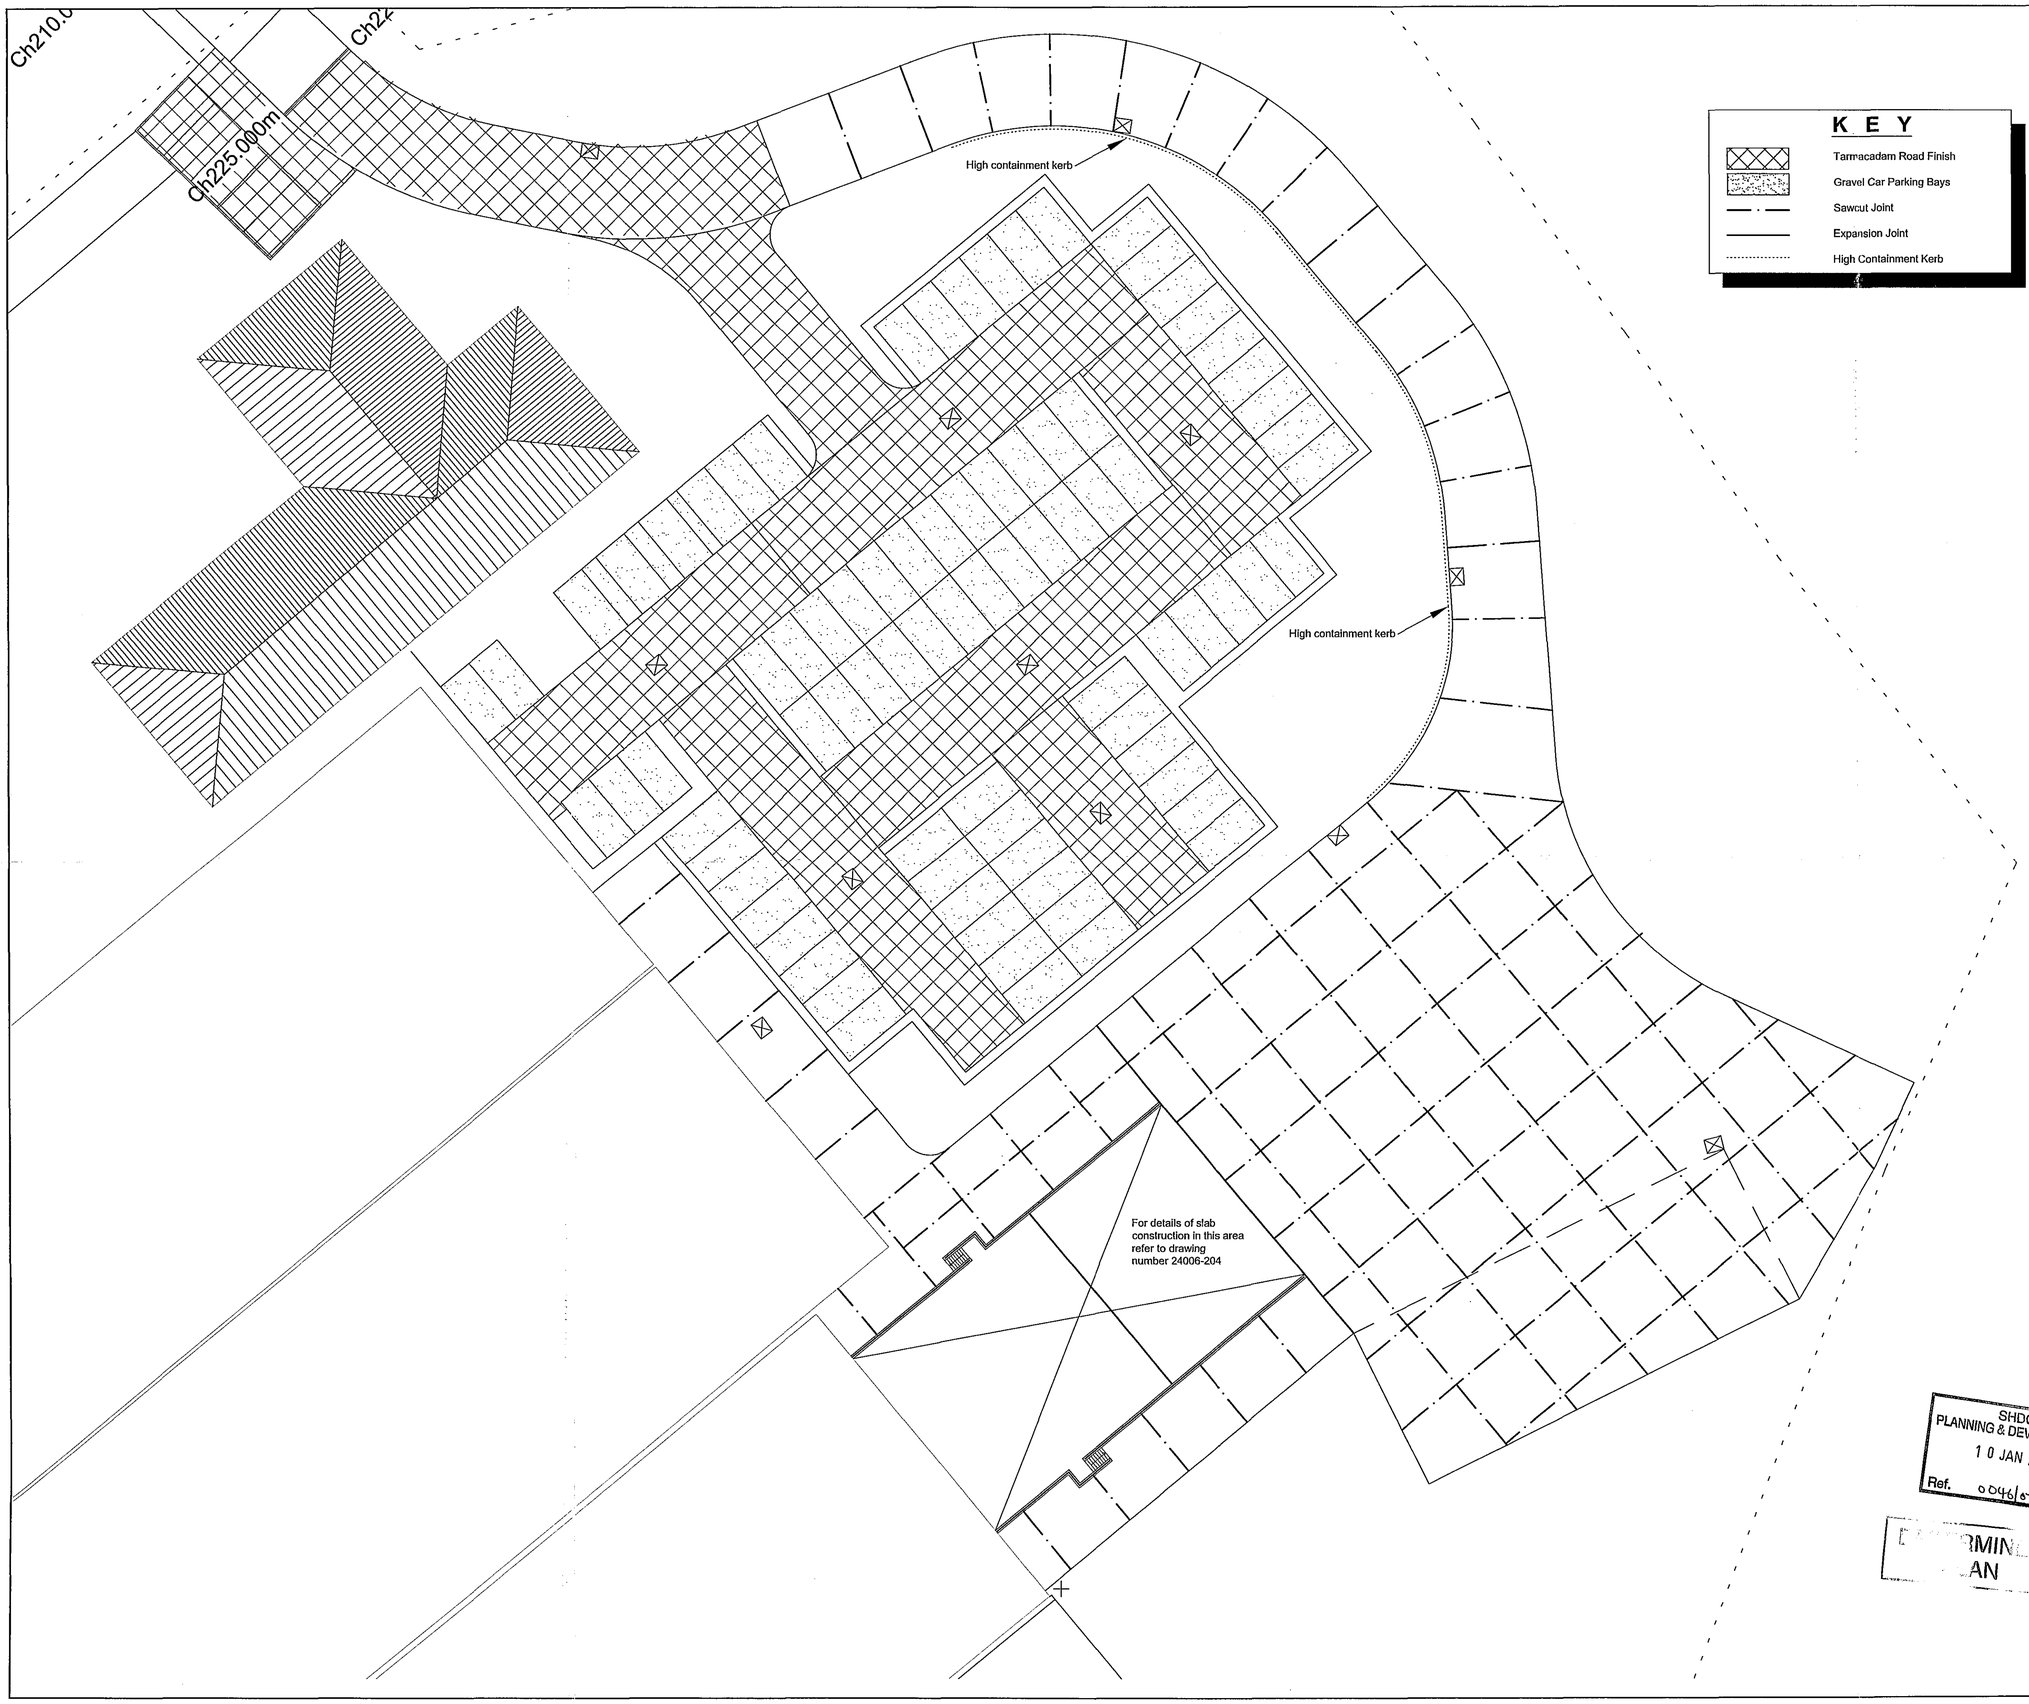



Notes:

1. DO NOT SCALE FROM THIS DRAWING.
2. Concrete to be a polypropylene fibre reinforced slab to specialist sub-contractors design.
3. Position of sawcut joints is indicative and shall be agreed with the Engineer following the detailed design.
4. Flood light column bases to be 2500x2500x750mm deep in grade RC40 concrete with 1 tonne of cut and bent reinforcement per base.
5. Other lighting to be founded in 750x750x600mm deep plain concrete base in grade RC40.
6. This drawing is to be read in conjunction with all relevant Architects drawings. Any inconsistencies must be reported to Paul Reading & Partners immediately.

SHDC
PLANNING & DEVELOPMENT
10 JAN 2007
Ref. 0046/07

| Rev | Date | Description | Initials |
|---|---|---|---|
| C | 18-12-06 | Yard Layout amended | MHJ |

**Paul Reading & Partners**
CONSULTING CIVIL & STRUCTURAL ENGINEERS
Park House
22 Warren Park Way, Enderby,
Leicester. LE19 4SA
Telephone: 0116 275 1710
Facsimile: 0116 286 9173
E-mail: leicester@prp.uk.com
Web: www.prp.uk.com

Architect:
The Martin Design Partnership

Client:
World Wide Fruit

Project:
Food Production Hall
Land To The South Of
Wardentree Lane, Spalding.

Title:
Site Road and Yard Layout

Drawn: MHJ
Date: October 2006
Checked:

Copyright

TENDER

Scale: 1:200
Drawing Number: 24006-105C