

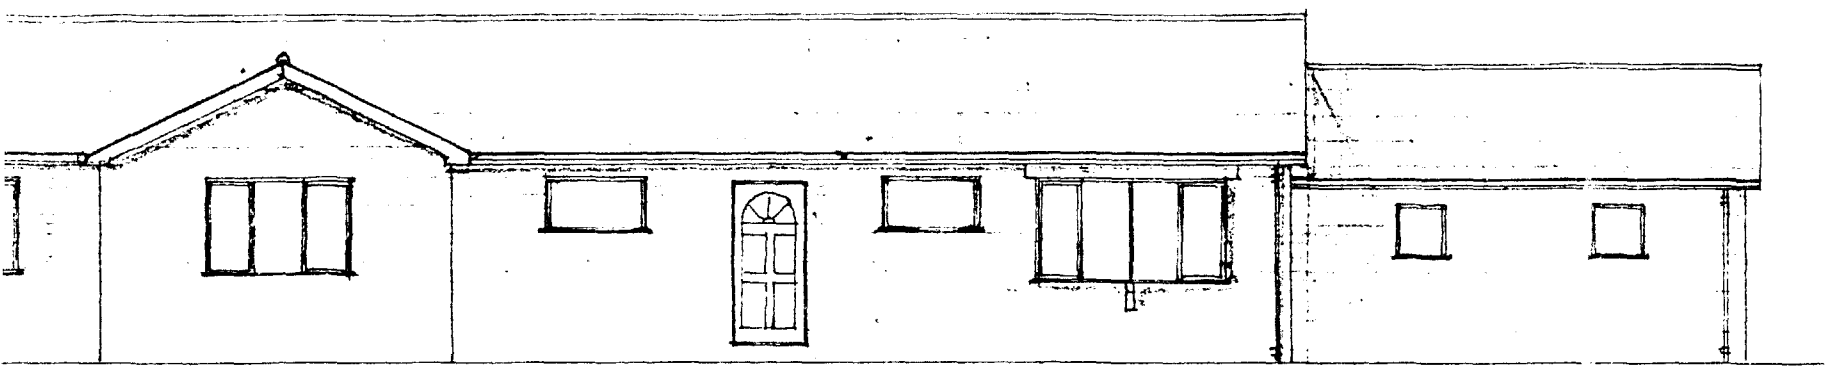


ELEVATION

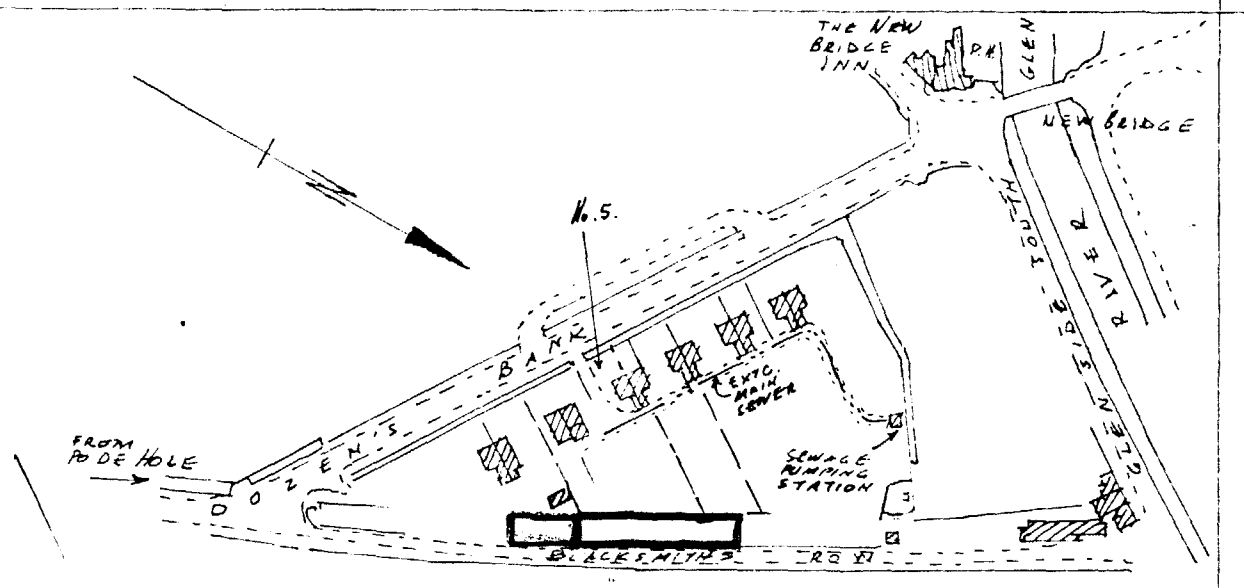

SITE LOCATION PLAN - SCALE 1:2500

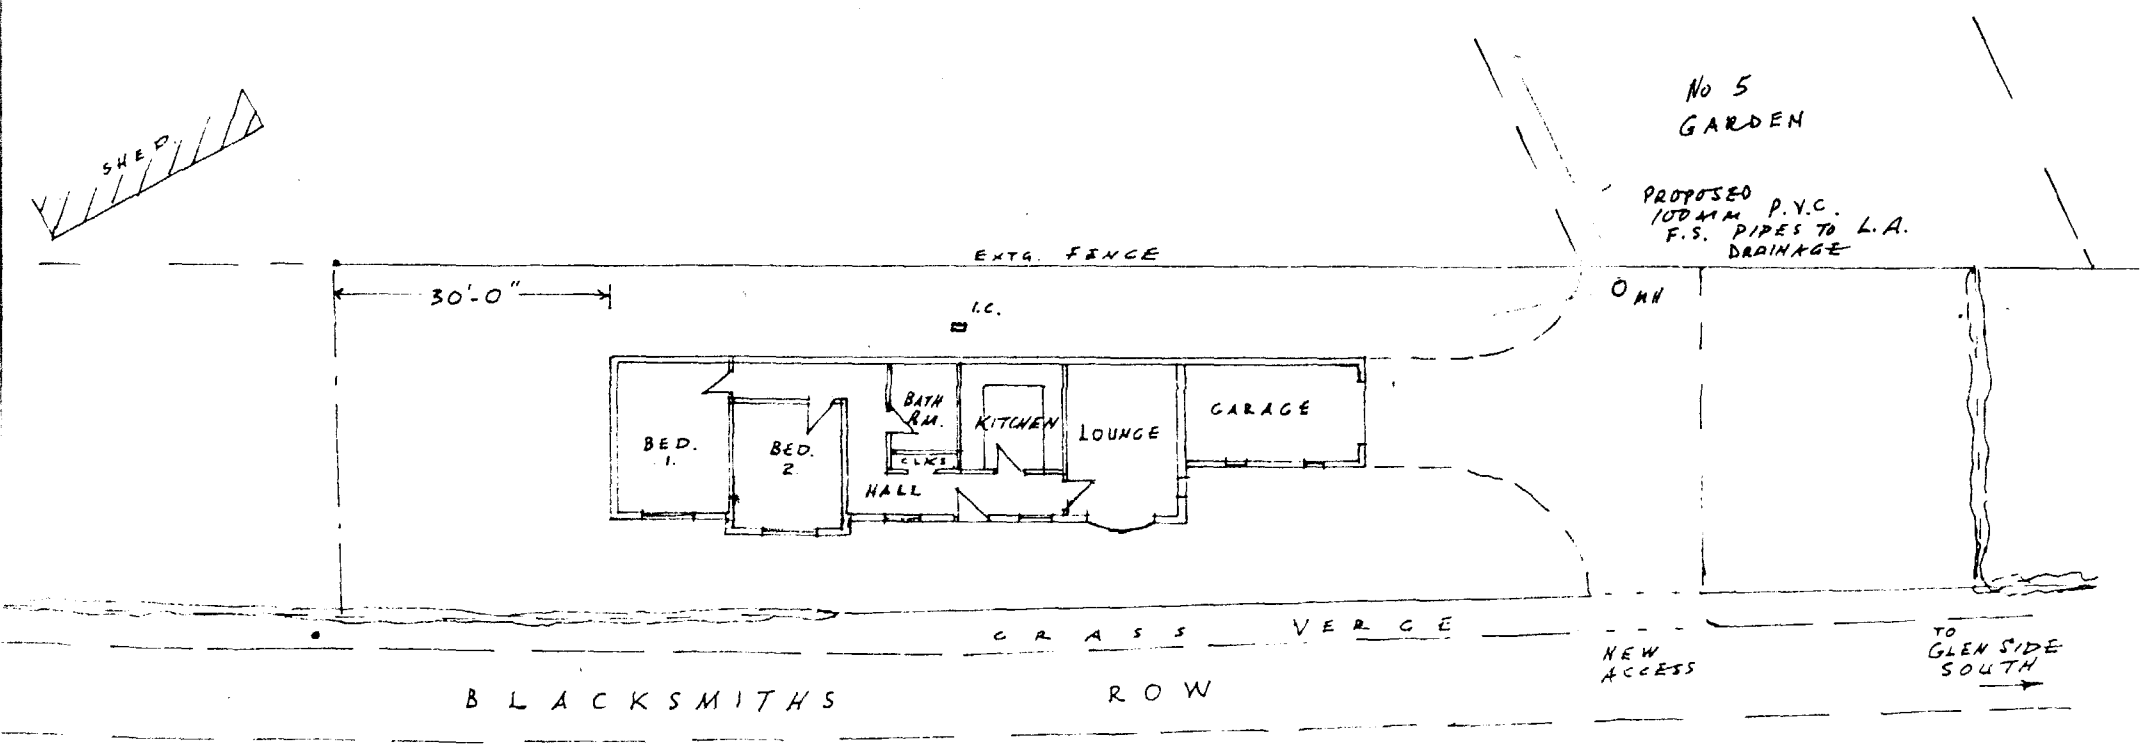

1:250

0048/98

DETERMINED PLAN

OUTLINE APPLICATION

PROPOSED RESIDENTIAL DEVELOPMENT

PLOT FOR DETACHED BUNGALOW & GARAGE,

(NEW ACCESS) AT BLACKSMITHS ROW, W PINCHBECK

NR. SPALDING FOR Mrs. M. SMITH

G.H.B. DESIGNS (G.H. & D. BARNSDALE)
SURVEYS & PLANS 16 LOW ROAD.
SPALDING. Tel no 725851 NOV. 1990