


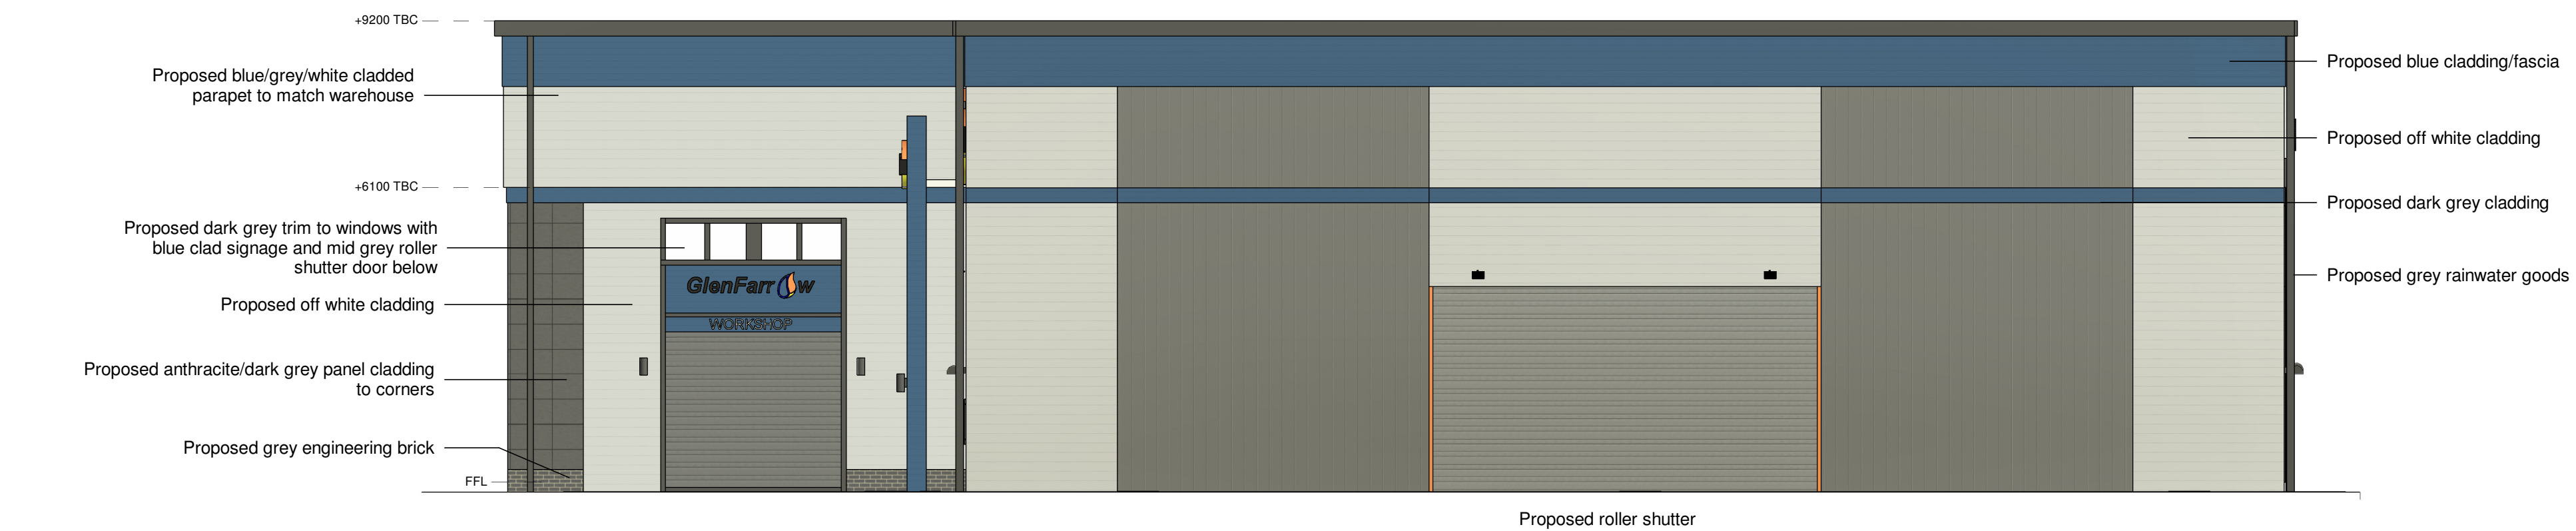

Proposed East Elevation - 1:100



Proposed North Elevation - 1:100



Proposed South Elevation - 1:100



Proposed West Elevation - 1:100

DRAFT