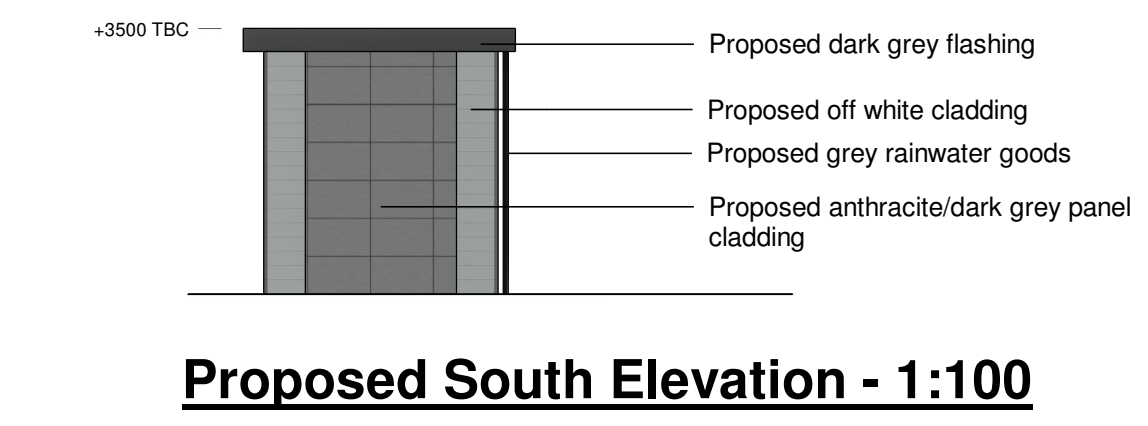
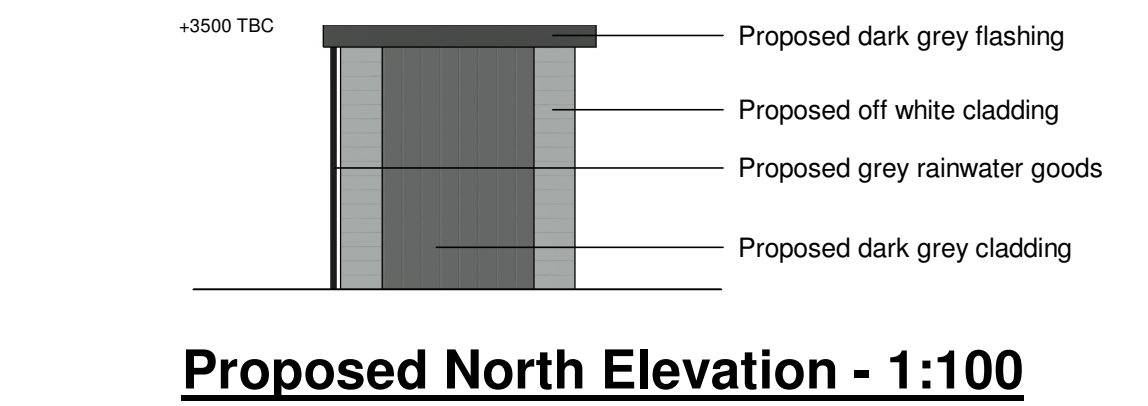
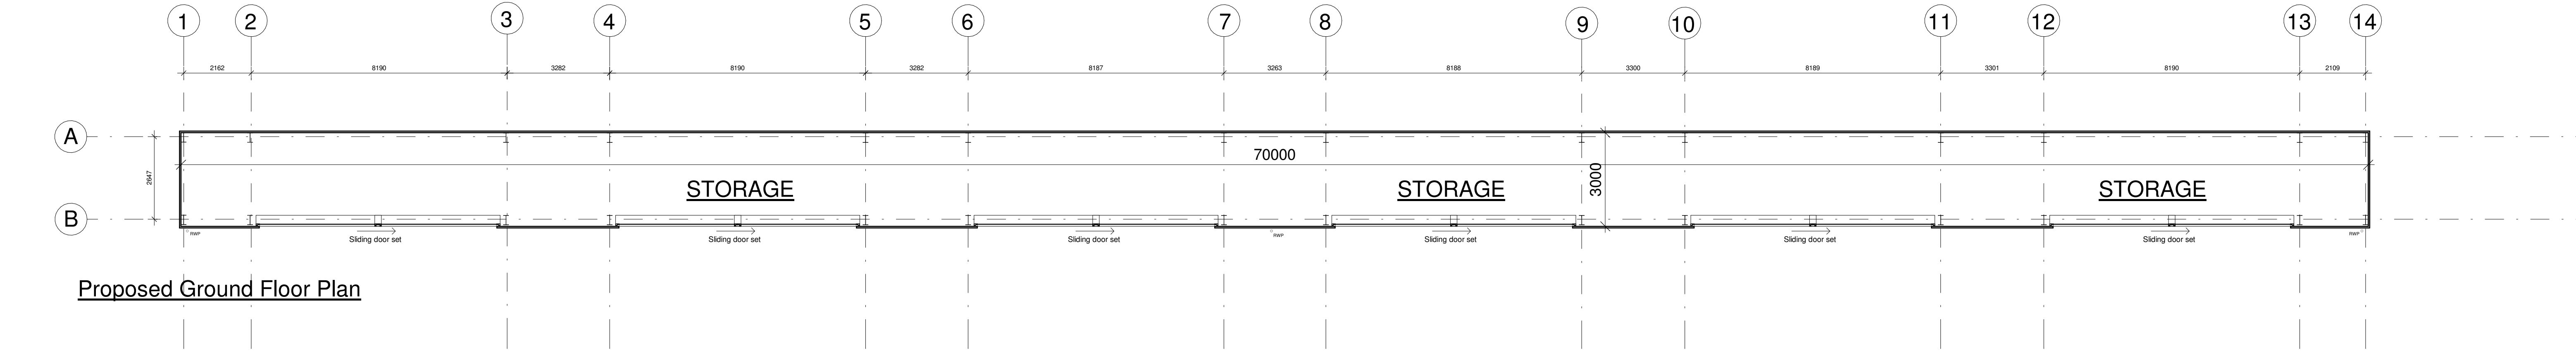
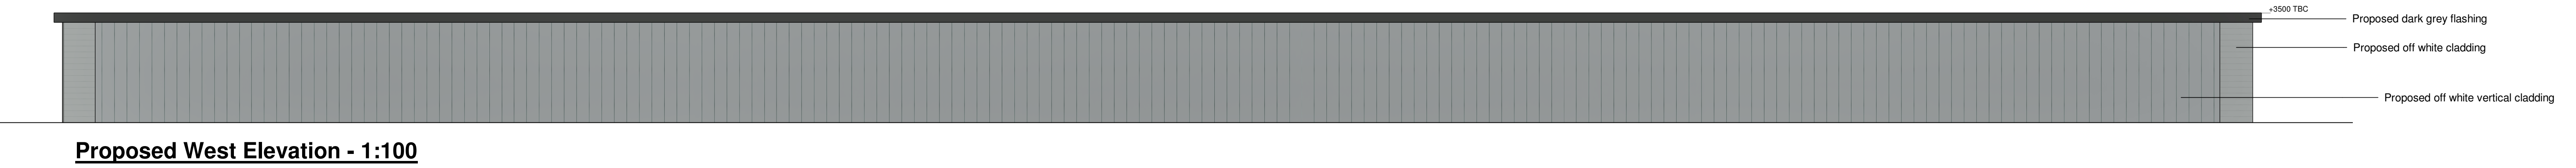
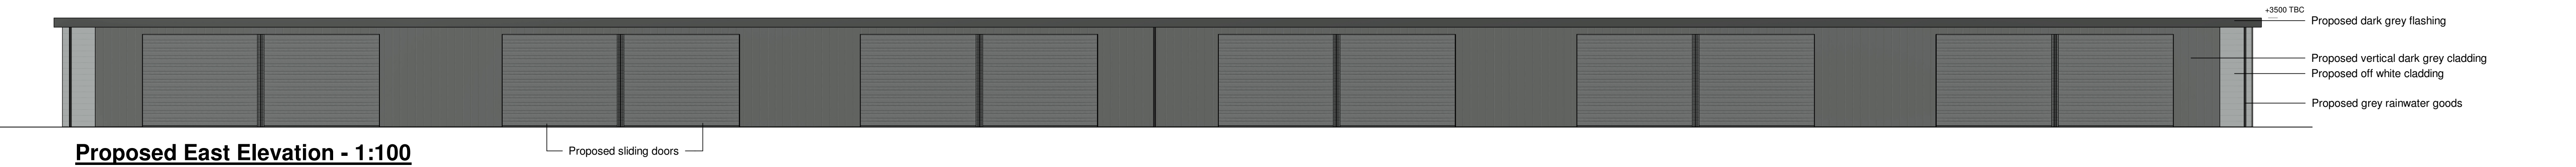


NOTE:

- Steel and grid shown indicatively

hayward
ARCHITECTS LTD

19 Station Road
Hinckley
Leicestershire
LE10 1AW

Tel: 01455 635 665
Fax: 01455 618 971
www.hayward-architects.co.uk

Client Glen Farrow		
Project Title Proposed Outbuilding Pinchbeck Spalding		
Drawing Title Proposed Outbuilding		
Scale As Indicated	Date 09/23	Sheet A1
Author WNF	Checked by CB	
Job No. 23 04	Drawing No. 22A	
Status Proposal		

THE COPYRIGHT OF THIS DRAWING IS VESTED IN HAYWARD ARCHITECTS LTD.
REPRODUCTION IN ANY FORM, EITHER IN WHOLE OR IN PART IS FORBIDDEN WITHOUT
THE PRIOR WRITTEN PERMISSION OF THE COPYRIGHT HOLDER. DO NOT SCALE FROM
DRAWING AND ONLY FIGURED DIMENSIONS ARE TO BE USED