
LOCATION PLAN 1:1250

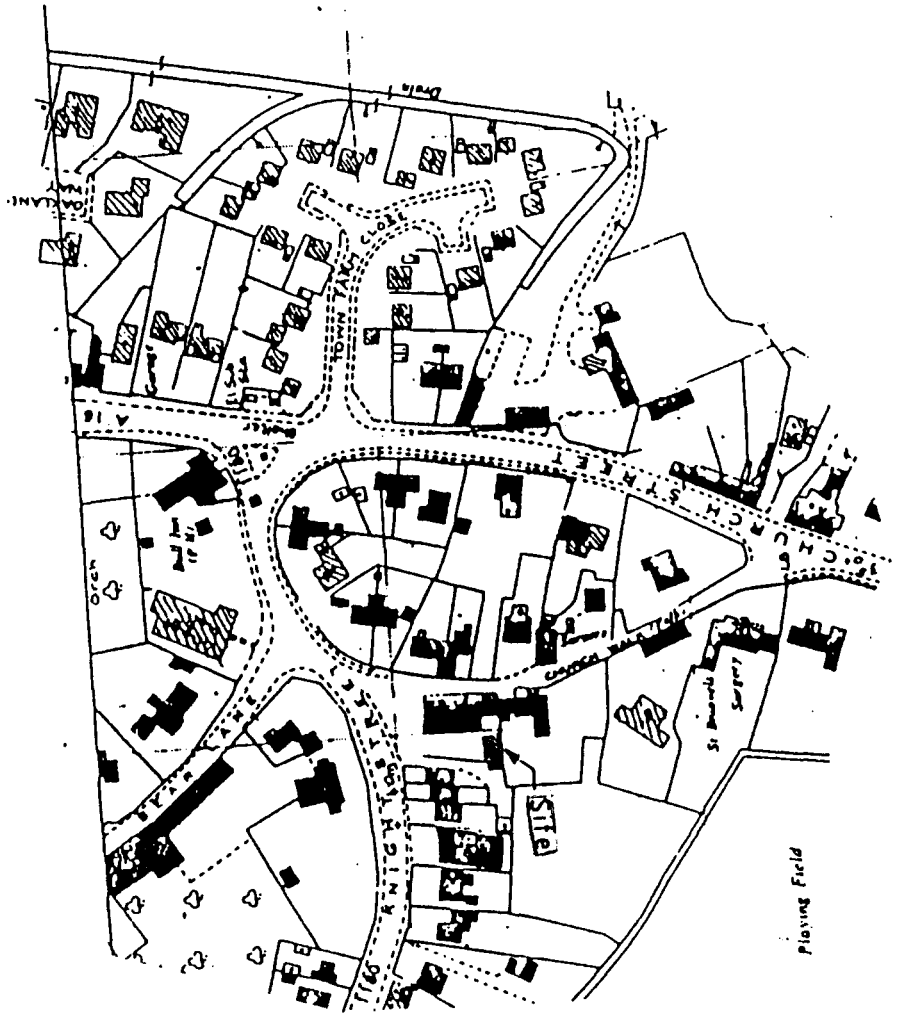


DATE STAMPED
PLAN

10 JAN 2001

H14/0051/01

Site PLAN

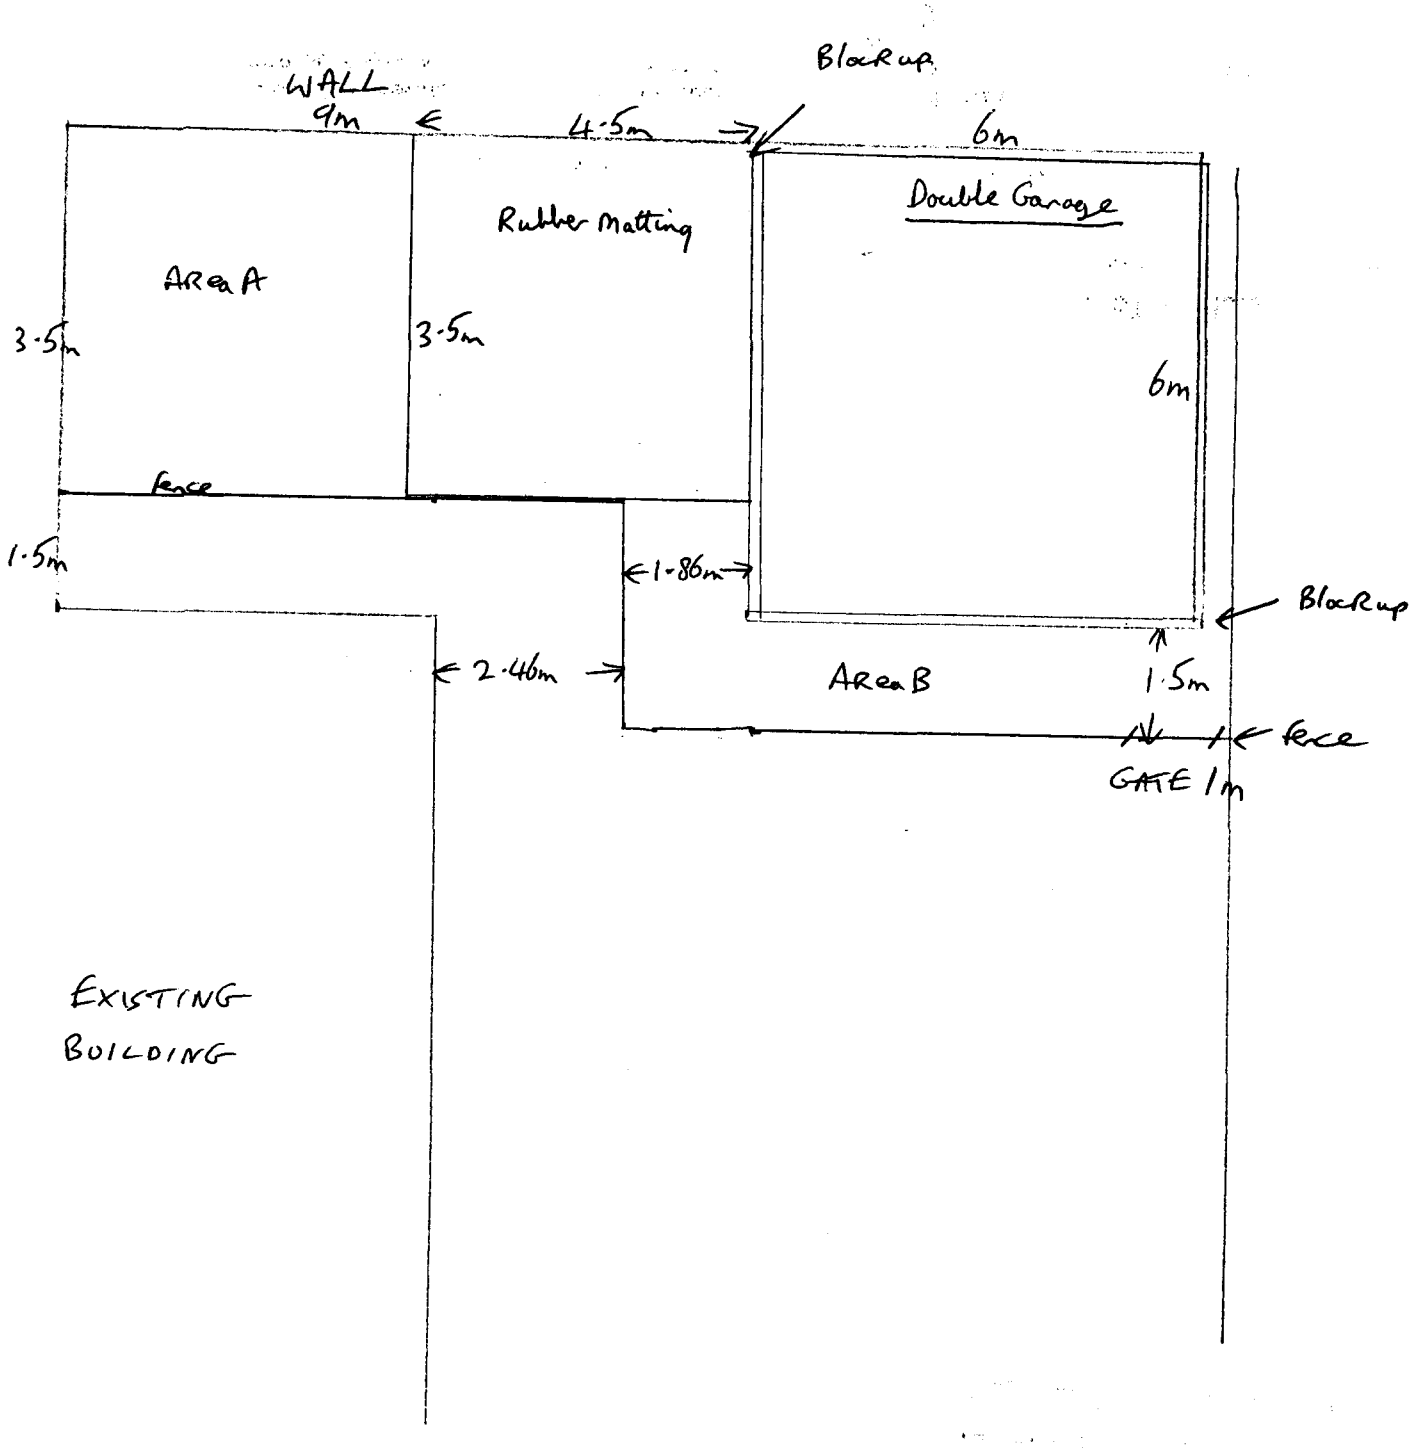


AREA A concrete screed } 75mm
AREA B concrete screed }

fence. 1·2m x 18·5m. Close Boarded.

Rubber Matting 4·5 x 3·5m.

SCOTTISH BORDERS COUNCIL
PLANNING & BUILDING STANDARDS
12 JAN 2001
H14/005/01

BLOCK PLAN

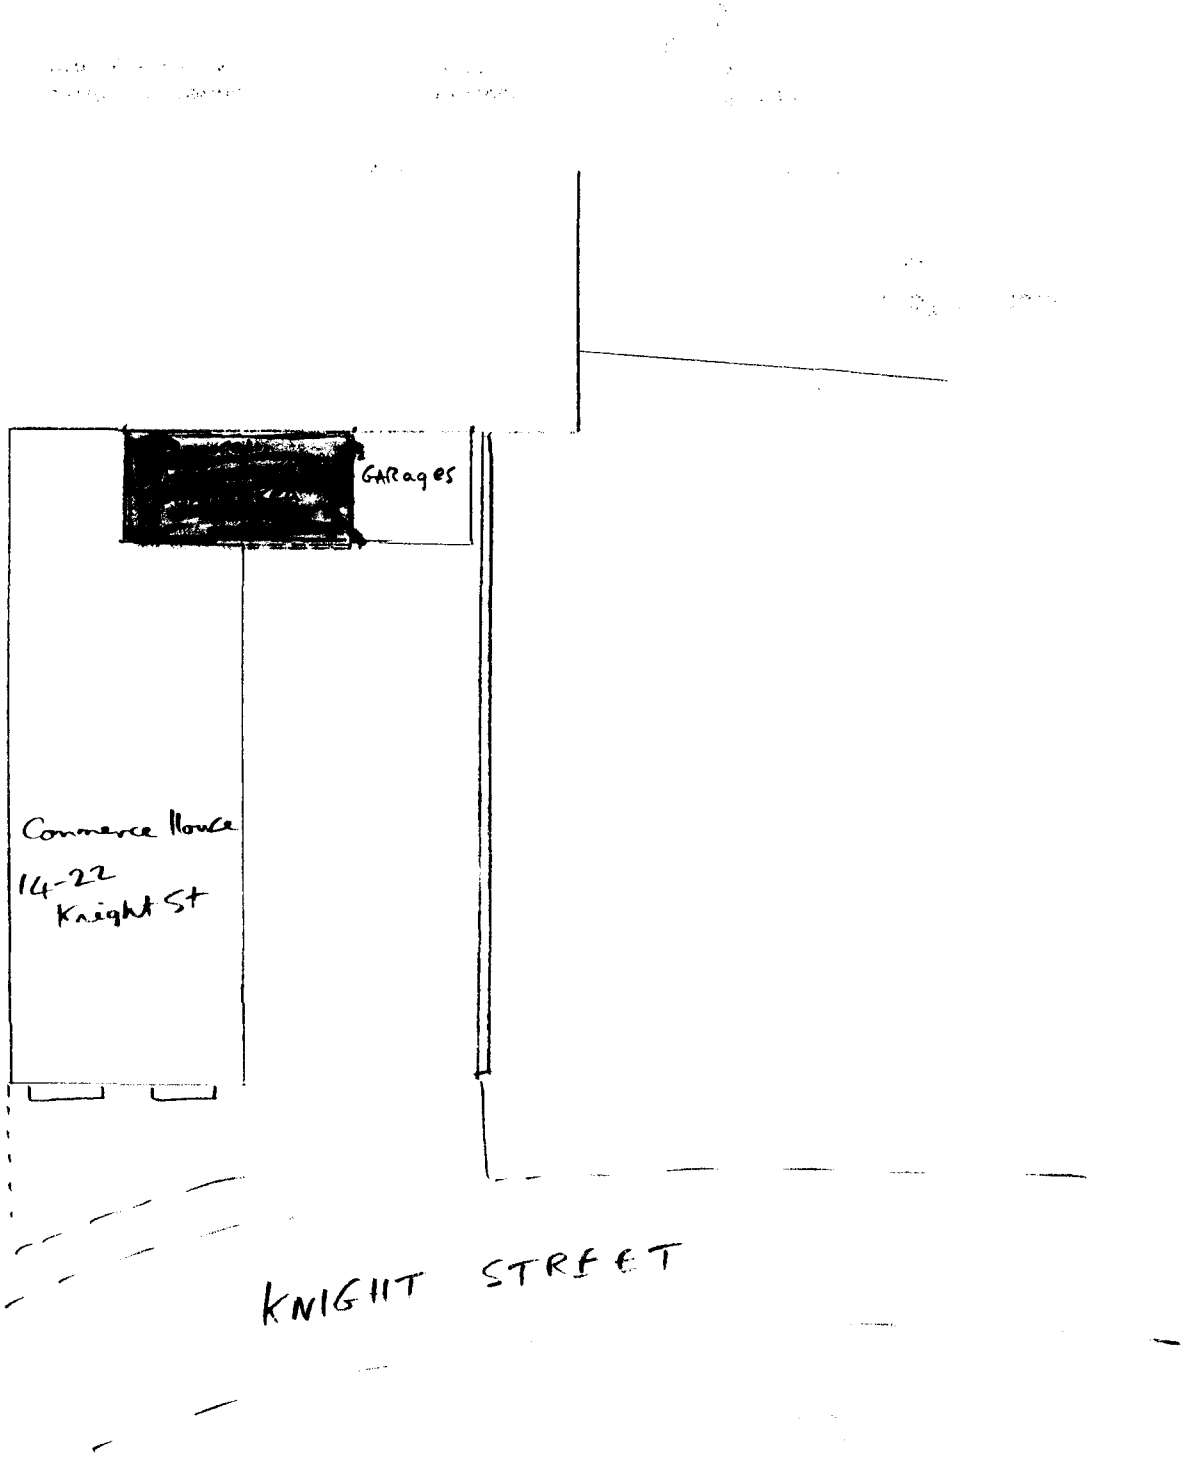

BLOCK PLAN 1:500

10 JAN 2001
Ref: H141005.101