


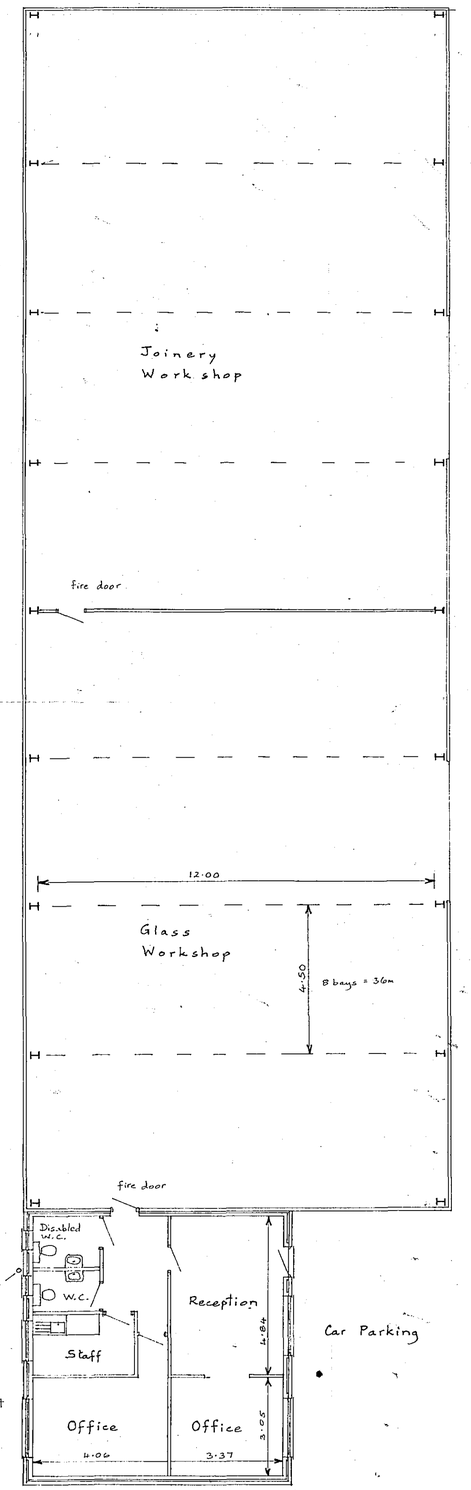


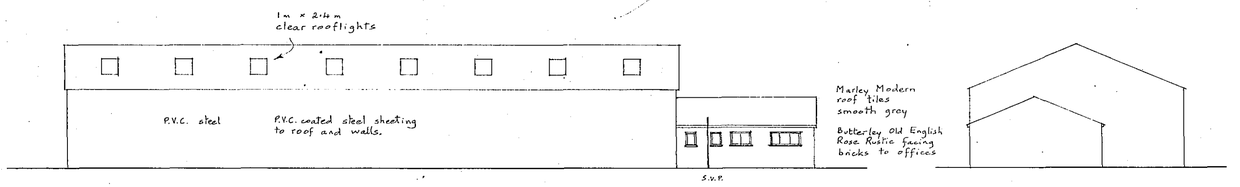

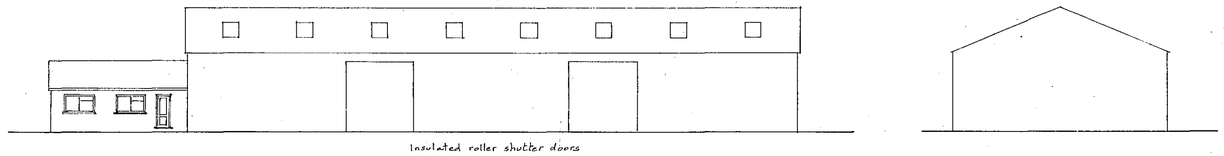

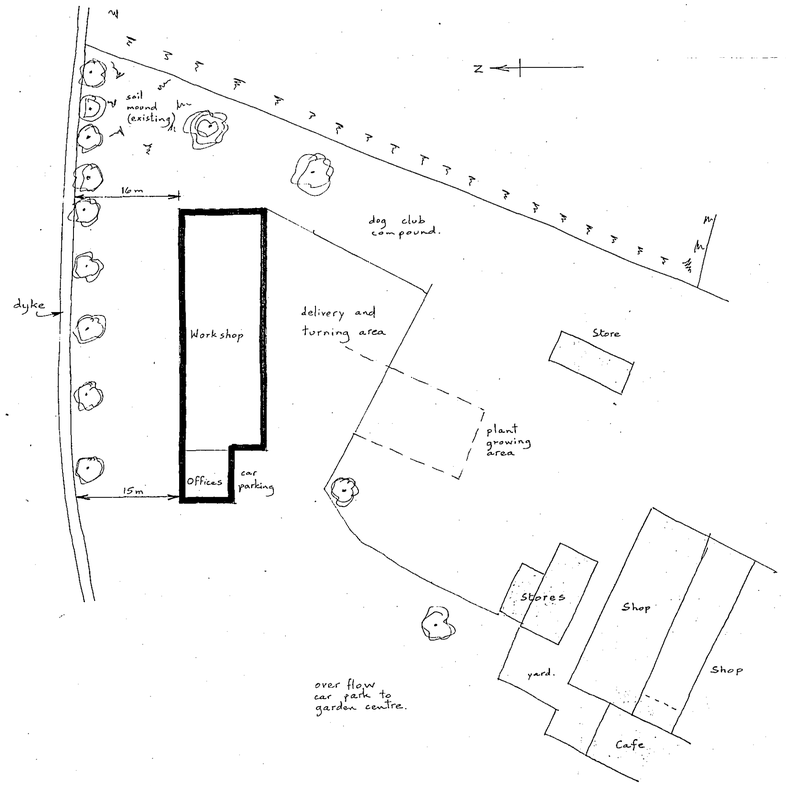

DETERMINED PLAN

SHDC
Planning & Development
18 JAN 2005
Ref: 0054/05

Birchgrove Garden Centre Ltd.,
Surfleet Road, PINCHBECK.
Light Industrial Unit for Baldwins Glass and Joinery Limited

Written dimensions to be used in preference to scaled, and all measurements to be verified by checking on site.	**Scale** 1:100 & 1:200
Local Authority Ref. Planning	**Drawing No.** 250115
Building Regulations	**Date** Jan. 2005

A. ROFFE
BUILDING DESIGN & PLANS
1, Green Lane,
SPALDING, Lincs. PE11 2YB
Tel: 01775-723 680 ©