





1 3D View Front right

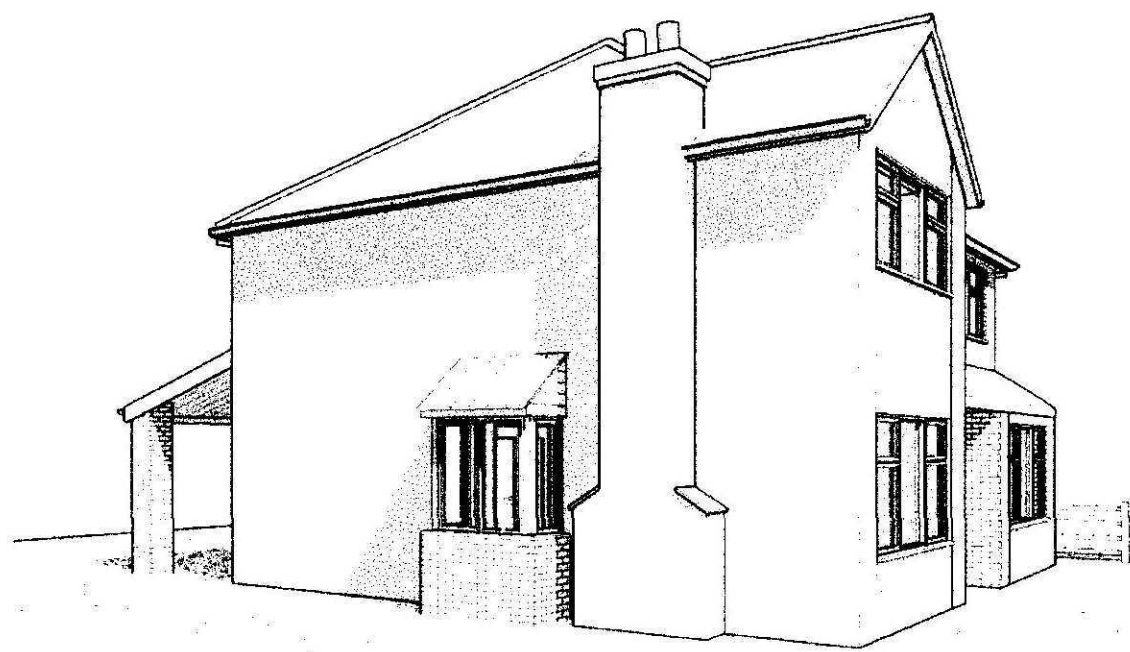

2 3D View Front Left

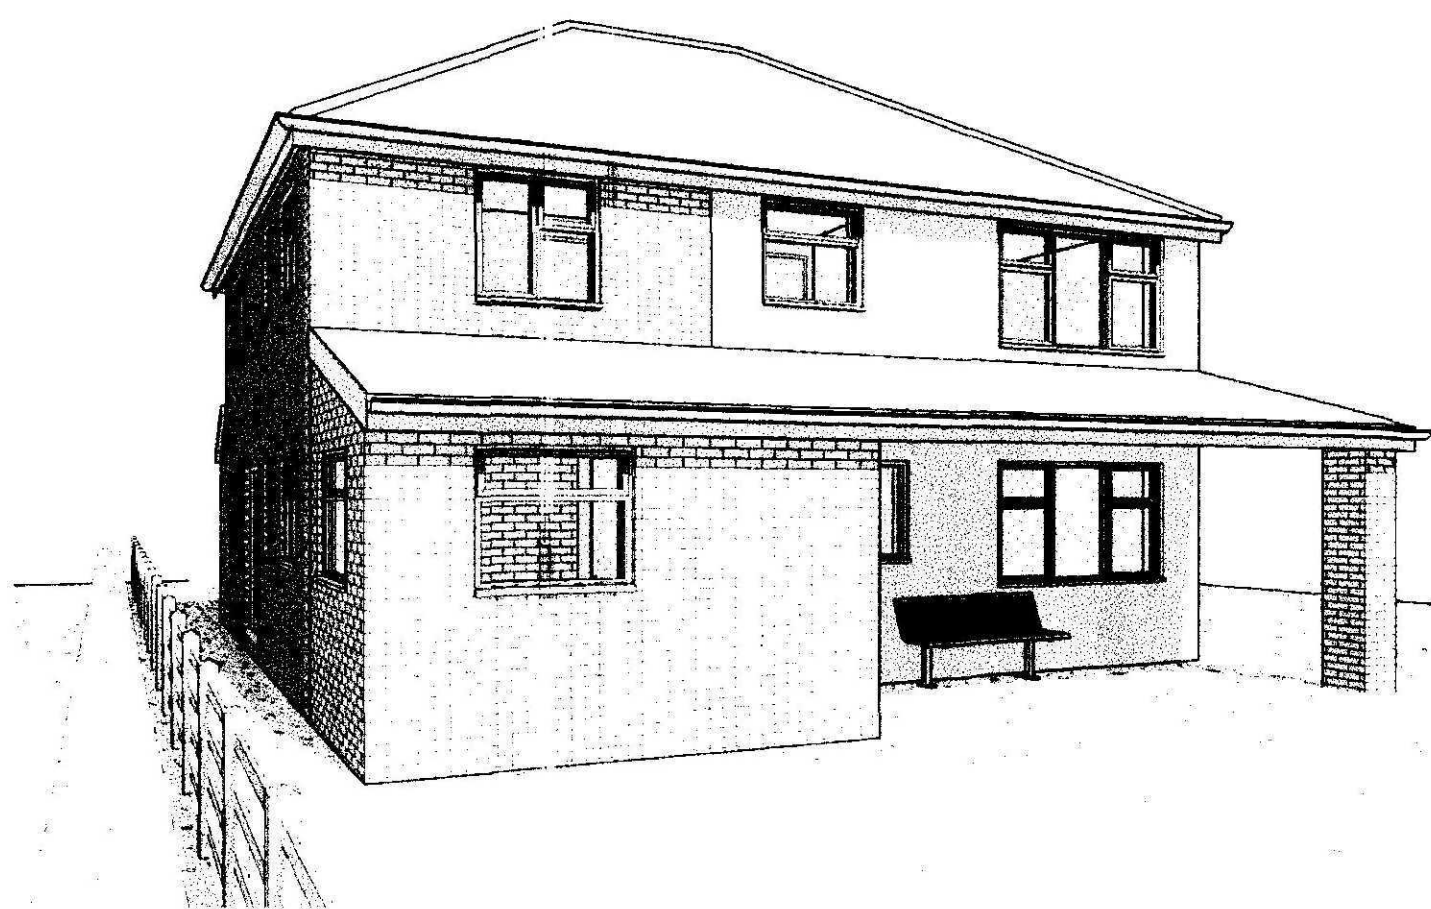

3 3D View Rear Left



4 3D View Rear Right

AMENDED PLAN
A1

SHDC
Planning & Development
15 FEB 2011
Ref: 0054-11

GENERAL CONDITIONS
Contractors are responsible for checking all dimensions on site when work commences and before ordering any materials. Any discrepancies should be brought to the attention of the Client for remedial action before commencing further.
All materials not specified to be of a standard suitable for the work proposed and be fit for purpose. All work to be in accordance with good building practice and all necessary BS codes for Workmanship on Building Sites.

Revisions

Client: Mr & Mrs Grover

Site: Northcote, Mill Green Road, Pinchbeck




Dwg Title: 3D Views



2nd Floor - 5B Sheepmarket
Spalding
PE11 1BH
Tel : 01775 766 921
e-mail: enquires@remwaydesign.co.uk

Dwg Size	Drawing Number	Revision:
a1	1914 - 05	

Contractor to check all Dimensions on site prior to ordering materials / commencing work. Do Not Scale from this Drawing - If in doubt then please ask

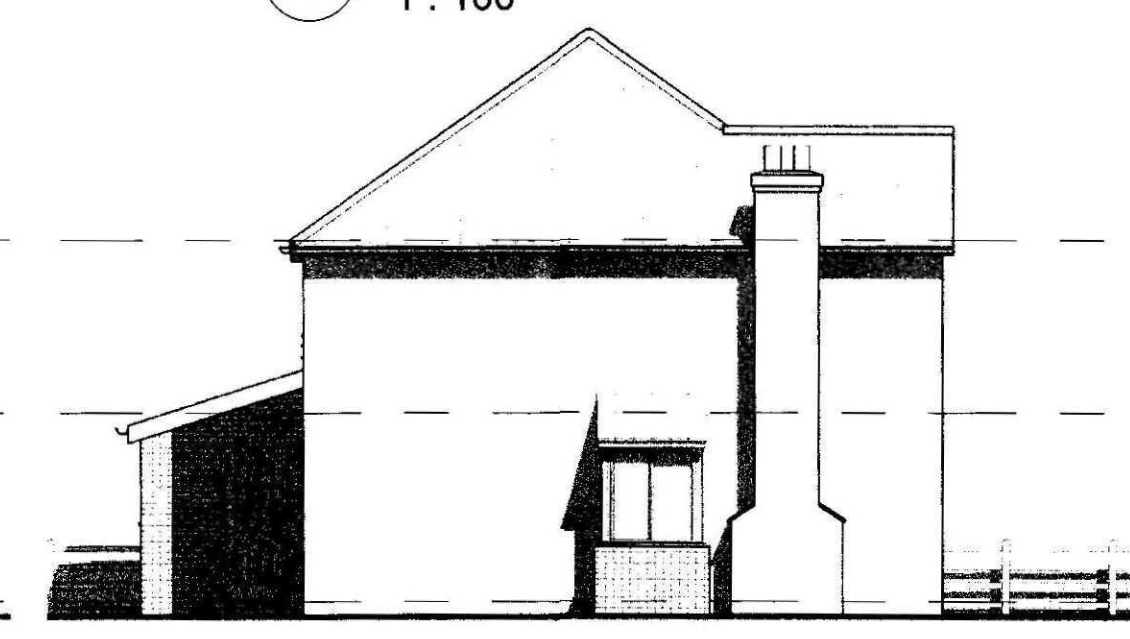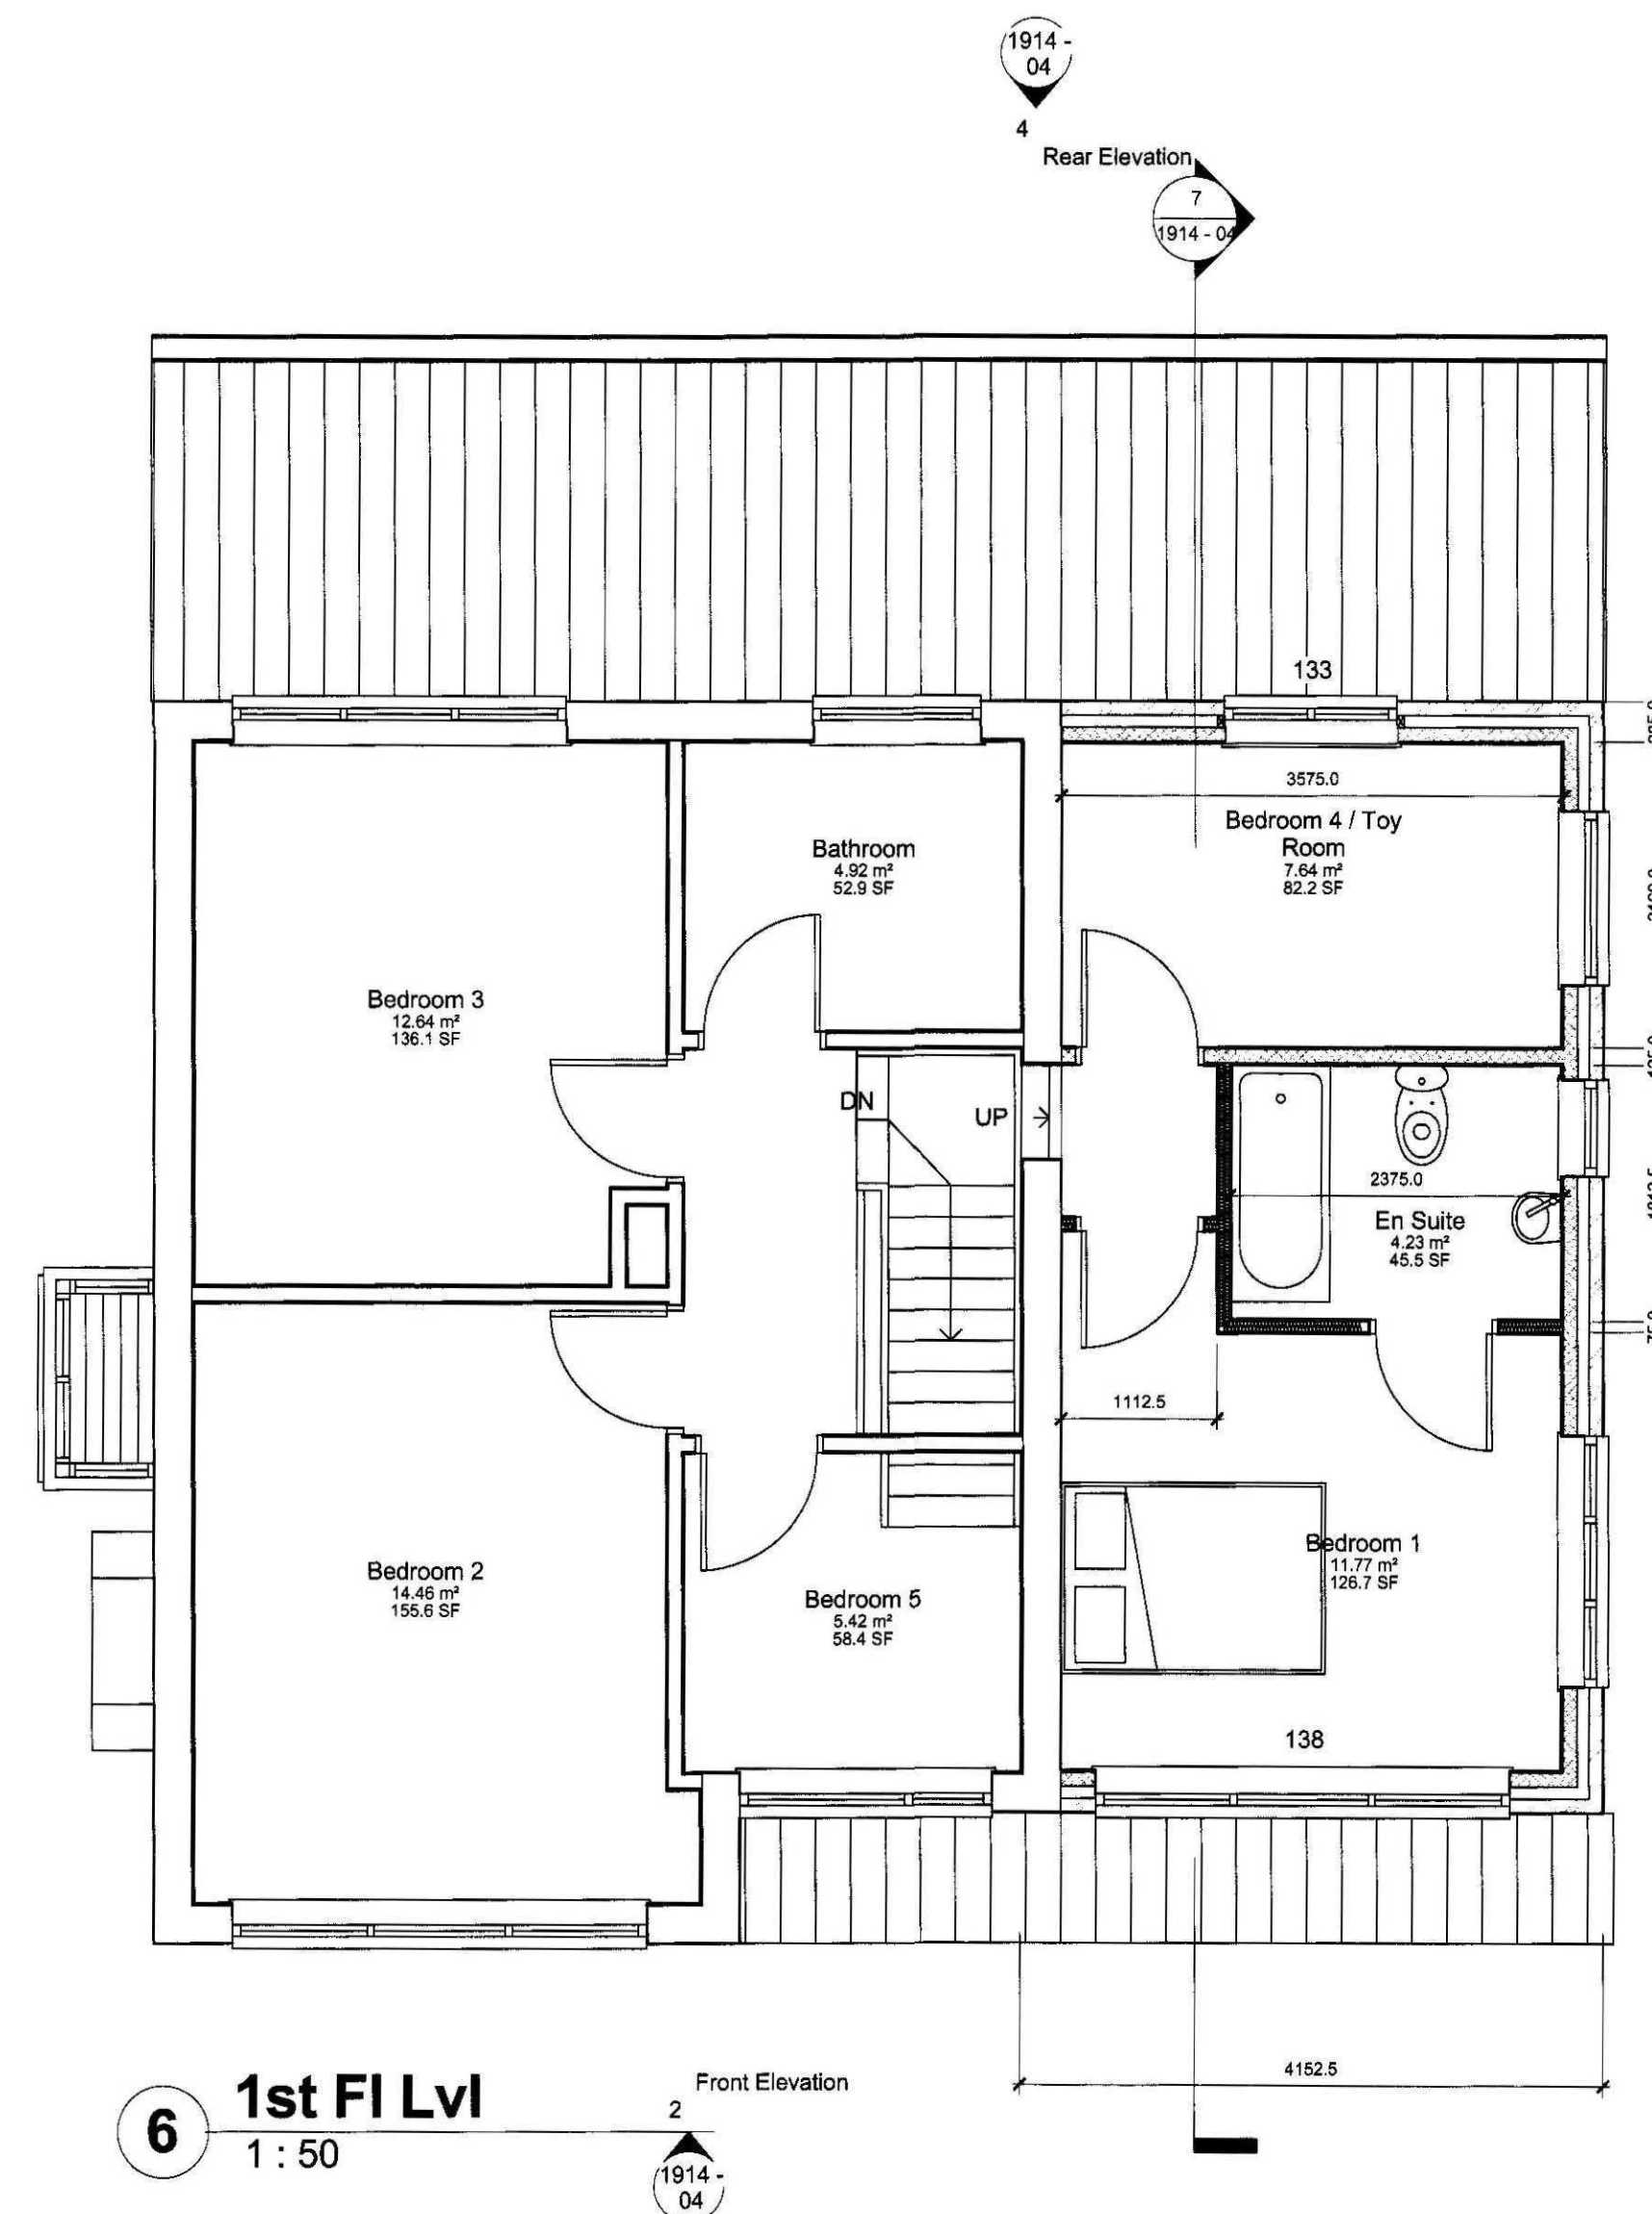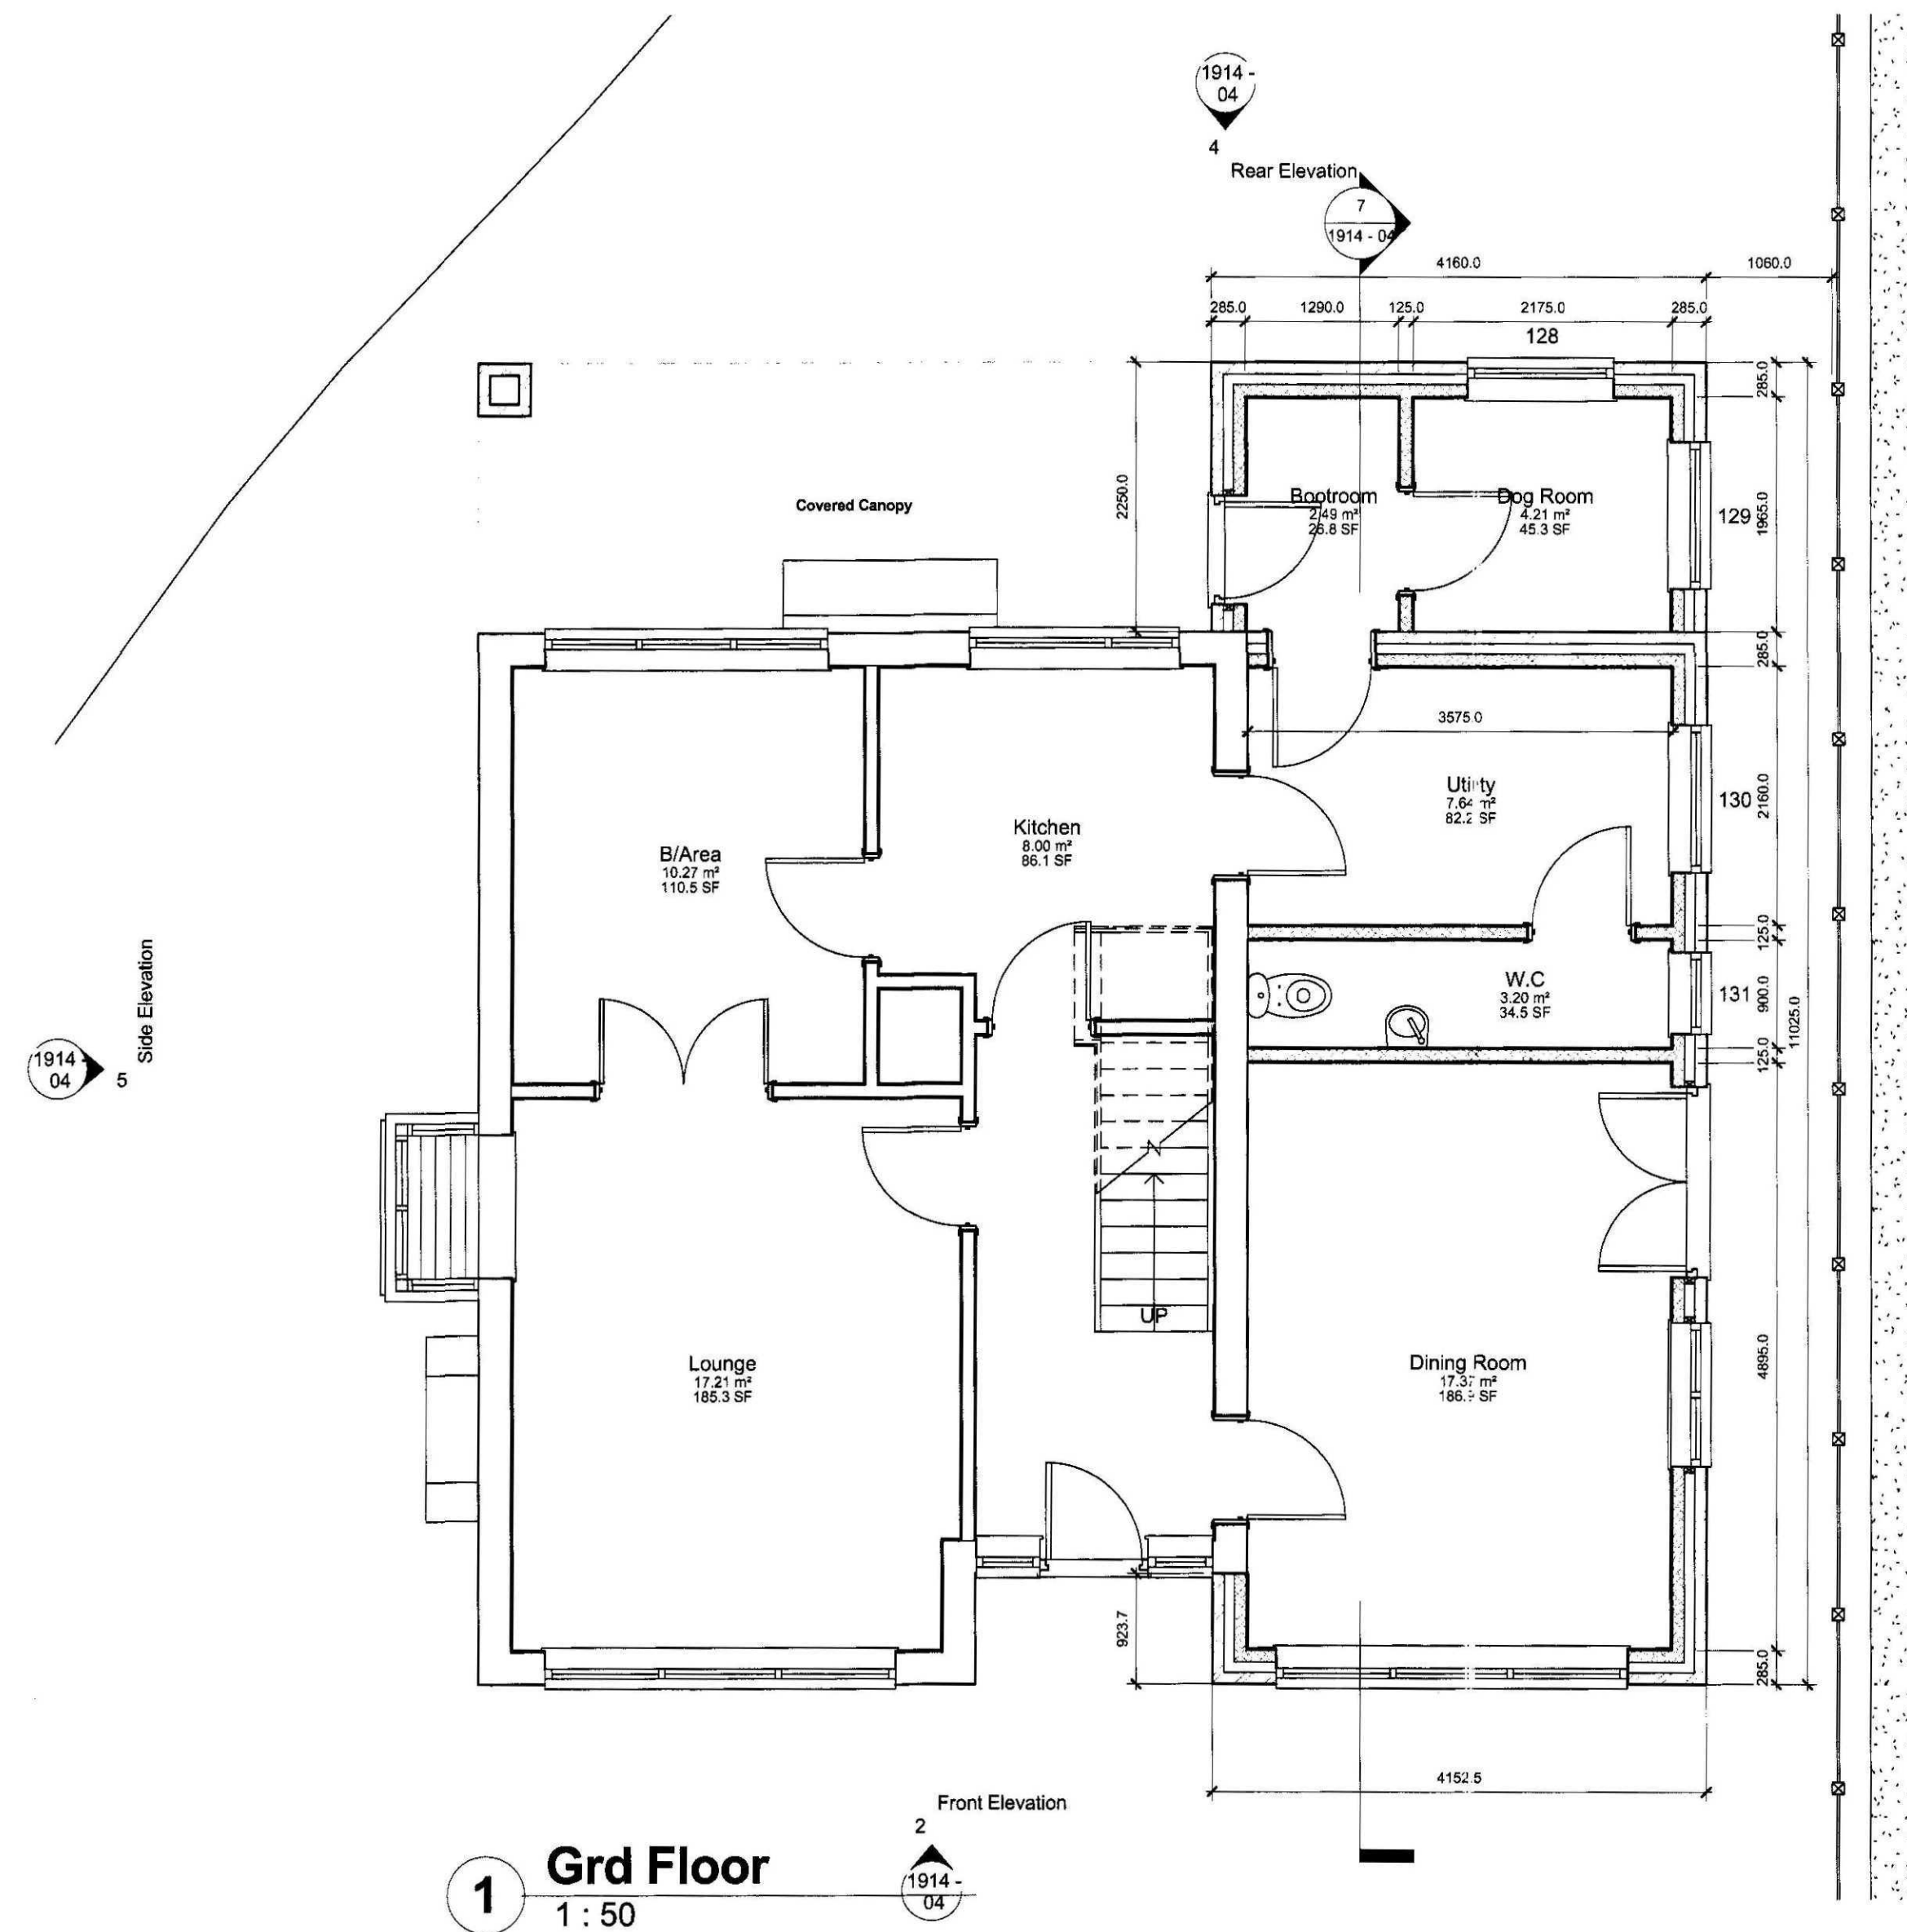

SHDC
Planning & Development
15 FEB 2011
Ref: 0054-11

AMENDED PLAN
Ref: A1

GENERAL CONDITIONS
Contractors are responsible for checking all dimensions on site when work commences and before ordering any materials. Any discrepancies should be brought to the attention of the Client for remedial action before commencing further.
All materials not specified to be of a standard suitable for the work proposed and be fit for purpose. All work to be in accordance with good building practice and all necessary BS codes for Workmanship on Building Sites.

rev D - 14.02.11 - Amended to suit SHDC's comments
rev C - 27.01.11 - Amended to suit Clients comments
rev B - 15.07.10 - Amended to suit Clients comments
rev A - 08.07.10 - Amended to suit Clients comments

Revisions

Client:

Mr & Mrs Grover

Site:

Northcote, Mill Green Road, Pinchbeck

Dwg Title:

Proposed Plans

remway
Design Ltd

2nd Floor - 58 Sheepmarket
Spalding
PE11 1BH
Tel: 01775 768 921
e-mail: enquiries@remwaydesign.co.uk

Dwg Size

Drawing Number

Revision:

a1

1914 - 04

D

Due to areas of the structure being covered, unexposed or otherwise obscured, existing materials are subject to confirmation of site when it is feasible to expose the relevant areas of construction.