



SHDC
Planning & Development
27 JAN 2011
Ref: 0054-11

Site Location Plan
Scale 1:1250


remway
Design Ltd

2nd Floor - 5B Sheepmarket
Spalding
PE11 1BH
Tel: 01775 768 921
e-mail: enquiries@remwaydesign.co.uk

Site :
Northcote
Mill Green Road
Pinchbeck
PE11 3PU

Client :
Mr & Mrs Grover

Date : *****	Scale : as noted
Drawing No: 1914 - 01	

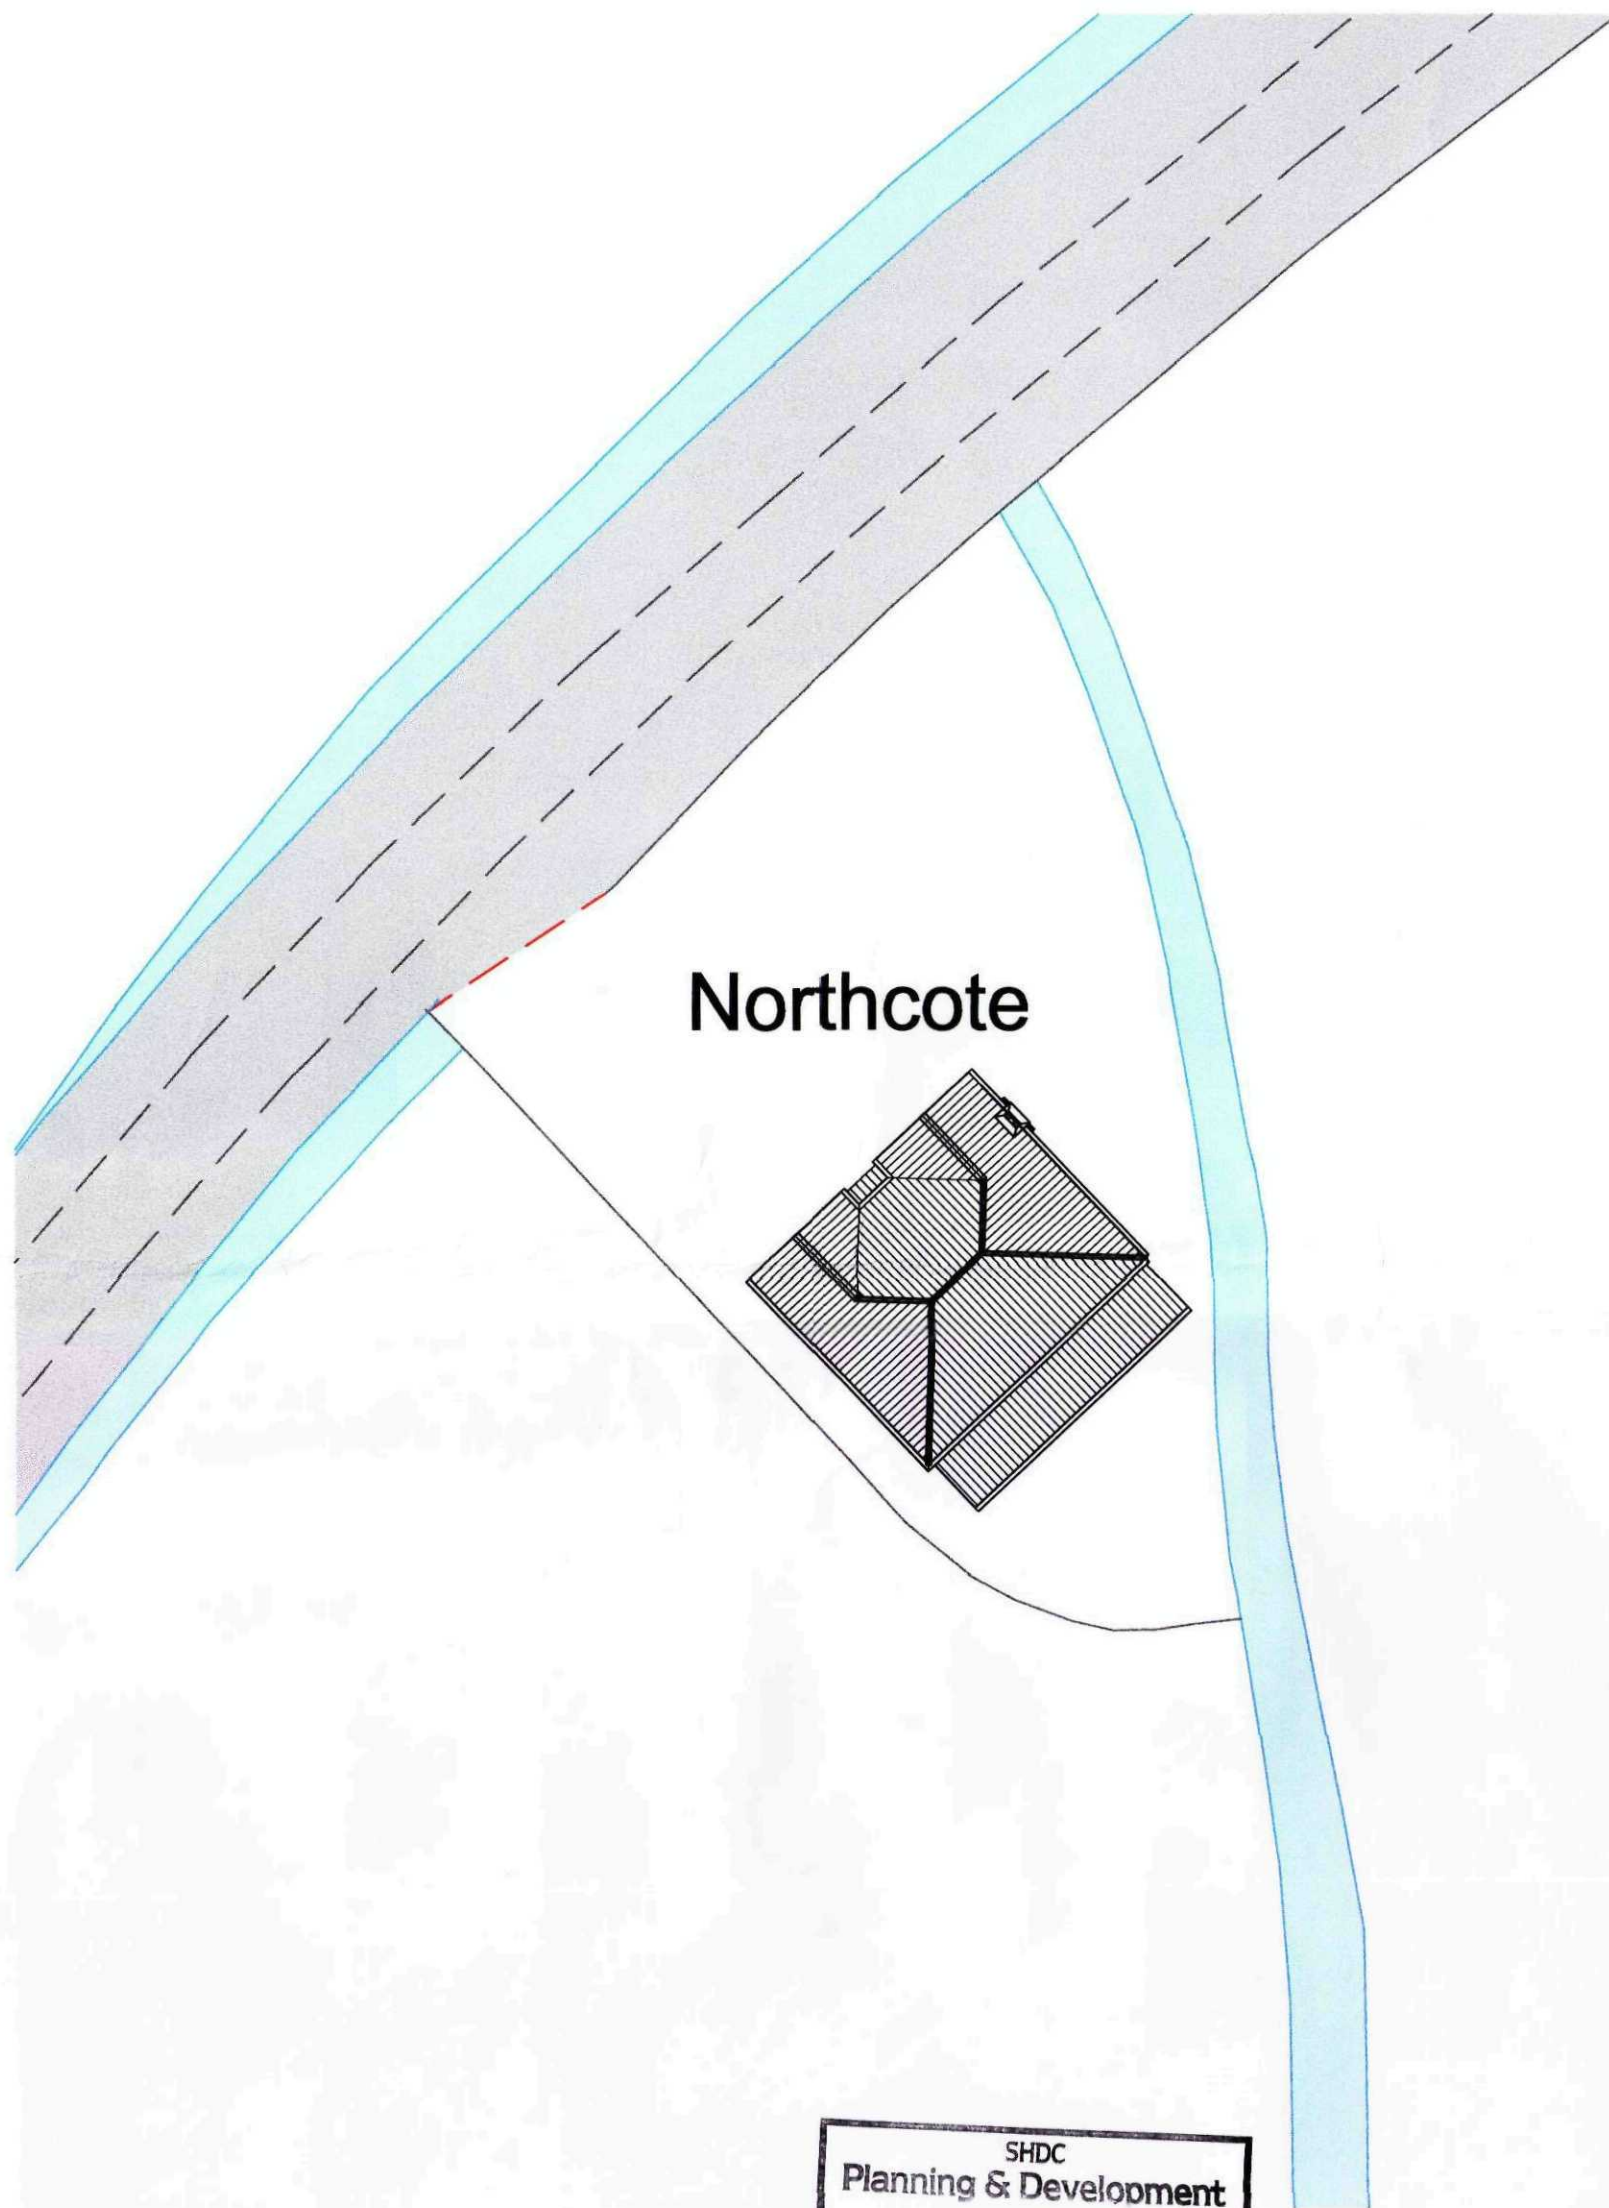

Northcote

Site Block Plan

Scale 1:250




 2nd Floor - 5B Sheepmarket
 Spalding
 PE11 1BH
 Tel: 01775 768 921
 e-mail: enquiries@remwaydesign.co.uk


Site :
 Northcote
 Mill Green Road
 Pinchbeck
 PE11 3PU

Client :
 Mr & Mrs Grover


rev 'A' - 27.01.11 - Scheme amended

Date : ★★★★★ Scale : as noted
 Drawing No:
 1914 - 02A



Contractor to check all Dimensions on site prior to ordering materials / commencing work. Do Not Scale from this Drawing - If in doubt then please ask

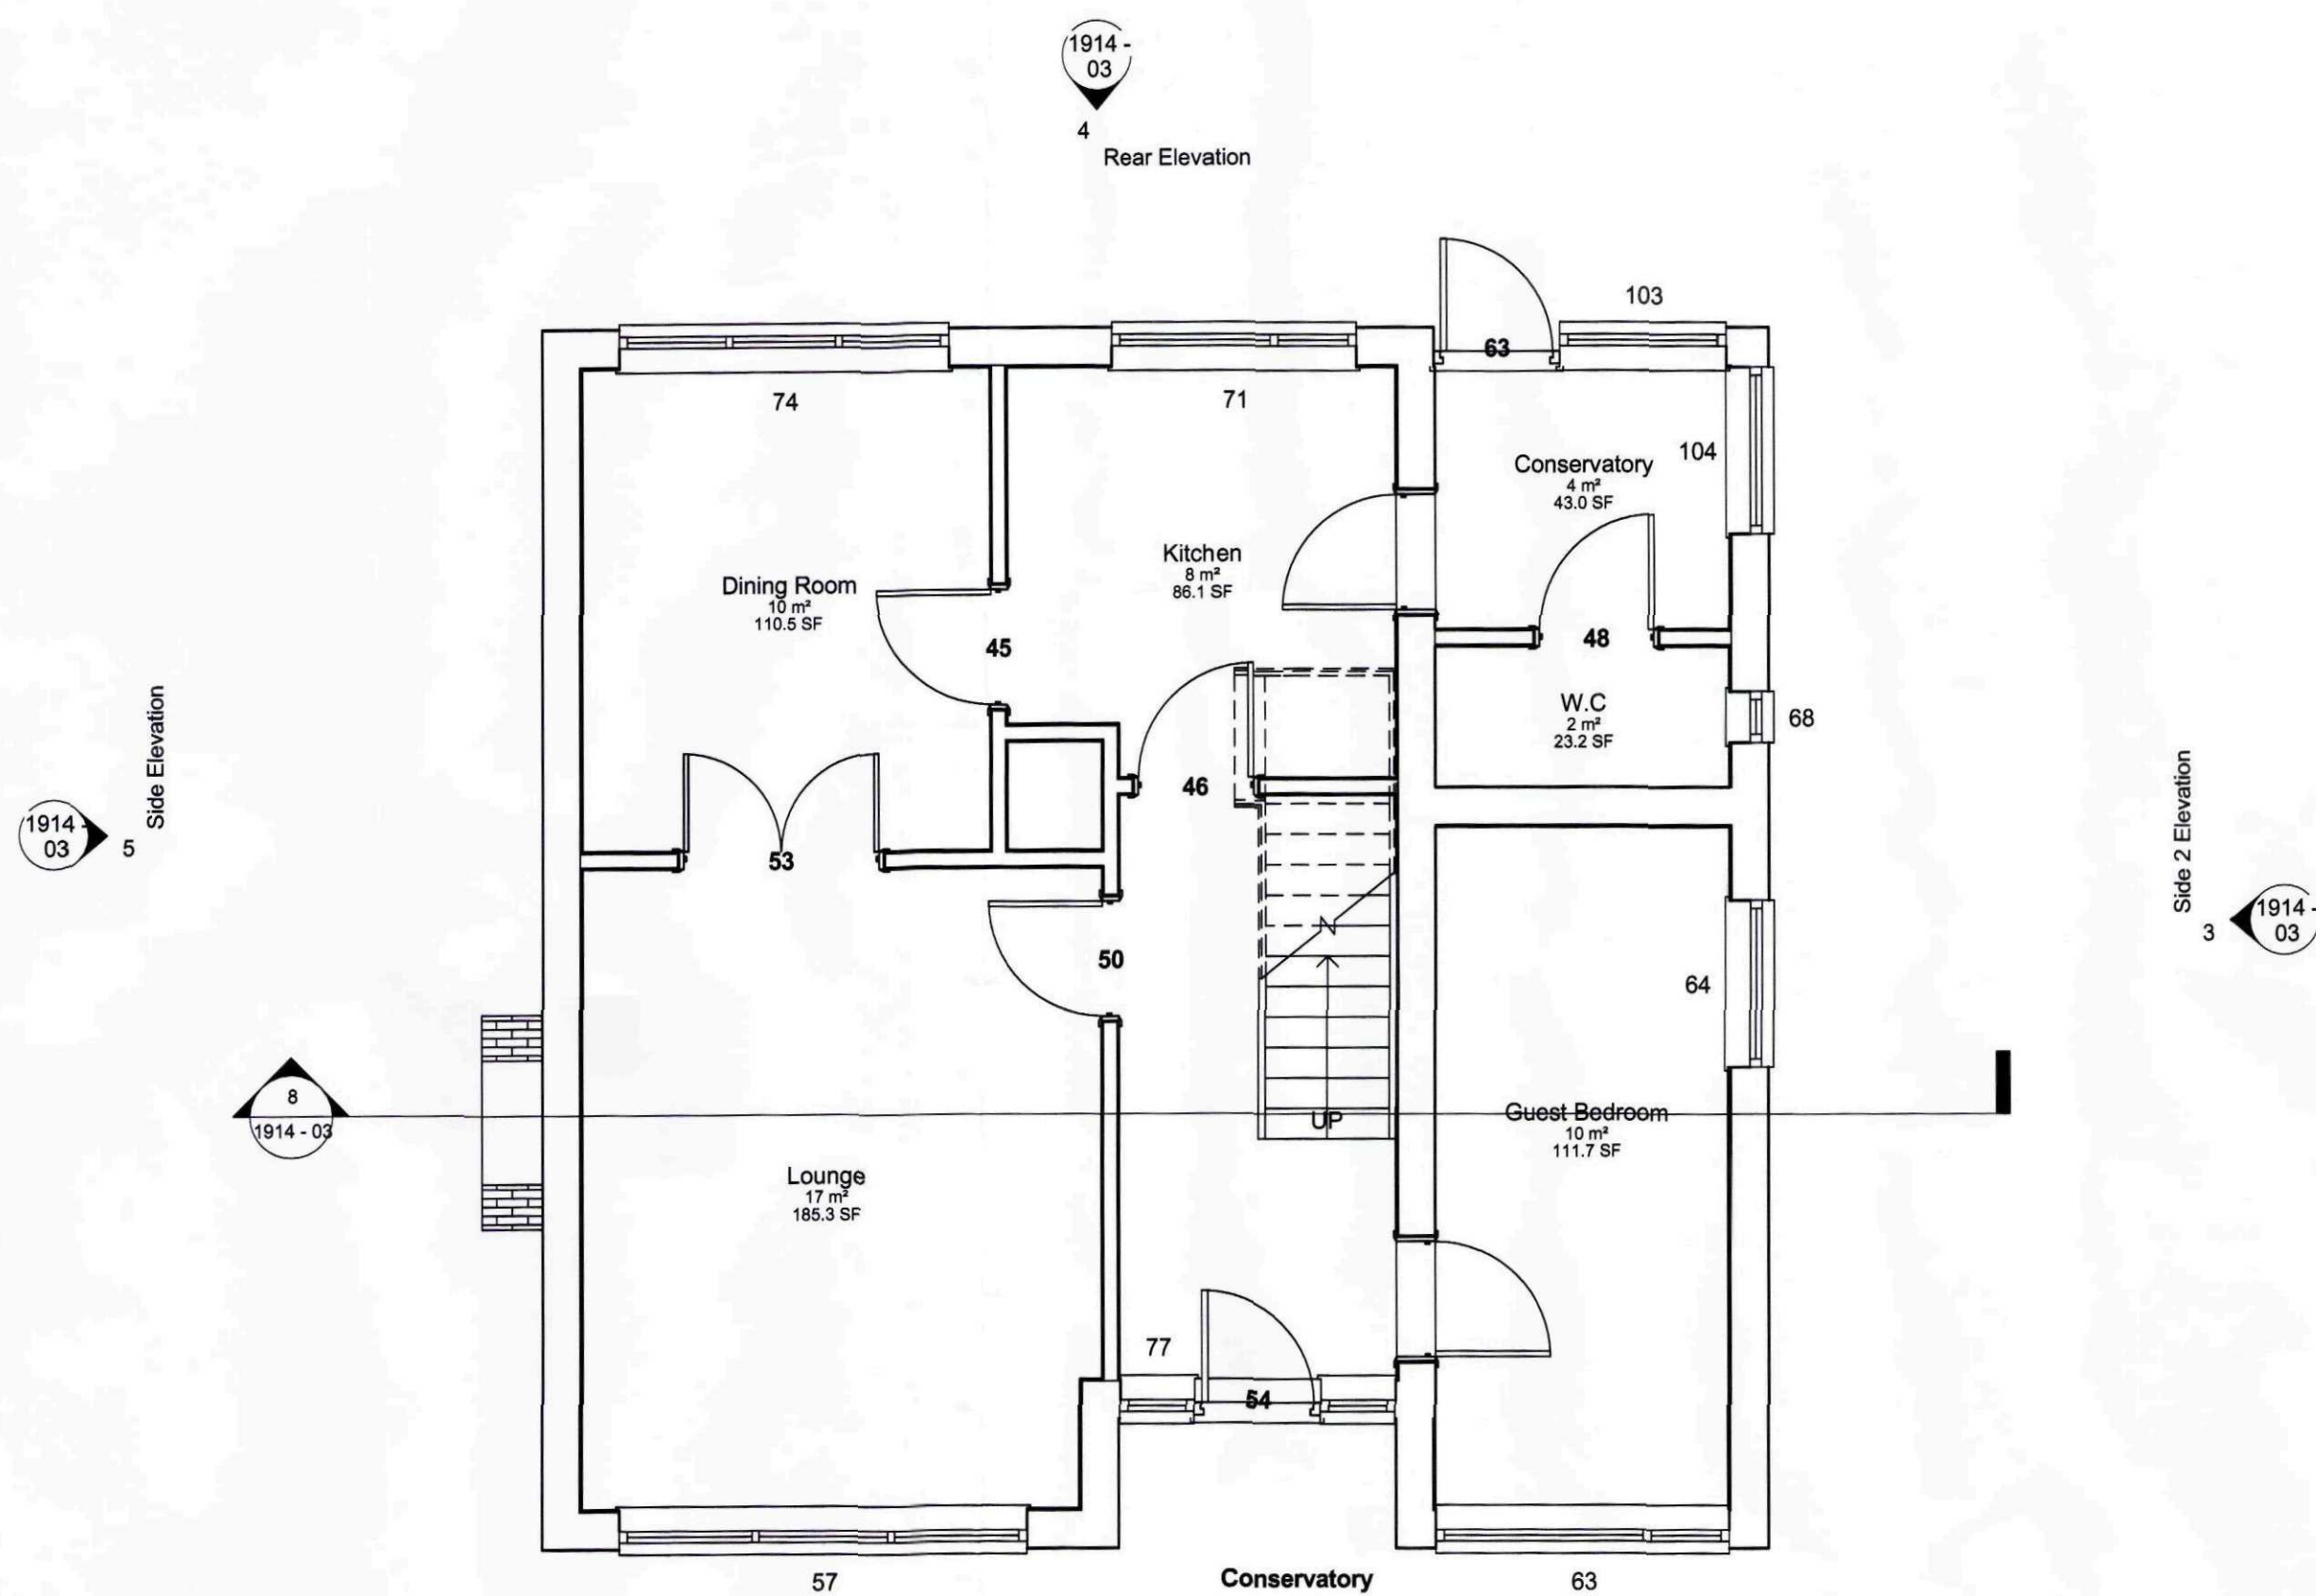


1 Grd Floor Existing
1 : 50

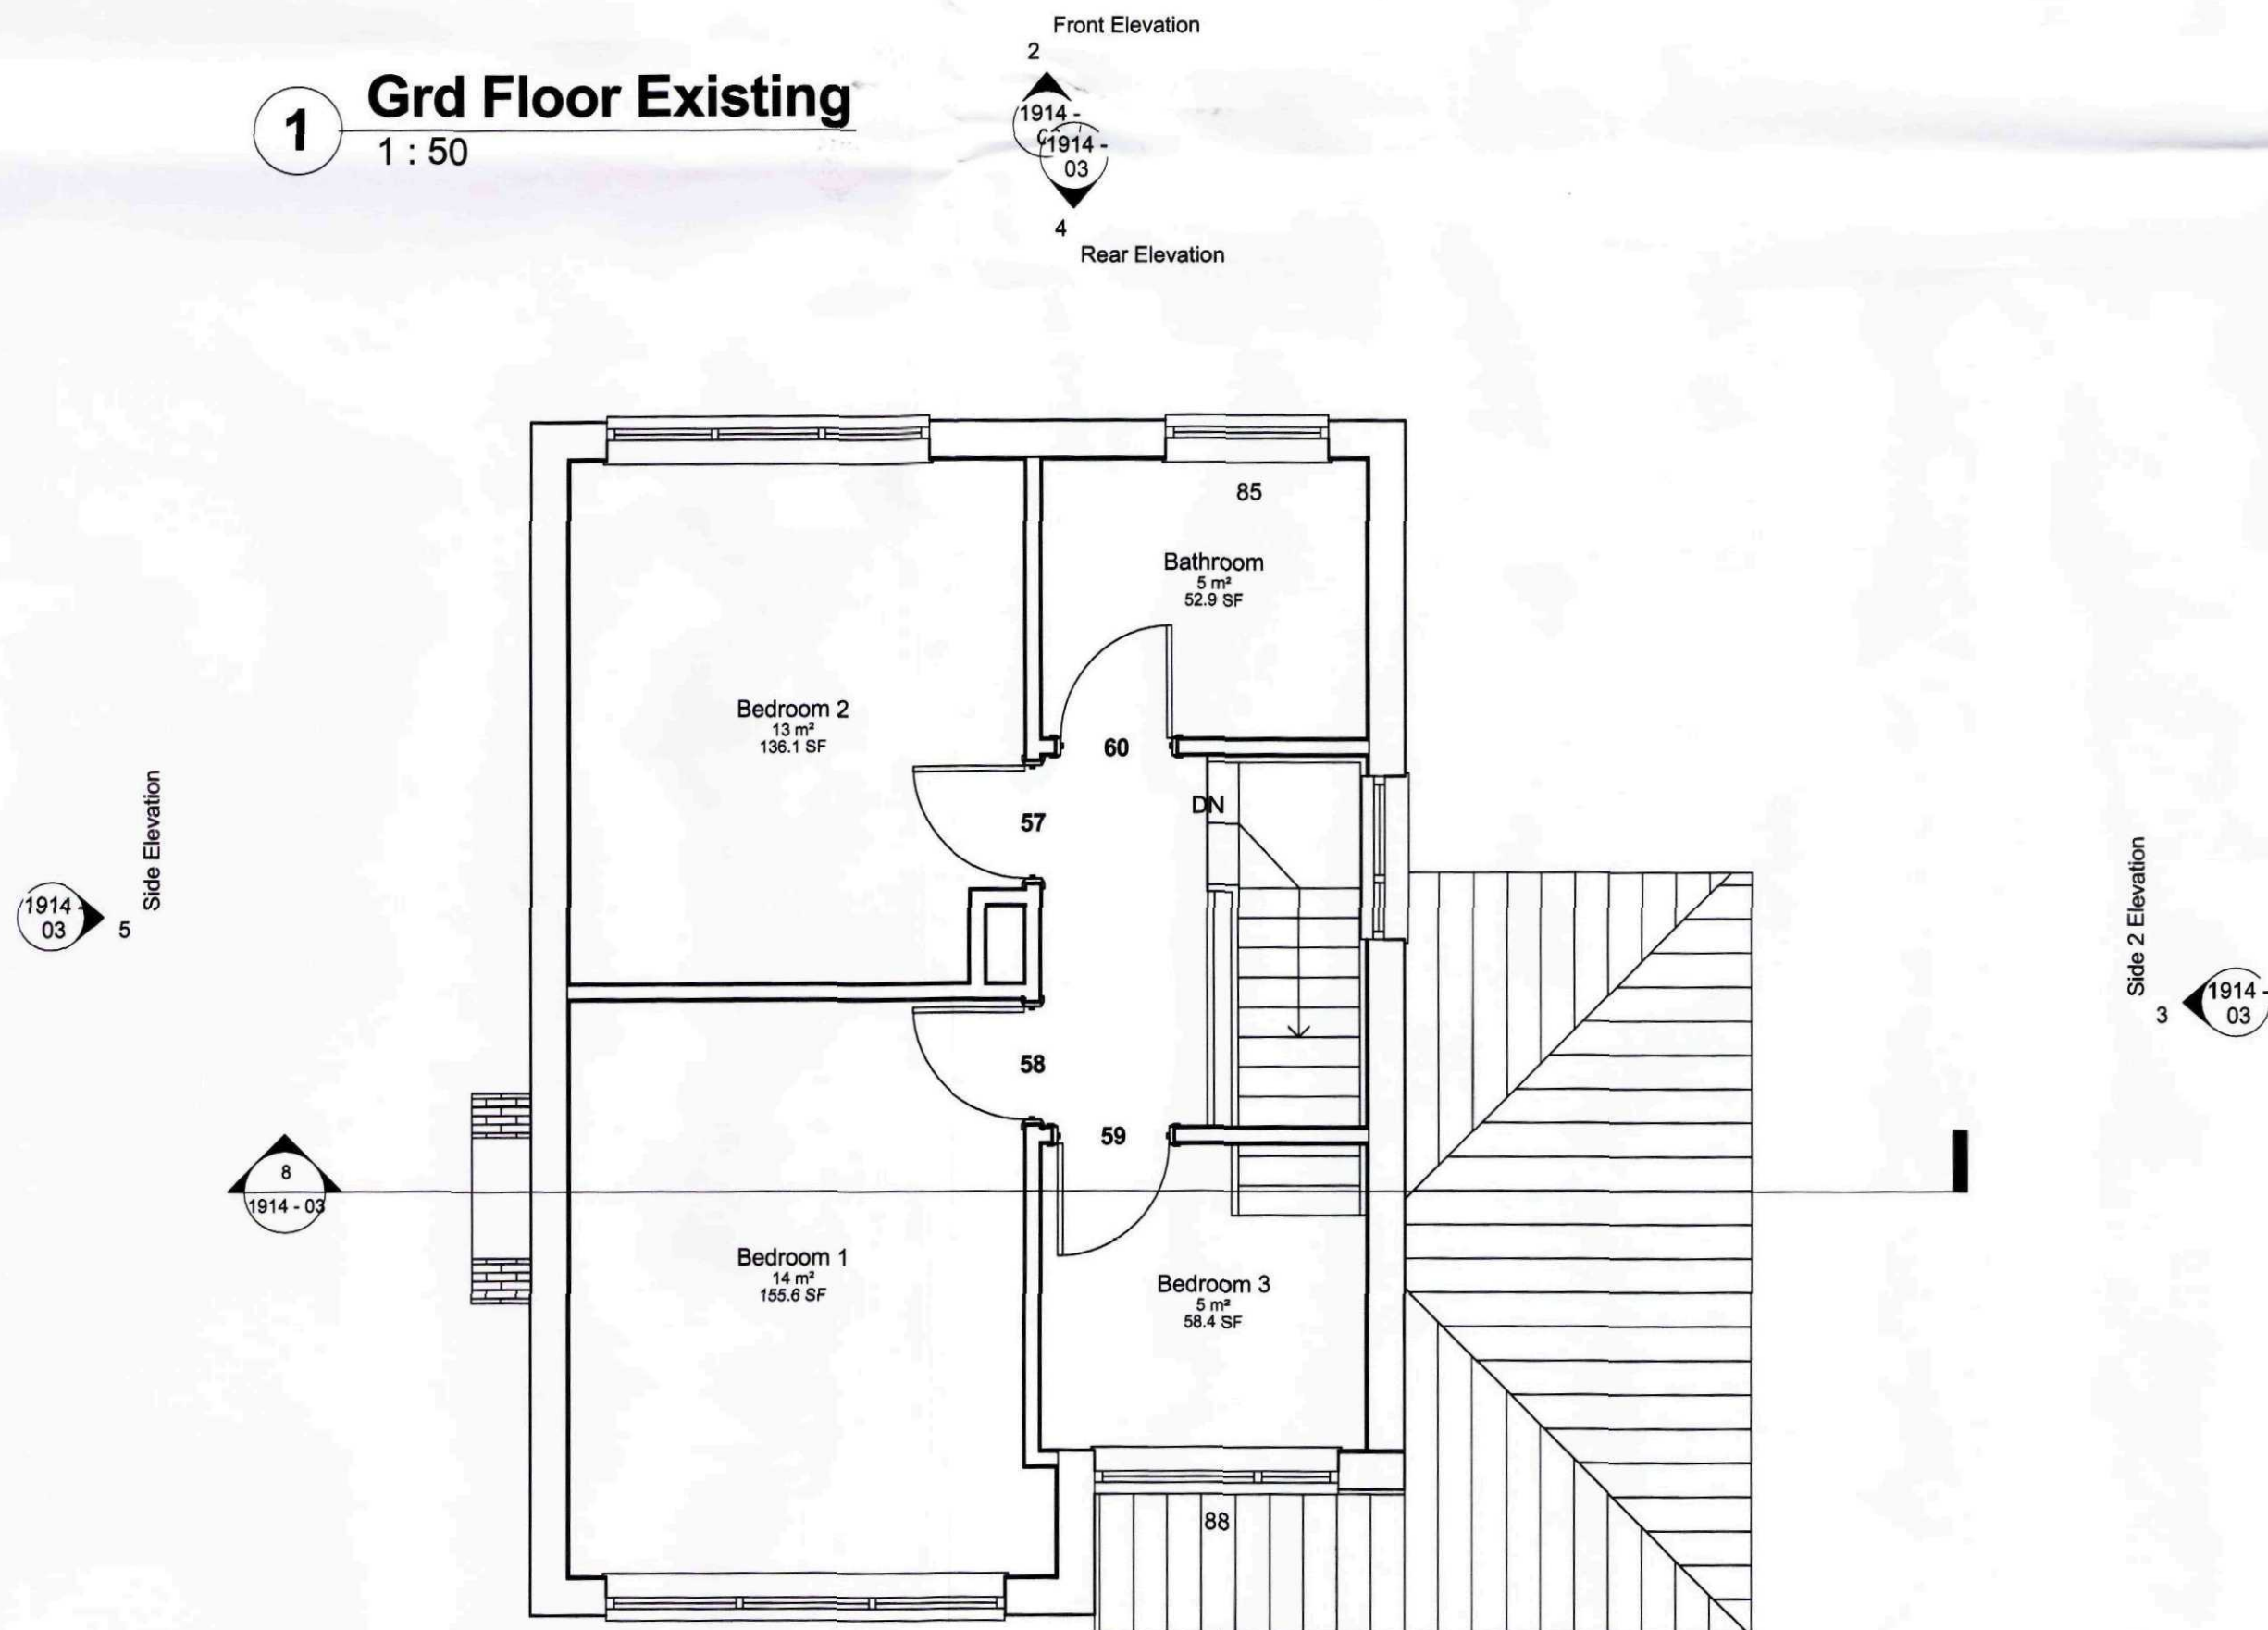

6 1st Fl Lvl
1 : 50

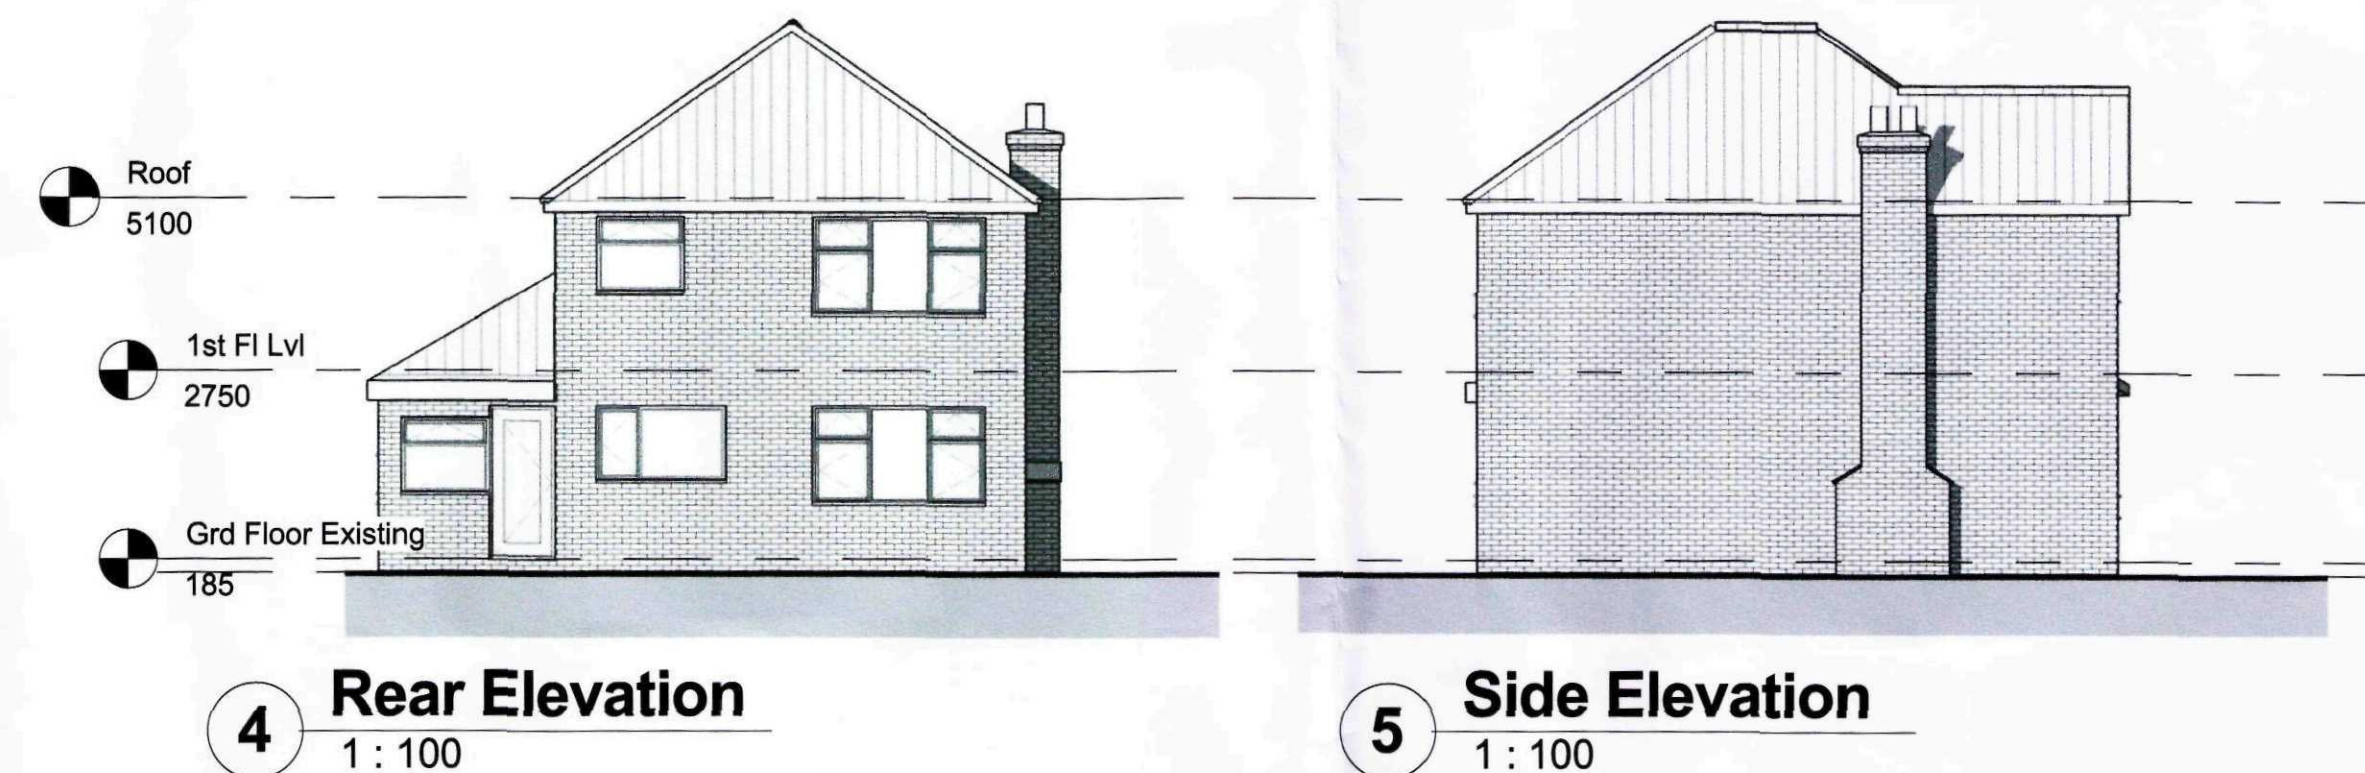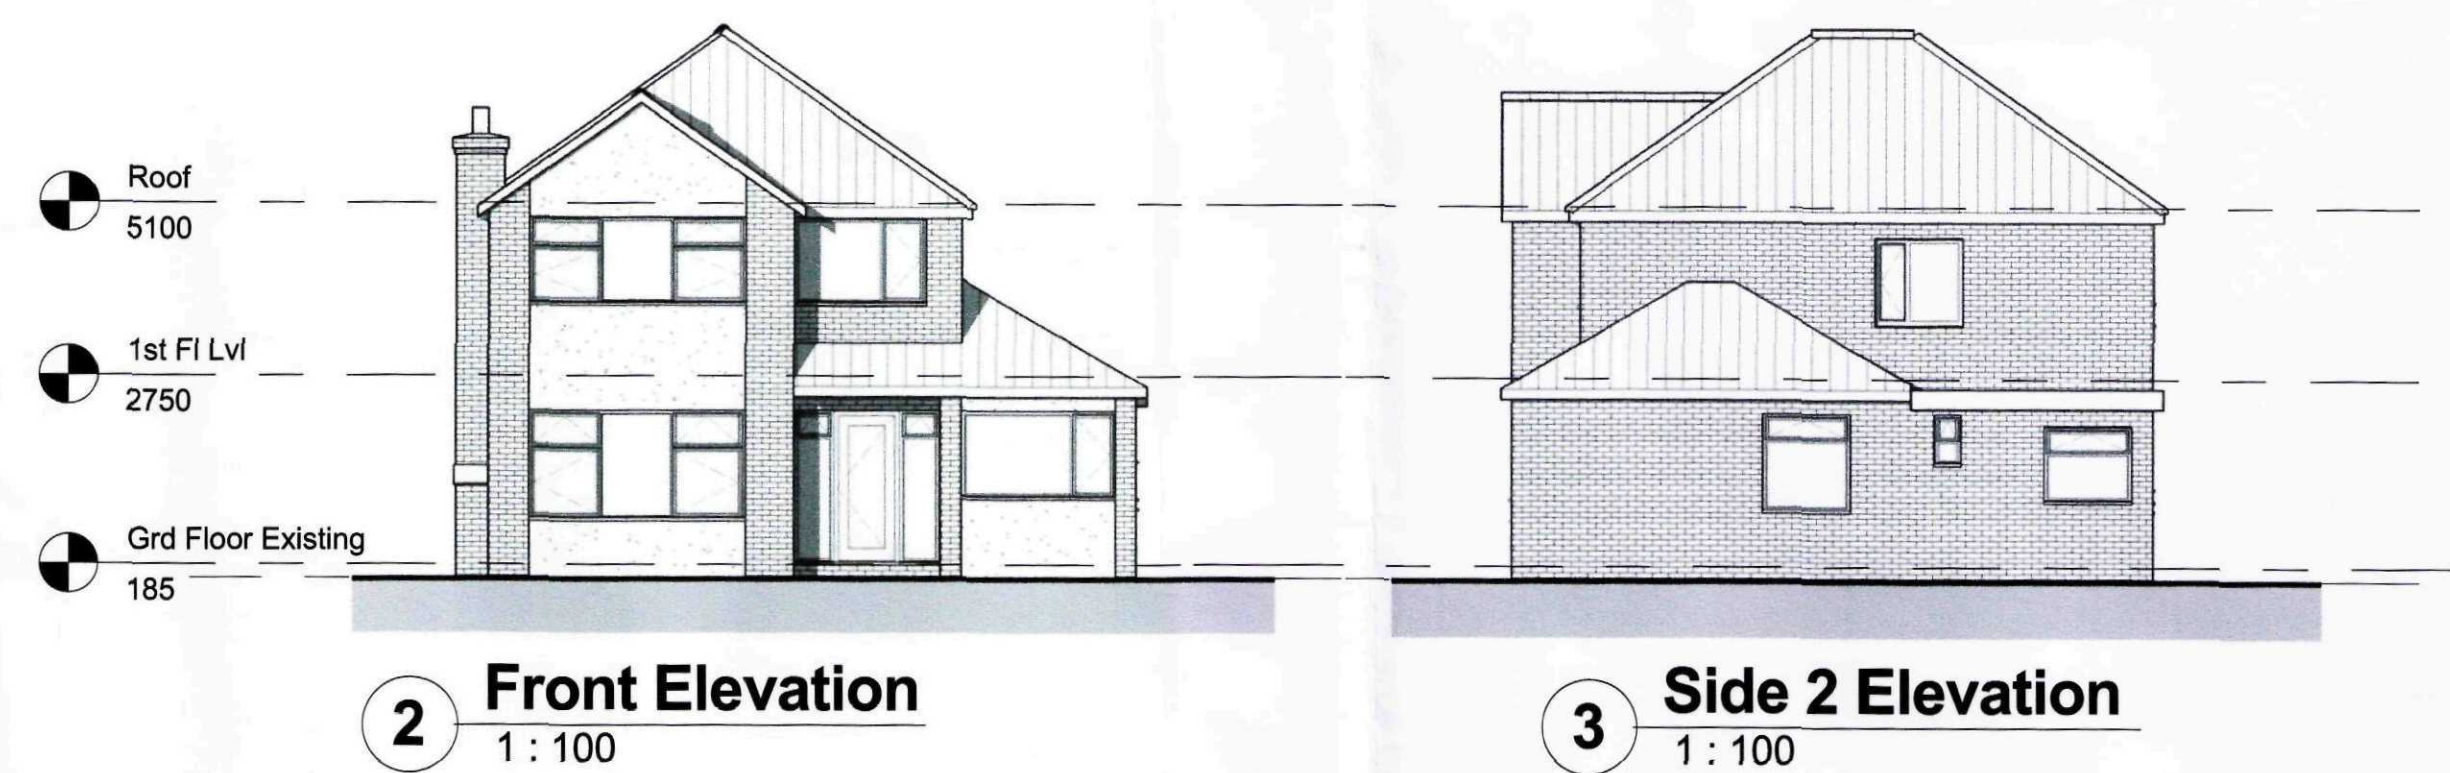

7 3D View Front

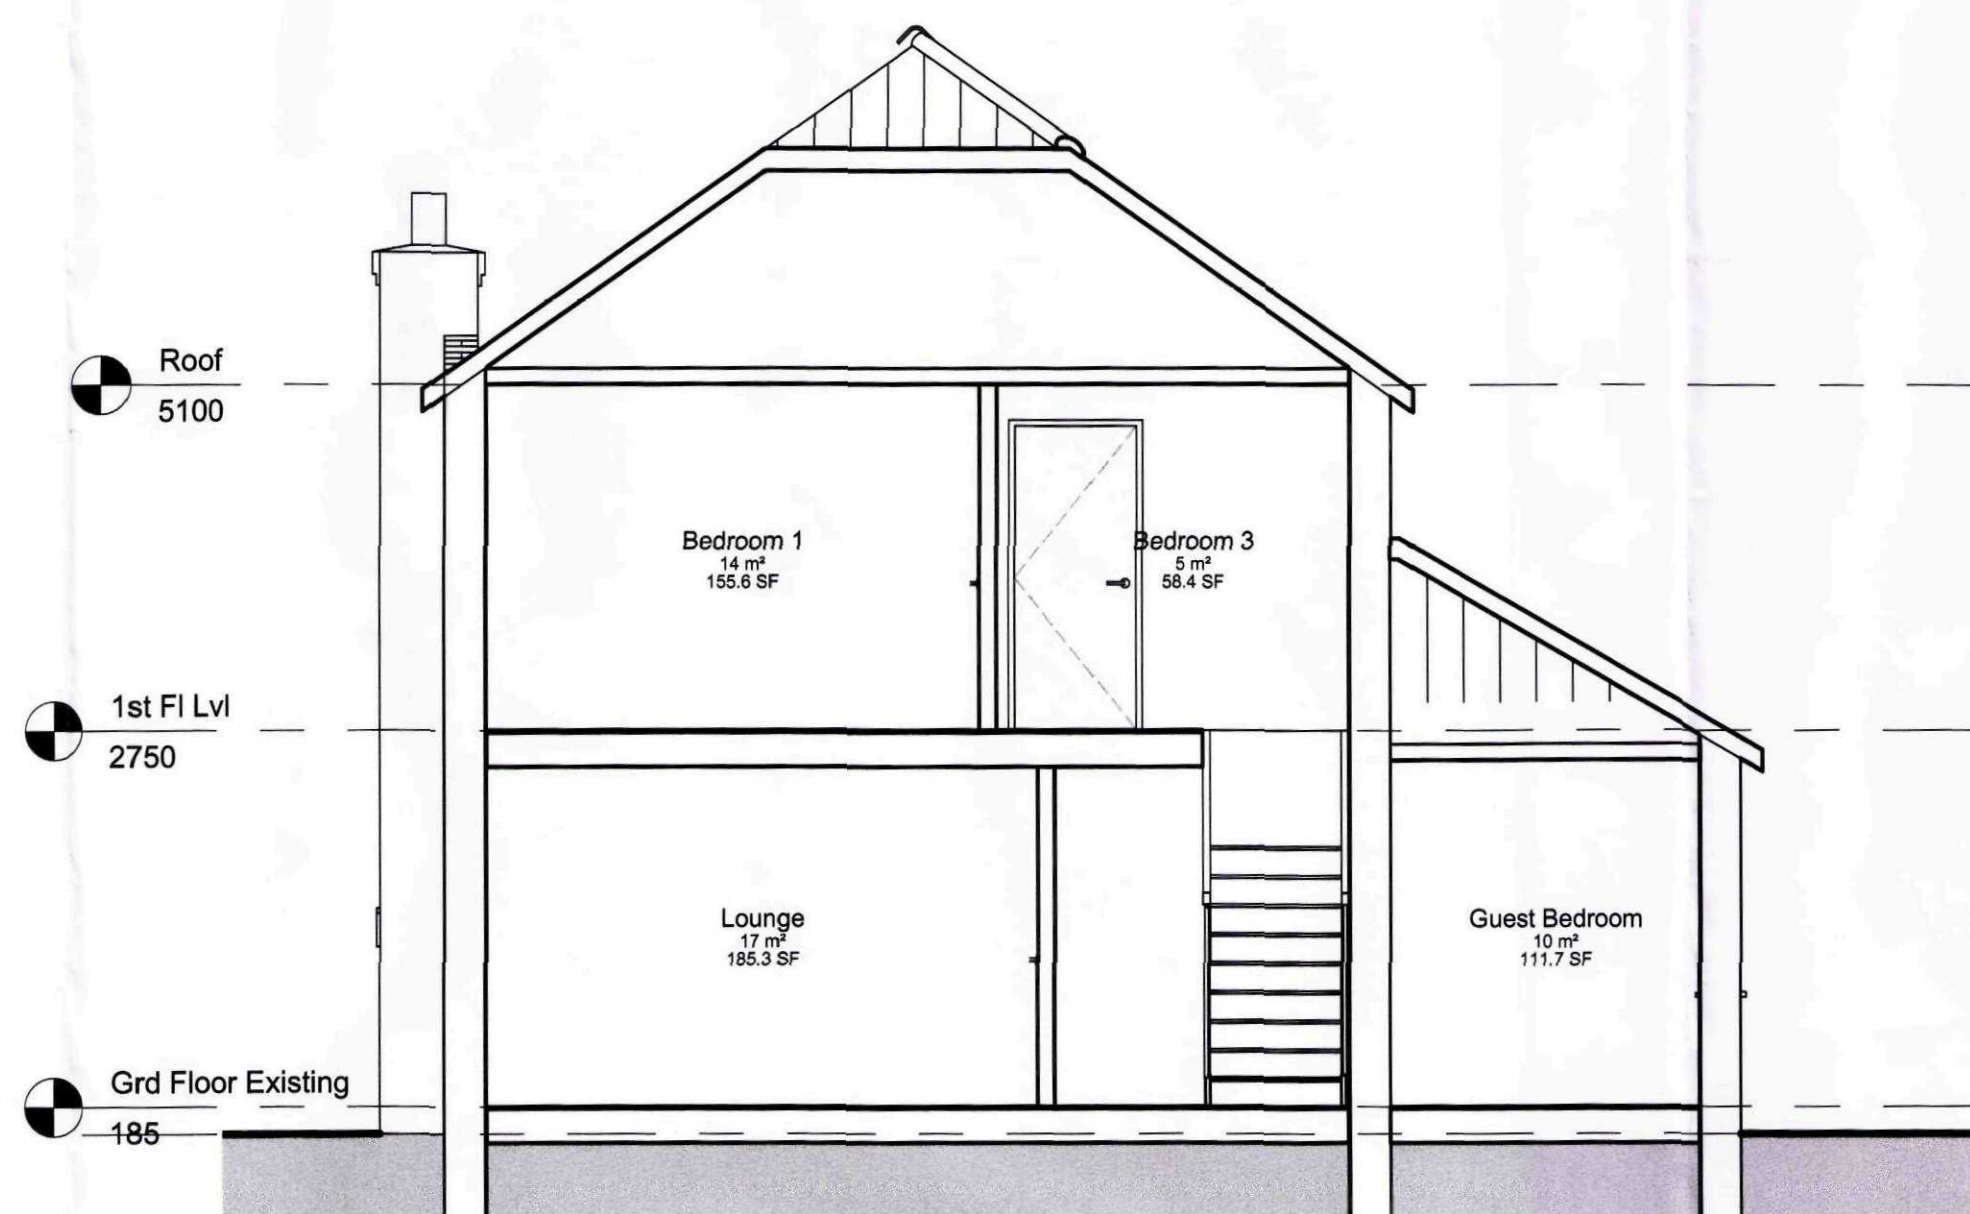

SHDC
Planning & Development
27 JAN 2011
Ref: 0054-11




GENERAL CONDITIONS
Contractors are responsible for checking all dimensions on site when work commences and before ordering any materials. Any discrepancies should be brought to the attention of the Client for remedial action before commencing further.
All materials not specified to be of a standard suitable for the work proposed and be fit for purpose. All work to be in accordance with good building practice and all necessary BS codes for Workmanship on Building Sites.

Revisions
Client: Mr & Mrs Grover
Site: Northcote, Mill Green Road, Pinchbeck
Drg Title: Existing Plans

remway
Design Ltd
2nd Floor - 5B Sheepmarket
Spalding
PE11 1BH
Tel: 01775 768 921
e-mail: enquiries@remwaydesign.co.uk

Drg Size: a1
Drawing Number: 1914 - 03
Revision:

Contractor to check all Dimensions on site prior to ordering materials / commencing work. Do Not Scale from this Drawing - If in doubt then please ask

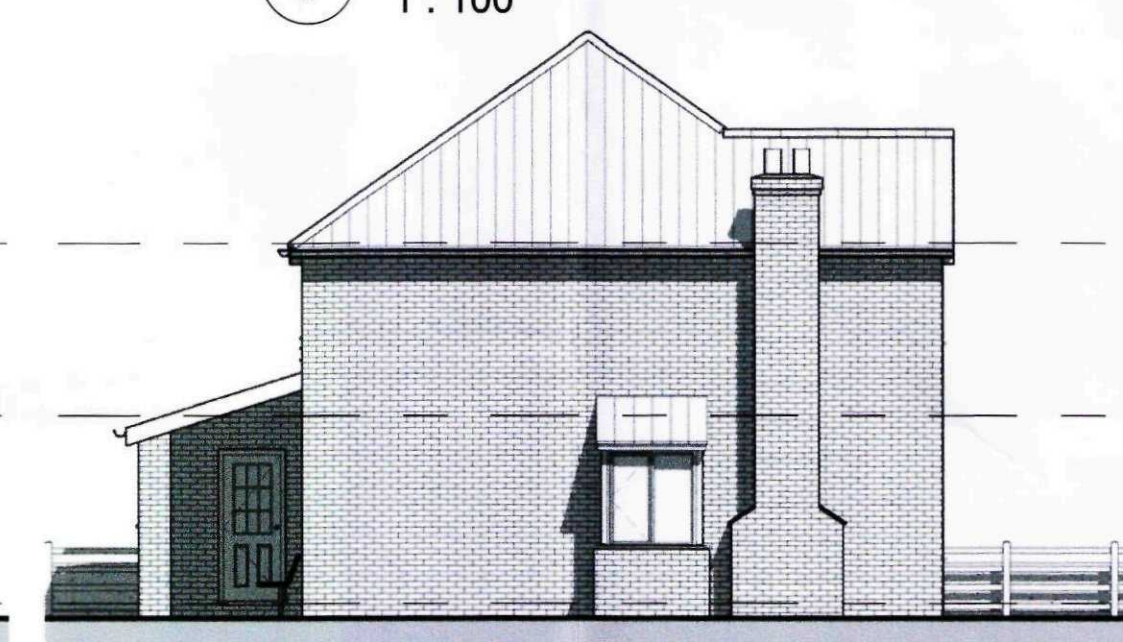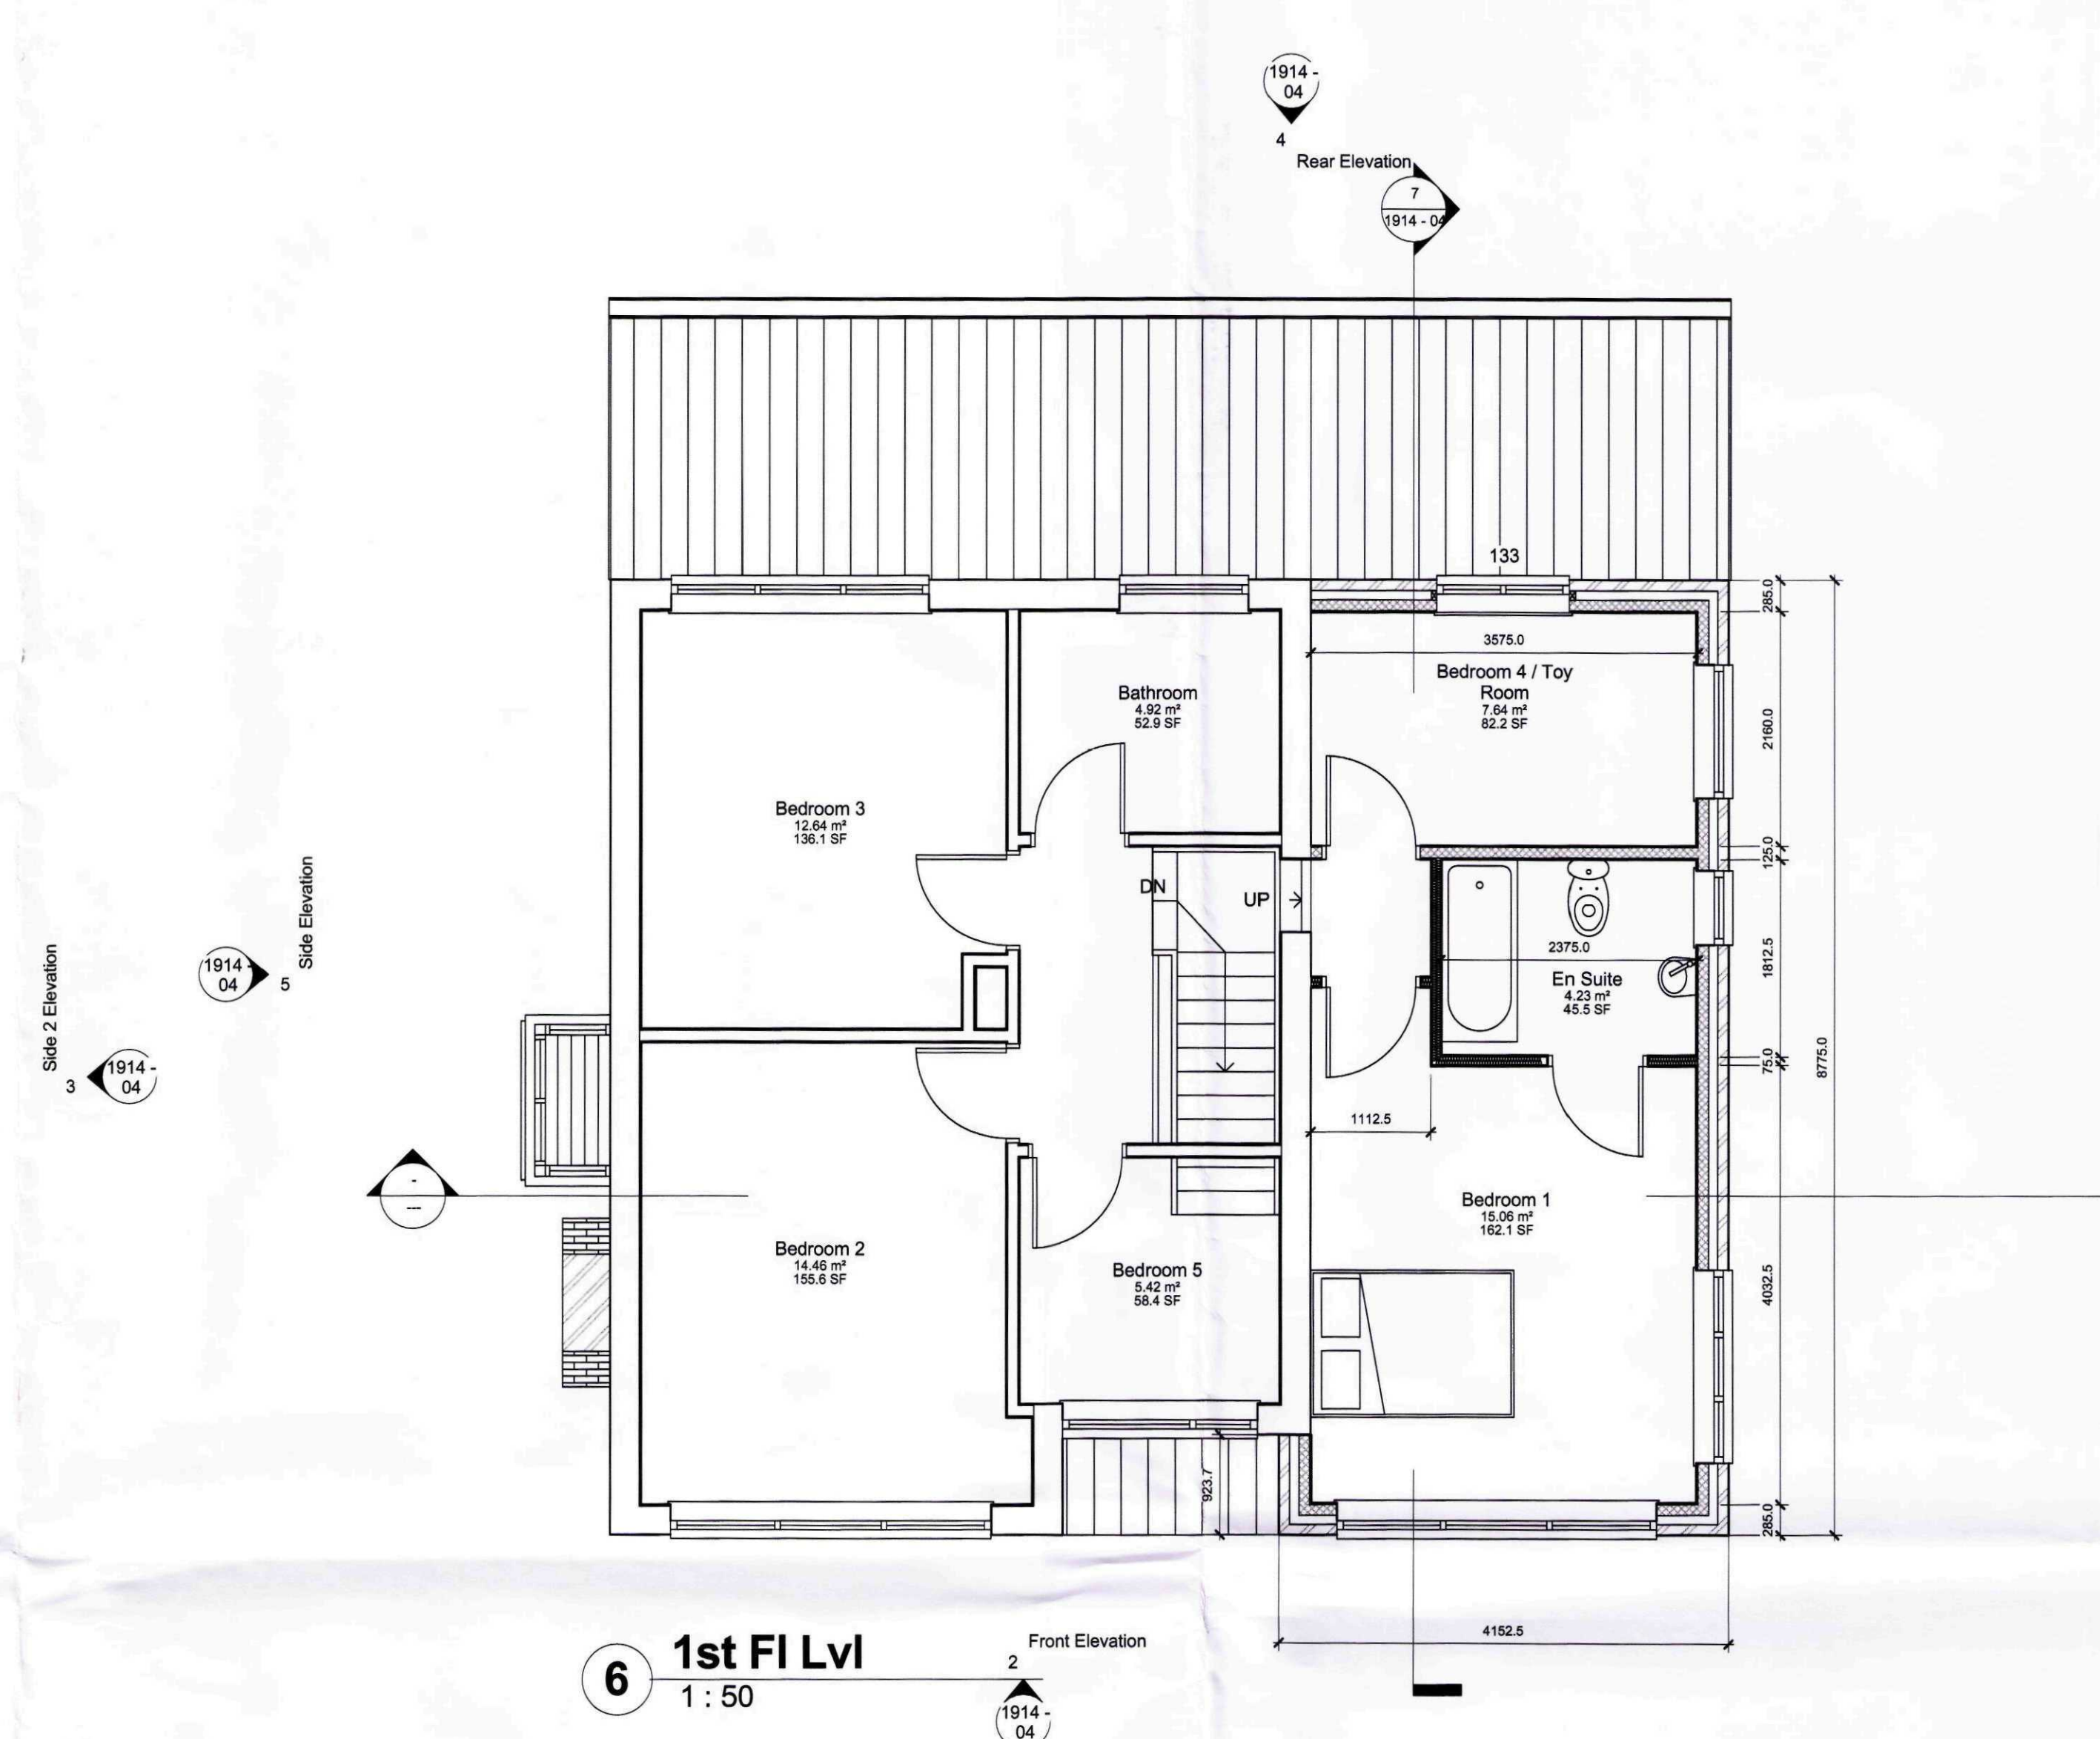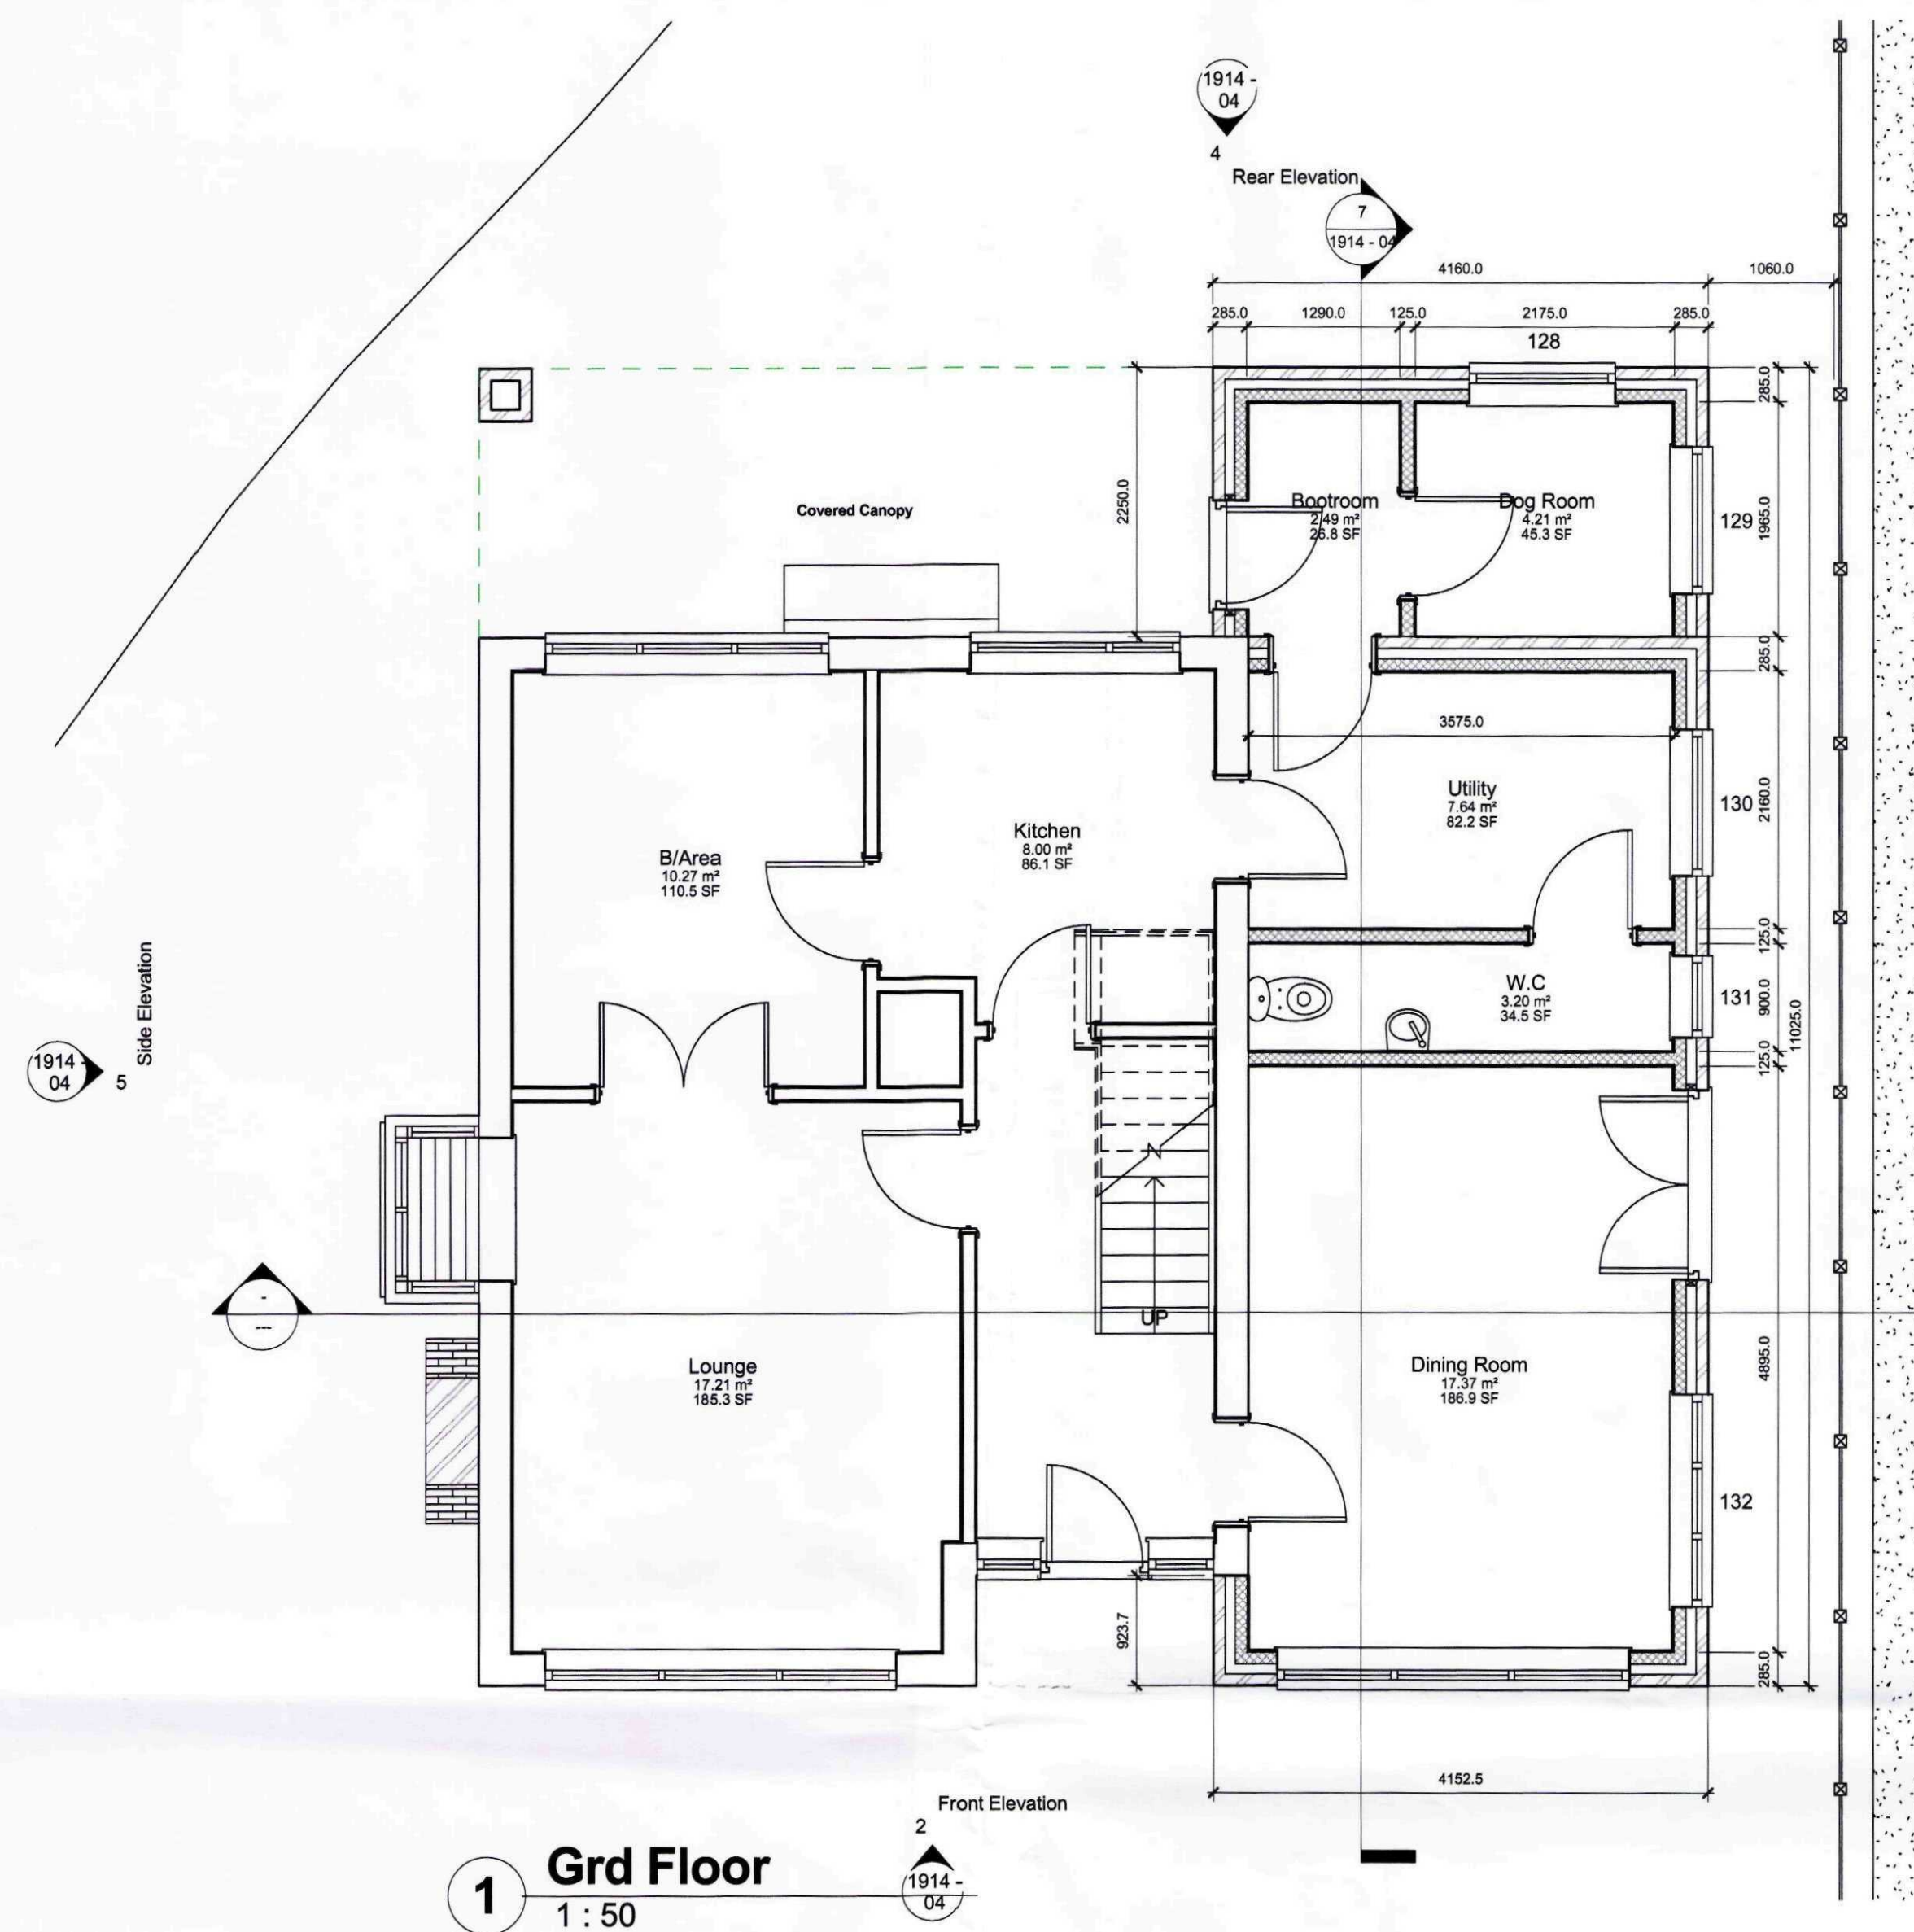

SHDC
Planning & Development
27 JAN 2011
Ref: 0054-11

GENERAL CONDITIONS
Contractors are responsible for checking all dimensions on site when work commences and before ordering any materials. Any discrepancies should be brought to the attention of the Client for remedial action before commencing further.
All materials not specified to be of a standard suitable for the work proposed and be fit for purpose. All work to be in accordance with good building practice and all necessary BS codes for Workmanship on Building Sites.

rev C - 27.01.11 - Amended to suit Clients comments
rev B - 15.07.10 - Amended to suit Clients comments
rev A - 08.07.10 - Amended to suit Clients comments

Revisions
Client: Mr & Mrs Grover
Site: Northcote, Mill Green Road, Pinchbeck

Dwg Title: Proposed Plans

remway
Design Ltd


2nd Floor - 5B Sheepmarket
Spalding
PE 11 1BH
Tel: 01775 768 921
e-mail: enquiries@remwaydesign.co.uk

Dwg Size	Drawing Number	Revision
a1	1914 - 04	C


Due to areas of the structure being covered, unexposed or otherwise inaccessible, existing materials are subject to confirmation of site when it is feasible to expose the relevant areas of construction.




1 3D View Front right

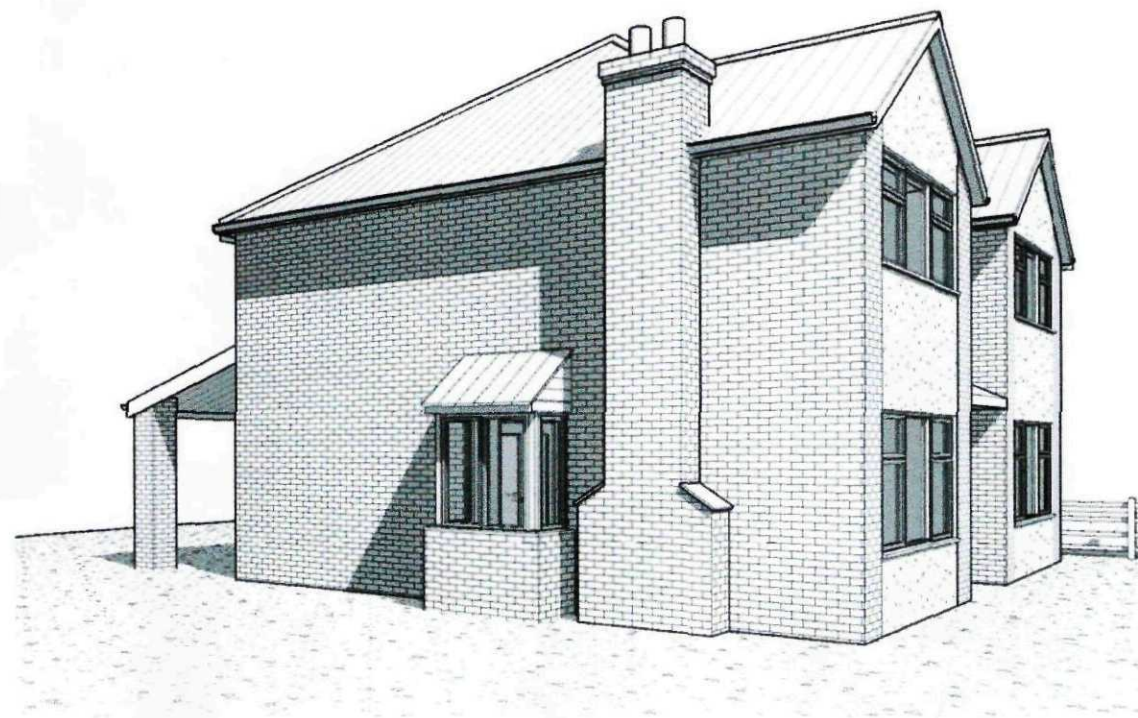

2 3D View Front Left

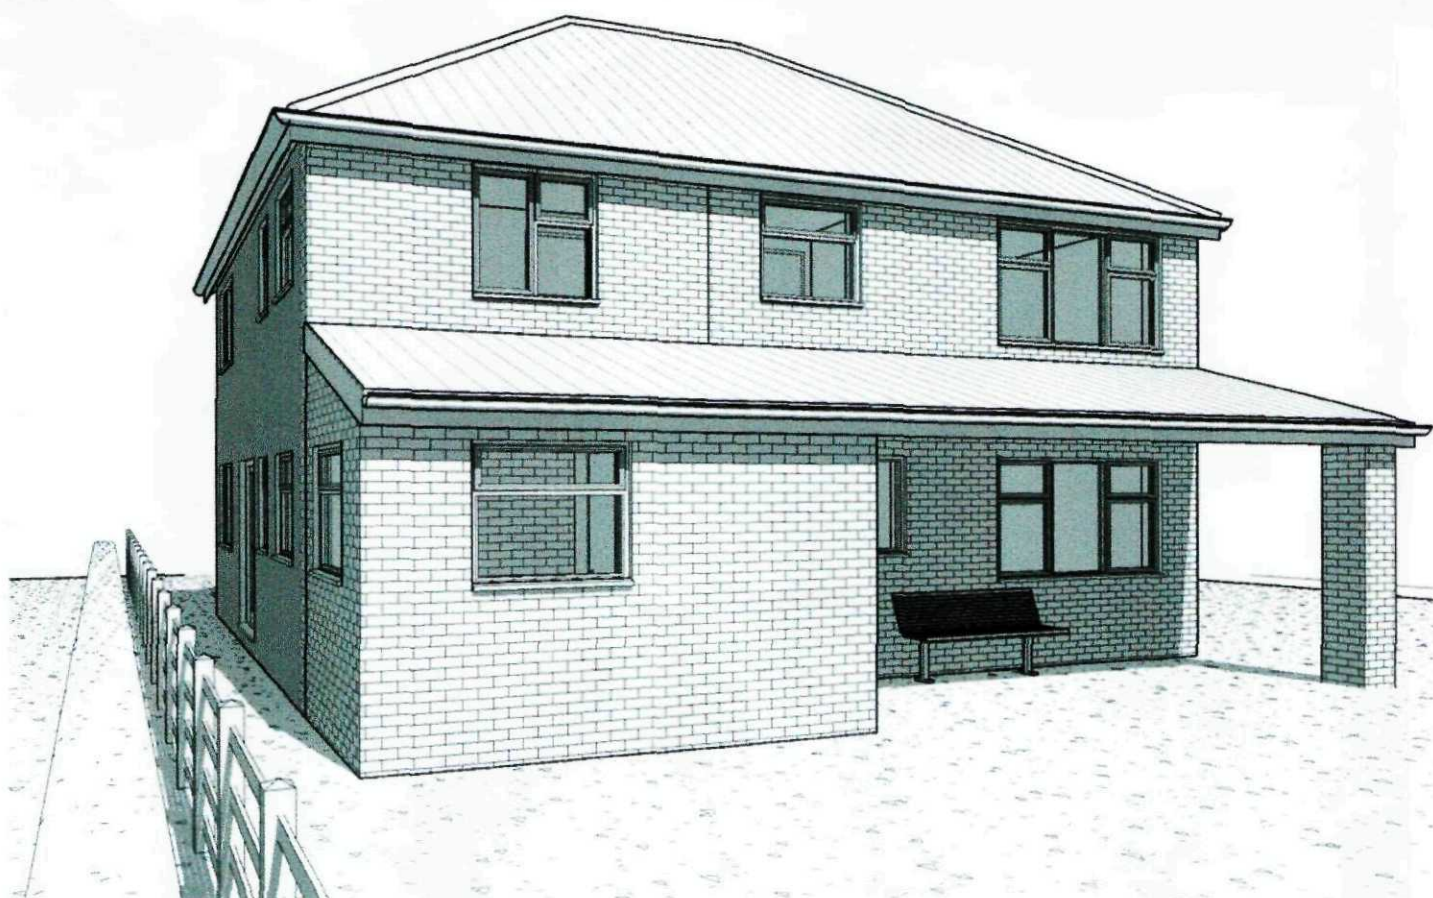

3 3D View Rear Left

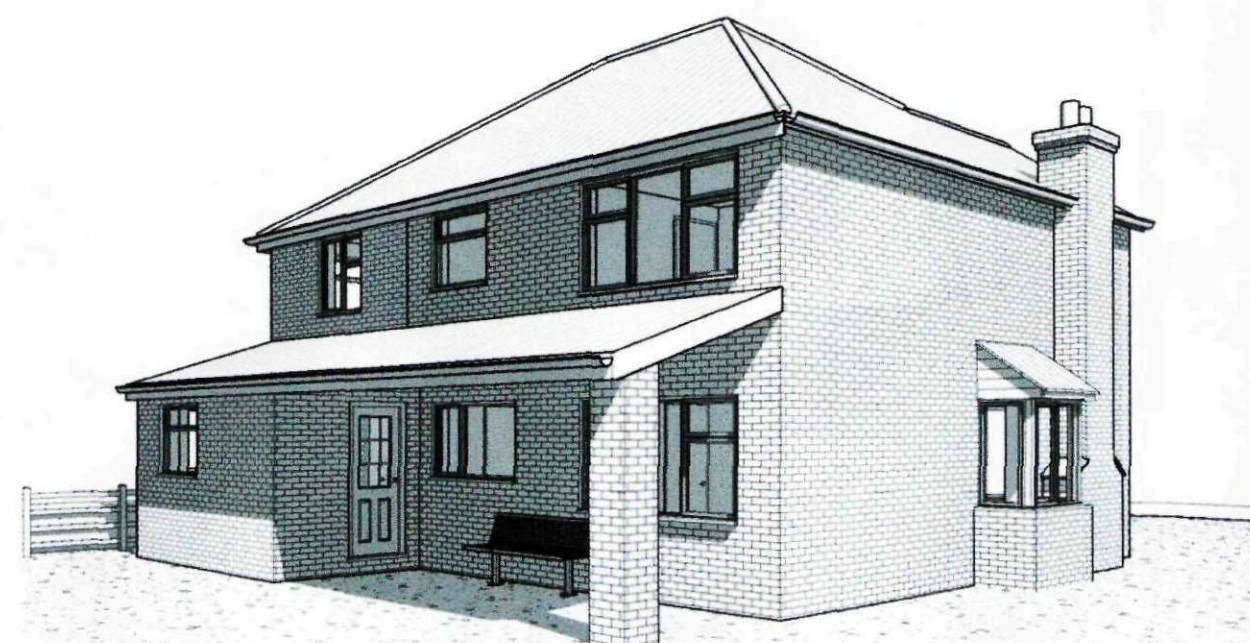

4 3D View Rear Right

GENERAL CONDITIONS
Contractors are responsible for checking all dimensions on site when work commences and before ordering any materials. Any discrepancies should be brought to the attention of the Client for remedial action before commencing further.
All materials not specified to be of a standard suitable for the work proposed and be fit for purpose. All work to be in accordance with good building practise and all necessary BS codes for Workmanship on Building Sites.

Revisions

Client:

Mr & Mrs Grover

Site:

Northcote, Mill Green
Road, Pinchbeck

Drg Title:

3D Views

SHDC
Planning & Development
27 JAN 2011
Ref: 0054-11



2nd Floor - 5B Sheepmarket
Spalding
PE11 1BH
Tel: 01775 768 921
e-mail: enquiries@remwaydesign.co.uk

Drg Size	Drawing Number	Revision:
a1	1914 - 05	