
architectural/detailing services

RESIDENTIAL · COMMERCIAL · INDUSTRIAL & AGRICULTURAL ·
PLANNING & BUILDING REGULATIONS SUBMISSIONS ·

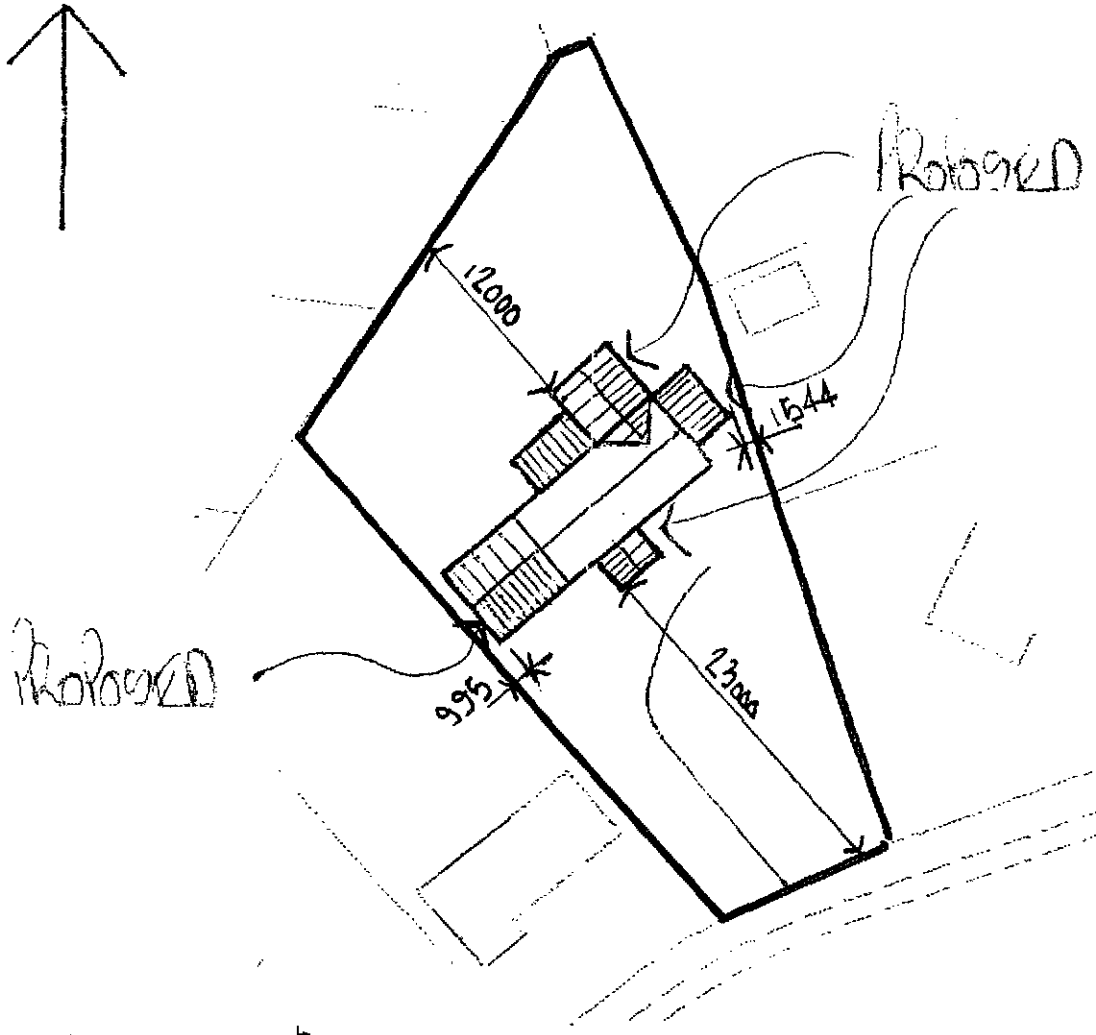


BLOCK PLAN (SITE AREA APPROX. 0.10 ha)
SCALE 1/500
MR & MRS N. WALKER
1 PENNWAY DRIVE
PINCHBECK
SPALDING
LINCS
DRWG No 258/BP1 A
REV A REDRAWN 17/12/09

SHDC
Planning & Development
21 JAN 2010
Ref: 0055-10

13 Wimberley Way, Pinchbeck, Spalding, Lincs. PE11 3RY.
Tel/Fax: 01775 767650 Mobile: 07957 627167
email: mjw.13@btinternet.com

Ordnance Survey®

OS Sitemap®

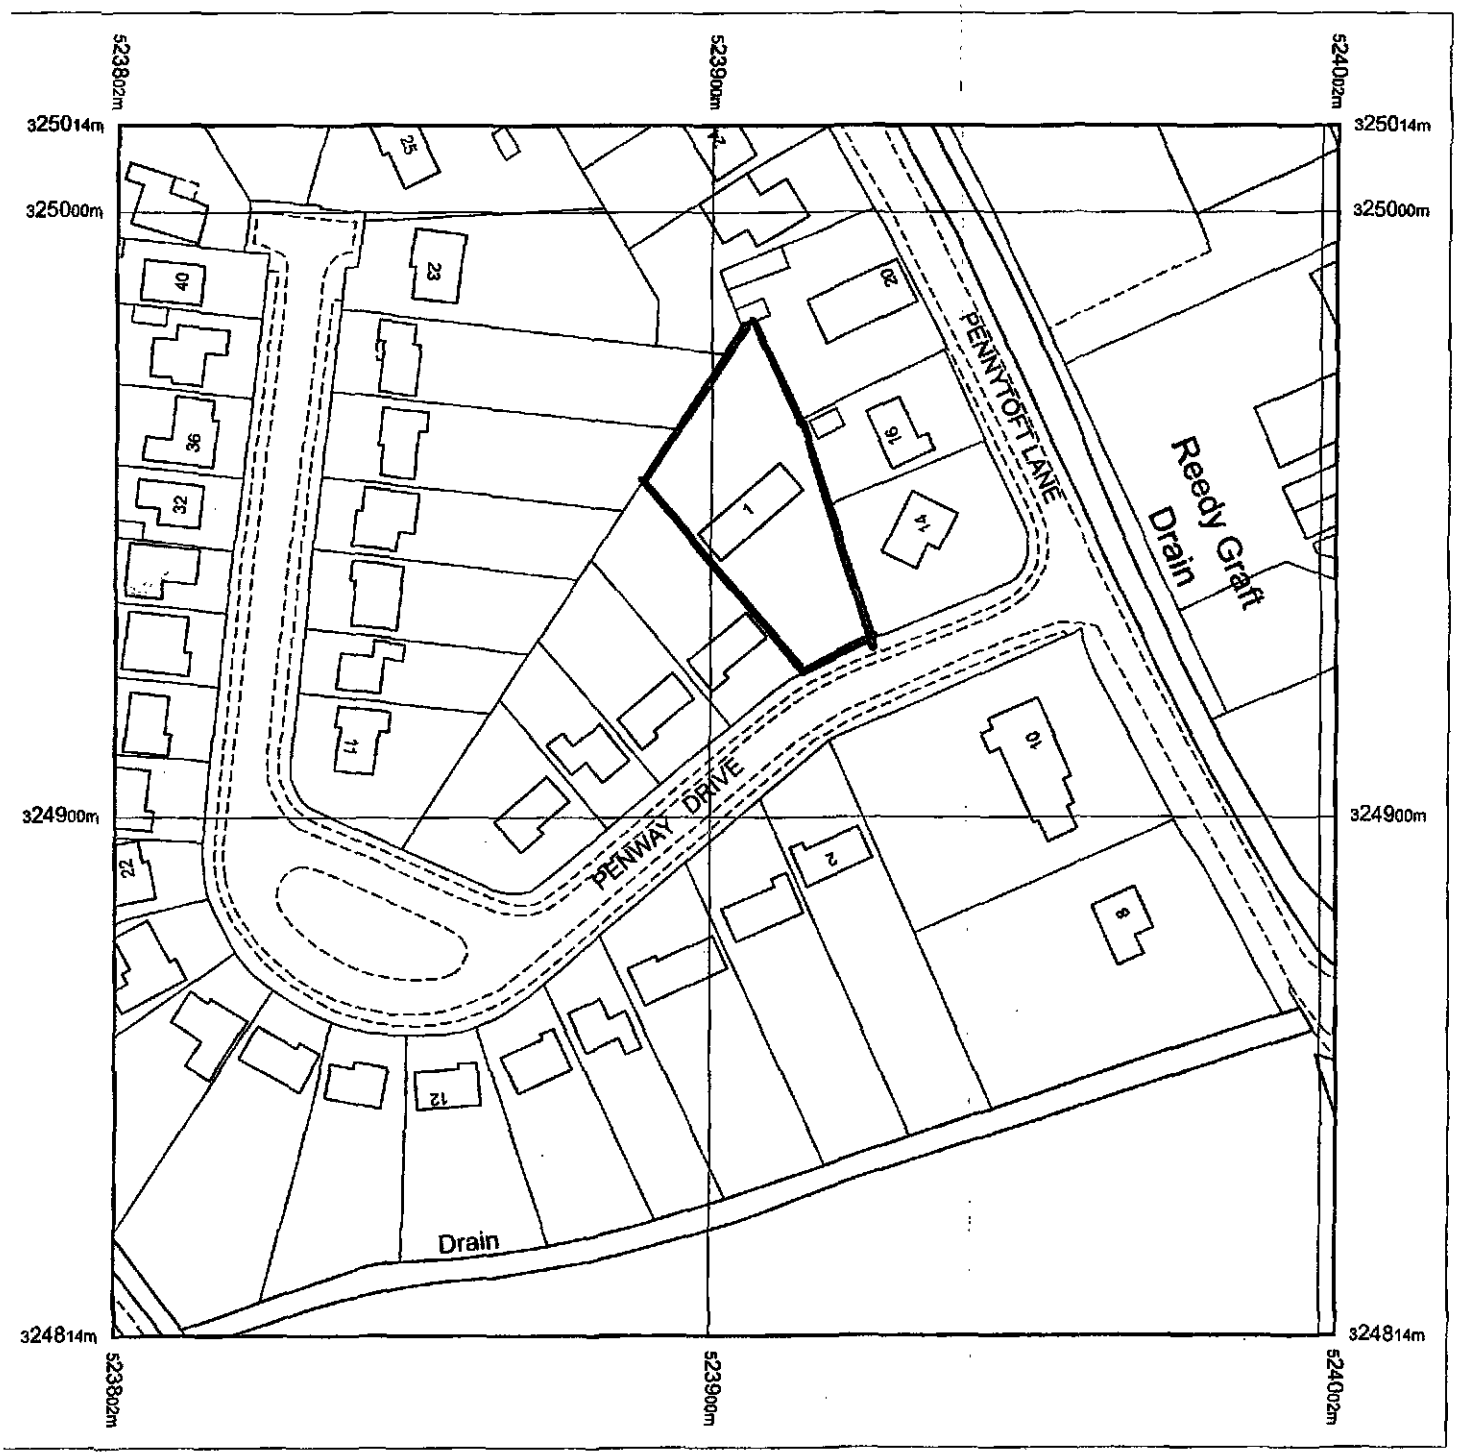

Produced 13.07.2009 from the Ordnance Survey National Geographic Database and incorporating surveyed revision available at this date. © Crown Copyright 2009.

Reproduction in whole or part is prohibited without the prior permission of Ordnance Survey.

Ordnance Survey, the OS Symbol and OS Sitemap are registered trademarks of Ordnance Survey, the national mapping agency of Great Britain.

The representation of a road, track or path is no evidence of a right of way.

The representation of features as lines is no evidence of a property boundary.

Part or all of this OS Sitemap is enlarged from mapping produced at one or more of the following scales: 1:1250, 1:2500, 1:10000

DRWG No 258/1A

Metres
0 20 40

Scale 1:1250

Supplied by: **Bookmark Spalding Ltd**
Serial number: 00083800
Centre coordinates: 523902.5 324914.25

Further Information can be found on the OS Sitemap Information leaflet or the Ordnance Survey web site:
www.ordnancesurvey.co.uk

SHDC
Planning & Development
21 JAN 2010
Ref: 0055-10