



South



North

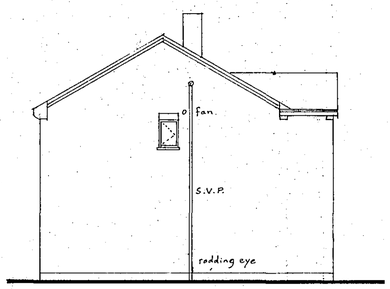


East

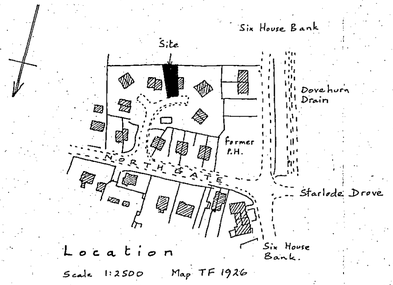


Location

Scale 1:2500 Map TF 1926

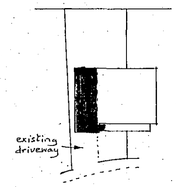


Site


Scale 1:500

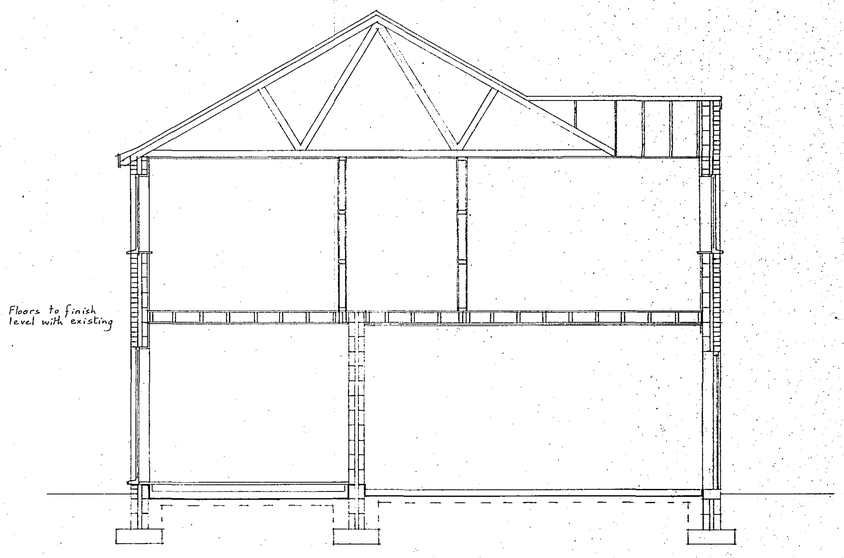


Section

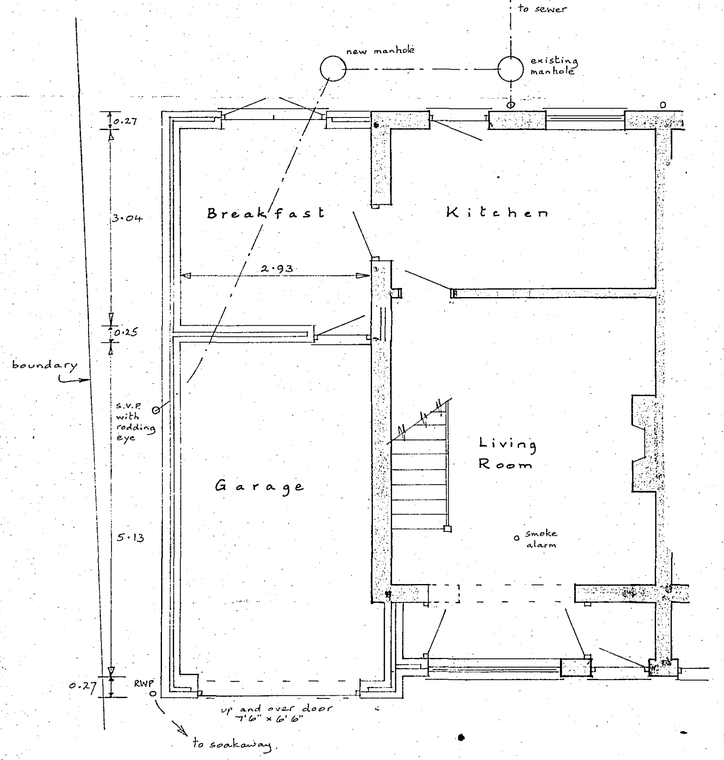


Ground Floor

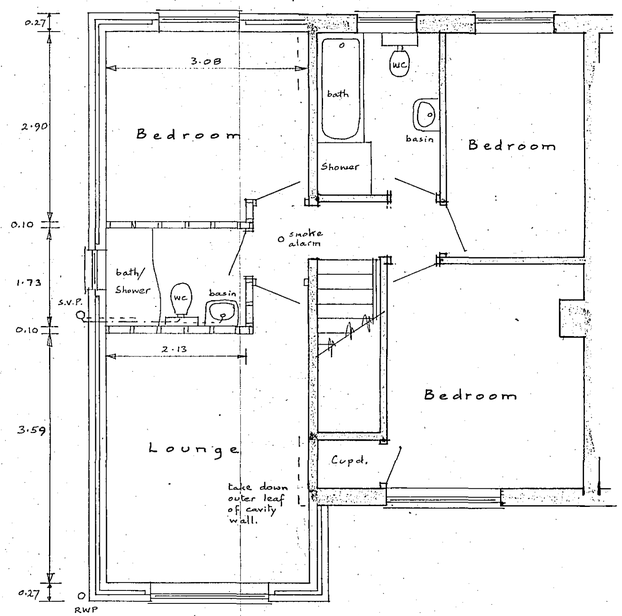

First Floor

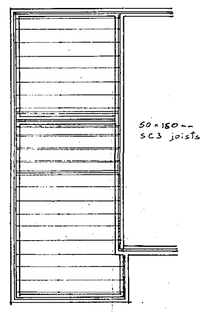

Floor Joists

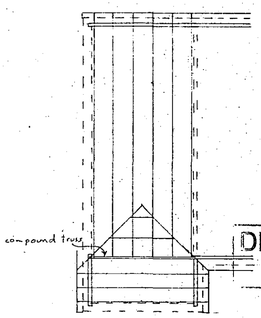

Roof

DETERMINED PLAN

SHDC Planning & Development 18 JAN 2005 Ref: 0056/05

Mr. and Mrs. C. D. Kebbell
15, Linden Way, WEST PINCHBECK

Two Storey Side Extension

Written dimensions to be used in preference to scaled, and all measurements to be verified by checking on site.	**Scale** 1:50 and 1:100
Local Authority Ref. Planning	**Drawing No.** 241203
Building Regulations	**Date** December 2004

A. ROFFE
BUILDING DESIGN & PLANS
1, Green Lane,
SPALDING, Lincs. PE11 2YB
Tel: 01775-723 680