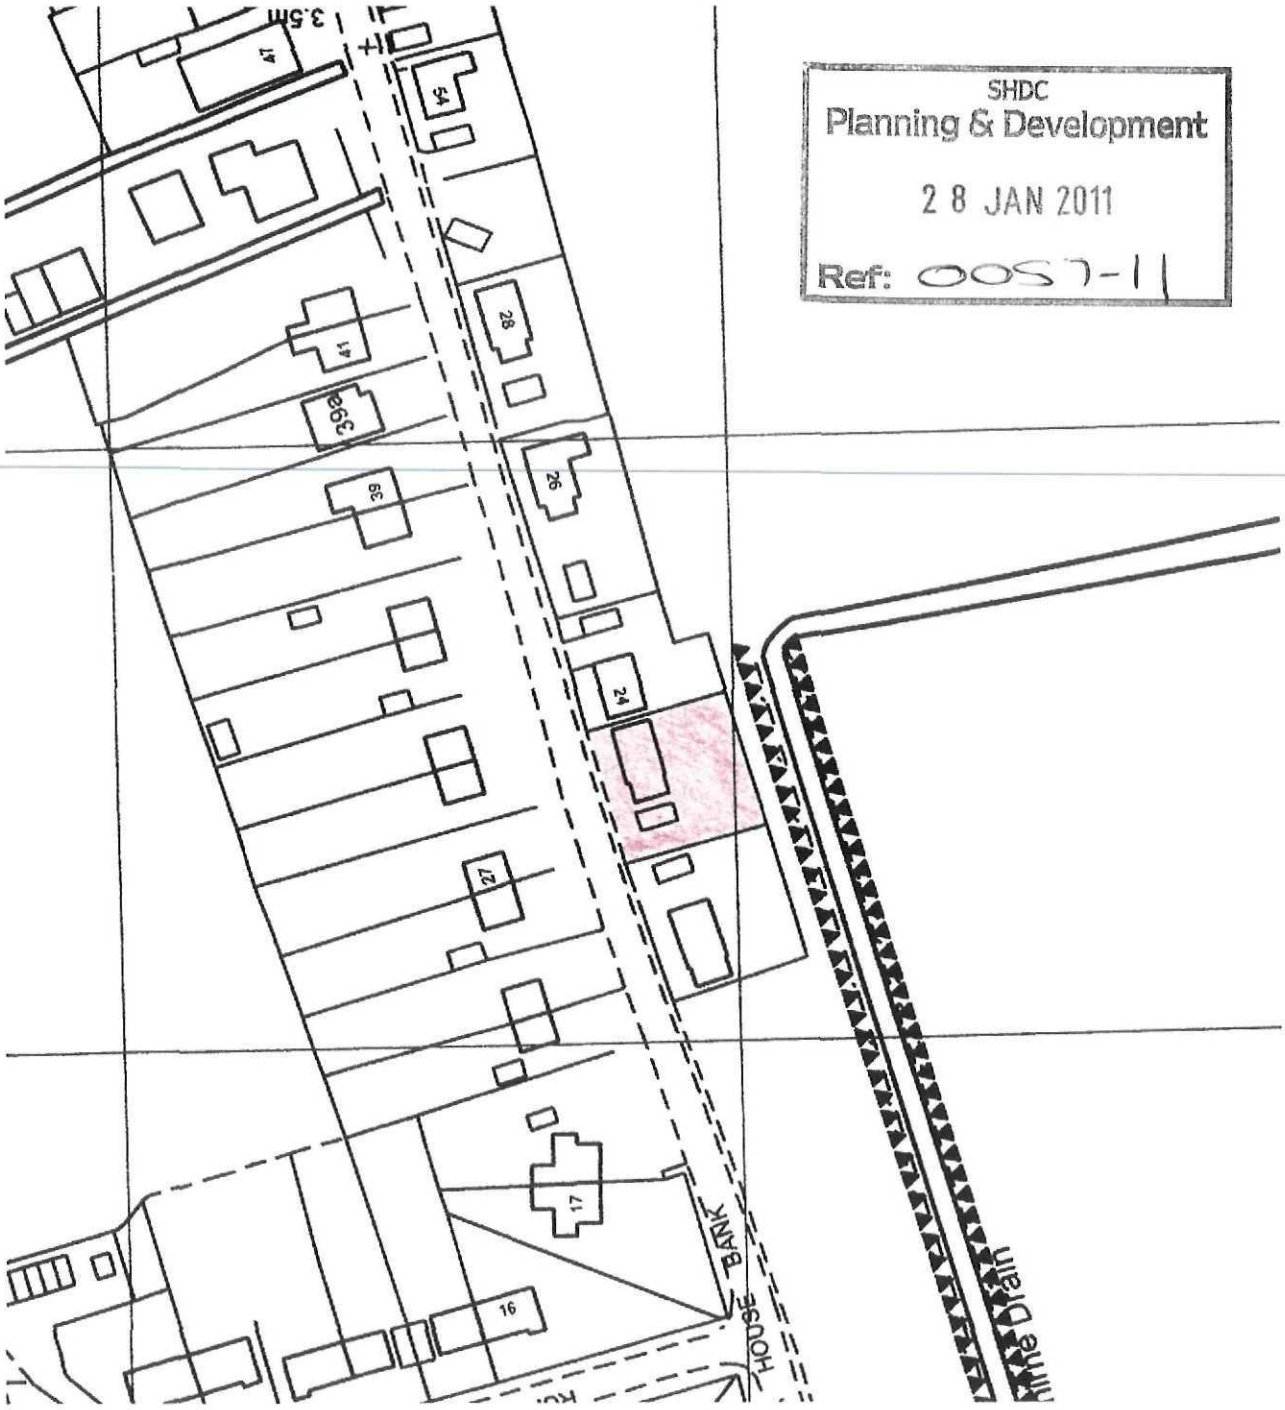


SHDC
Planning & Development
28 JAN 2011
Ref: 0057-11

0 40m

Reproduced from the Ordnance Survey Map with the permission of the Controller of H.M.S.O. under Licence No. 100042480

This dwg. to be read in conjunction with other dwgs. Do not scale Check all dimensions on site.

Dwg No. BJ/GB/10/2
Scale: 1:1250
Date: November 2010

Site Location Plan

Mr Mrs G Brewster
22, , Six House Bank
West Pinchbeck, Nr. Spalding