


NOTES:
All dimensions must be checked on site and not scaled from this drawing.

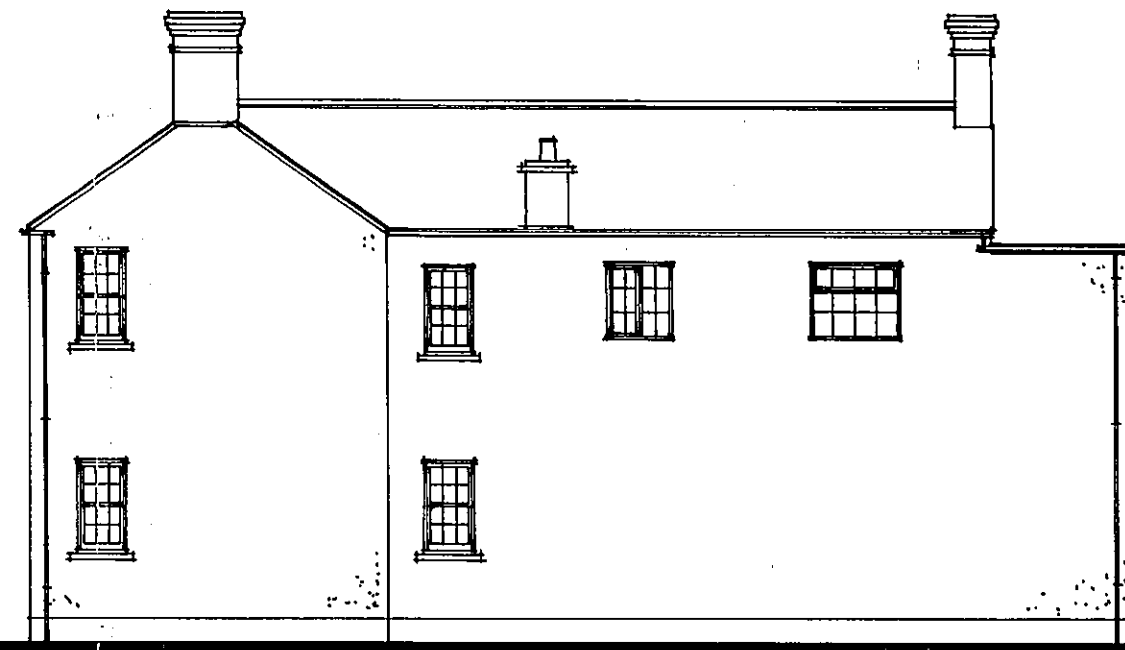


SOUTH · ELEVATION




EAST · ELEVATION




NORTH · ELEVATION

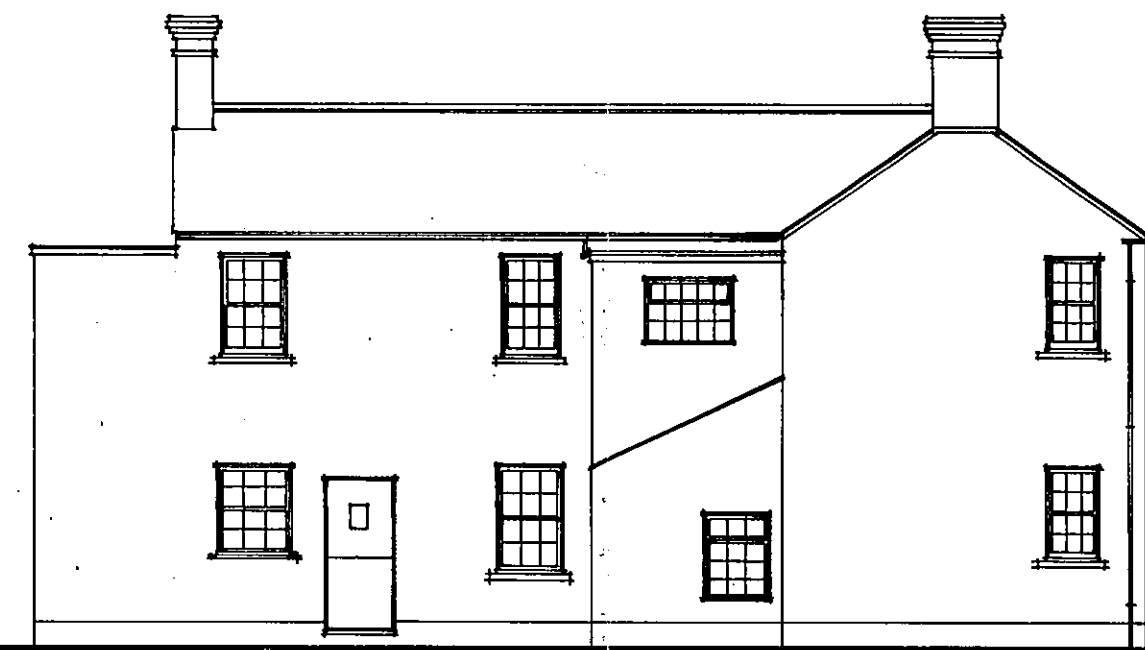

WEST · ELEVATION

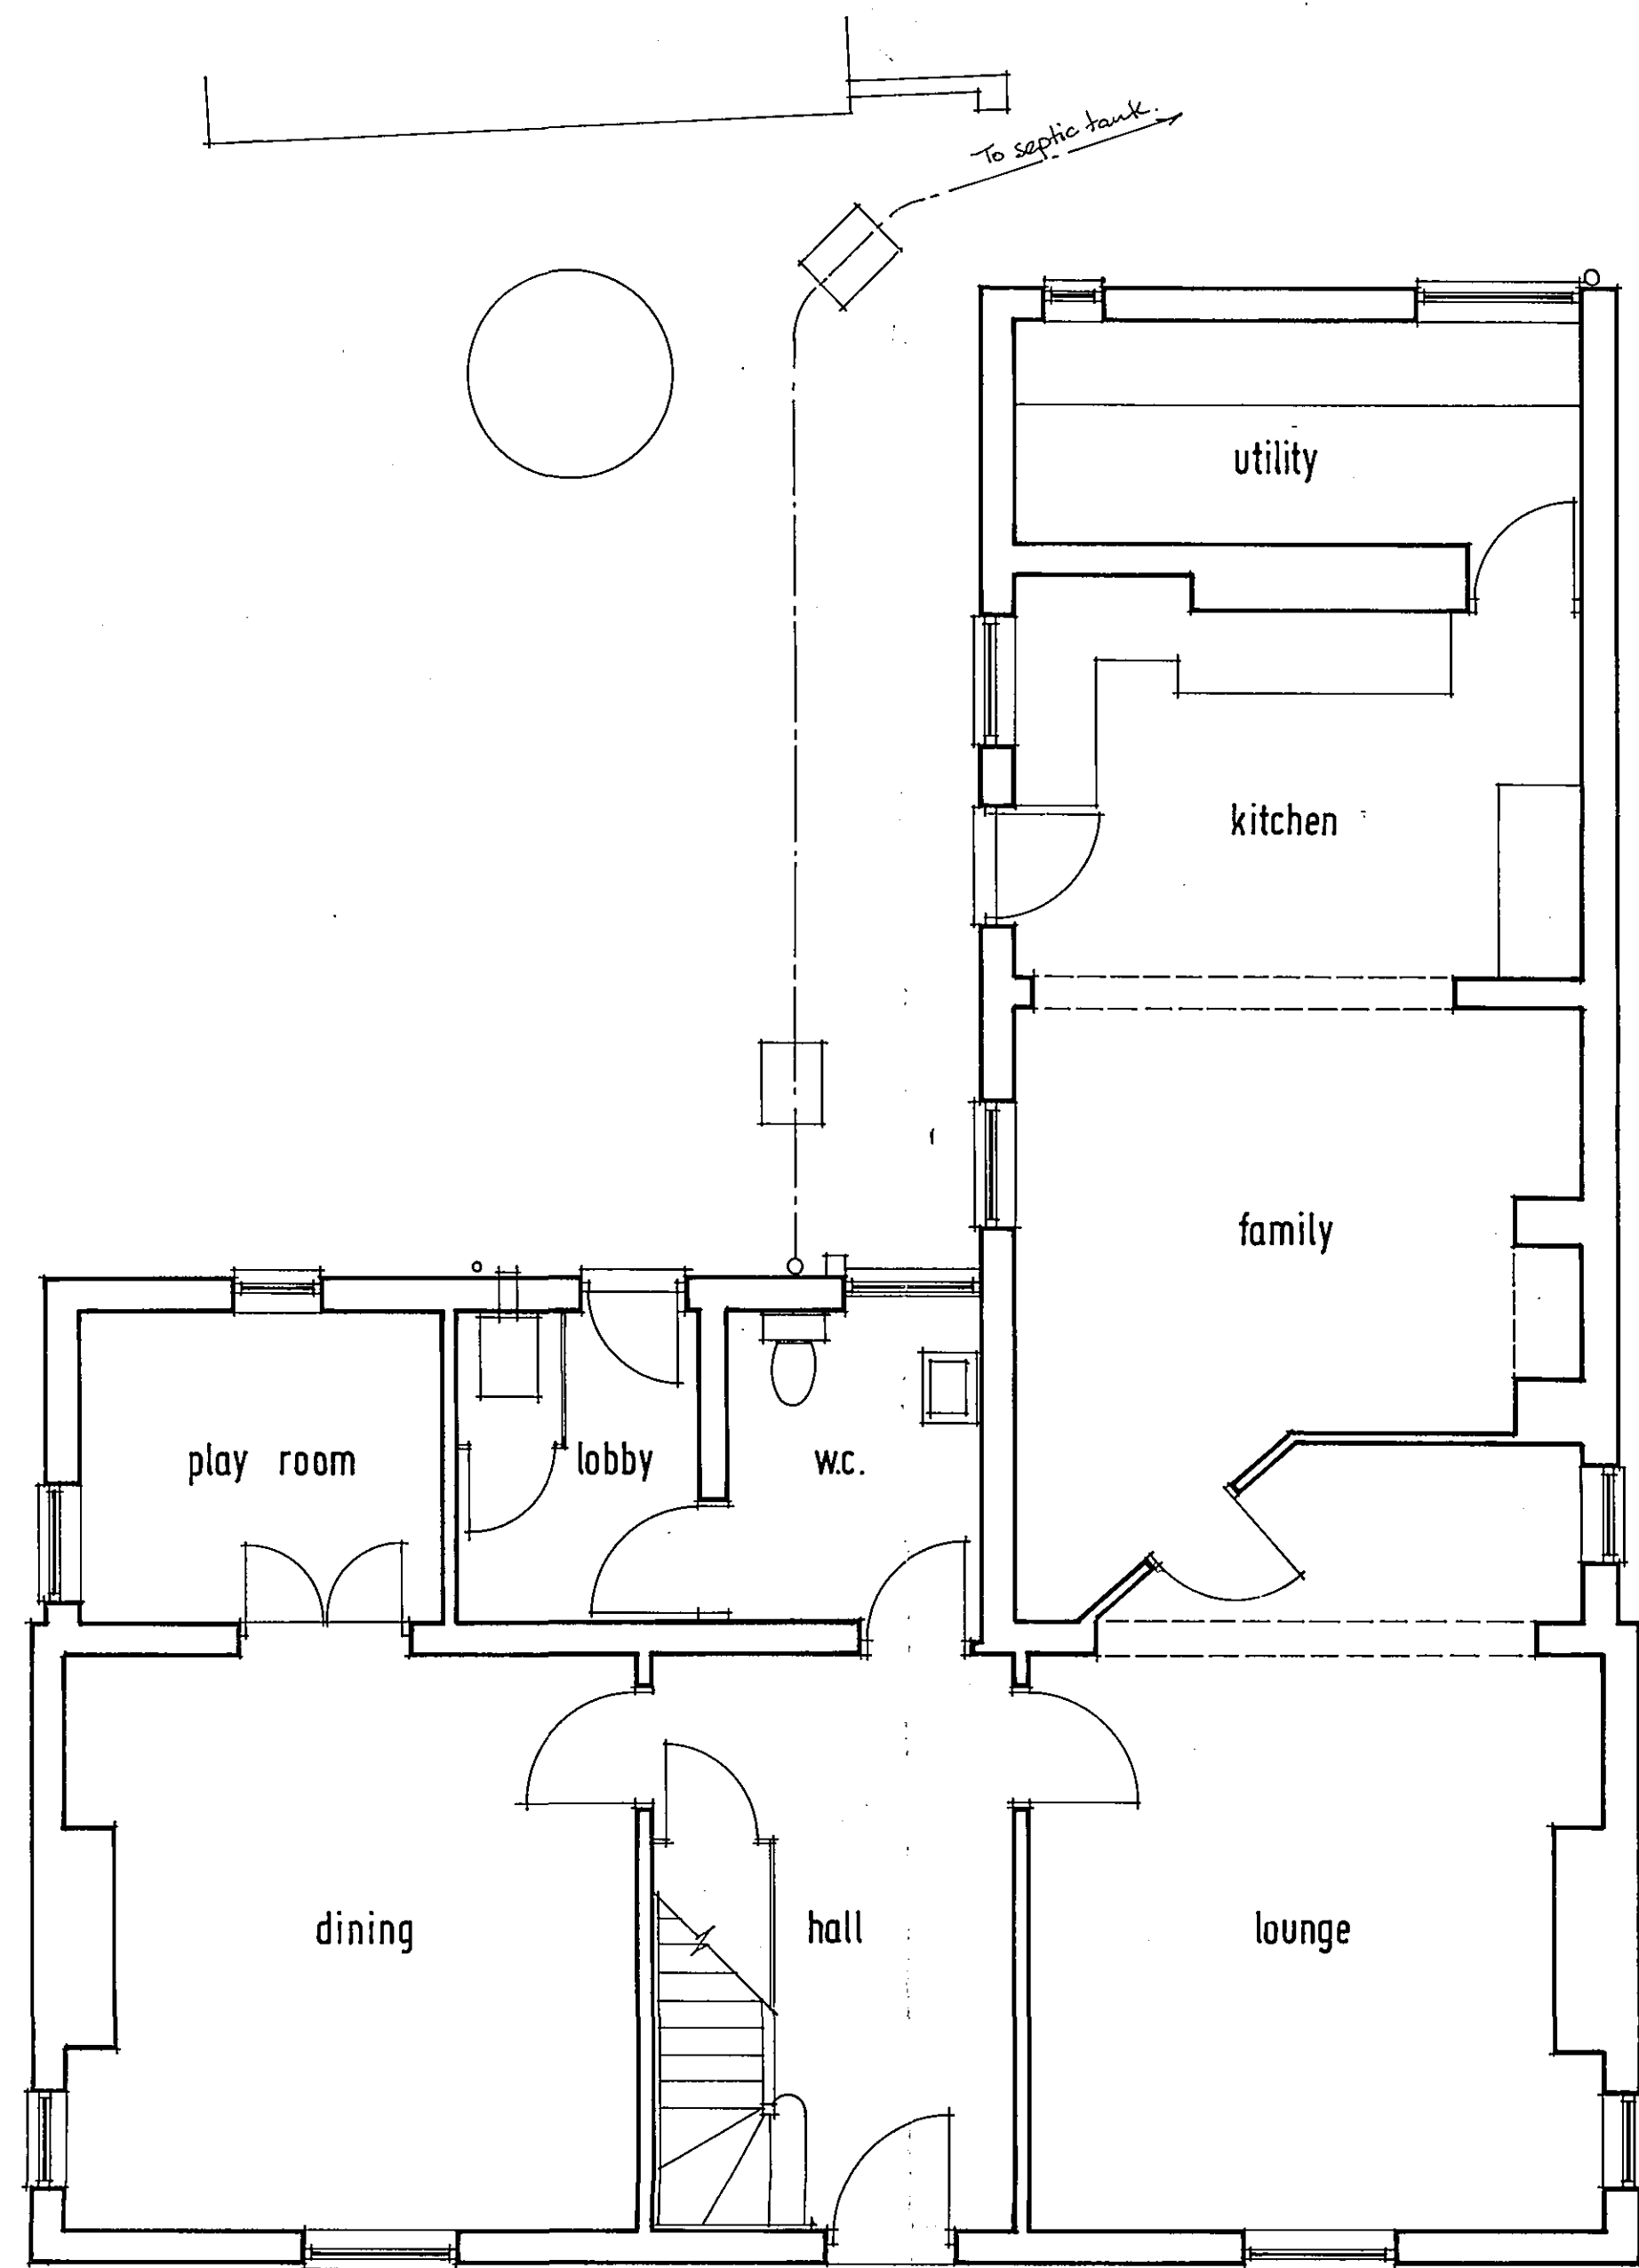

GROUND · FLOOR · PLAN

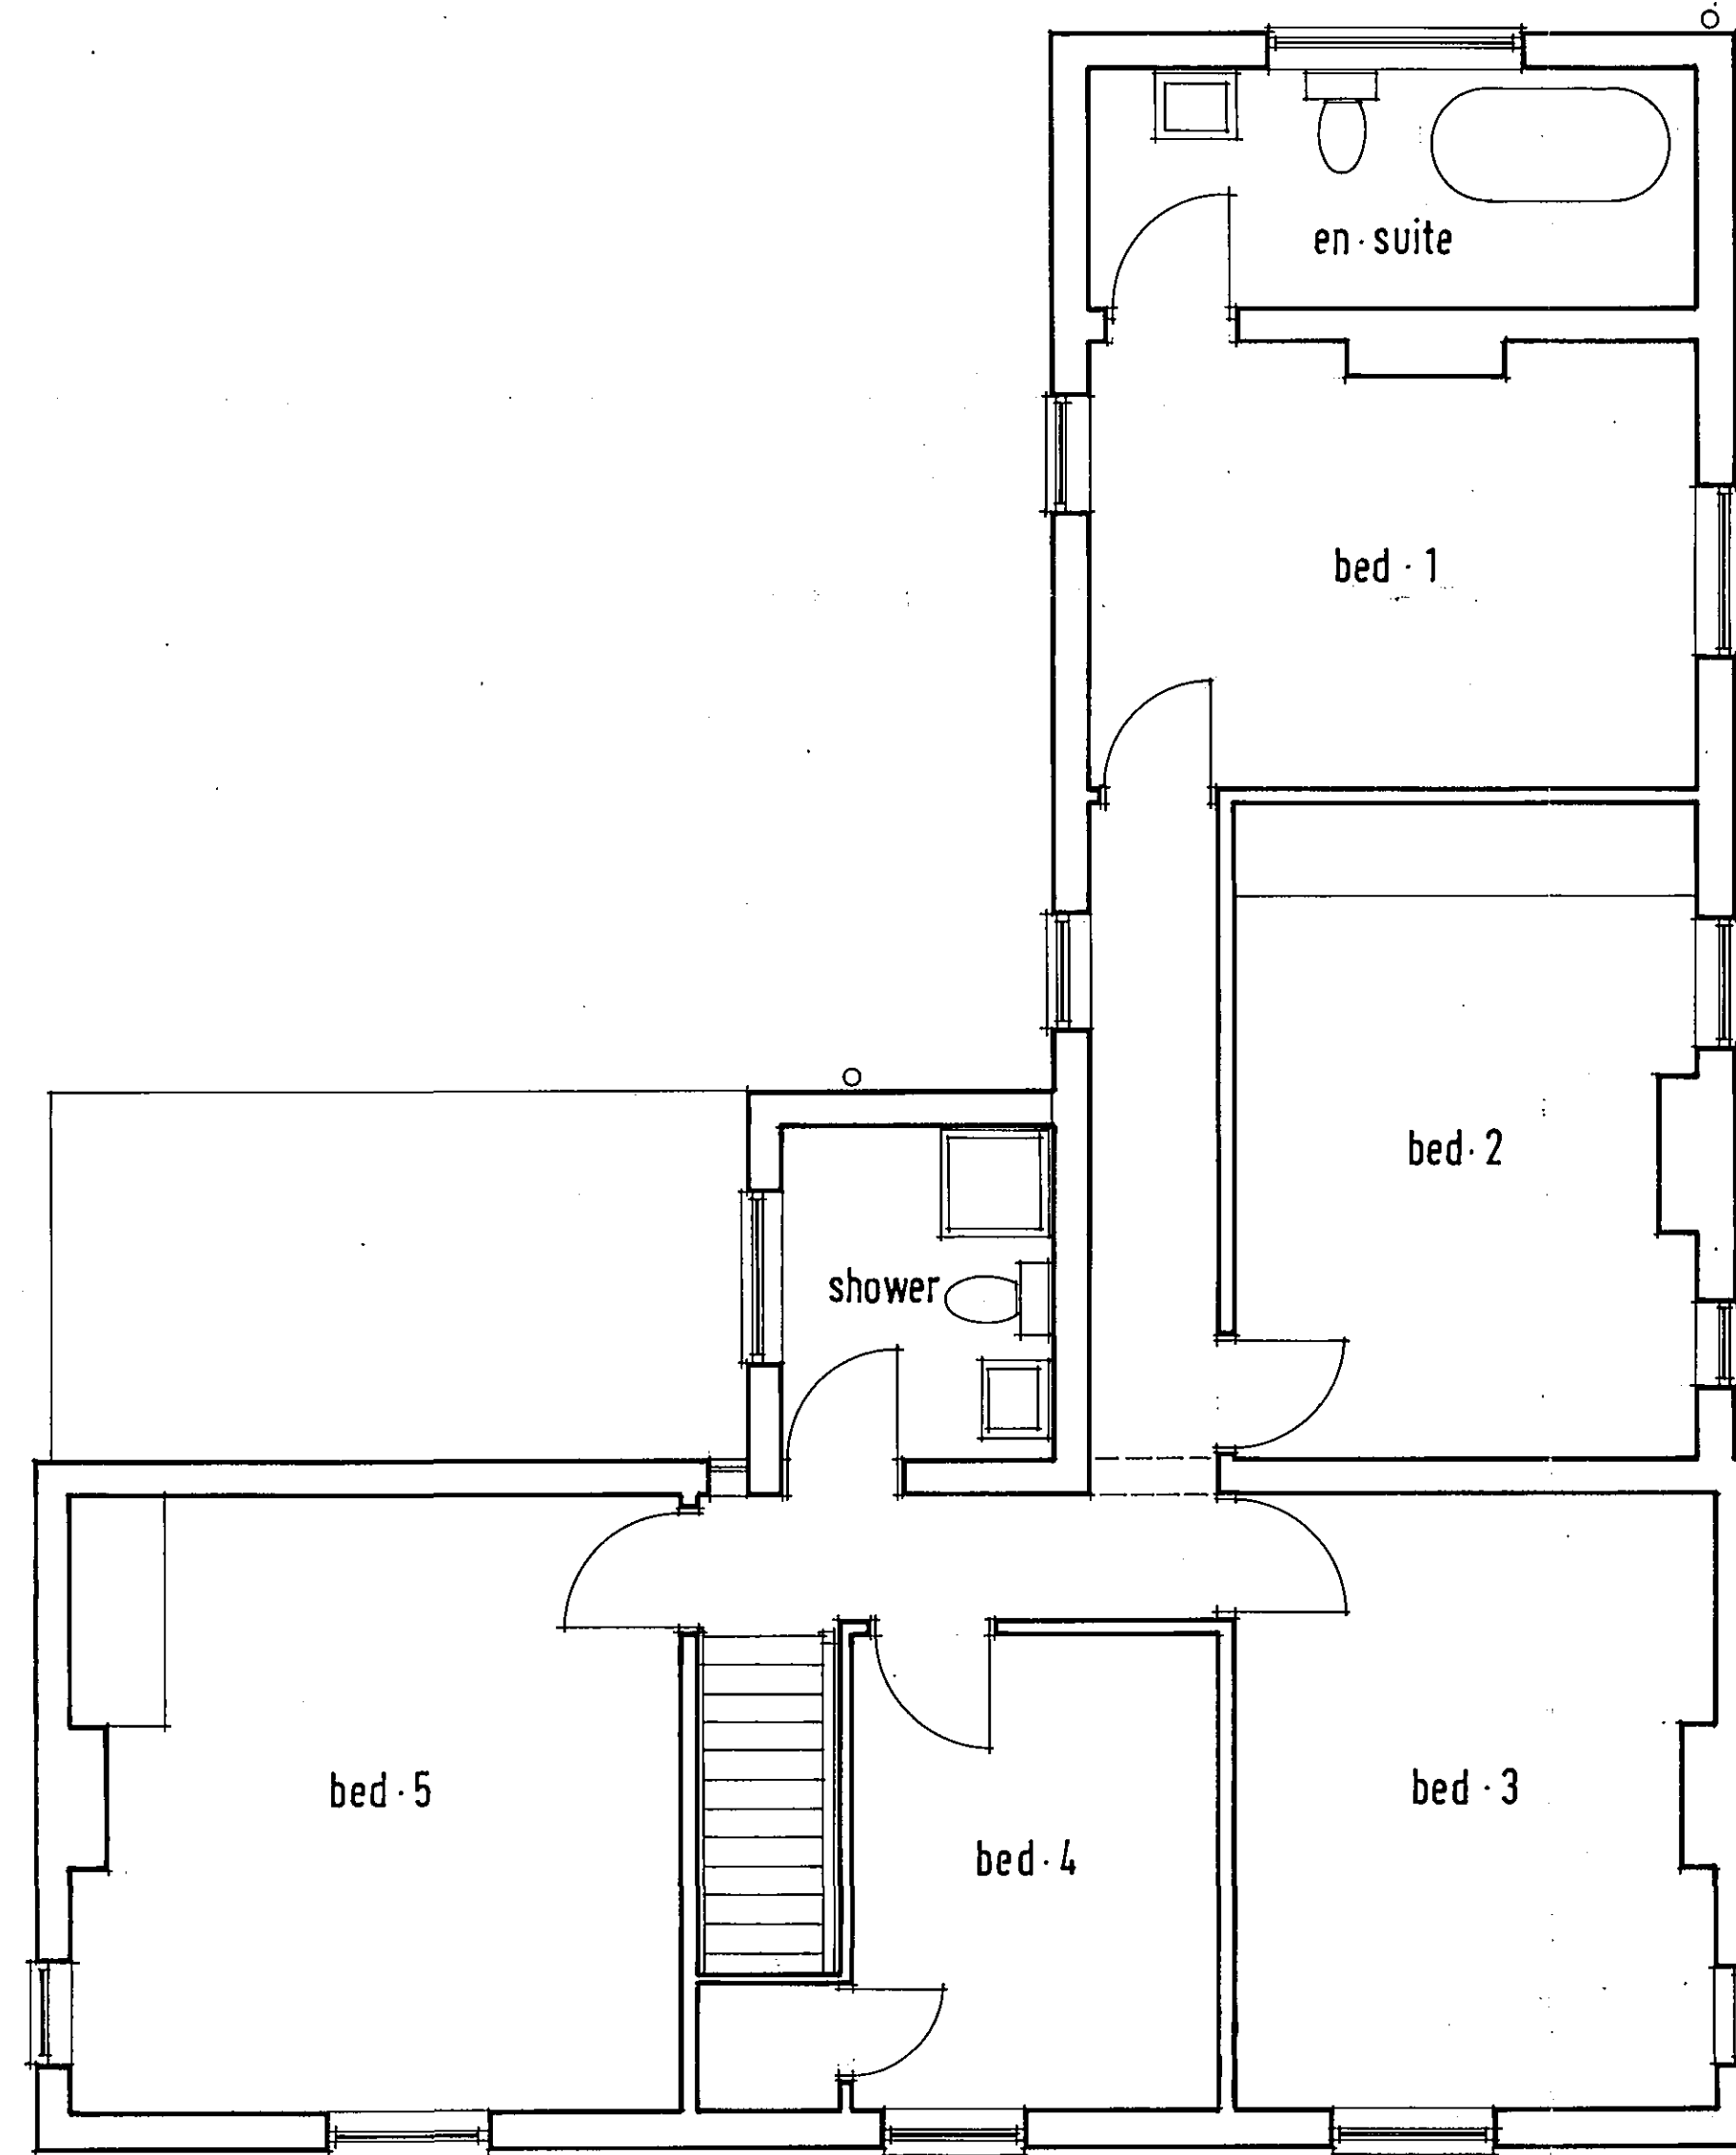

FIRST · FLOOR · PLAN

A	Date	Revisions

© copyright

SHDC
PLANNING & DEVELOPMENT
11 JAN 2007
Ref. 0059/07

Client
MR · & · MRS · S · EDWARDS.

Job Title
PROPOSED · EXTENSION · & ·
ALTERATIONS · AT · GLENSIDE ·
HOUSE · GLENSIDE · NORTH ·
PINCHBECK · PE11 3SD.

Drawing Title
SURVEY · DRAWING

Scale 1:50 & 1:100	Date Aug 06	Drawn DL
-----------------------	----------------	-------------

Building Design Services
15 West Road, Poynton,
SLEAFORD, Lincs.
NG34 0YA
Tel: 01529 240353

DETERMINED
PLAN

Drg No. 2515 / 2	Rev.
---------------------	----------