


NOTES:
All dimensions must be checked on site and not
scaled from this drawing.

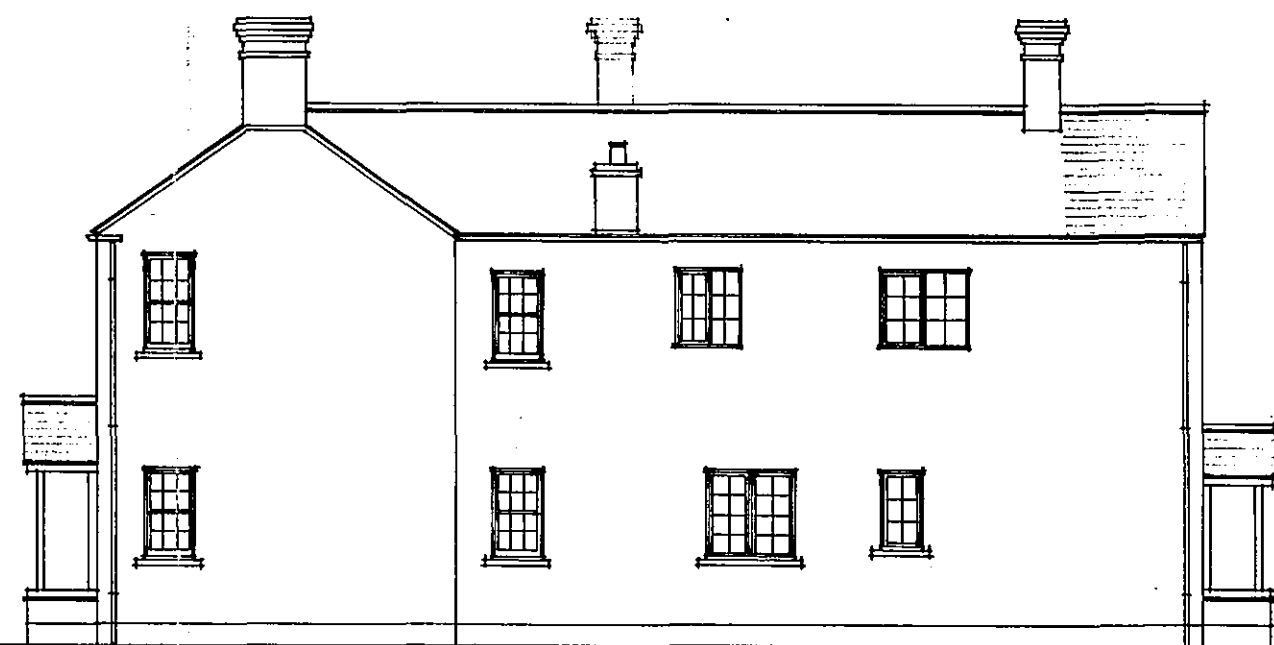

SOUTH · ELEVATION




EAST · ELEVATION




NORTH · ELEVATION



WEST · ELEVATION

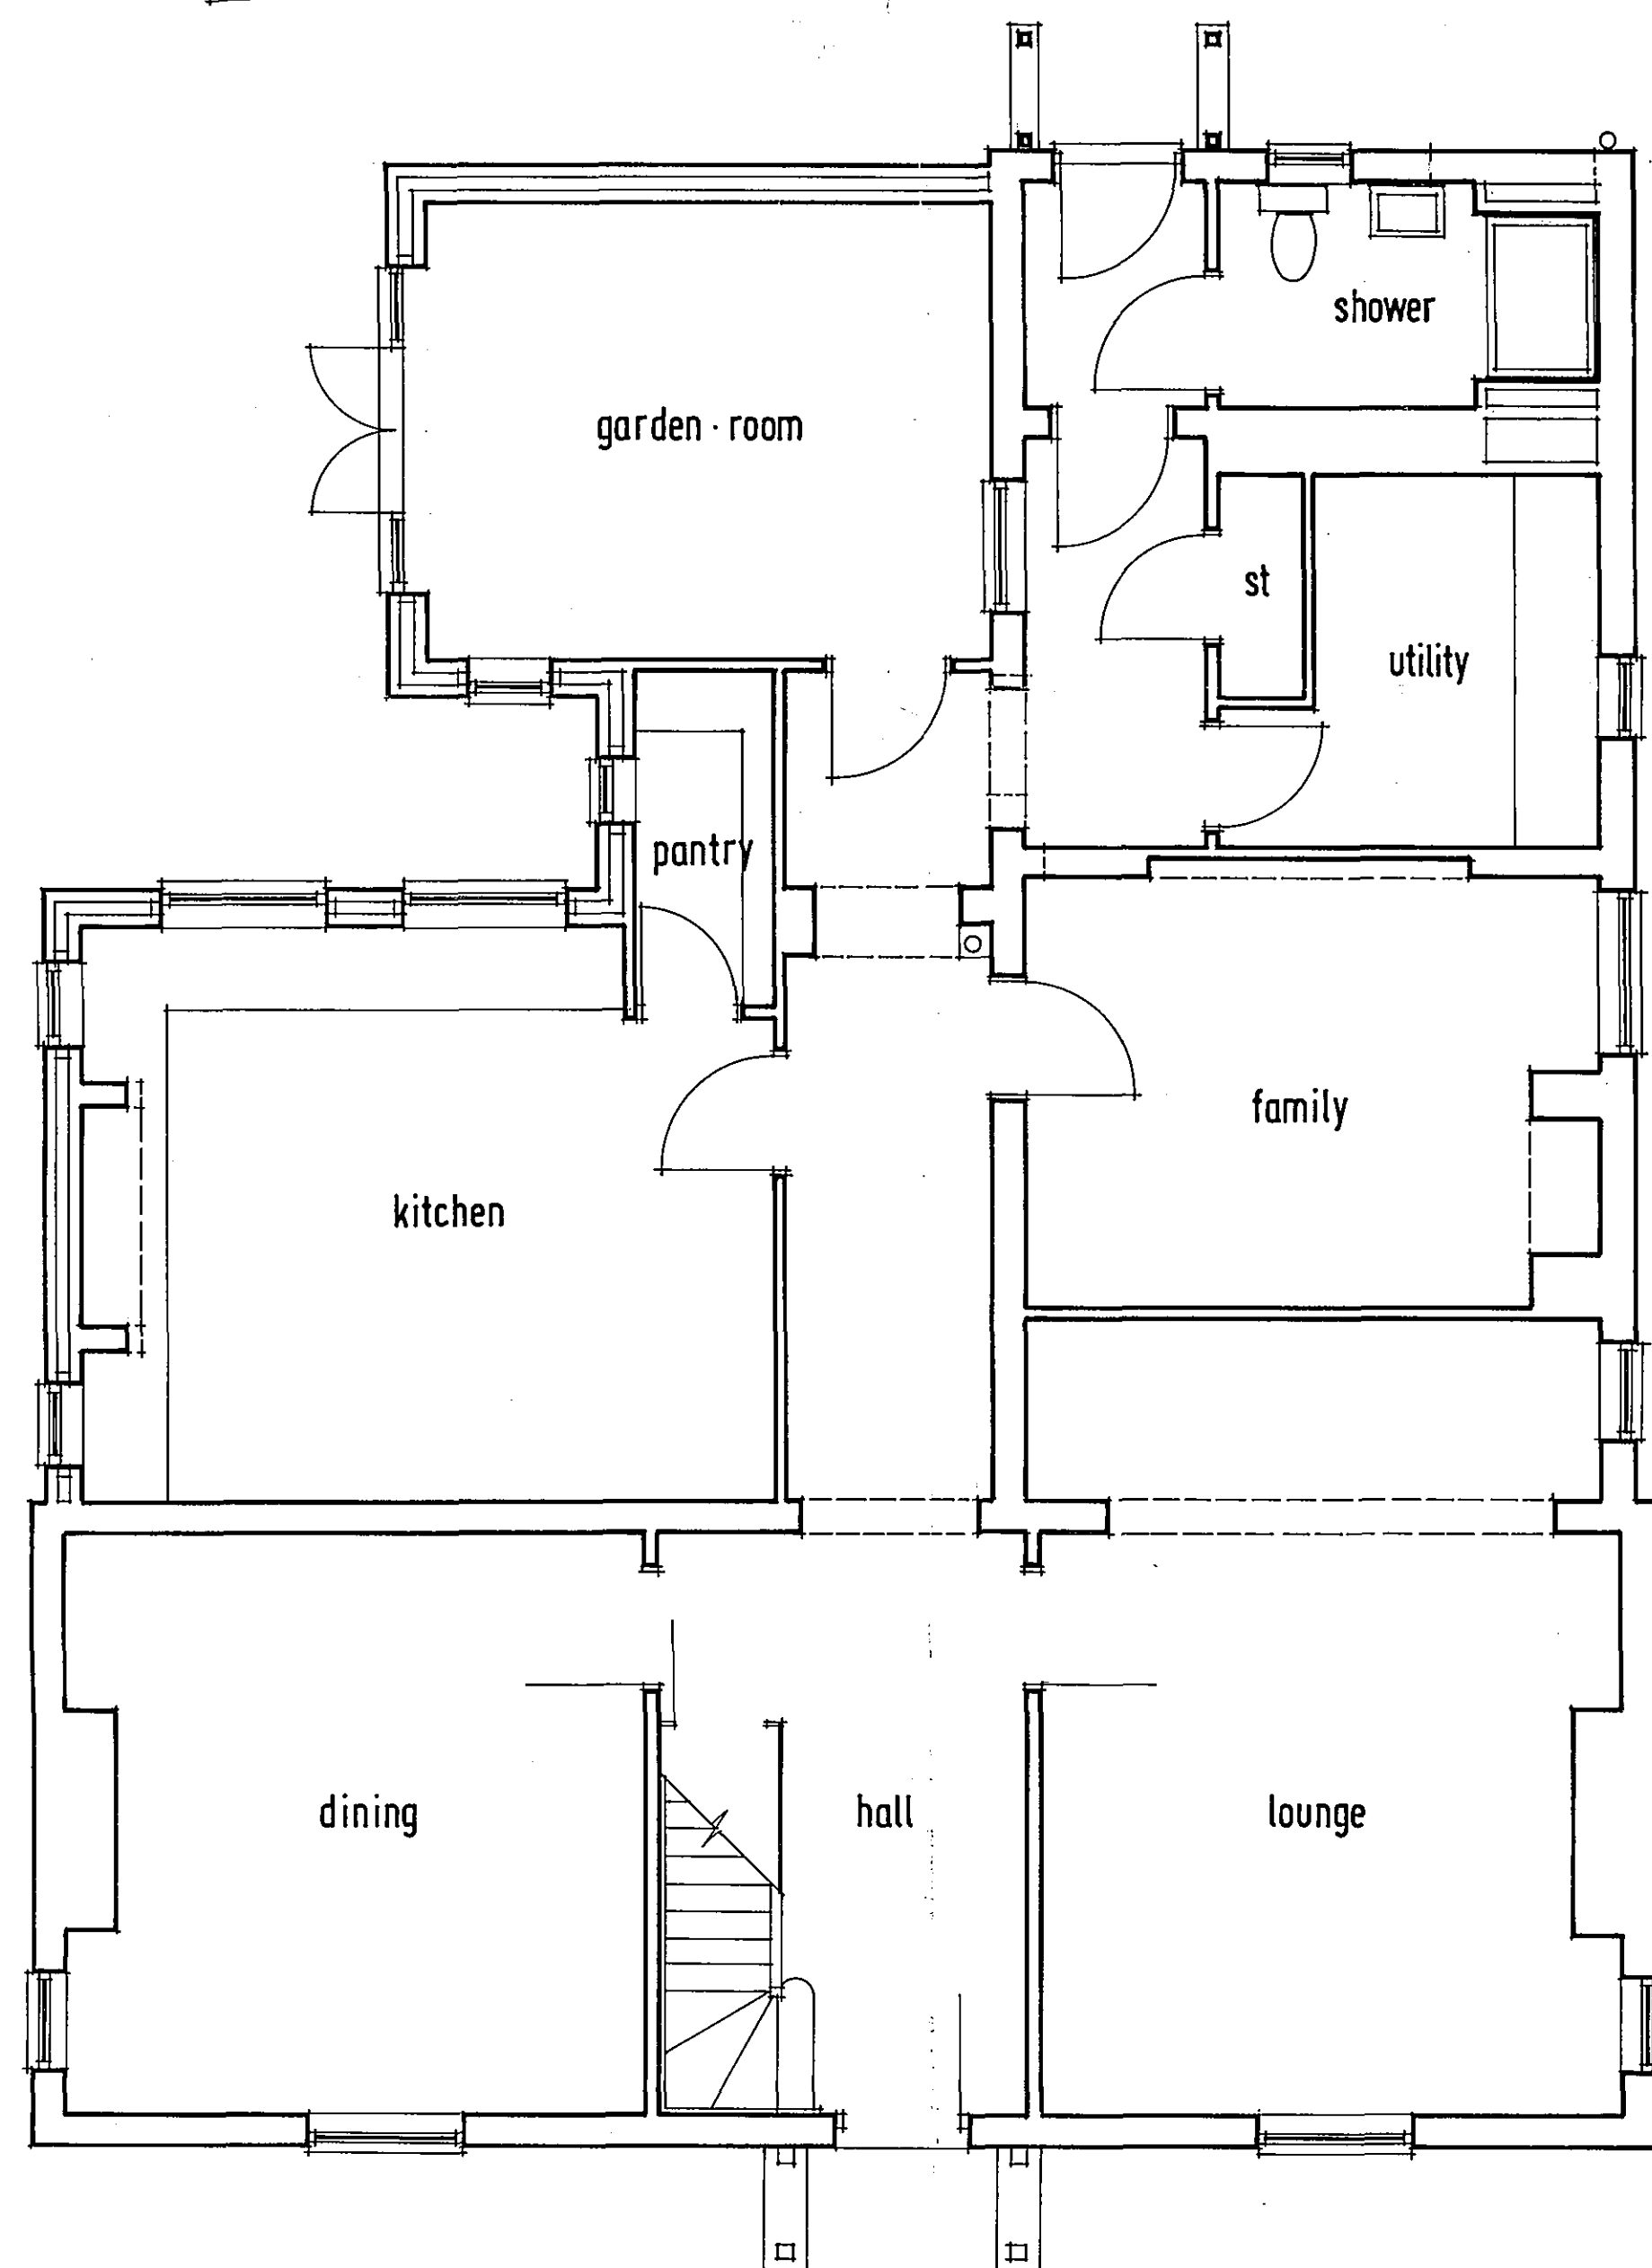


GROUND · FLOOR · PLAN

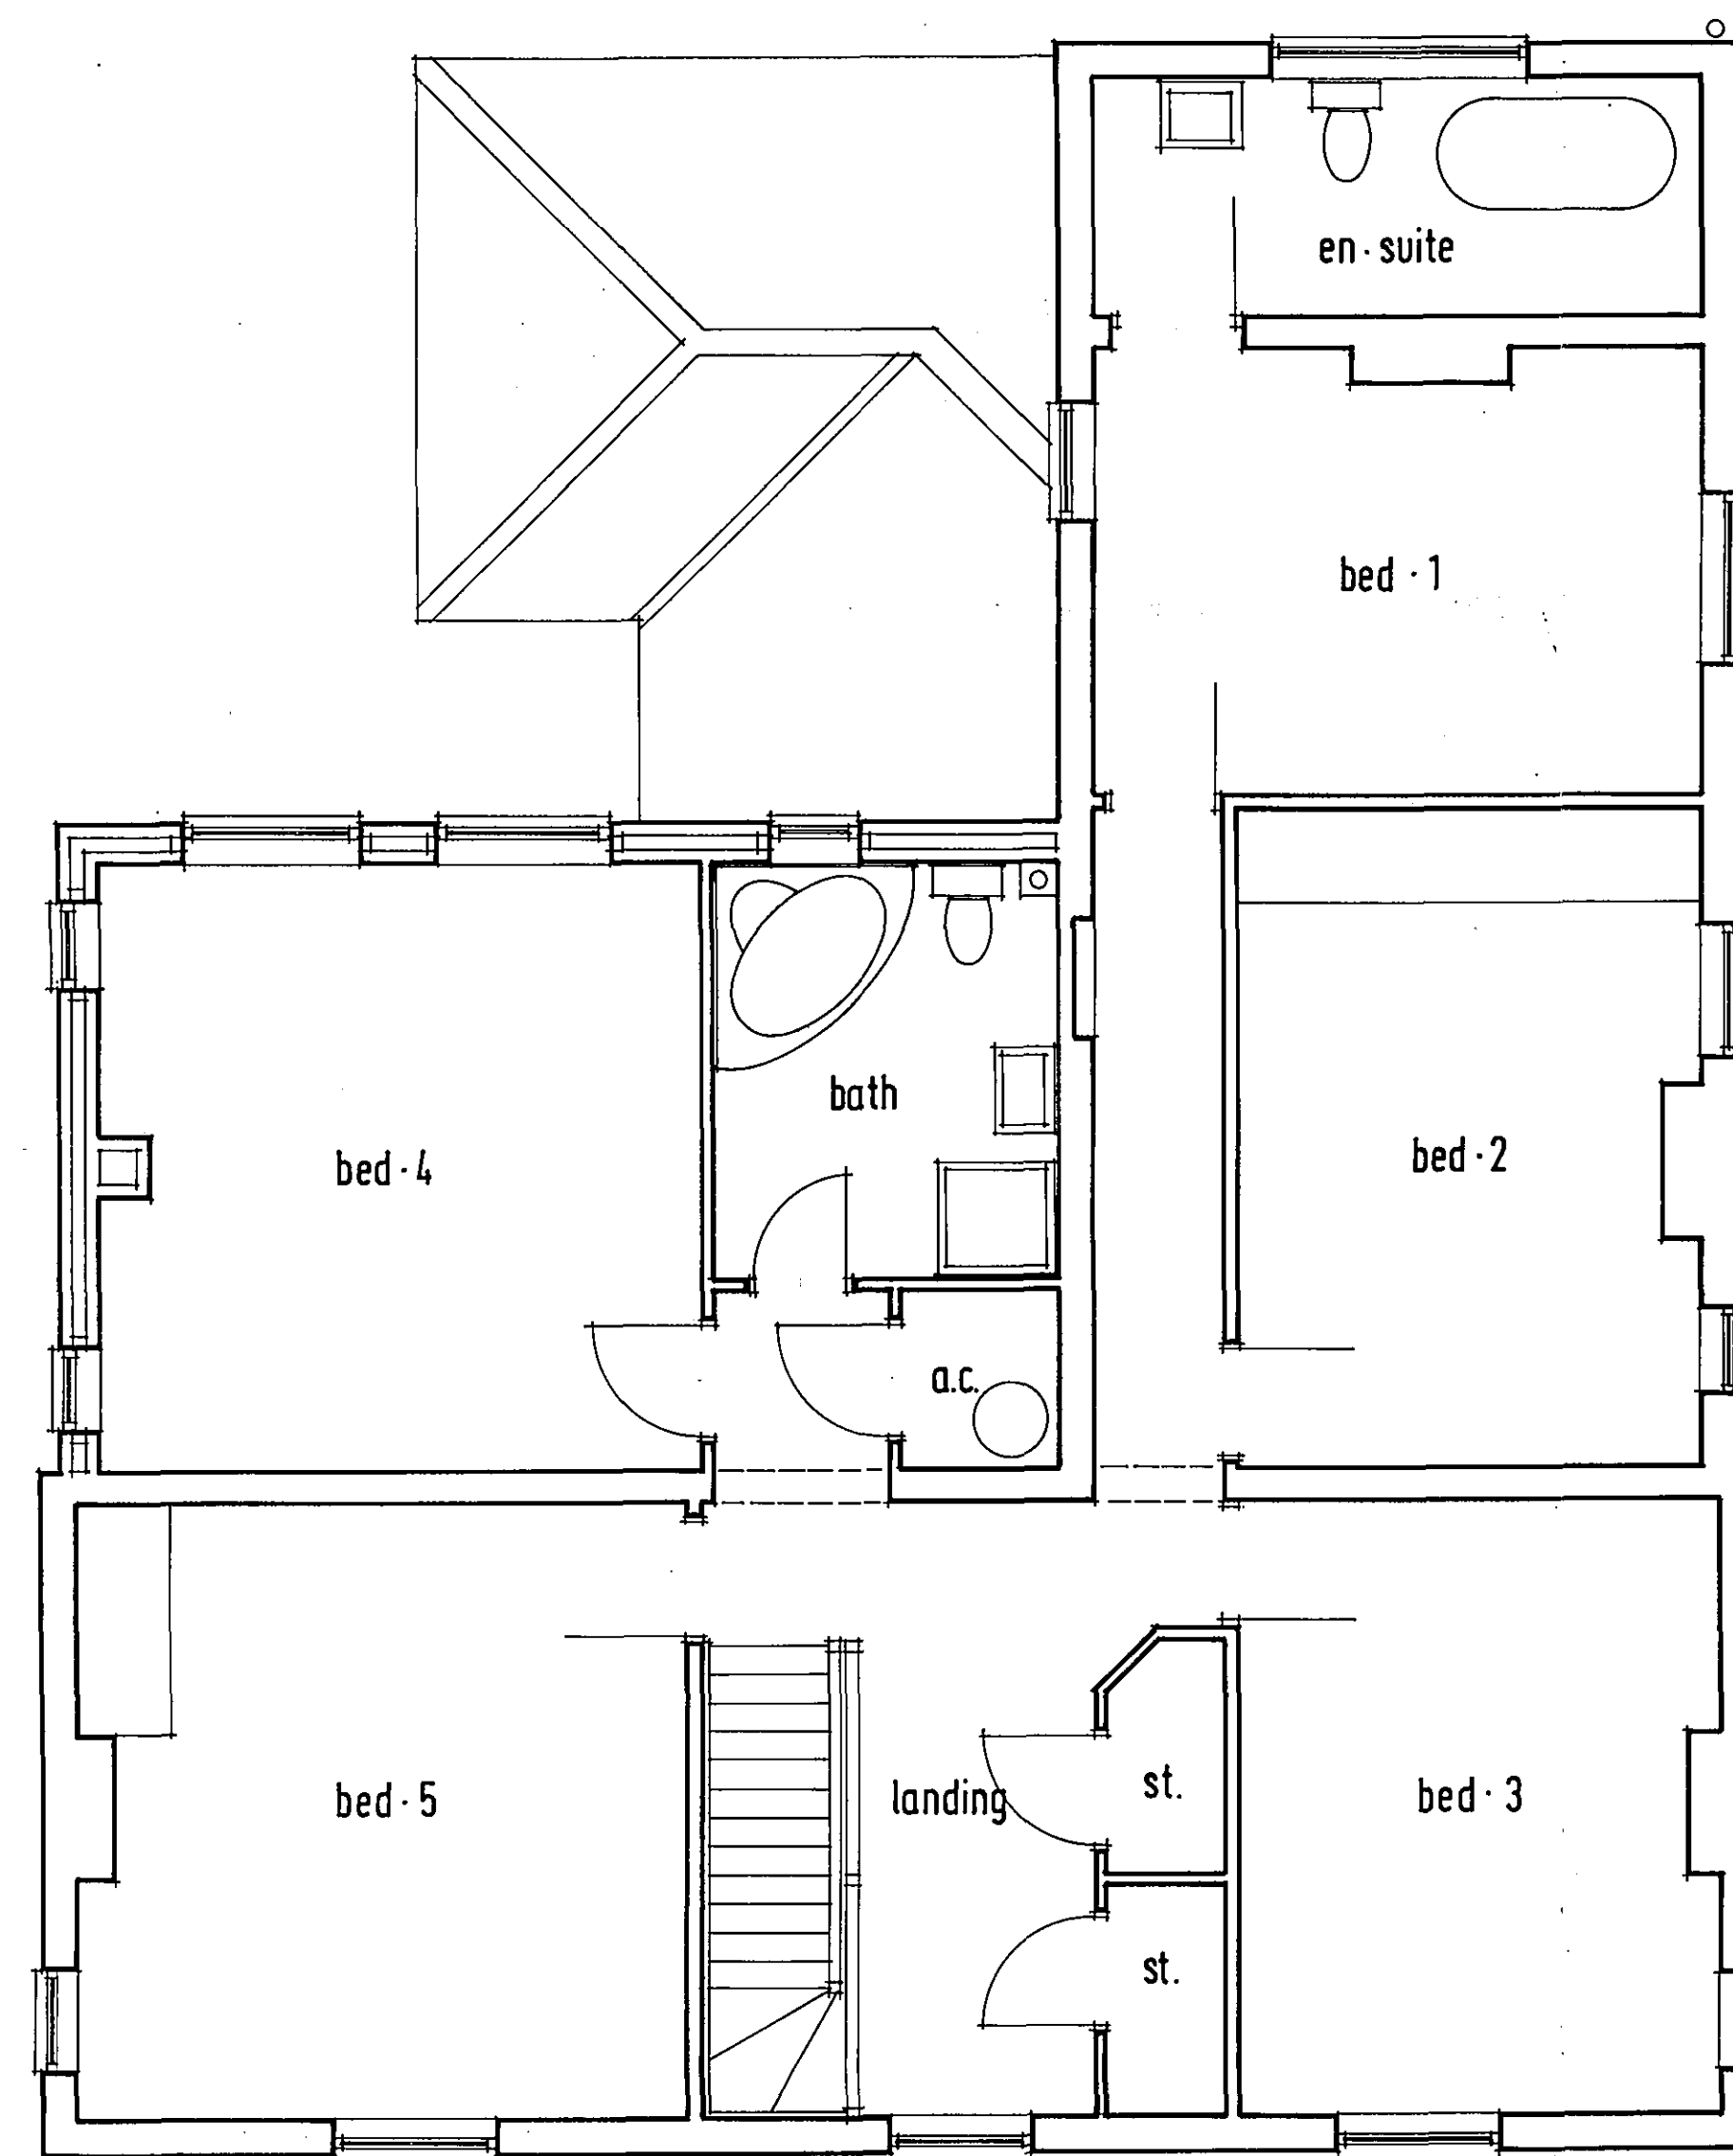

FIRST · FLOOR · PLAN

A		Date	Revisions

© copyright

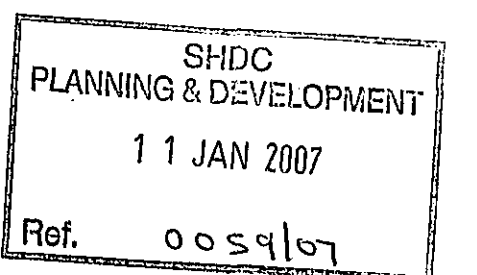

Client
MR · & MRS · S · EDWARDS.

Job Title
PROPOSED · EXTENSION · &
ALTERATIONS · AT · GLENSIDE ·
HOUSE · GLENSIDE · NORTH;
PINCHBECK · PE11 3SD.

Drawing Title		
PLANS · & · ELEVATIONS · AS · PROPOSED		
Scale 1:50 & 1:100	Date Jan'06	Drawn D.S.

Building Design Services
15 West Road, Potters
Stonford, Lincs.
NG34 0NA
Tel: 01529 240353

**DETERMINED
PLAN**

Drq No.	Rev.
2515/	