



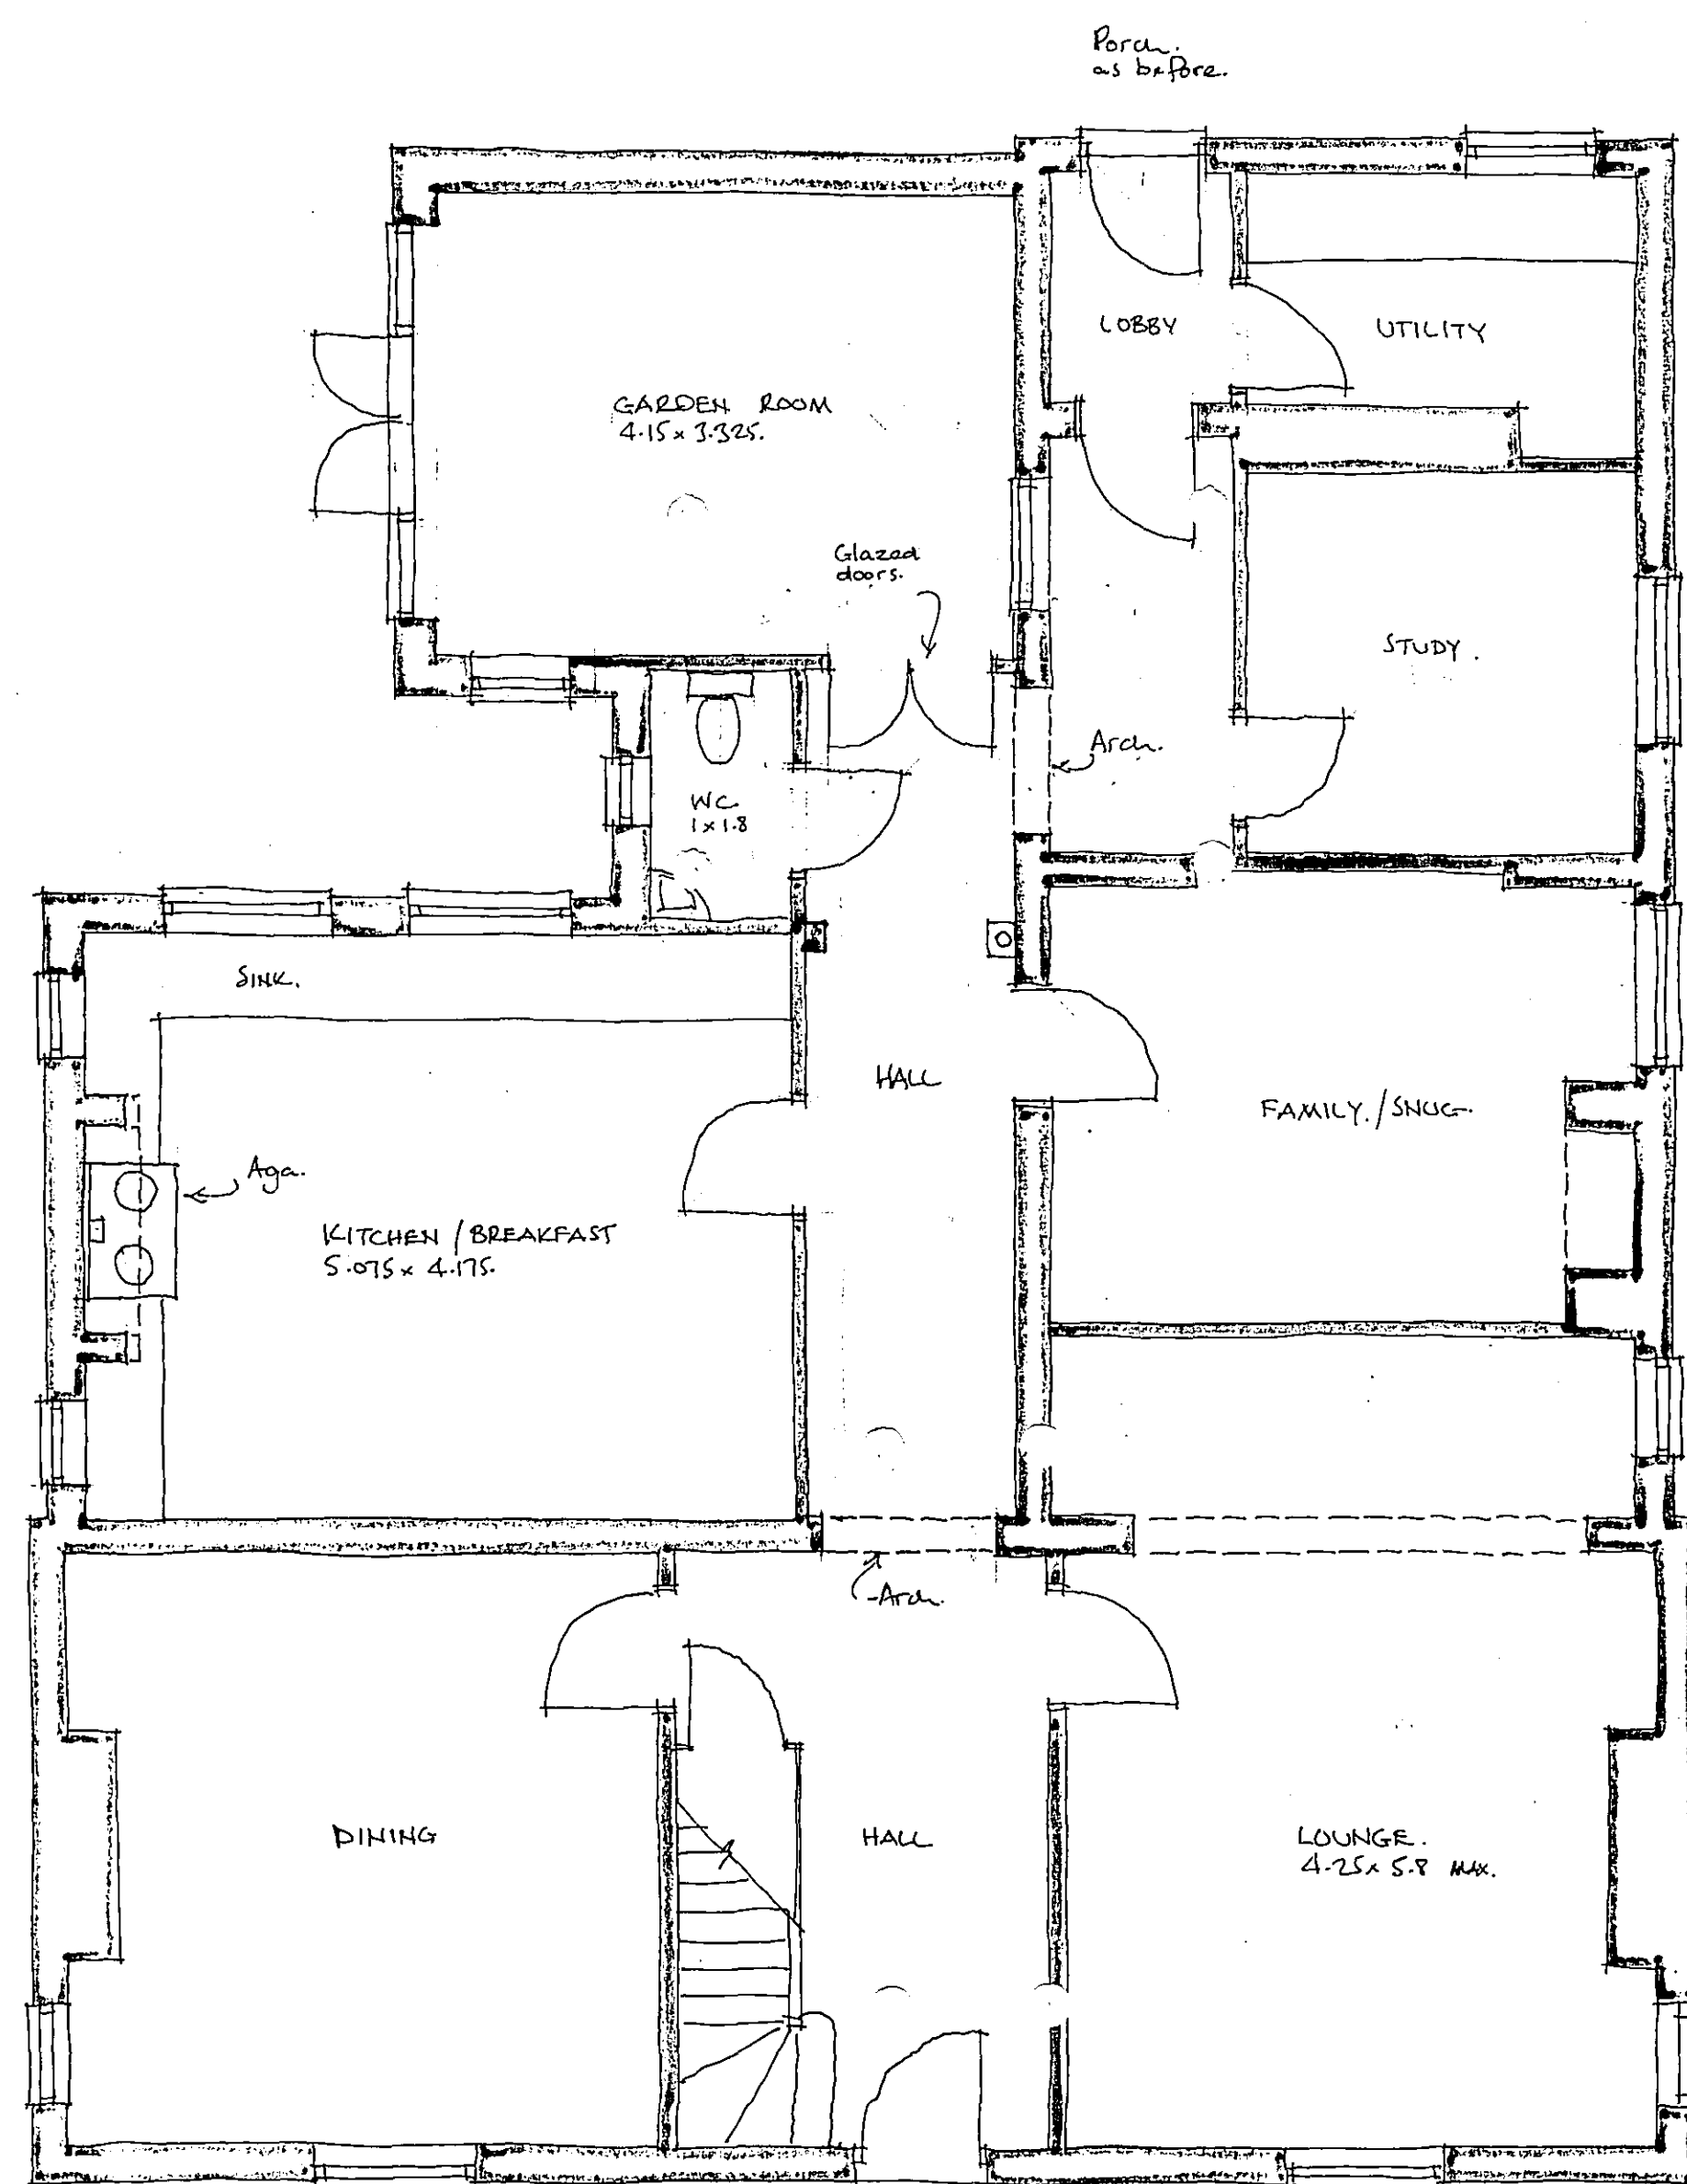

GROUND - FLOOR - PLAN

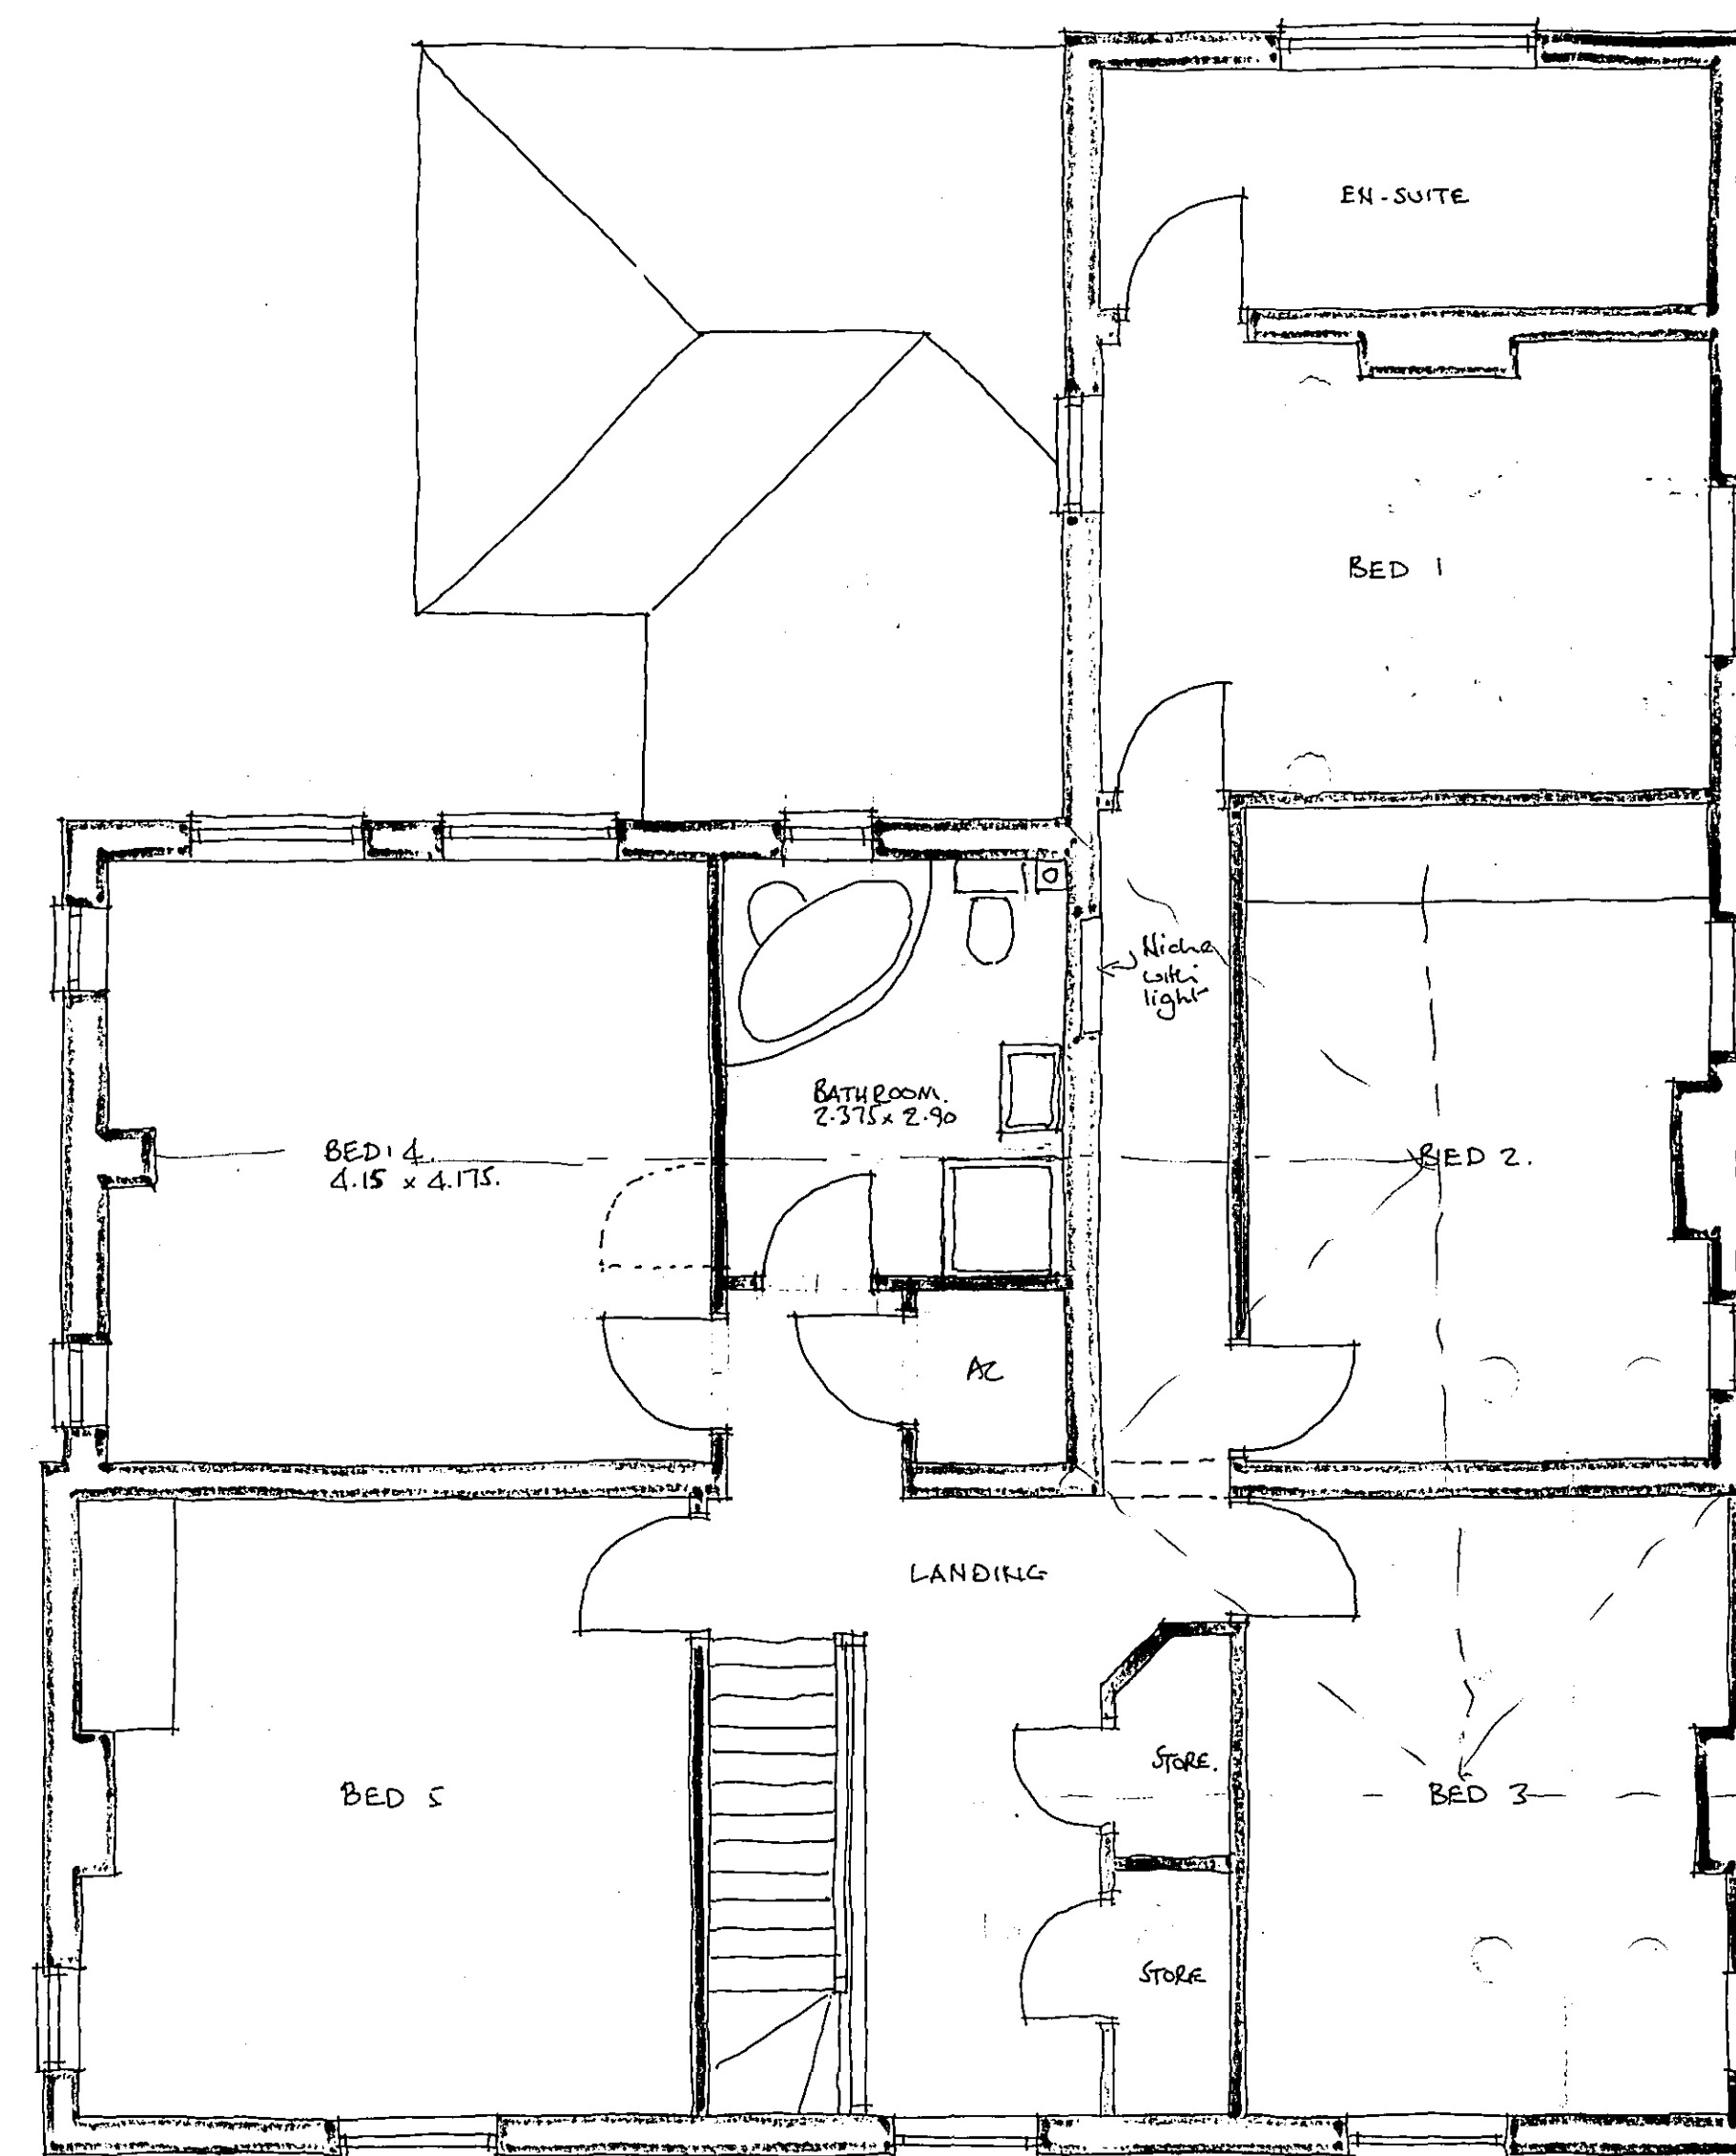

FIRST - FLOOR - PLAN

MR & MRS S. EDWARDS.

PROPOSED EXTENSION &
ALTERATIONS AT "GLENISIDE"
HOUSE, GLENISIDE NORTH,
PINCHBECK, PE11 3SD.

SKETCH - DESIGN 'C'

SCALE	DATE	DRAWN
1:50	DEC '06	DW

Building Design Services
15 West Road, Poynton,
SLEAFORD, Lincs.
NG34 0YA
Tel: 01529 240353

2515 / C.