

DO NOT SCALE FROM THIS DRAWING
THE CONTRACTOR IS TO CHECK ALL DIMENSIONS ON SITE AND REPORT DISCREPANCIES TO THE ARCHITECT
THIS DRAWING IS COPYRIGHT

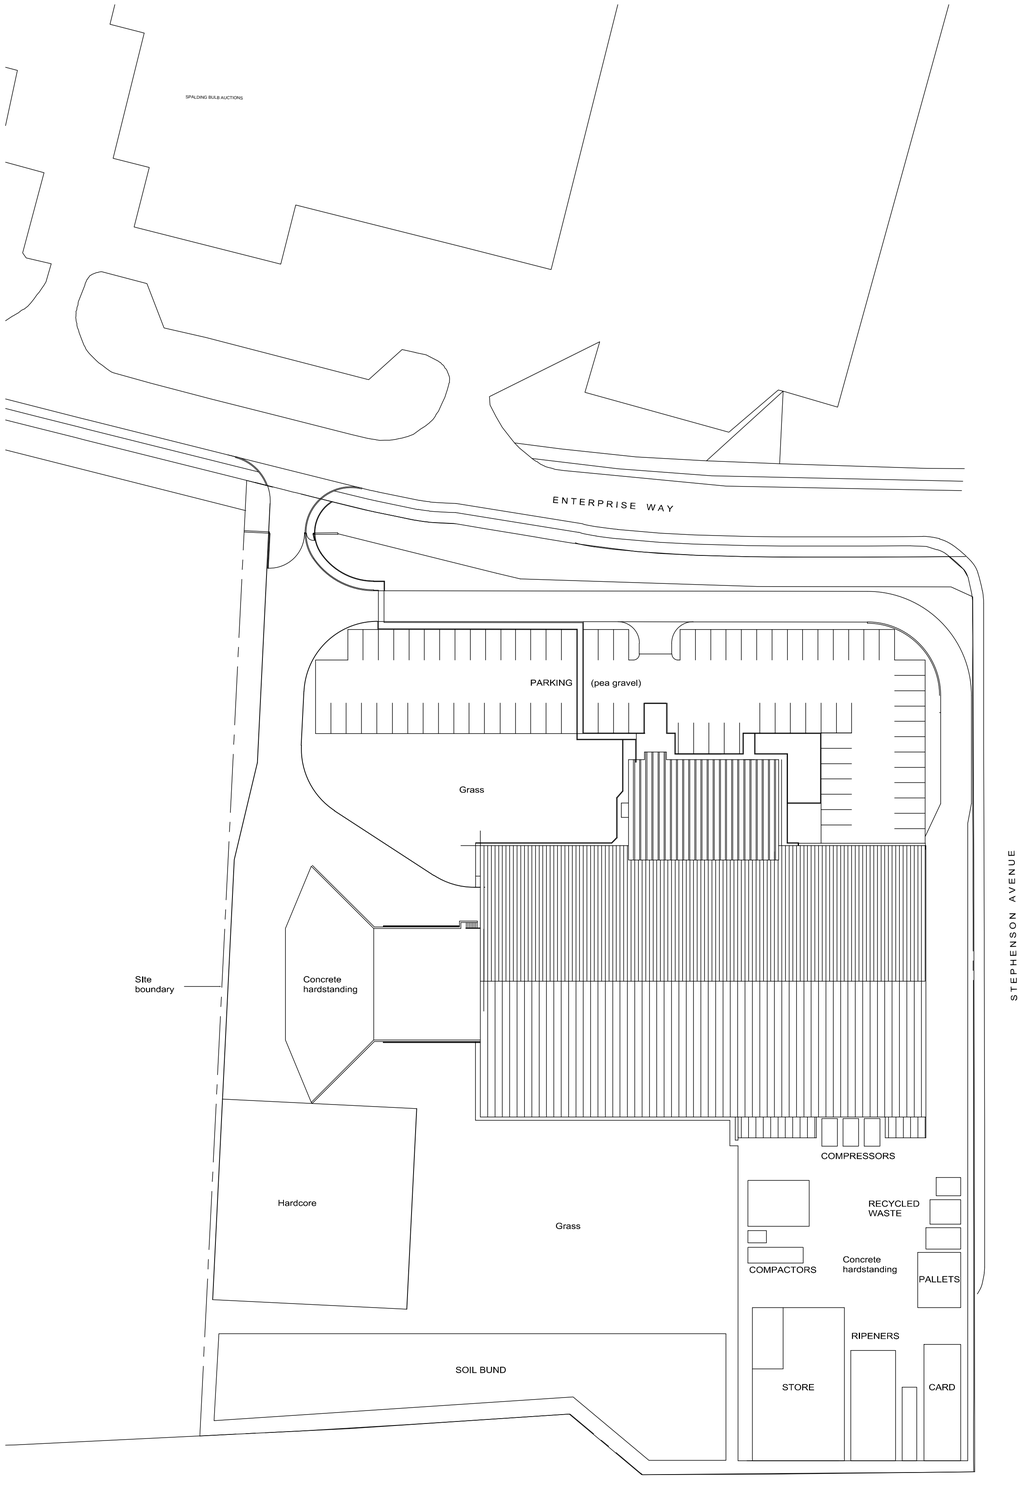

EXISTING BLOCK PLAN

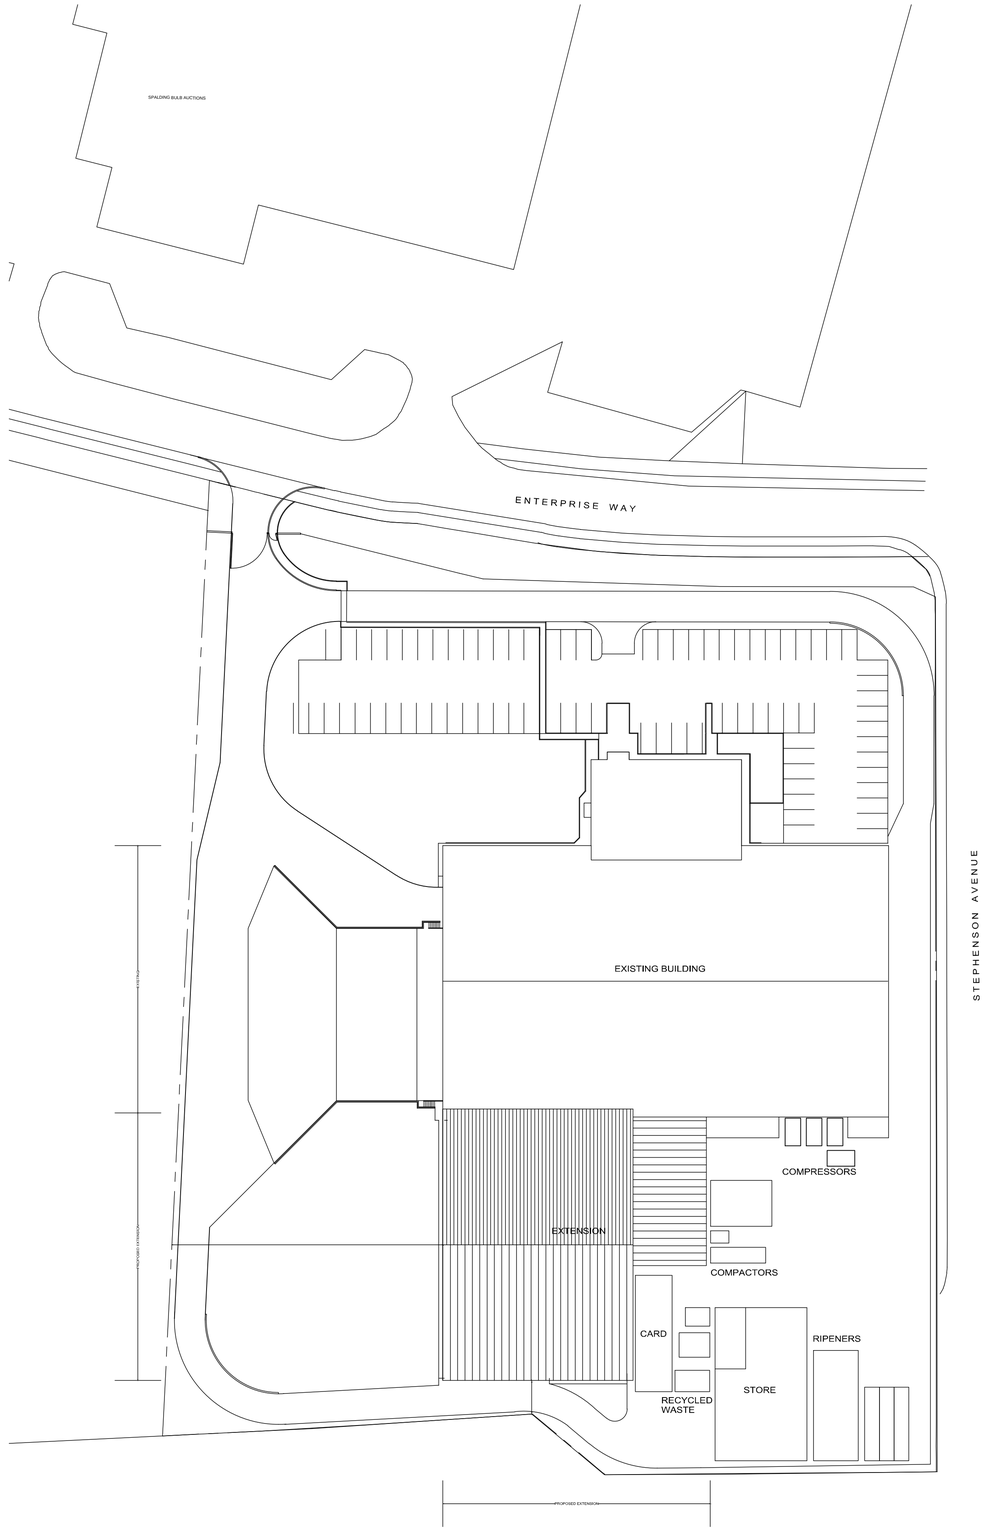

PROPOSED BLOCK PLAN

0 5 10 20 30 Metres
Scale @1:500

issue	date	drawn	notes	check
ORIGINAL	08/01/16	TG	FIRST ISSUE	NMcQ

ARCTICA
ARCHITECTURE • PROCESS • COST & PROJECT MANAGEMENT
Telephone 01780 482200 Fax 01780 480716
freshthinking@arctica.co.uk

PROJECT
TOTAL WORLDFRESH FACTORY EXTENSION

DRAWING
BLOCK PLAN EXISTING AND PROPOSED

A1 SCALE 1:500 | A3 SCALE 1:1000 | JOB 15-63

NUMBER PL001 | REV -