

DO NOT SCALE FROM THIS DRAWING
THE CONTRACTOR IS TO CHECK ALL DIMENSIONS ON SITE AND REPORT DISCREPANCIES TO THE ARCHITECT
THIS DRAWING IS COPYRIGHT

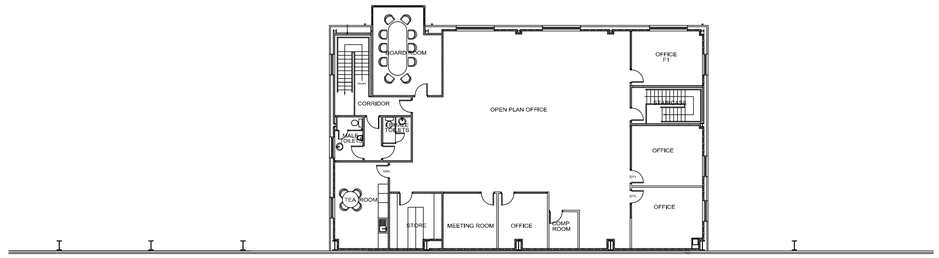

EXISTING FIRST FLOOR PLAN (OFFICES)

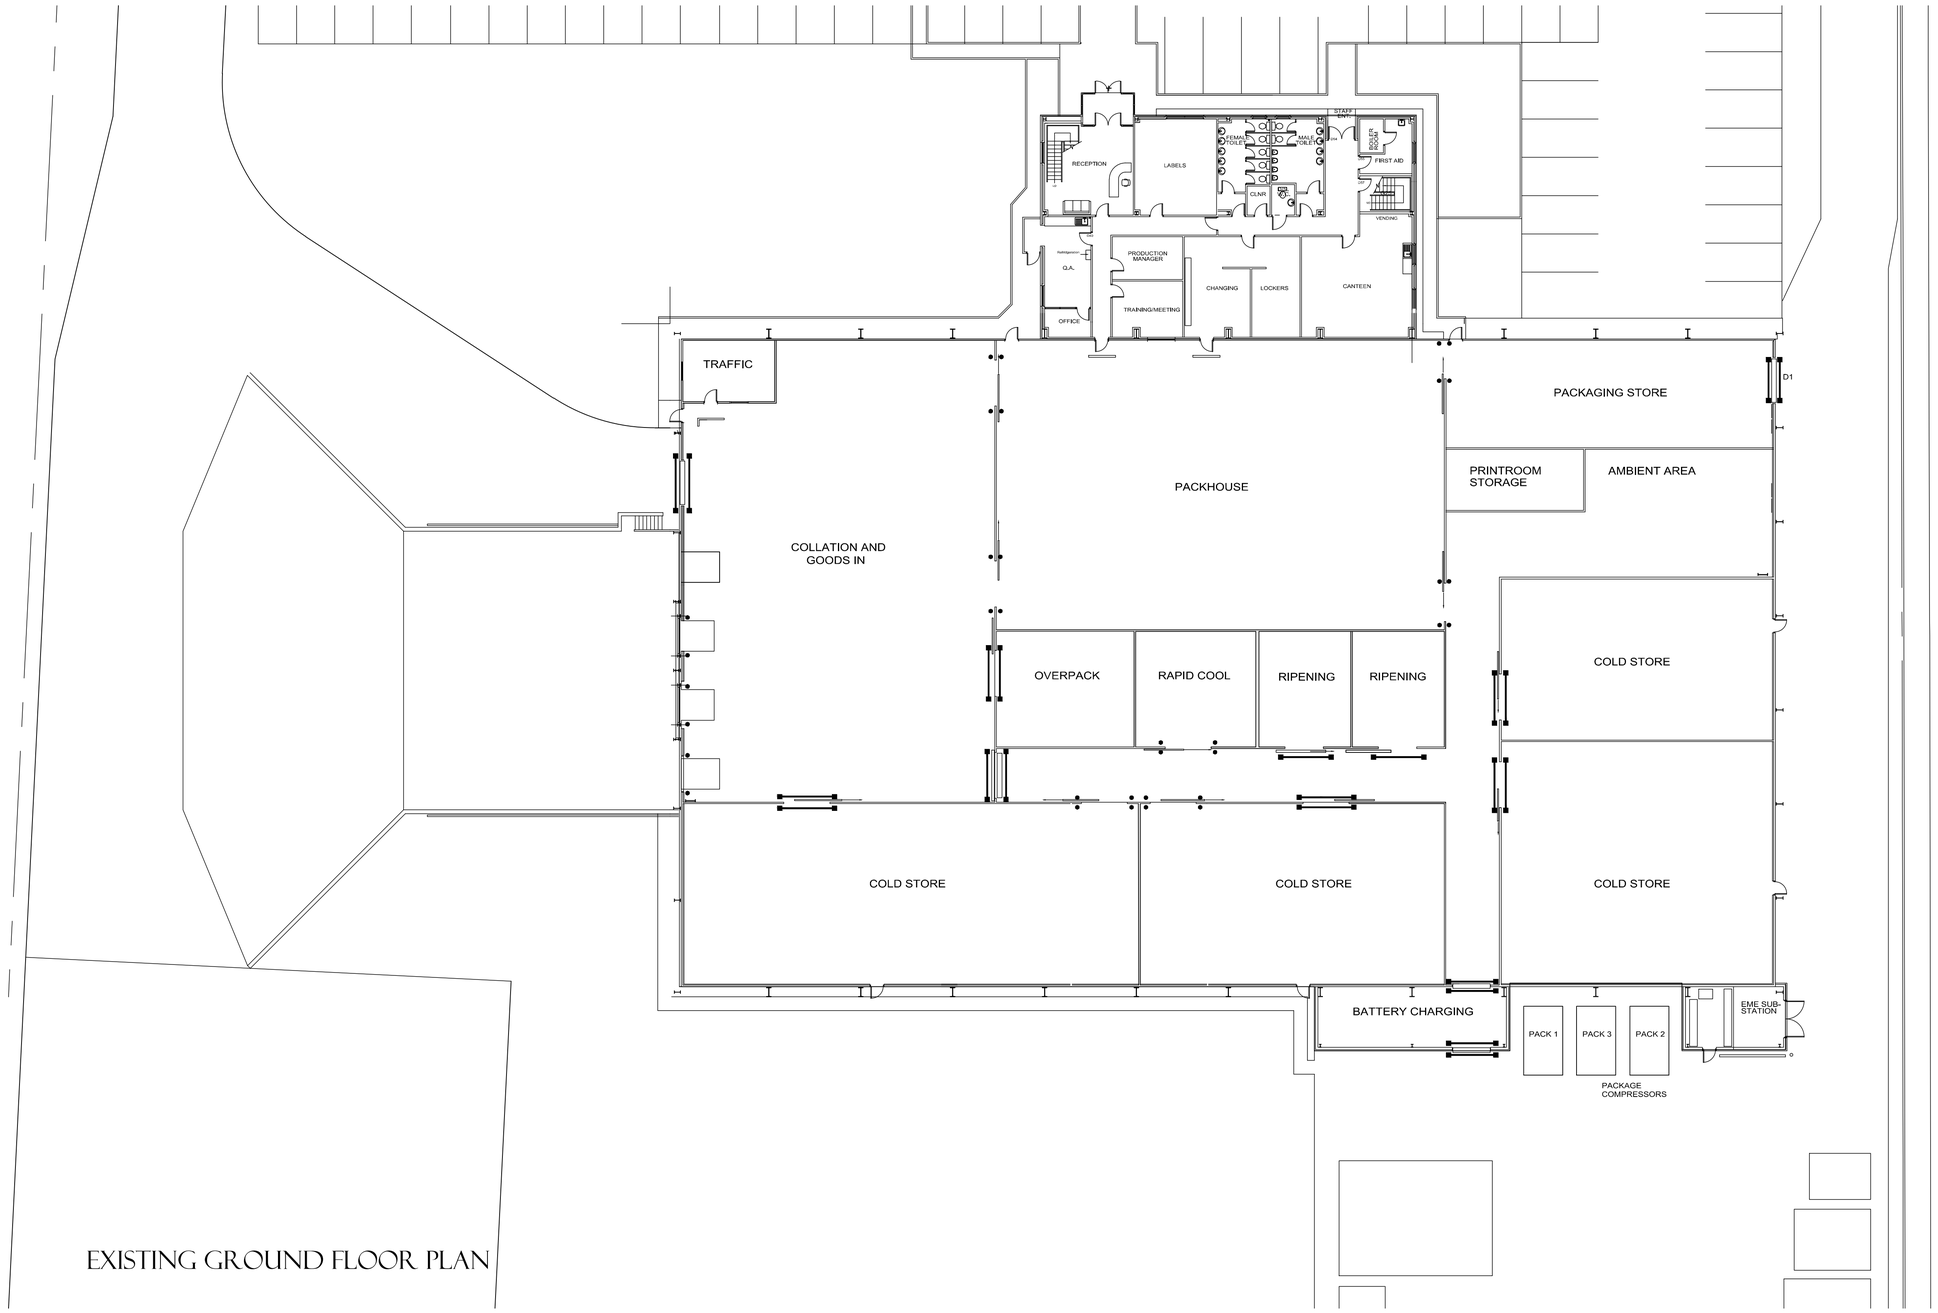

EXISTING GROUND FLOOR PLAN

SCALE BAR 0 1 2 3 4 5 6 7 8 METRES

issue	date	drawn	notes	check
ORIGINAL	08/01/16	TG	FIRST ISSUE	LRD

ARCTICA
ARCHITECTURE • PROCESS • COST & PROJECT MANAGEMENT
Telephone 01780 482200 Fax 01780 480716
freshthinking@arctica.co.uk

PROJECT
TOTAL WORLDFRESH CHILLED STORE EXTENSION

DRAWING
EXISTING PLANS

A1 SCALE	A3 SCALE	JOB
1:200	1:400	15-63

NUMBER	REV
PL002	-