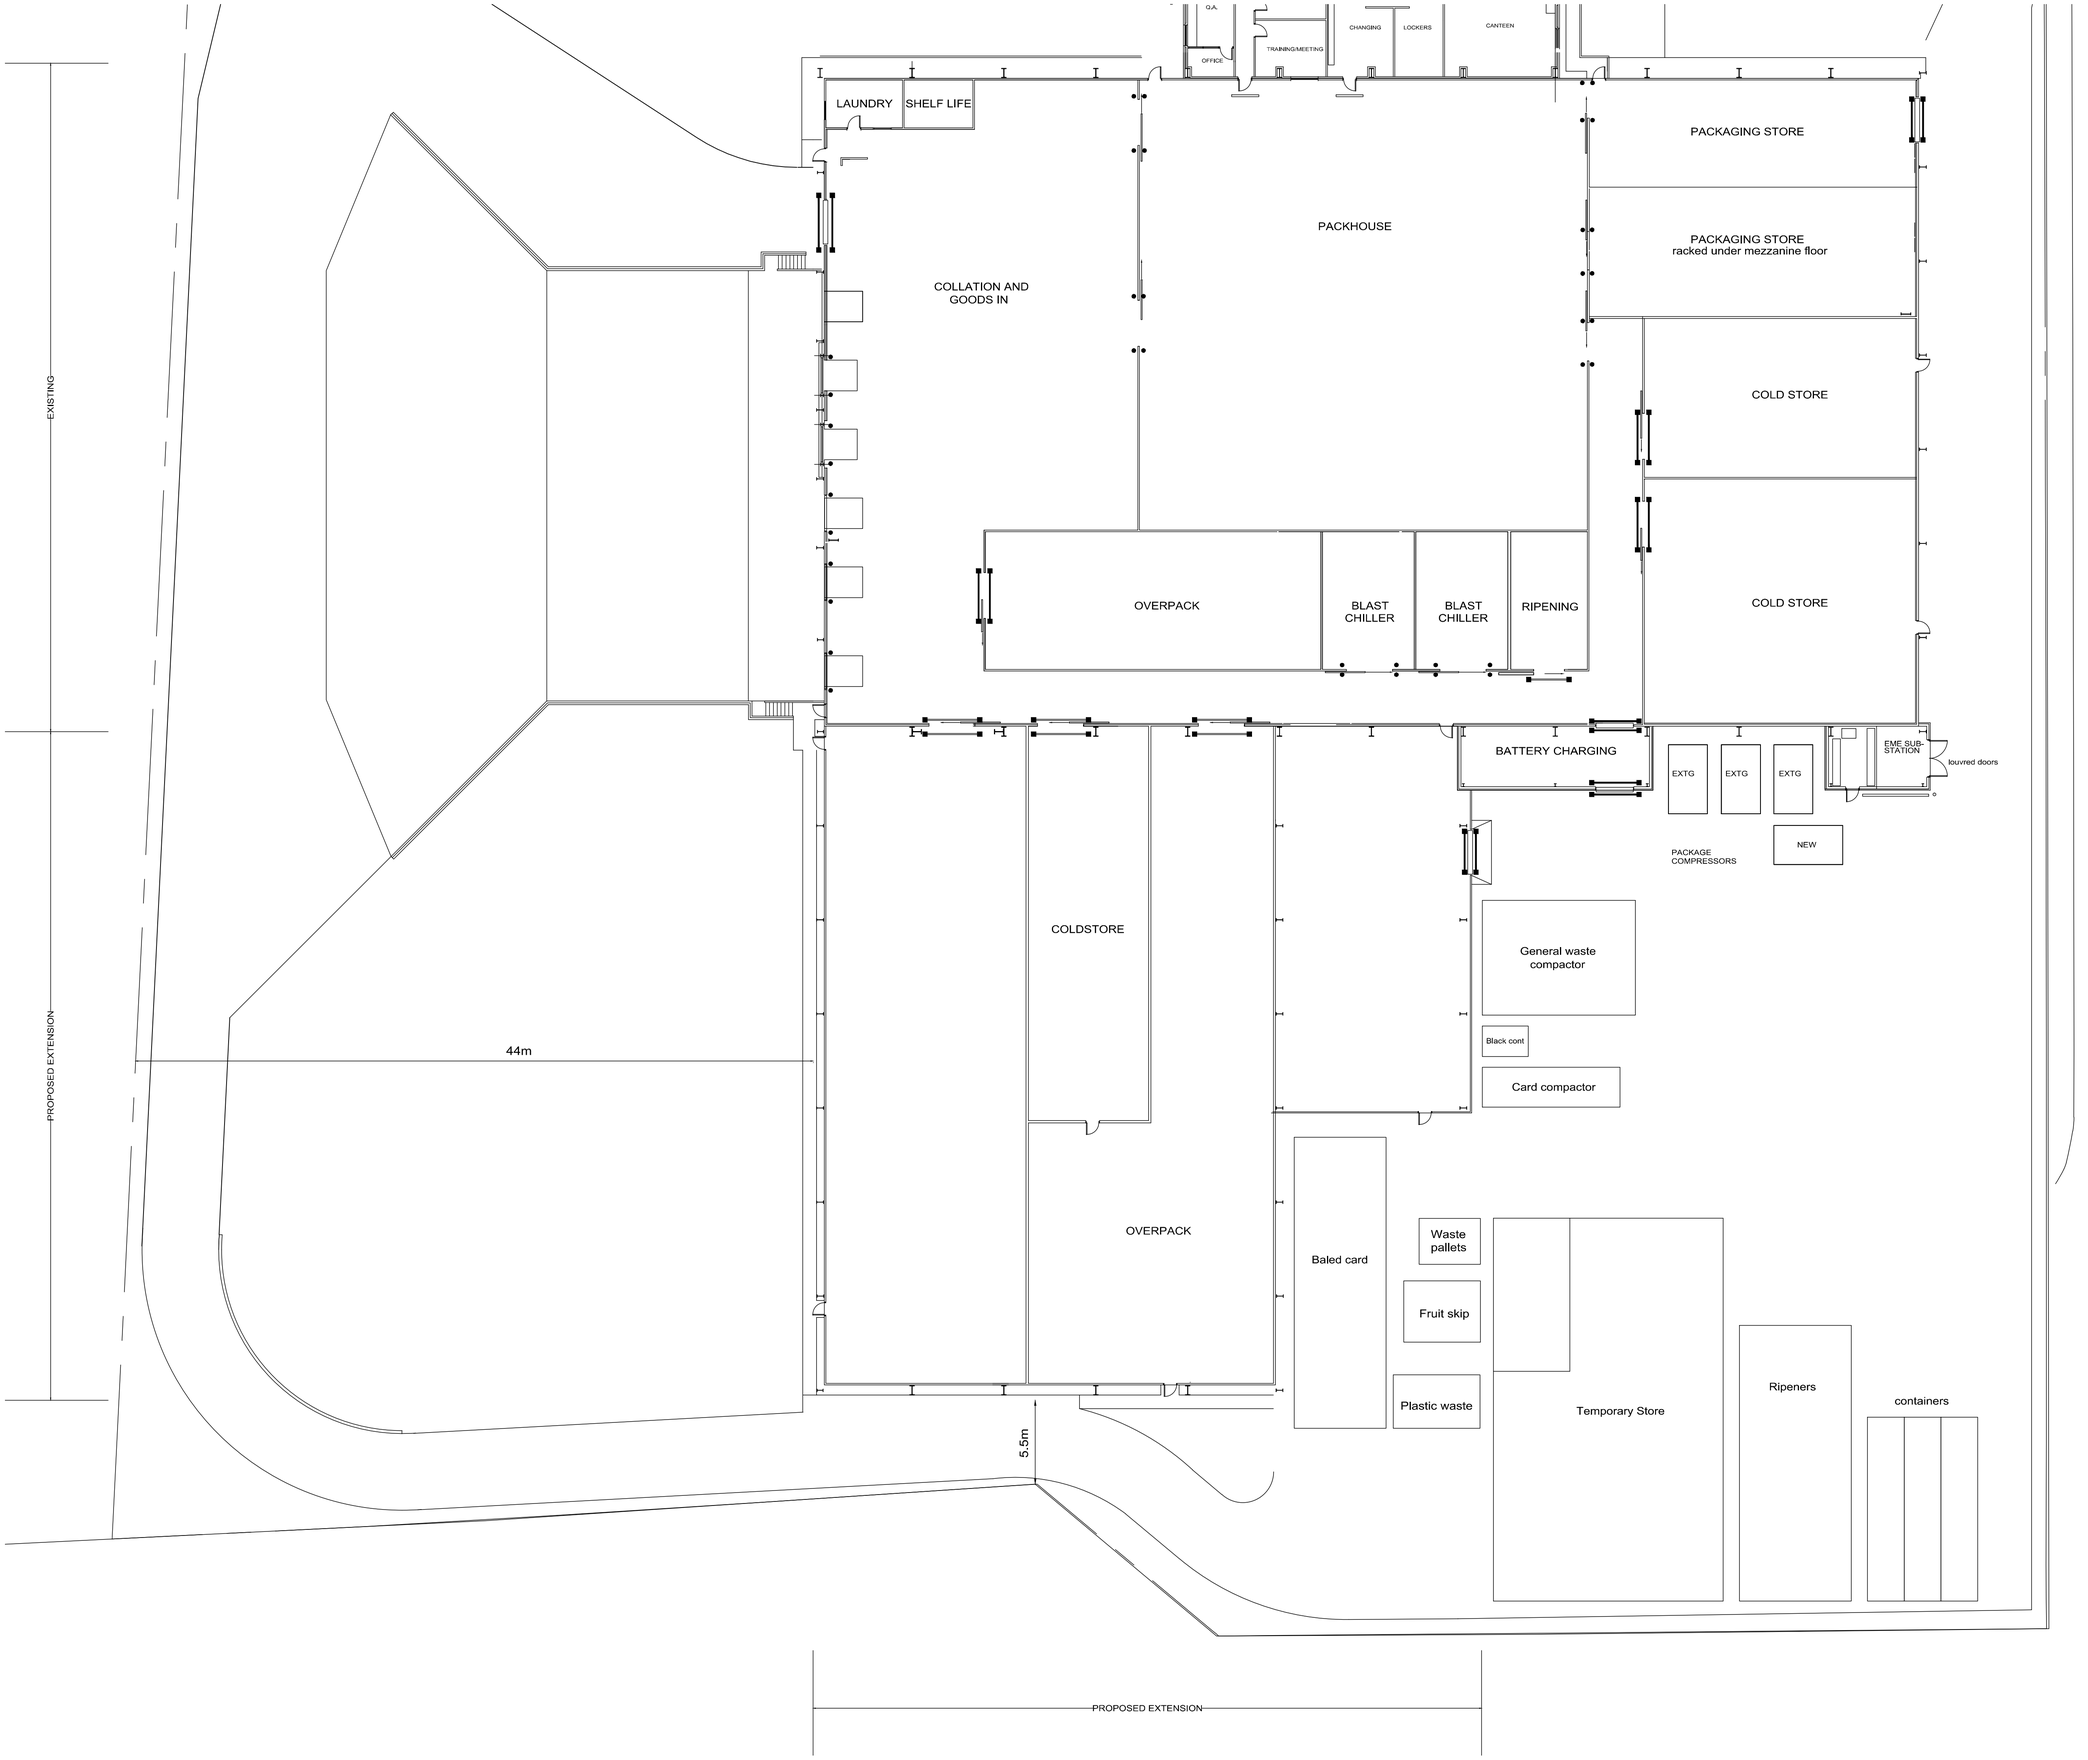


STEPHENSON AVENUE

DO NOT SCALE FROM THIS DRAWING
THE CONTRACTOR IS TO CHECK ALL DIMENSIONS ON SITE AND REPORT DISCREPANCIES TO THE ARCHITECT
THIS DRAWING IS COPYRIGHT

SCALE BAR 0 1 2 3 4 5 6 7 8 METRES

issue	date	drawn	notes	check
ORIGINAL	08/01/16	TG	FIRST ISSUE	LRD

ARCTICA
ARCHITECTURE • PROCESS • COST & PROJECT MANAGEMENT
Telephone 01780 482200 Fax 01780 480716
freshthinking@arctica.co.uk

PROJECT
TOTAL WORLDFRESH CHILLED STORE EXTENSION

DRAWING
PROPOSED EXTENSION PLAN

A1 SCALE	A3 SCALE	JOB
1:200	1:400	15-63

NUMBER	REV
PL004	-