
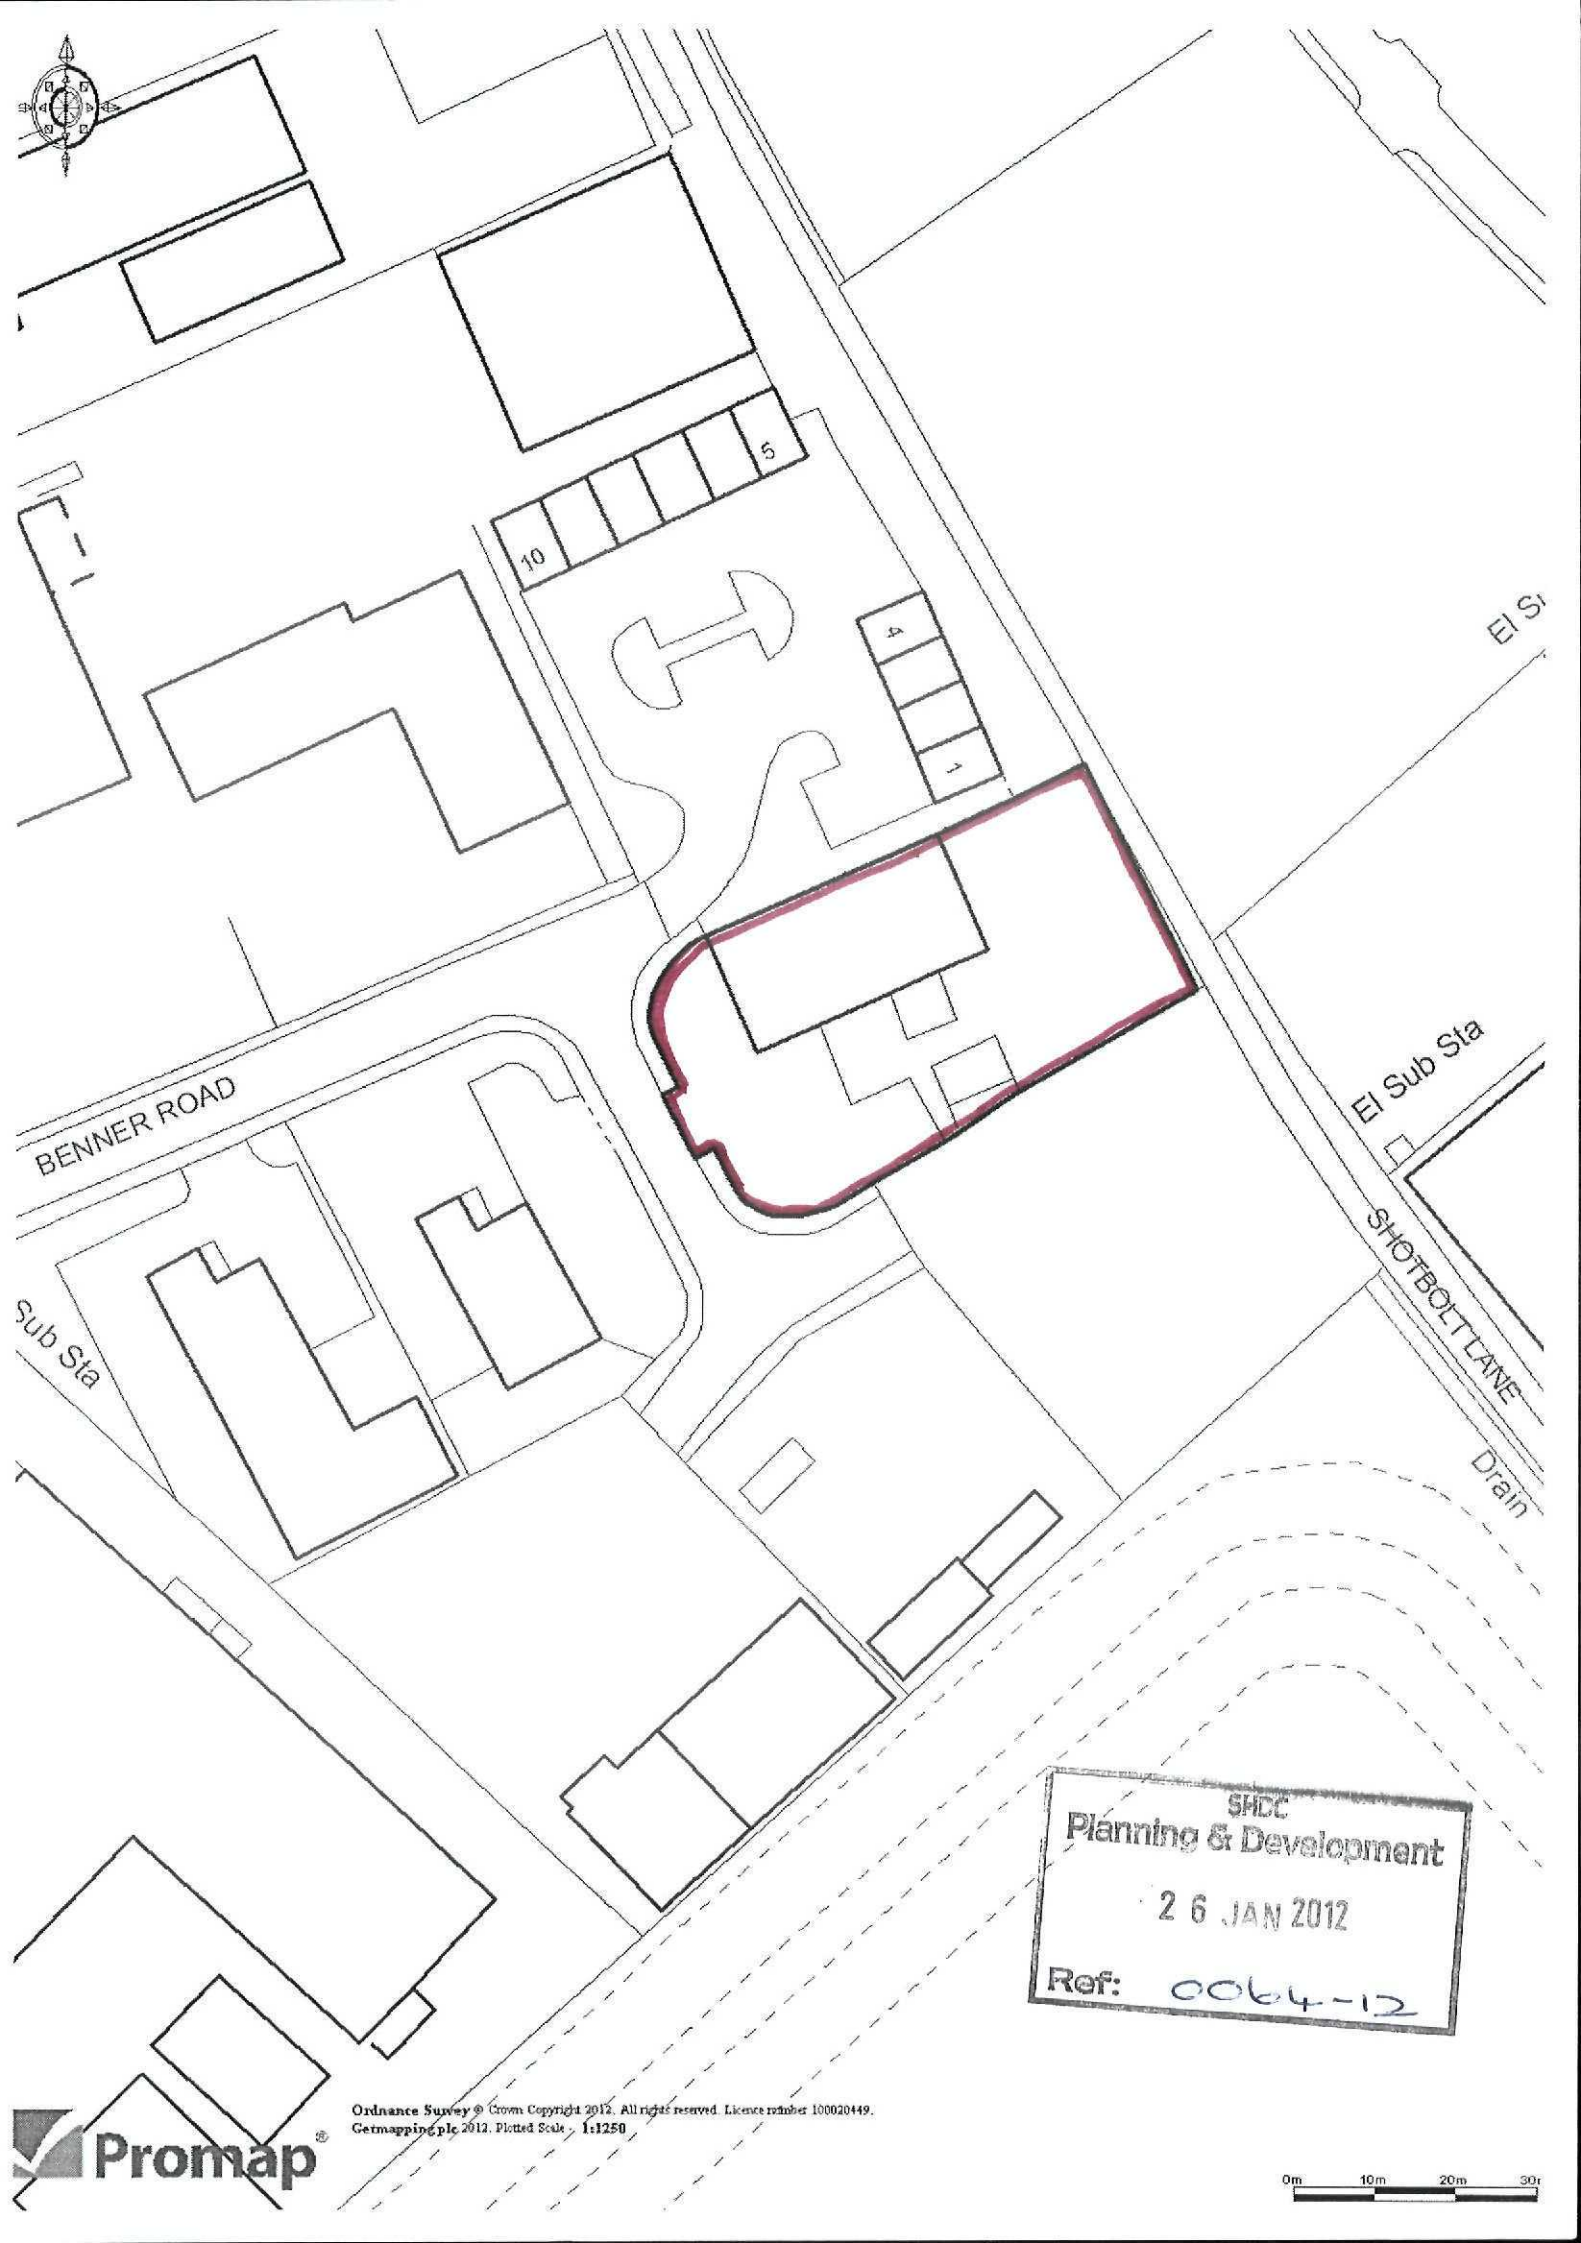


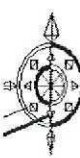

SHDC  
Planning & Development  
26 JAN 2012  
Ref: 0064-12