


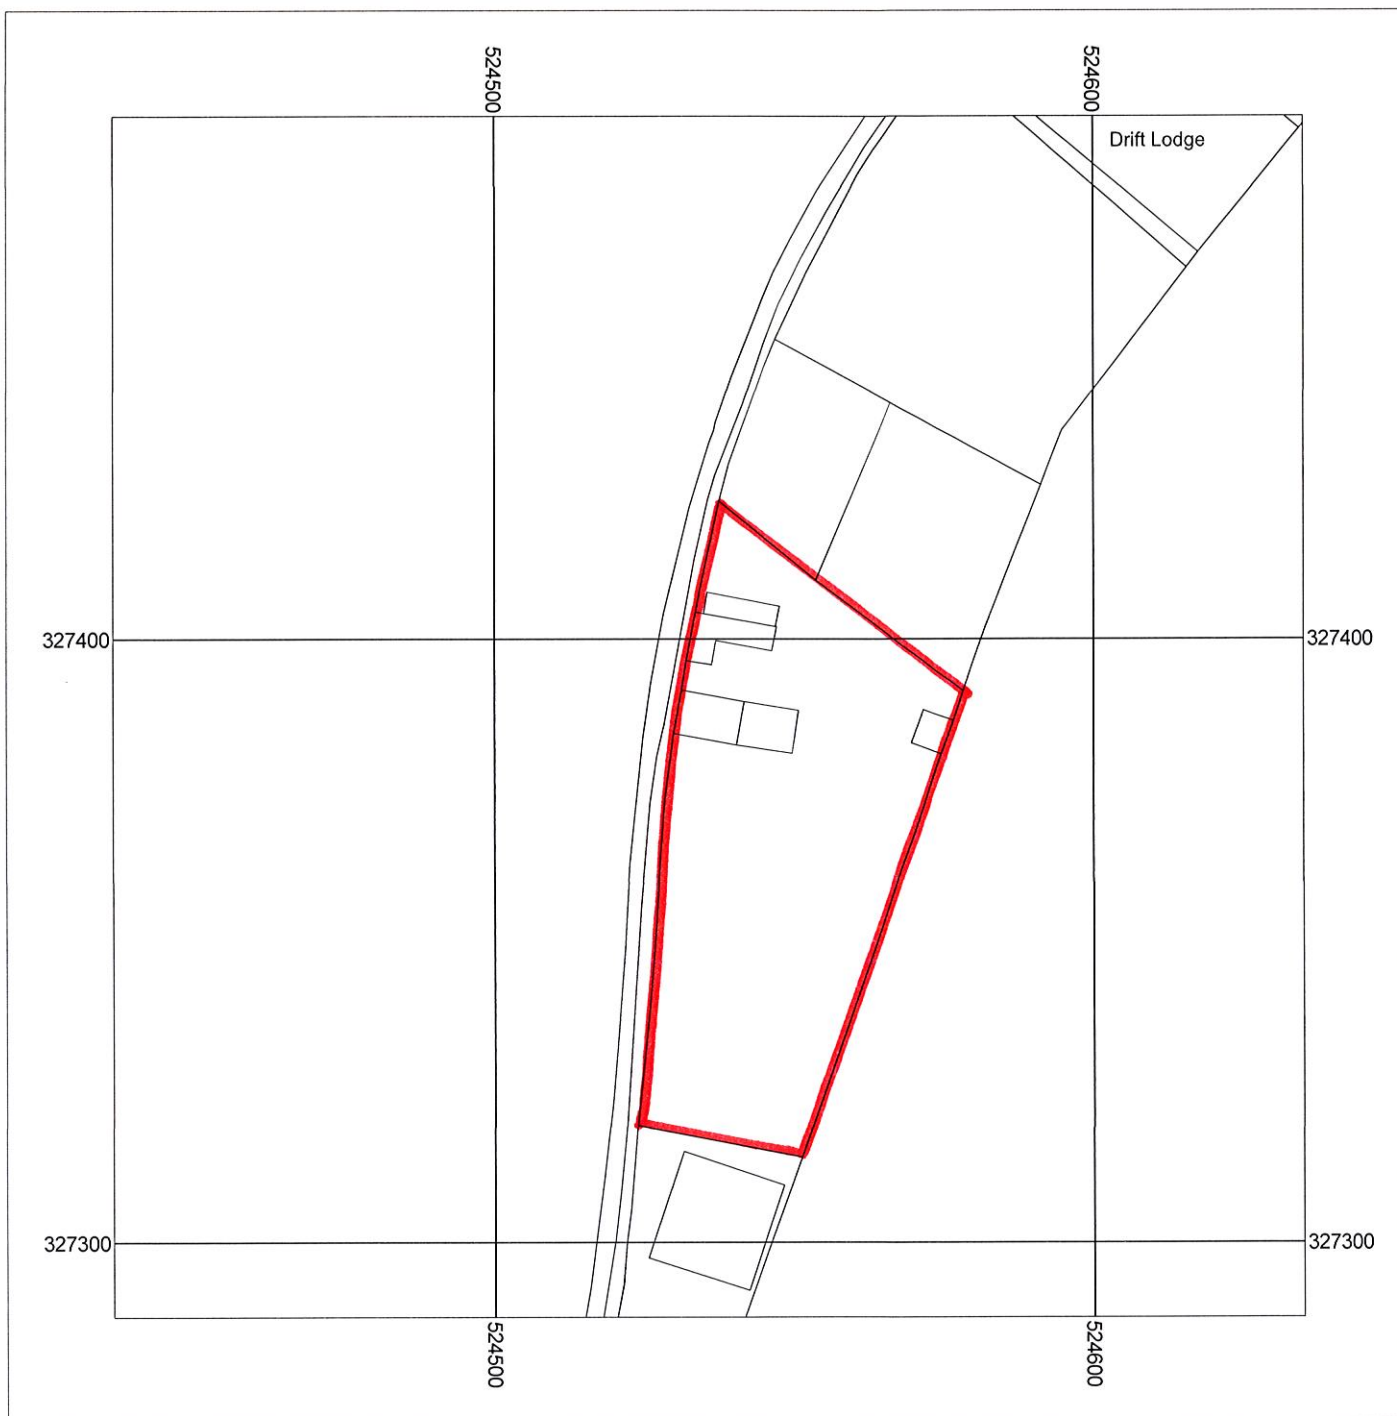

Metres
0 5 10 20 30 40 50

Scale: 1:1250



301/71878

**FARM HOUSE COTTAGE
CUCKOO LANE
PINCHBECK
SPALDING
PE11 3XT**

Supplied by: Anglian Conservatories
License number: 100031961
Produced: 13/01/2017
Serial number: 1783437

Plot centre co-ordinates: 524536.327387
Download file: 30171878.zip
Project name: 301/71878

BLOCK PLAN



Os Licence number 100046950

Our Reference 301/71878

SCALE 1:500
0 20
METRES

Site Address
FARM HOUSE COTTAGE
CUCKOO LANE
PINCHBECK
SPALDING
PE11 3XT

'X' Indicates the position of the windows

