


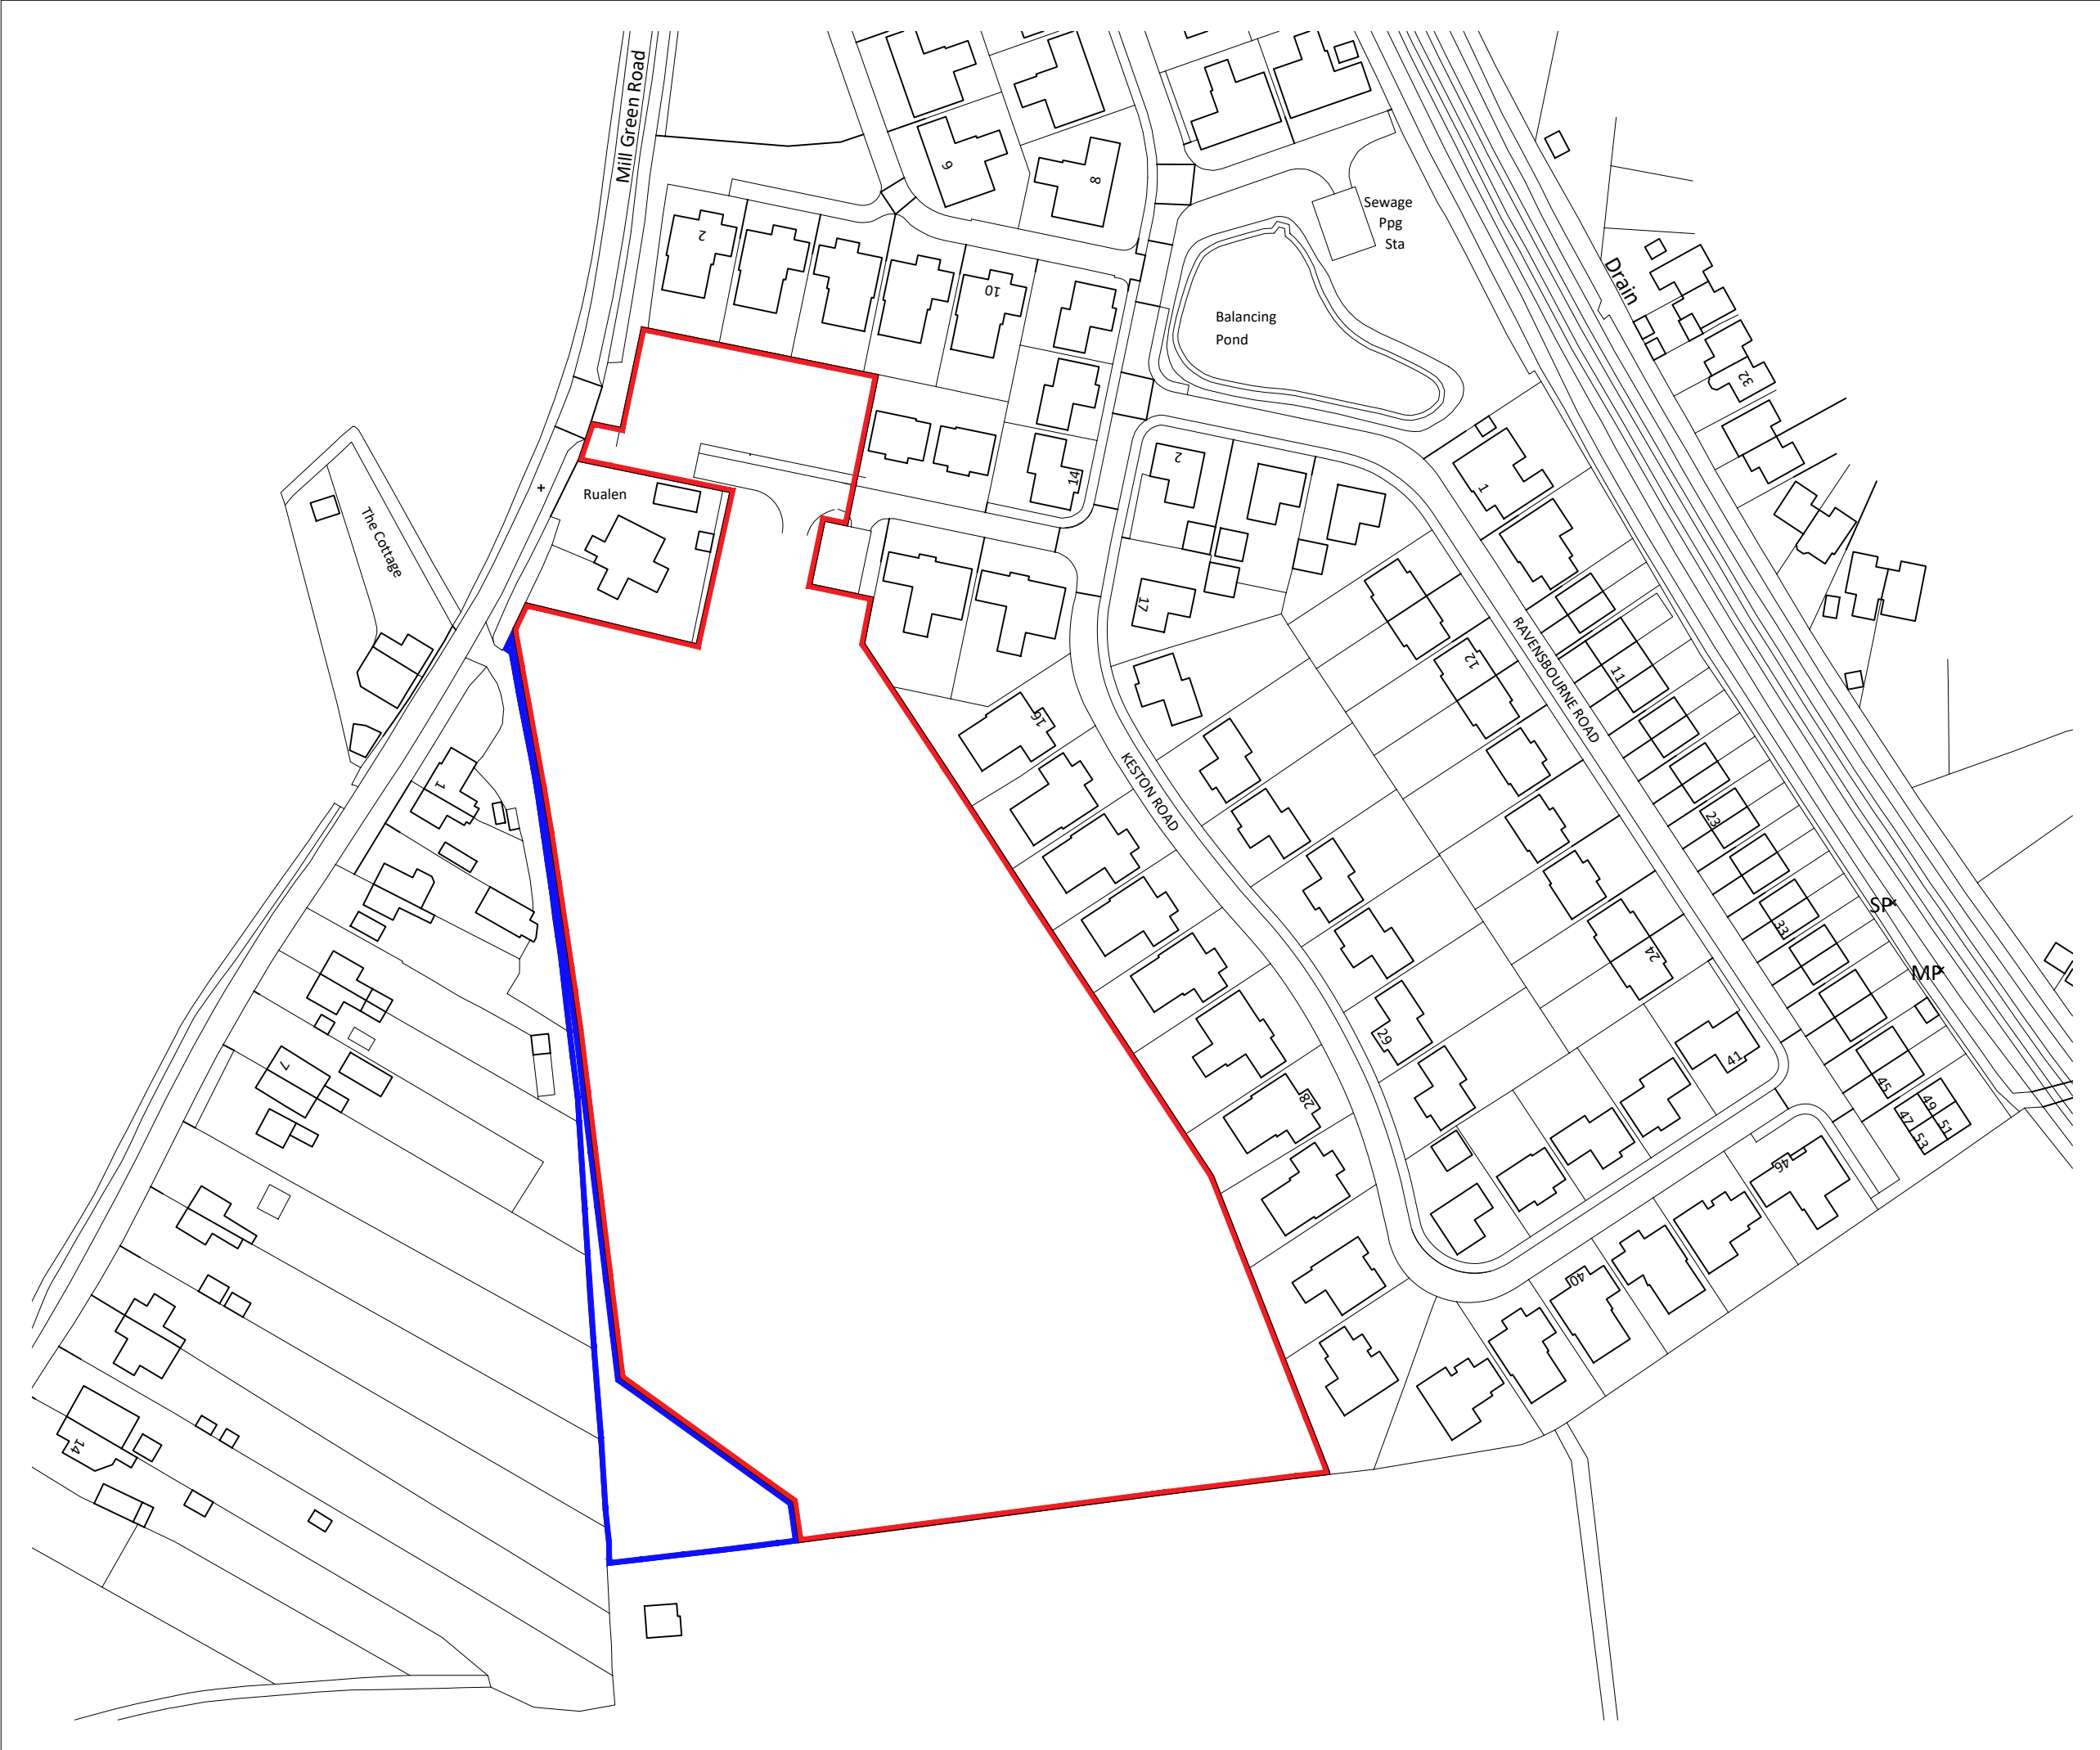

Notes

Copyright
© Robert Doughty Consultancy Limited.
All rights described in the Copyright, Designs and Patents Act 1988 have been asserted.

Ordnance Survey Map
© Crown Copyright. OS Licence No: AR 100010613.

N

0

10

20

30

40

50m

Rev	By	Description	Date
Current revision checked by: -			

rdc

Robert Doughty Consultancy

32 High Street, Helpingham
Sleaford, Lincolnshire, NG34 0RA

Tel: 01529 421646
Email: admin@rdc-landplan.co.uk
Web: www.rdc-landplan.co.uk

Client
Keston Fields Limited

Project
Keston Fields
Pinchbeck, Spalding

Drawing
Location Plan

Scale @ A3 1: 1250	Date 21/01/26	
Drawn By WW	Checked By -	
Job Number 1662-1	Status FP	Purpose of Issue Planning

Drawing No. 1662-1_FP_LP01	Rev .
--------------------------------------	-----------------