



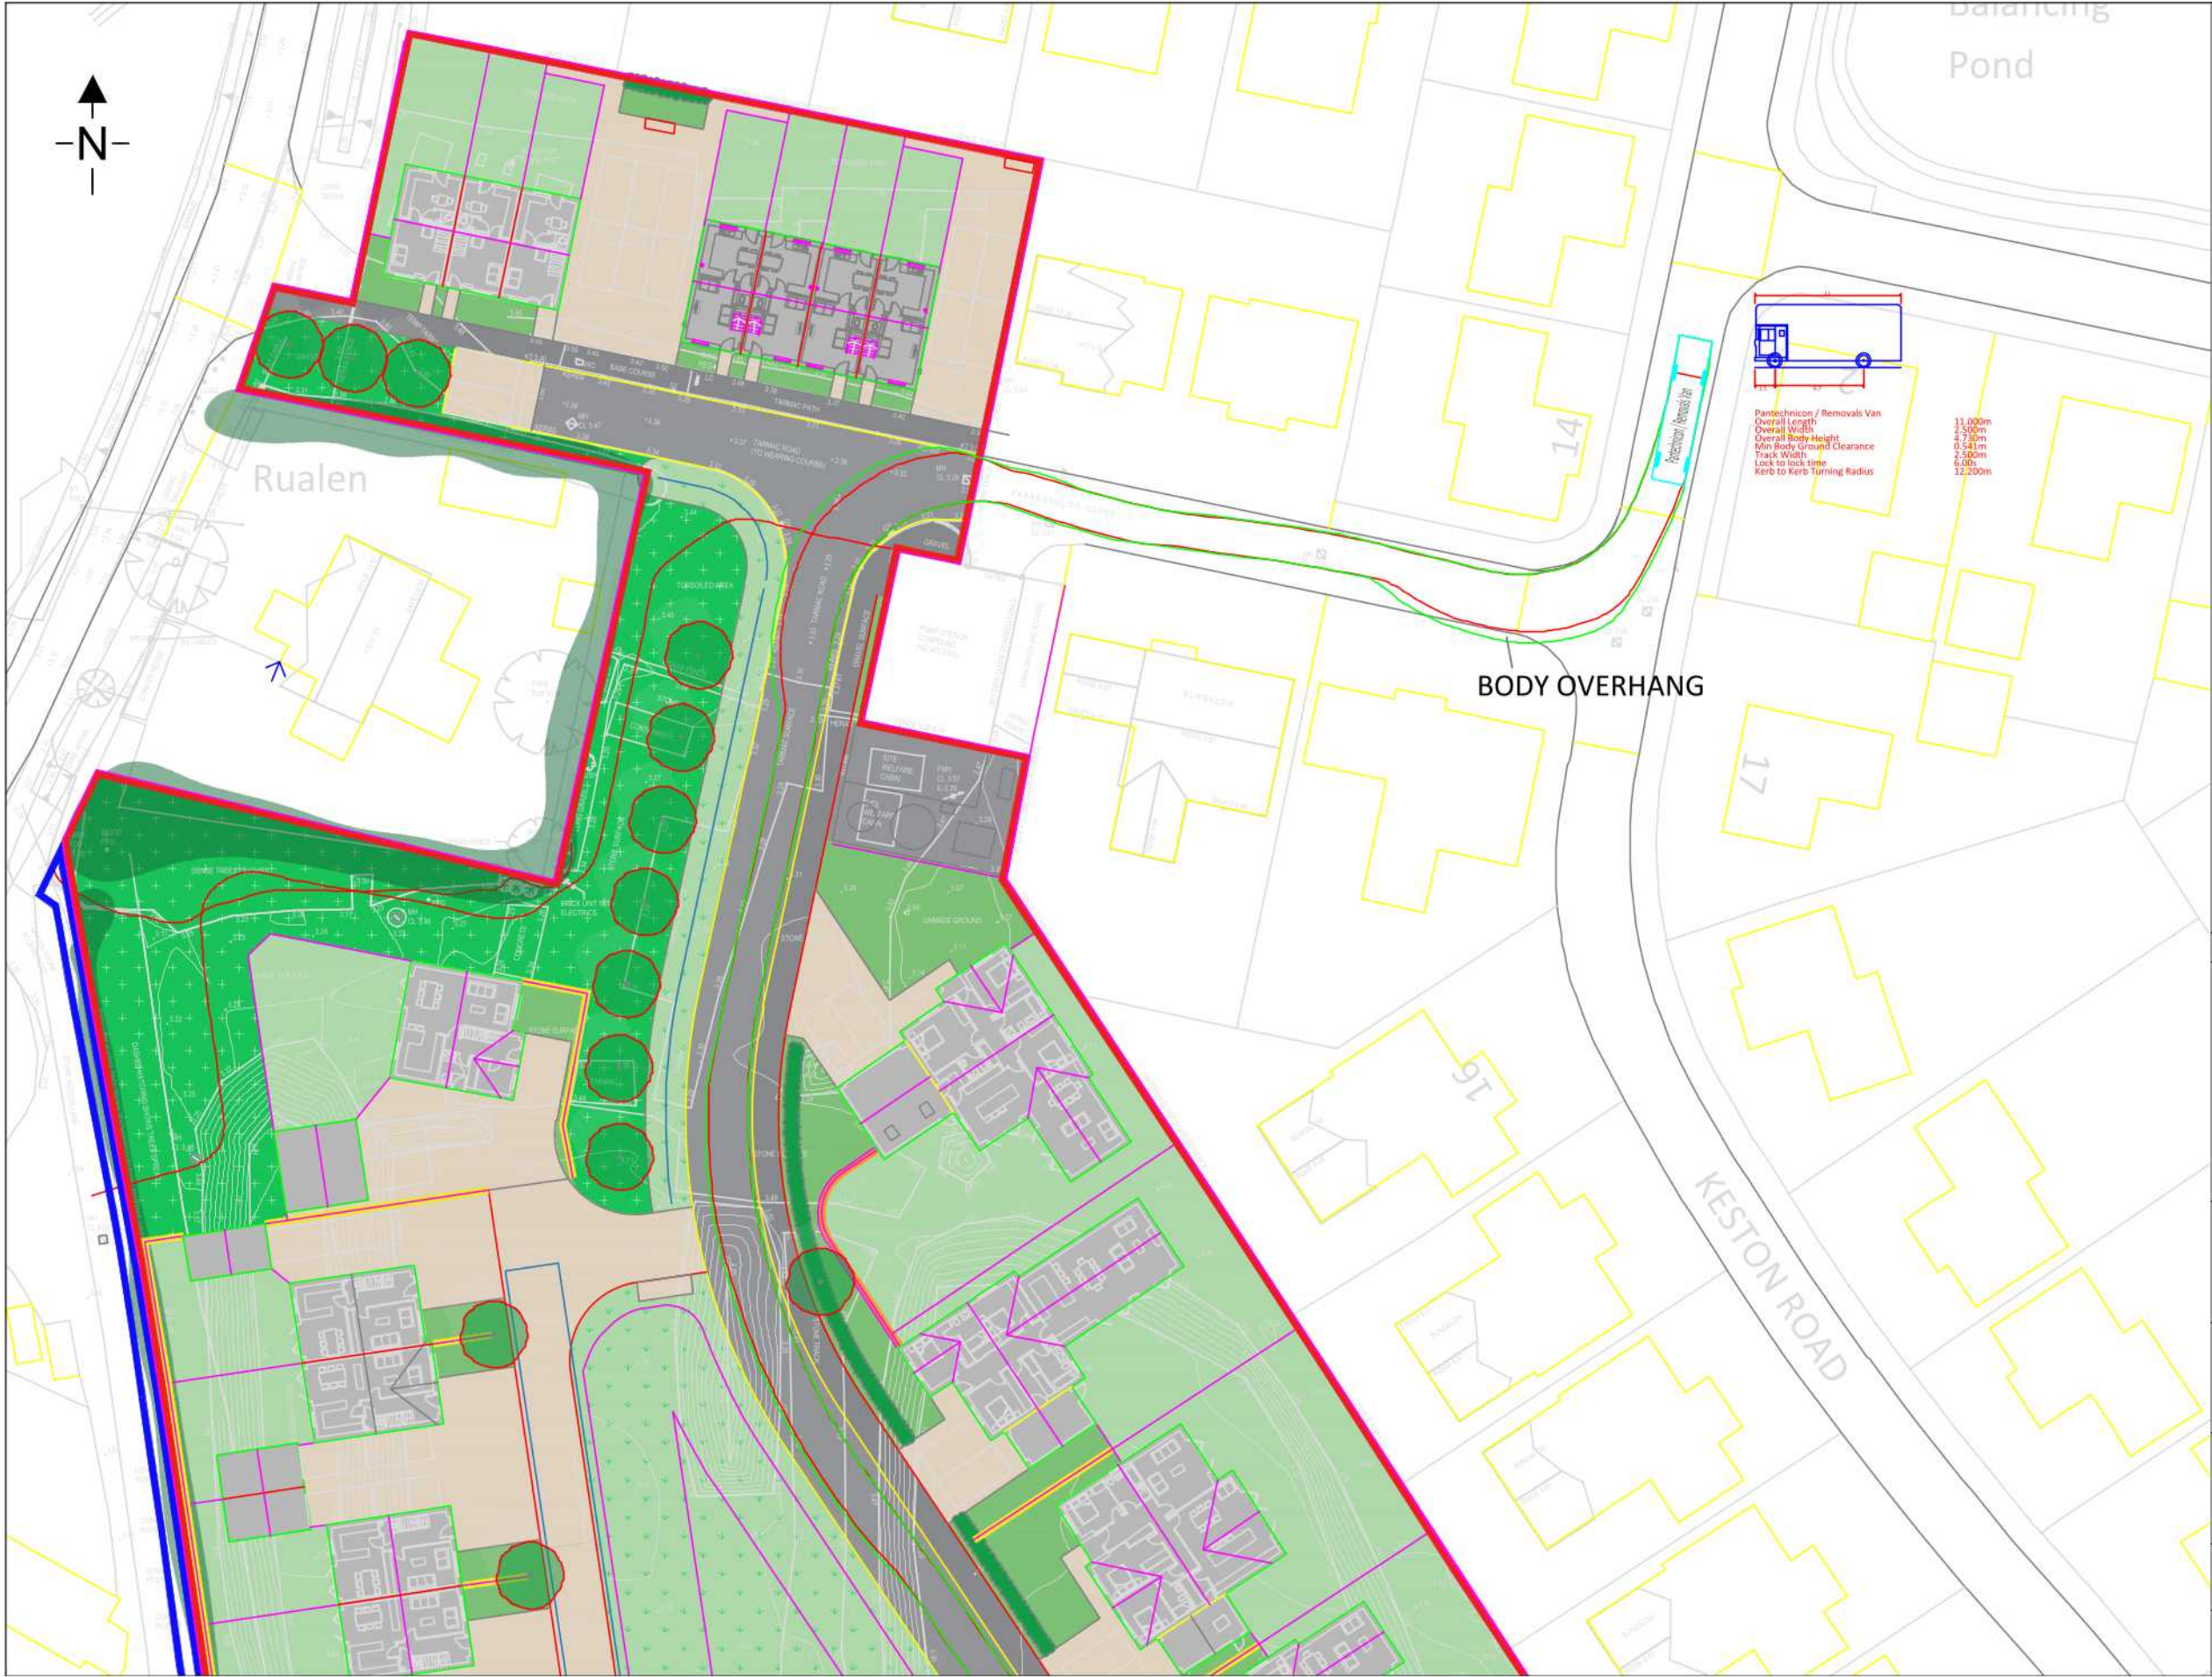

1. THIS DRAWING IS NOT TO BE SCALED FOR CONSTRUCTION PURPOSES.
2. THE CONTRACTOR SHALL CHECK ALL DIMENSIONS AND LEVELS ON SITE.

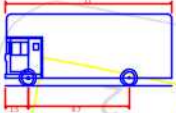

Pantechnicon / Removals Van
Overall Length 11.000m
Overall Width 2.500m
Overall Body Height 4.700m
Win Body Ground Clearance 0.541m
Track Width 2.500m
Lock to lock time 6.00s
Kerb to Kerb Turning Radius 12.200m

REV	DESCRIPTION	DATE	BY	AUTH
-----	-------------	------	----	------

Capricorn Transport Planning
19 Graystones Close
West Bridgford
Nottingham
NG2 6QU
T : 0777 334 7121
www.capricorn-tp.co.uk



CLIENT
KESTON FIELDS LIMITED

PROJECT
**KESTON FIELDS
MILL GREEN ROAD, PINCHBECK**

TITLE
**PANTECHNICON SWEEP PATHS:
INBOUND (SHEET 1 OF 2)**

DRAWN SAM	AUTHORISED SM	SCALE 1:500	SHEET SIZE A3	DATE 09.04.26
PROJECT NO. C25007		DRAWING NO. DR007		REV -