


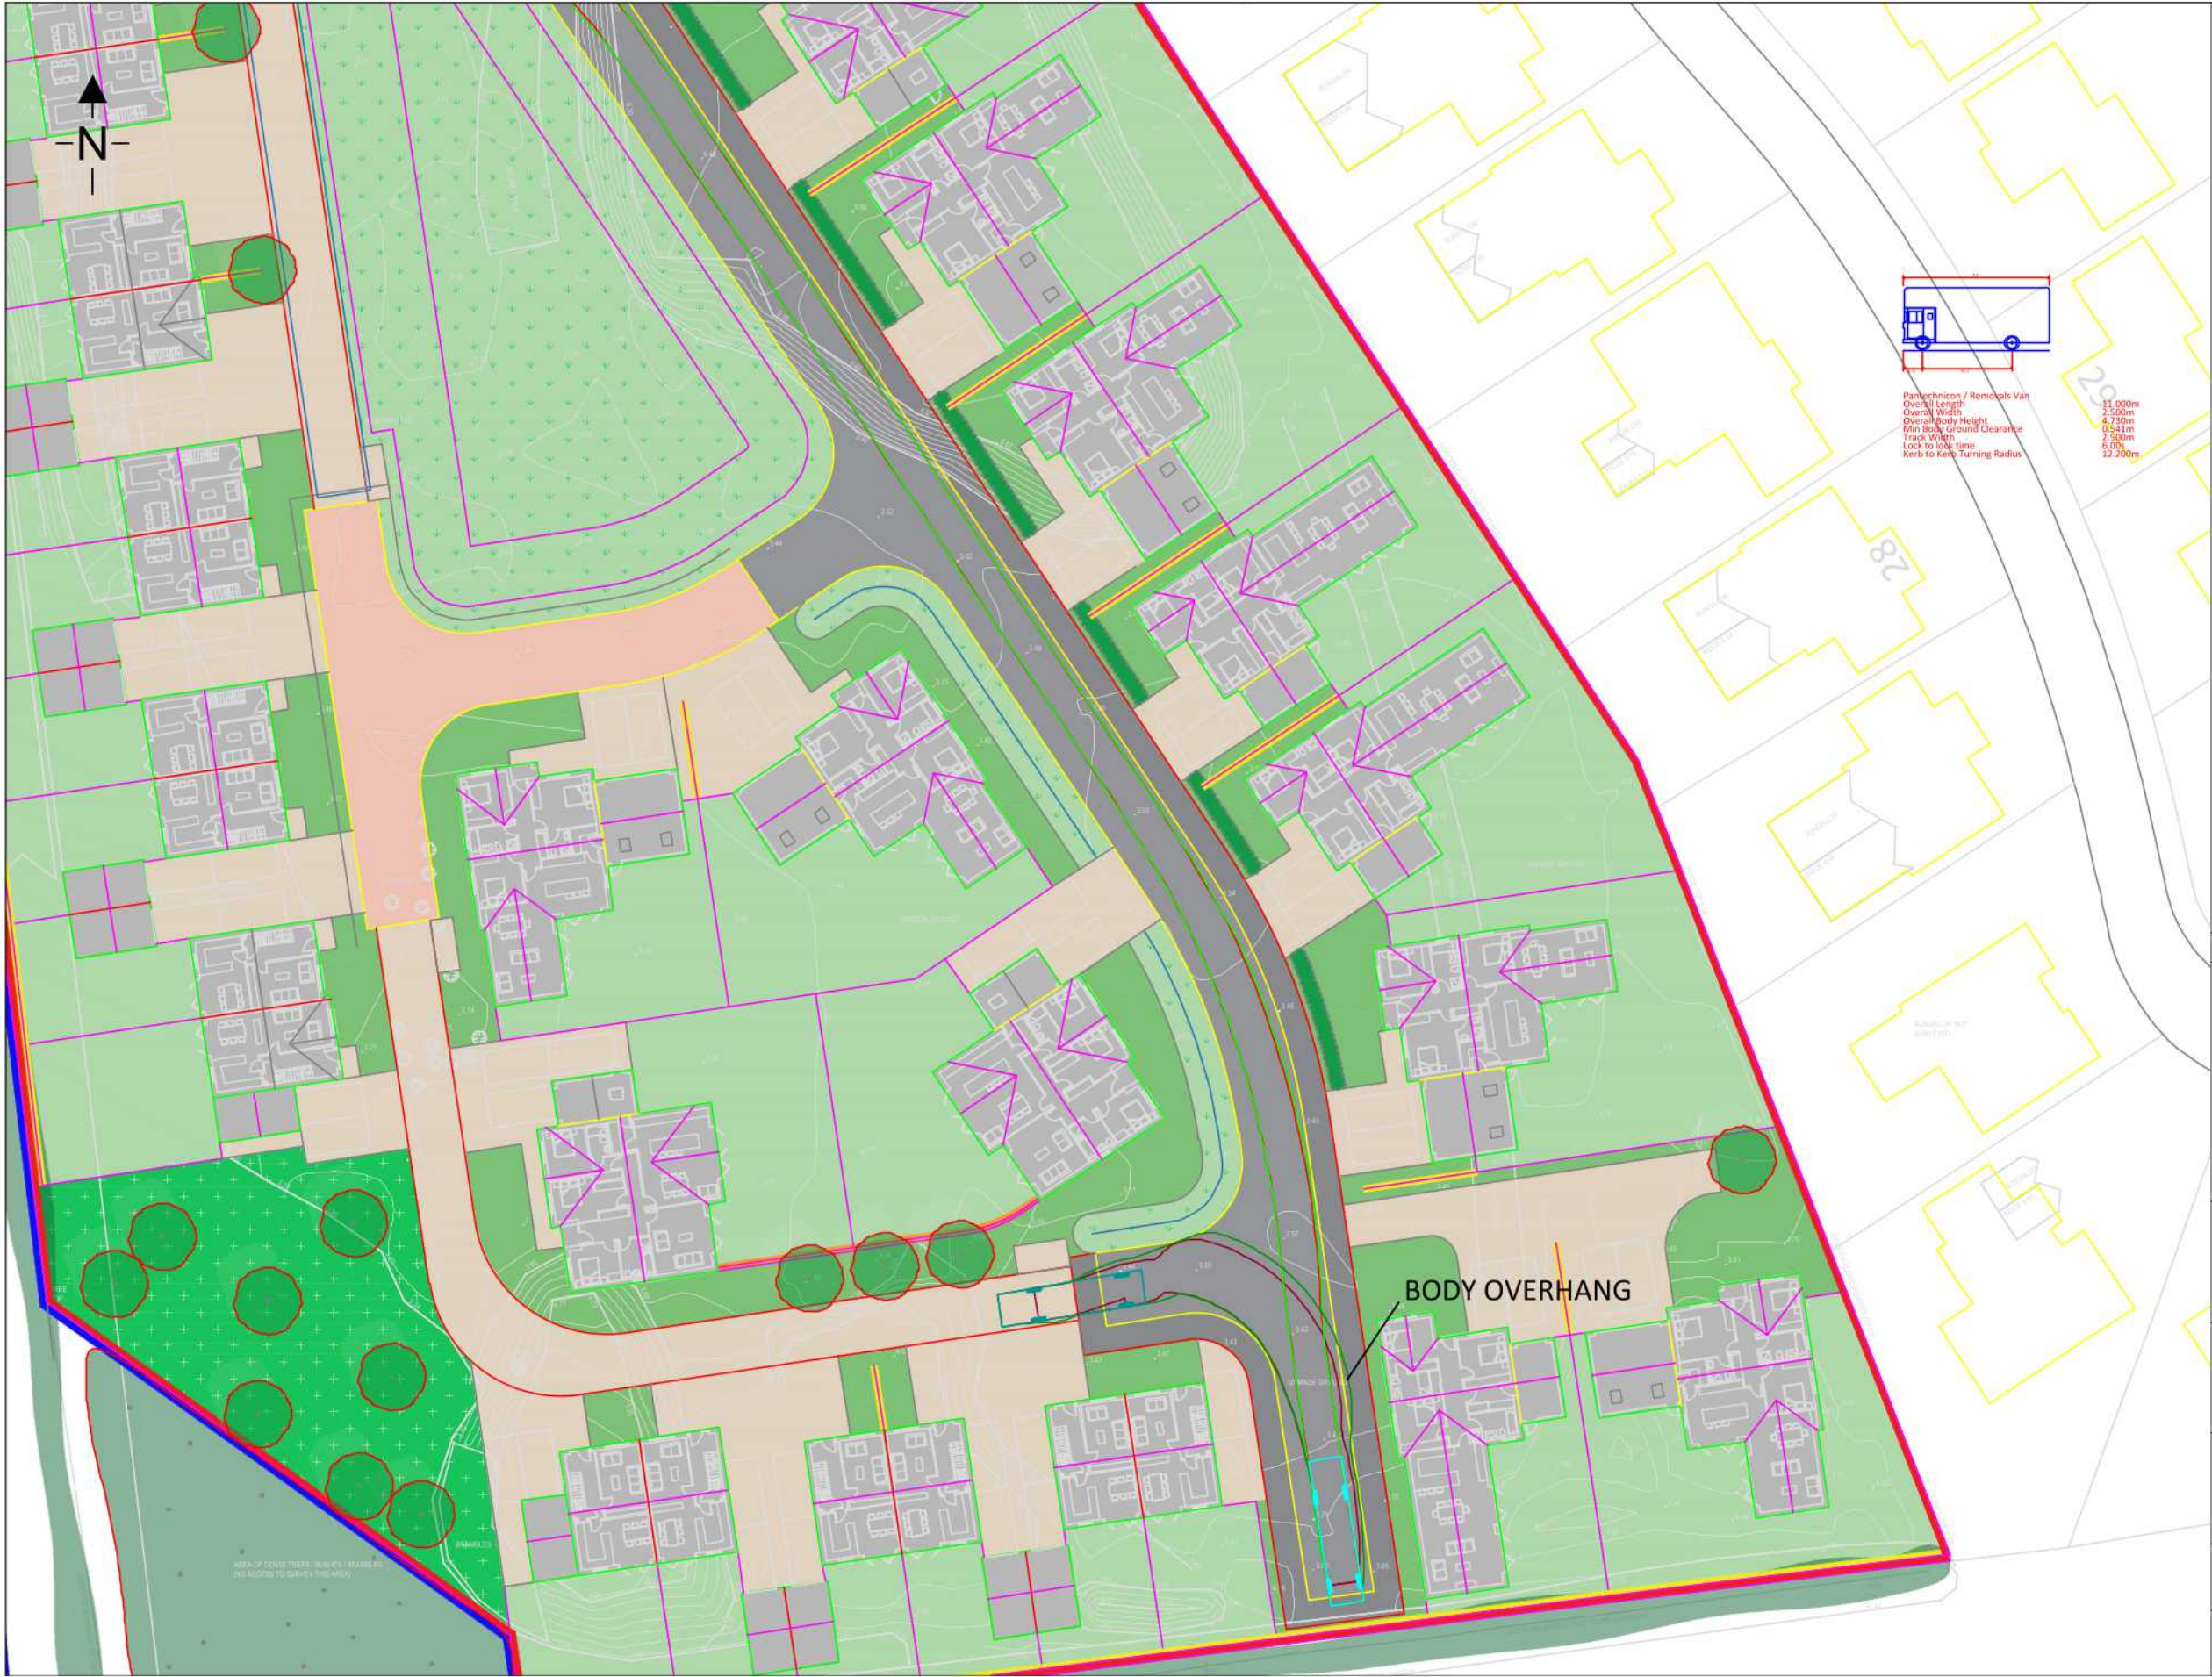

1. THIS DRAWING IS NOT TO BE SCALED FOR CONSTRUCTION PURPOSES.
2. THE CONTRACTOR SHALL CHECK ALL DIMENSIONS AND LEVELS ON SITE.

REV	DESCRIPTION	DATE	BY	AUTH
-----	-------------	------	----	------

Capricorn Transport Planning

19 Graystones Close
West Bridgford
Nottingham
NG2 6QU

T : 0777 334 7121
www.capricorn-tp.co.uk



CLIENT
KESTON FIELDS LIMITED

PROJECT
**KESTON FIELDS
MILL GREEN ROAD, PINCHBECK**

TITLE
**PANTECHNICON SWEEP PATHS:
INBOUND (SHEET 2 OF 2)**

DRAWN SAM	AUTHORISED SM	SCALE 1:500	SHEET SIZE A3	DATE 09.04.26
PROJECT NO. C25007		DRAWING NO. DR008		REV -