


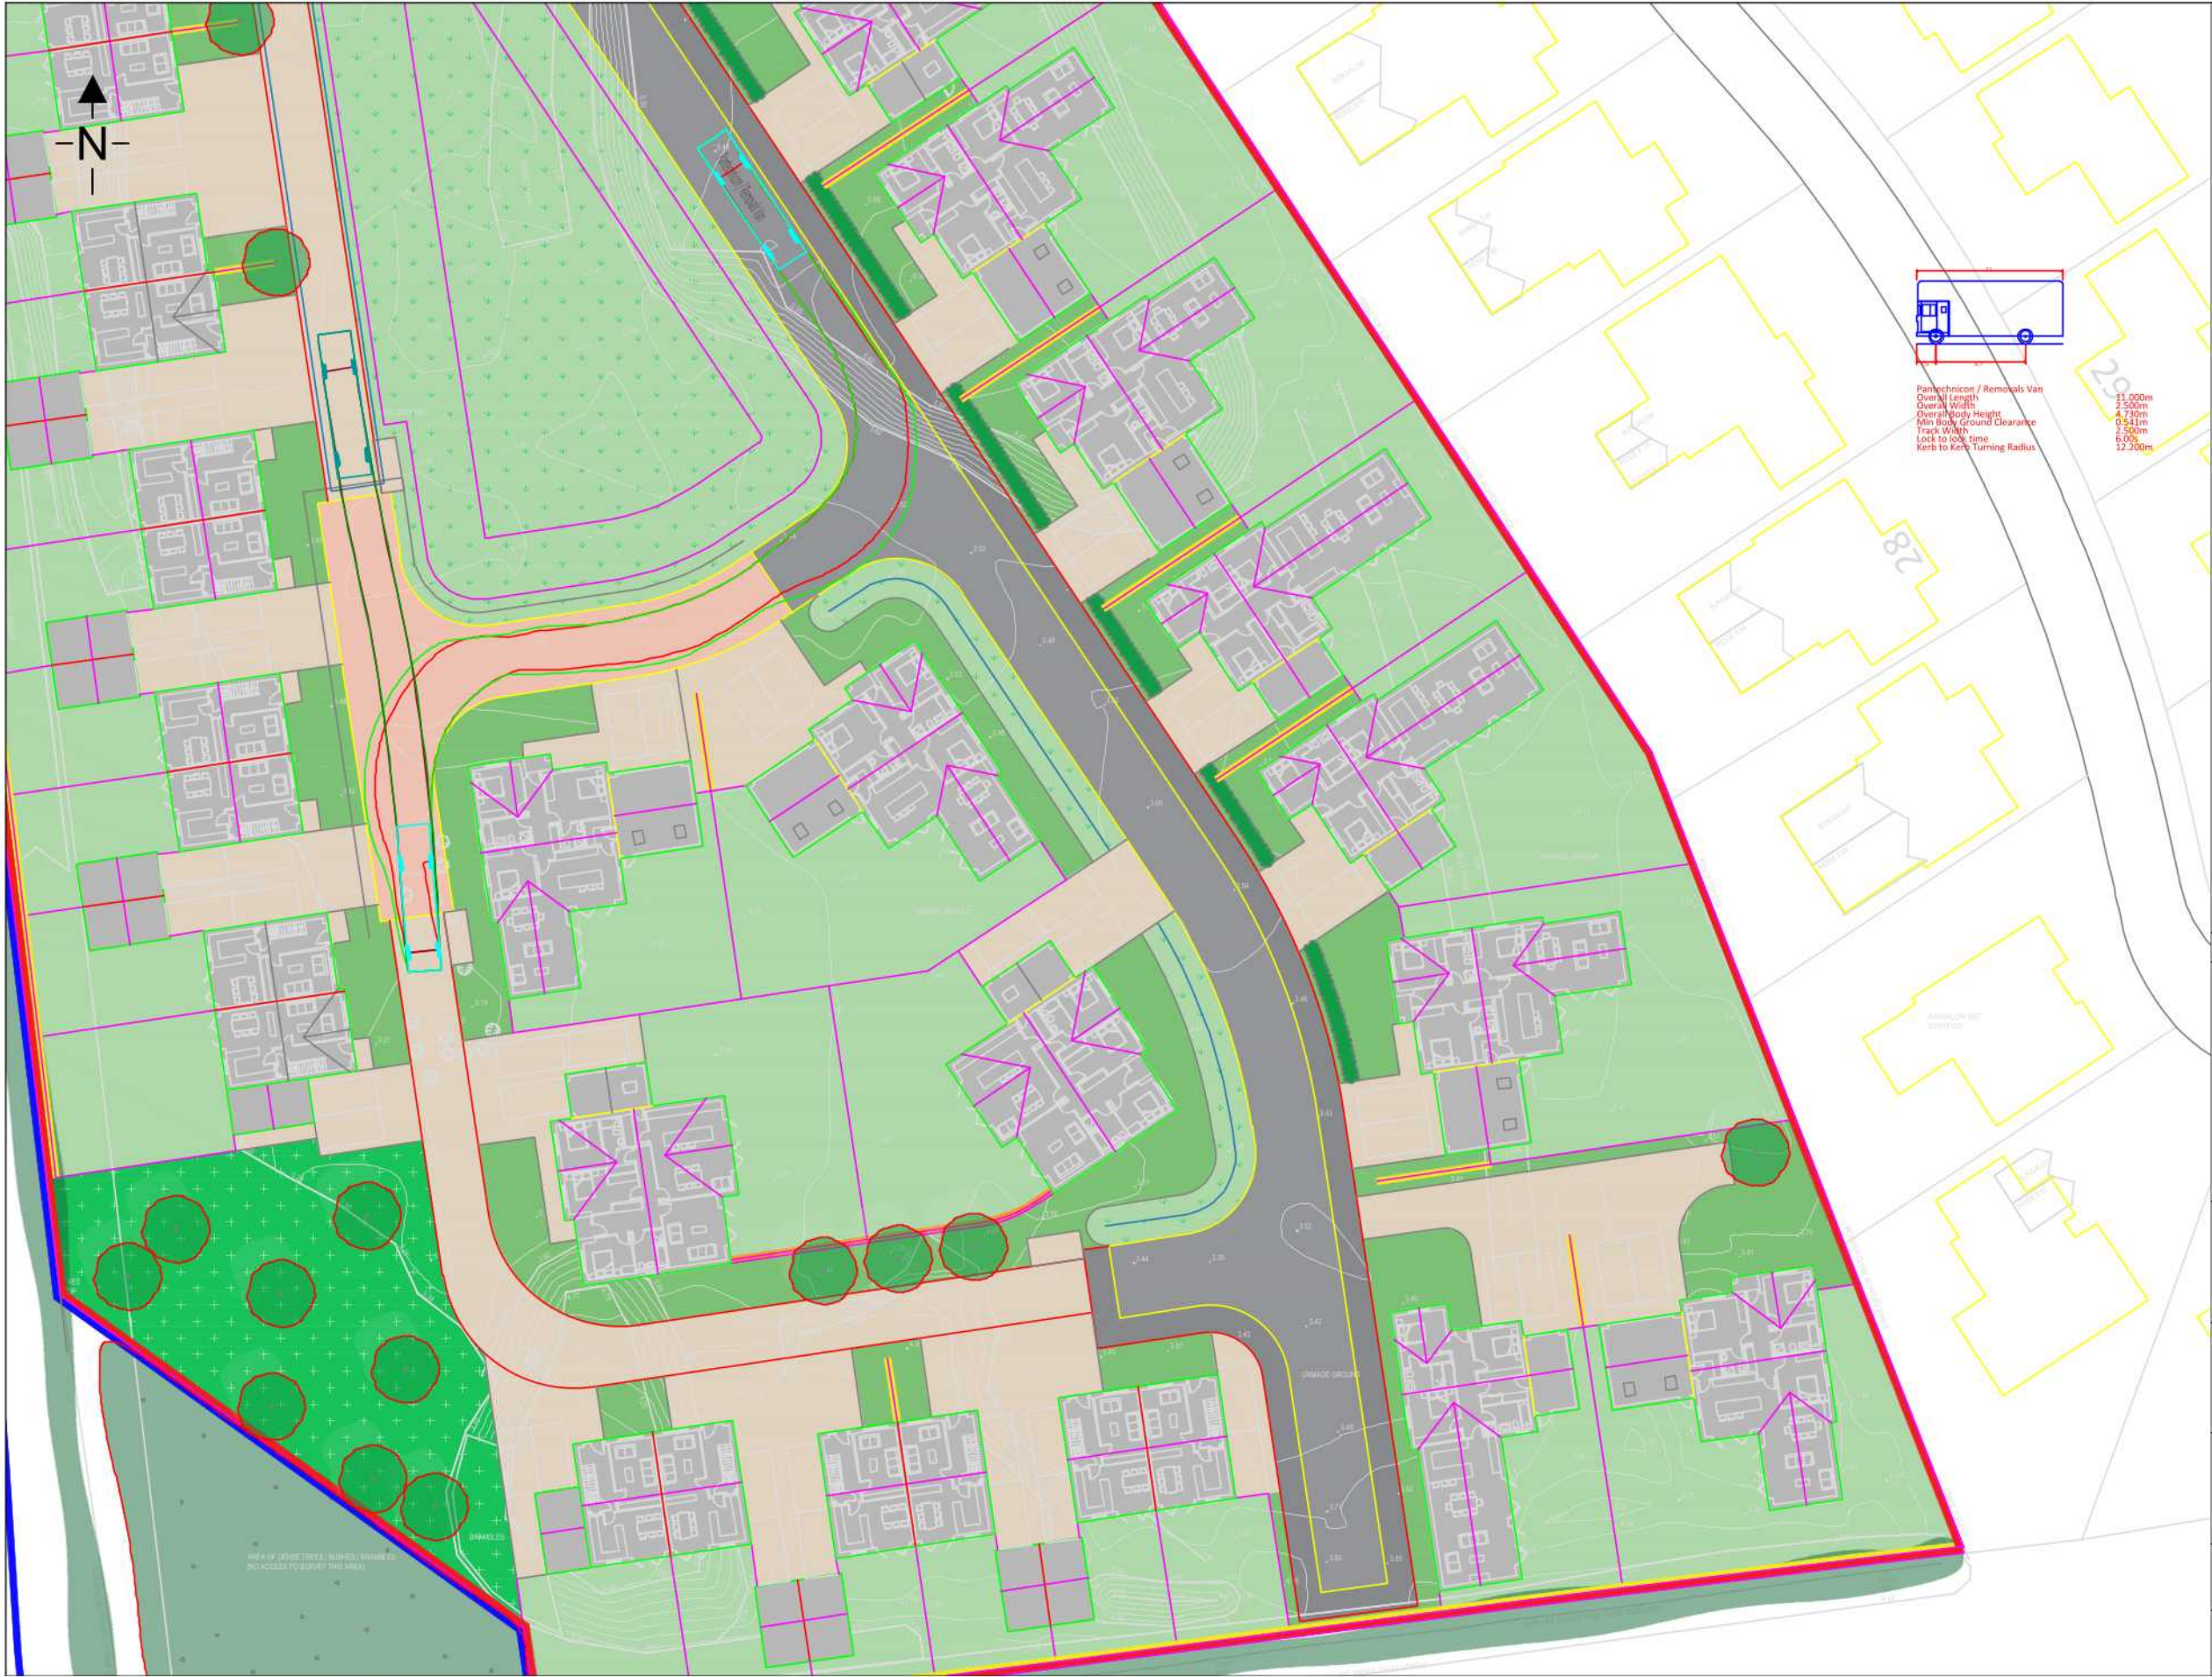

1. THIS DRAWING IS NOT TO BE SCALED FOR CONSTRUCTION PURPOSES.
2. THE CONTRACTOR SHALL CHECK ALL DIMENSIONS AND LEVELS ON SITE.

REV	DESCRIPTION	DATE	BY	AUTH

Capricorn Transport Planning

19 Graystones Close
West Bridgford
Nottingham
NG2 6QU
T : 0777 334 7121
www.capricorn-tp.co.uk



CLIENT
KESTON FIELDS LIMITED

PROJECT
**KESTON FIELDS
MILL GREEN ROAD, PINCHBECK**

TITLE
**PANTECHNICON SWEEP PATHS:
WESTERN TURNING HEAD**

DRAWN SAM	AUTHORISED SM	SCALE 1:500	SHEET SIZE A3	DATE 09.04.26
PROJECT NO. C25007		DRAWING NO. DR011		REV -