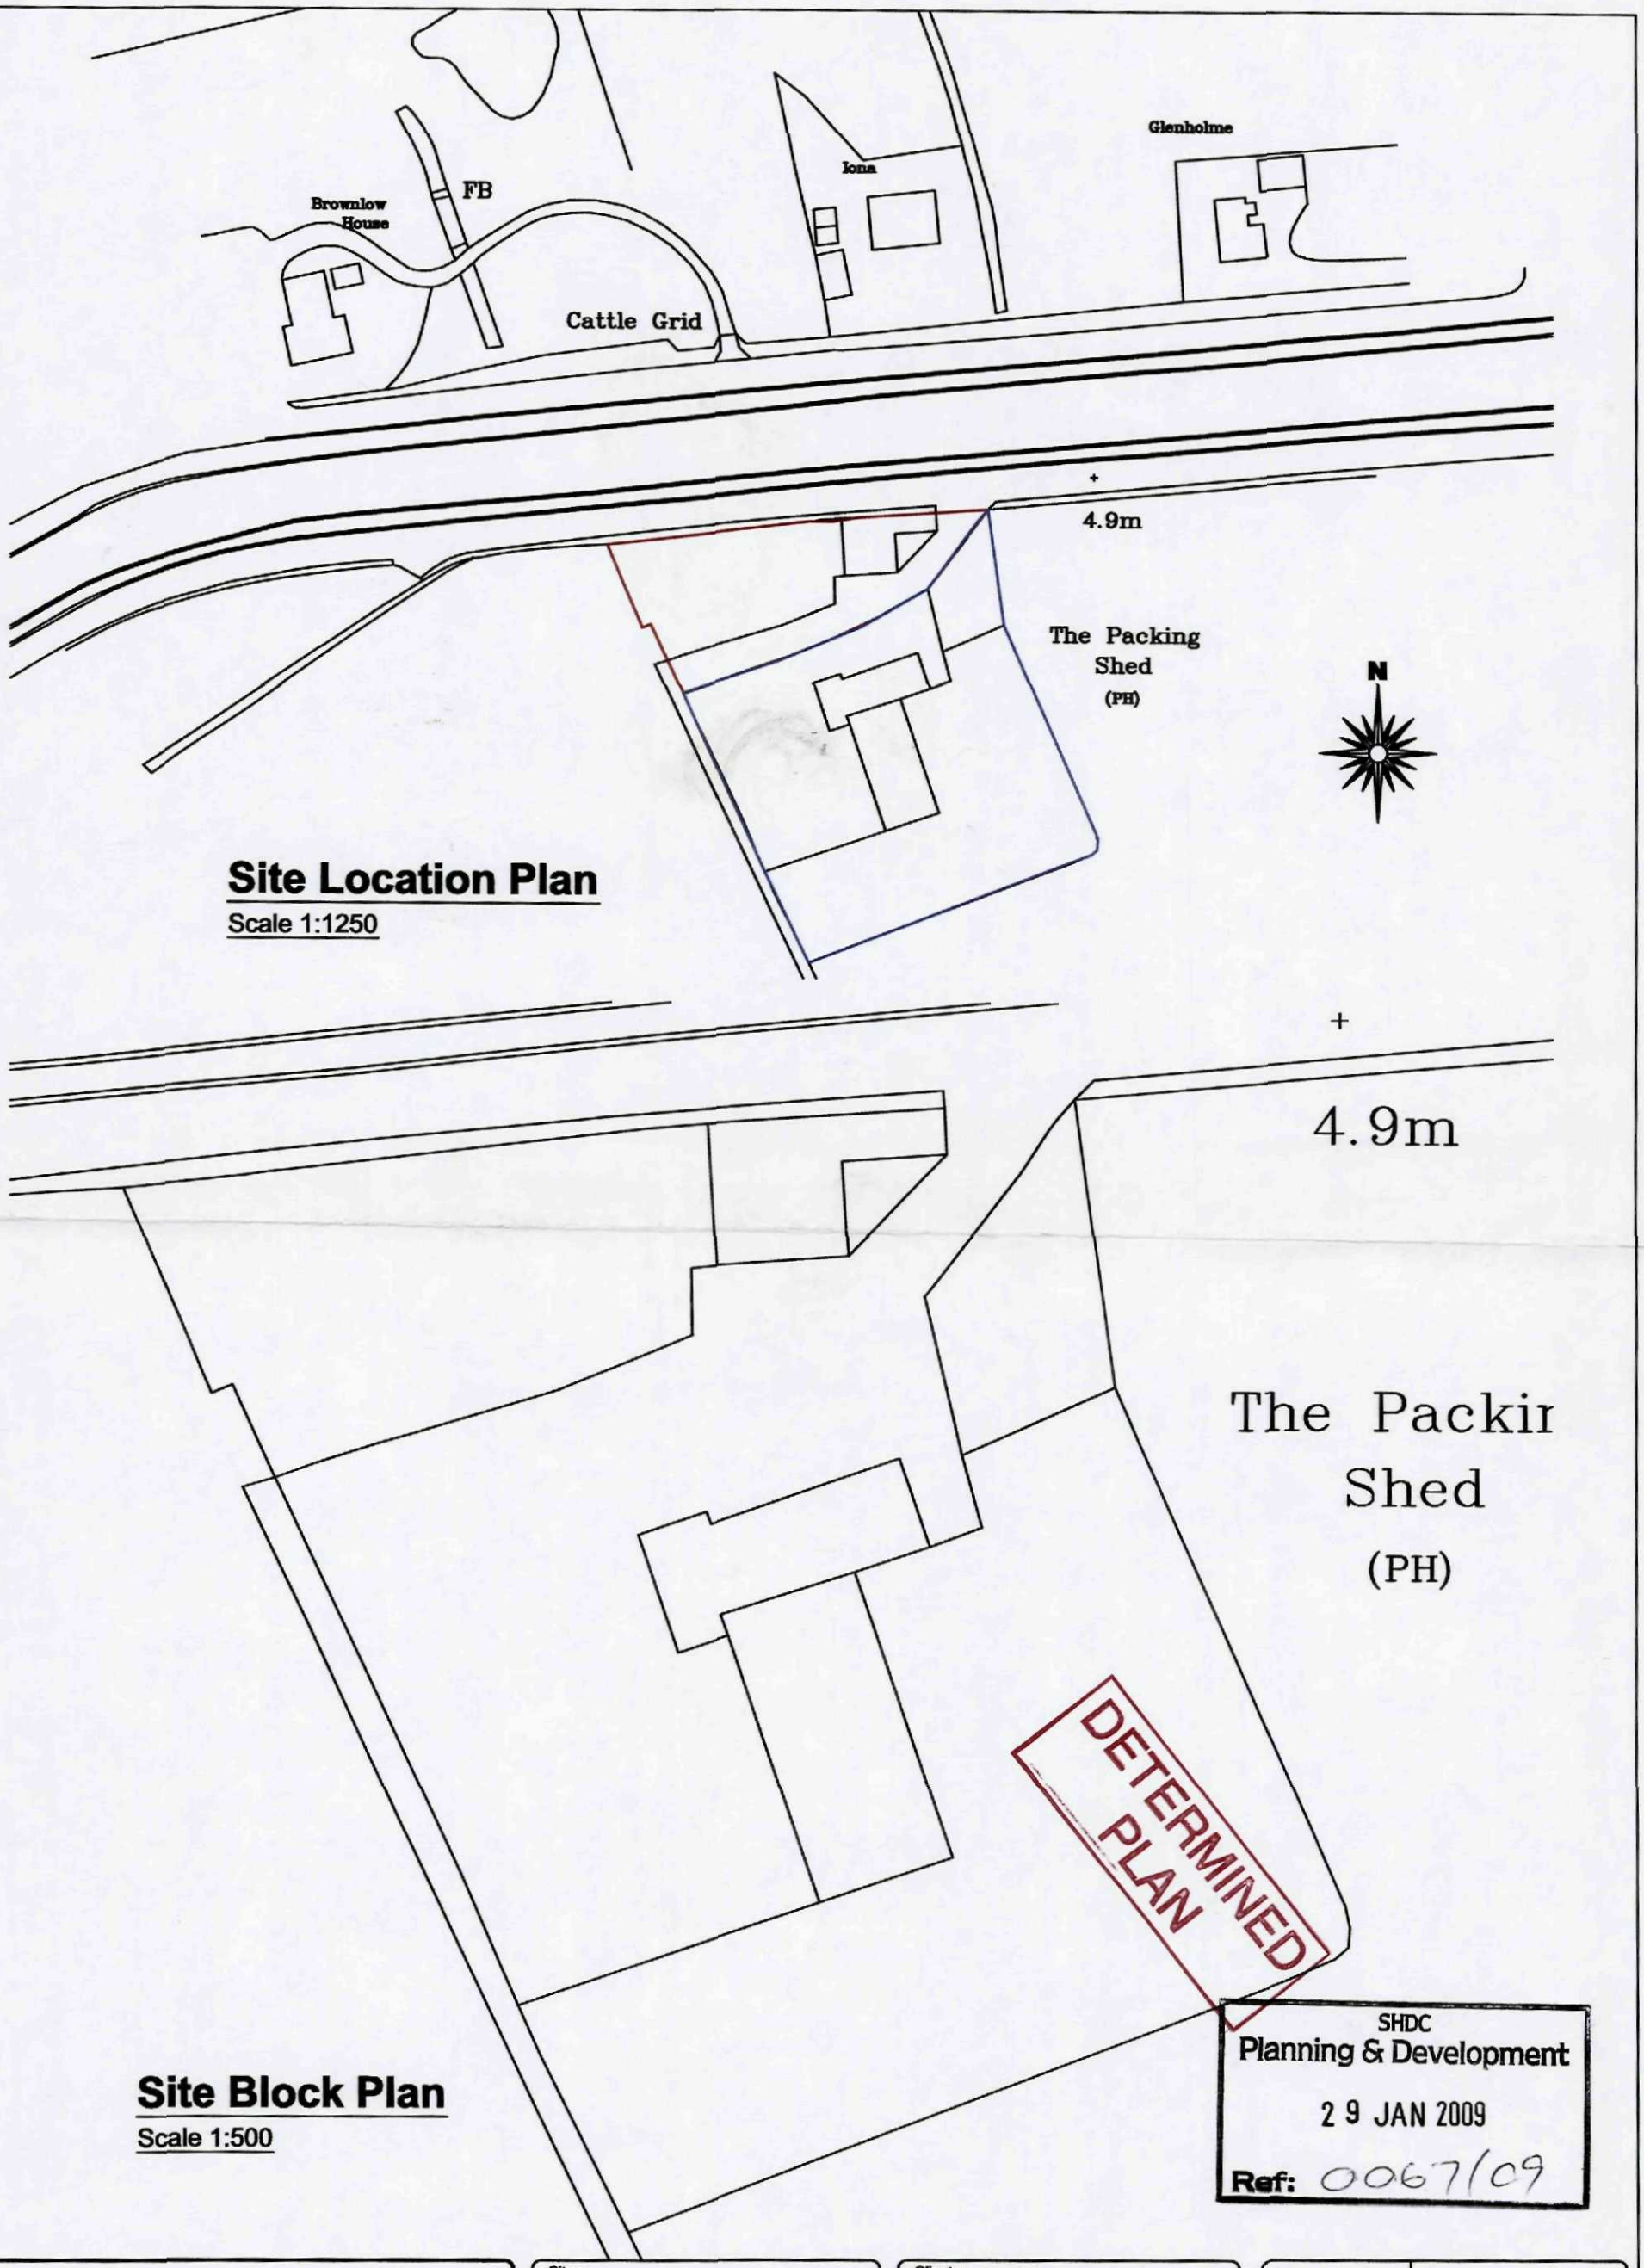



## Site Location Plan

Scale 1:1250

## Site Block Plan

Scale 1:500

Design Ltd
2nd Floor - 5B Sheepmarket
Spalding
PE11 1BH
Tel: 01775 768 921
e-mail: enquiries@remwaydesign.co.uk

Site :
**Glen House**
**Glenside South**
**West Pinchbeck**

Client :
**Mr T Dear**
Grosvenor House
Jubilee Road
Crays Hill
Billericay
CM11 2YF

Date : ******
Scale : as noted

Drawing No:
**A3-1628-04**