

ELEVATIONS

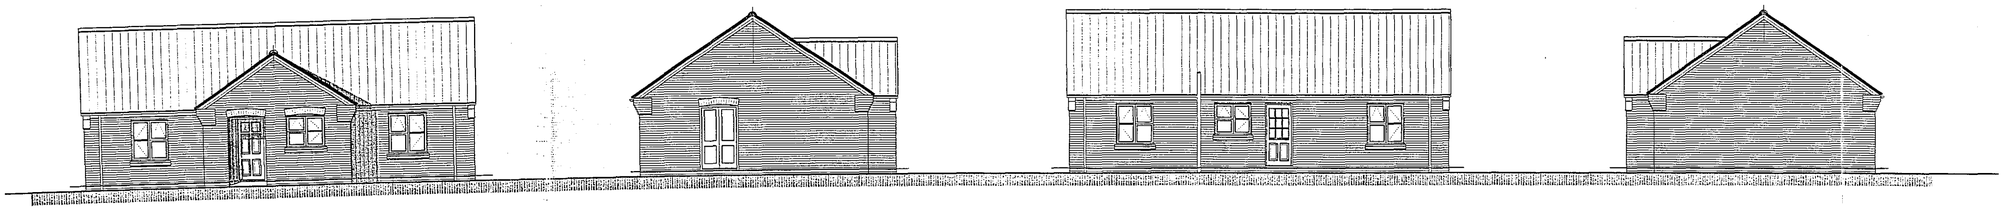

front side back side

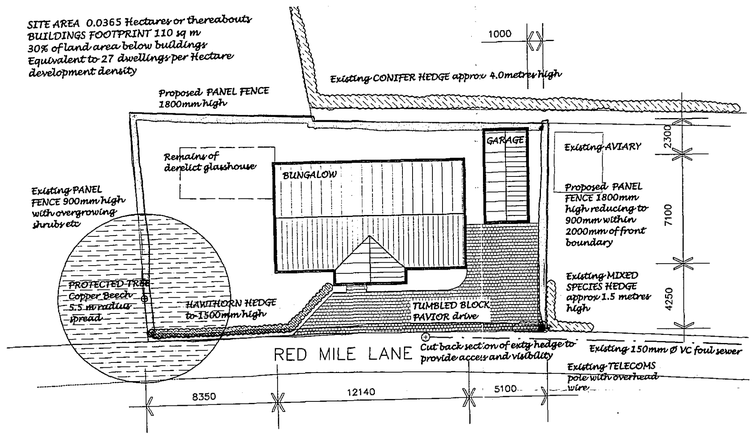

block plan 1:200

MATERIALS


WALLS
Red brick with buff detailing brick

CILLS
Buff coloured reconstituted cast stone

ROOF COVERING
Blue / Grey concrete interlocking tile

FASCIAS
White PVC–U

RAINWATER GOODS
White PVC–U squareline

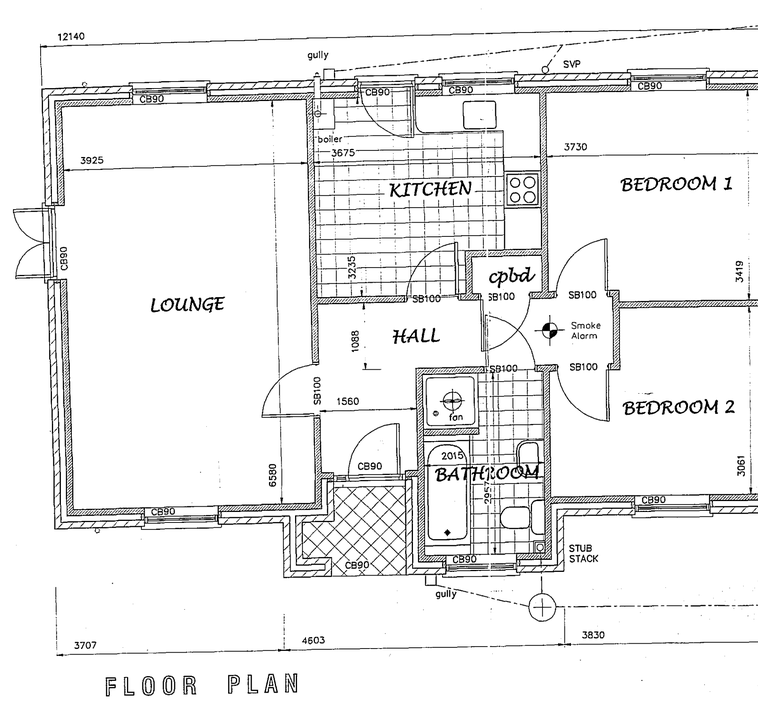

FLOOR PLAN



location plan 1:1250

SHDC
Planning & Development
15 JAN 2007
Ref: 00691/07

DETERMINED PLAN

AMENDMENTS

A 11.01.07 Information added

L. A. Building Design
Architectural and Surveying Practice
55 Hannam Boulevard
Spalding
Lincolnshire PE11 1LB
Telephone/Fax: Spalding (01775) 711437

Peter S Lithgow MCIOB MCIAT
Member of the Chartered Institute of Building and
Member of the Chartered Institute of Architectural Technologists

project
Proposed Bungalow on Plot at
Redmile Lane, PINCHBECK,
Spalding, Lincolnshire.

client
HAWTHORNE HOMES LIMITED

drawing
DESIGN PROPOSAL
Floor Plans, Elevations, Block Plan and Location

date	scale(s)
December 2006	1:50 1:100 1:200 1:1250
drawn by	checked
Peter Lithgow	PSL
job no	drawing no
06/25	01A