SCALE 1:250 APPROX

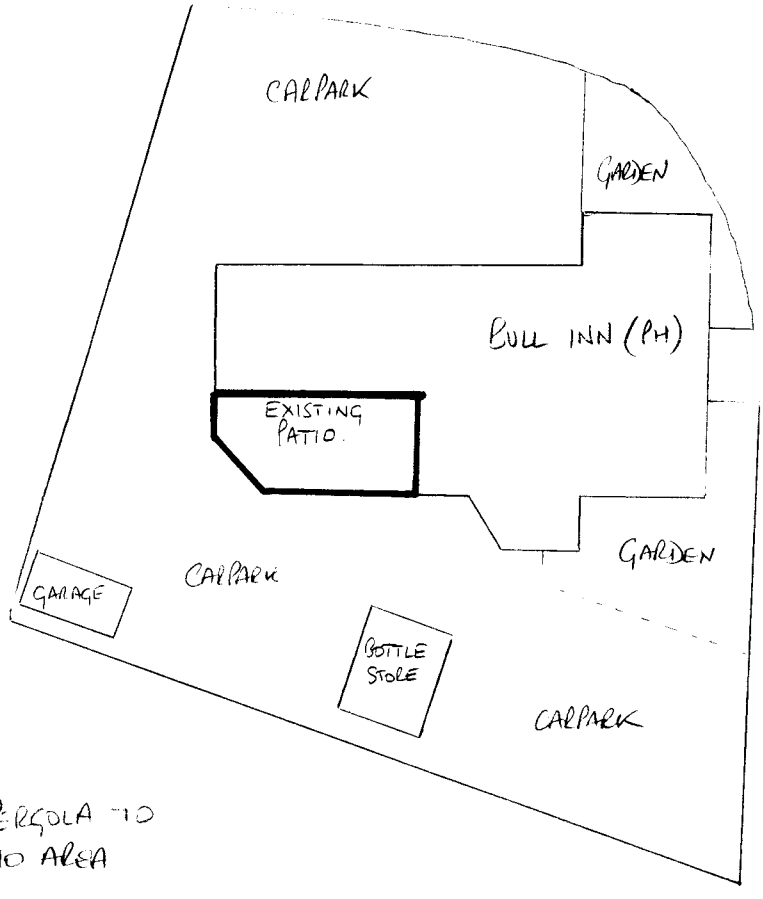

PROPOSED PERGOLA TO COVER PATIO AREA

28 FEB 1997
0069/97

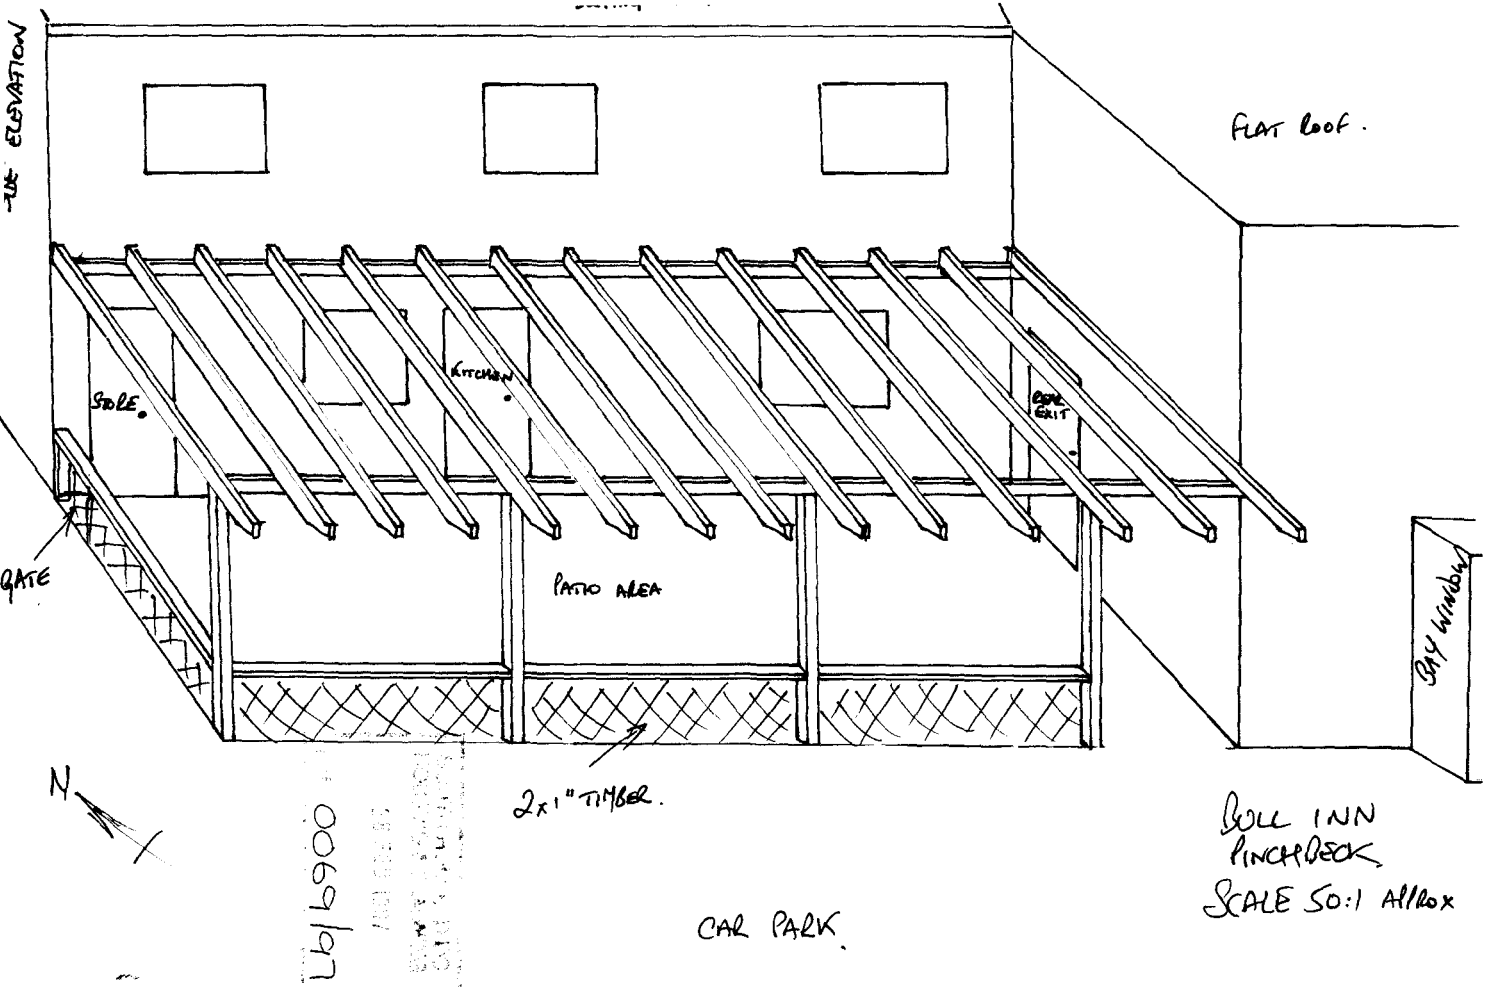

ELEVATION
FLAT ROOF.
STORE
KITCHEN
REAR EXIT
GATE
PATIO AREA
BAY WINDOW
2x1" TIMBER.
N
CAR PARK.
BULL INN
PINCHBECK
SCALE 50:1 APPROX