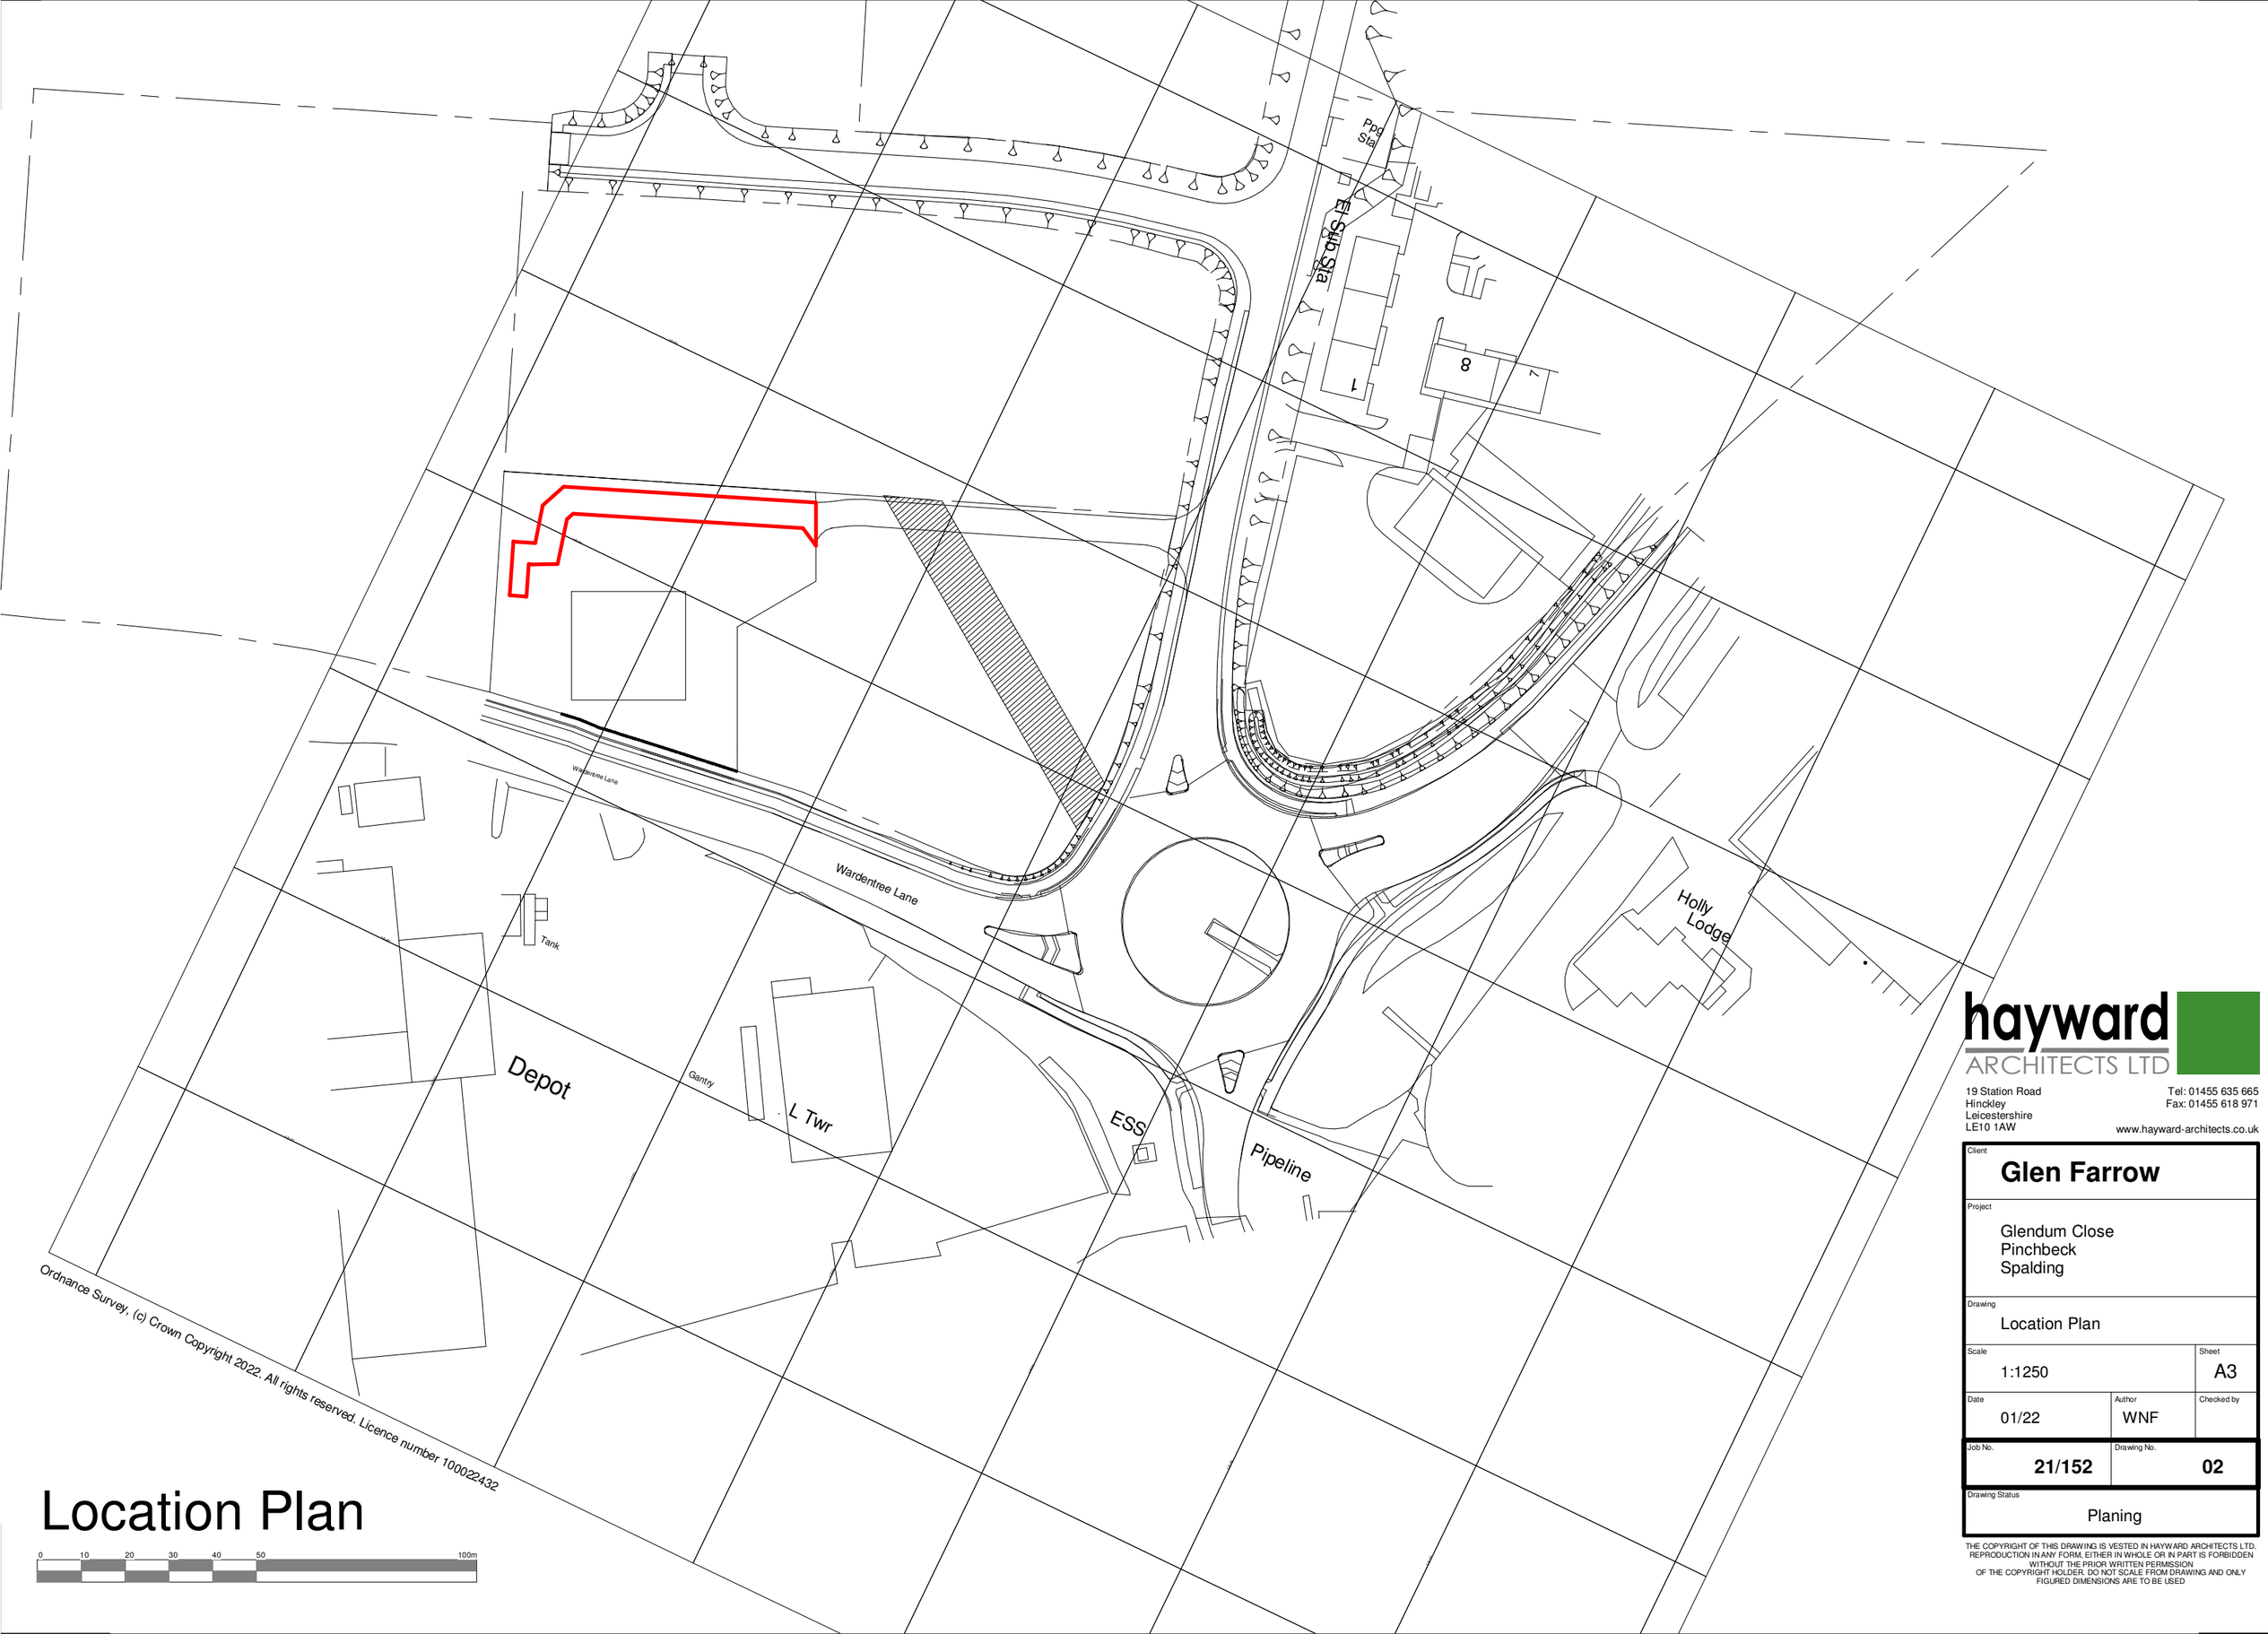


Location Plan

0 10 20 30 40 50 100m

Ordnance Survey, (c) Crown Copyright 2022. All rights reserved. Licence number 100022432

hayward ARCHITECTS LTD
19 Station Road
Hinckley
Leicestershire
LE10 1AW
Tel: 01455 635 665
Fax: 01455 618 971
www.hayward-architects.co.uk

Client: **Glen Farrow**

Project: Glendum Close, Pinchbeck, Spalding

Drawing: Location Plan

Scale	Sheet
1:1250	A3

Date	Author	Checked by
01/22	WNF	

Job No.	Drawing No.
21/152	**02**

Drawing Status: Planing

THE COPYRIGHT OF THIS DRAWING IS VESTED IN HAYWARD ARCHITECTS LTD. REPRODUCTION IN ANY FORM, EITHER IN WHOLE OR IN PART IS FORBIDDEN WITHOUT THE PRIOR WRITTEN PERMISSION OF THE COPYRIGHT HOLDER. DO NOT SCALE FROM DRAWING AND ONLY FIGURED DIMENSIONS ARE TO BE USED