

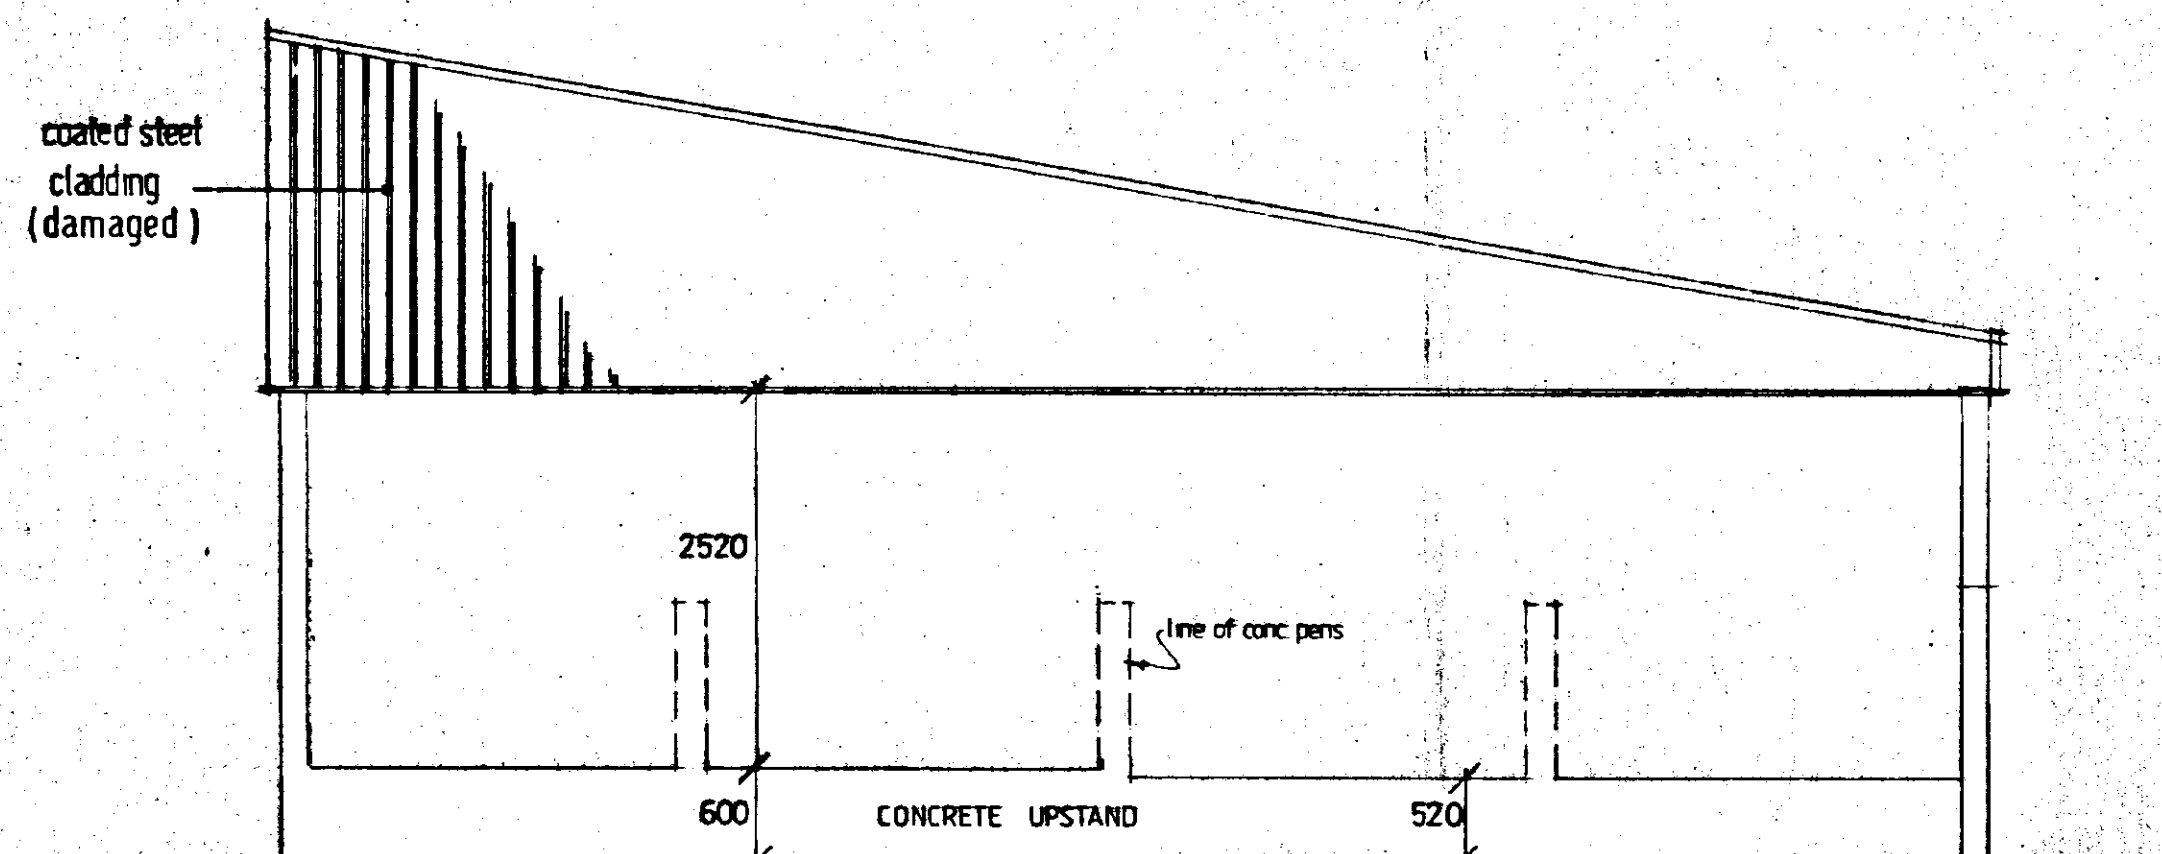
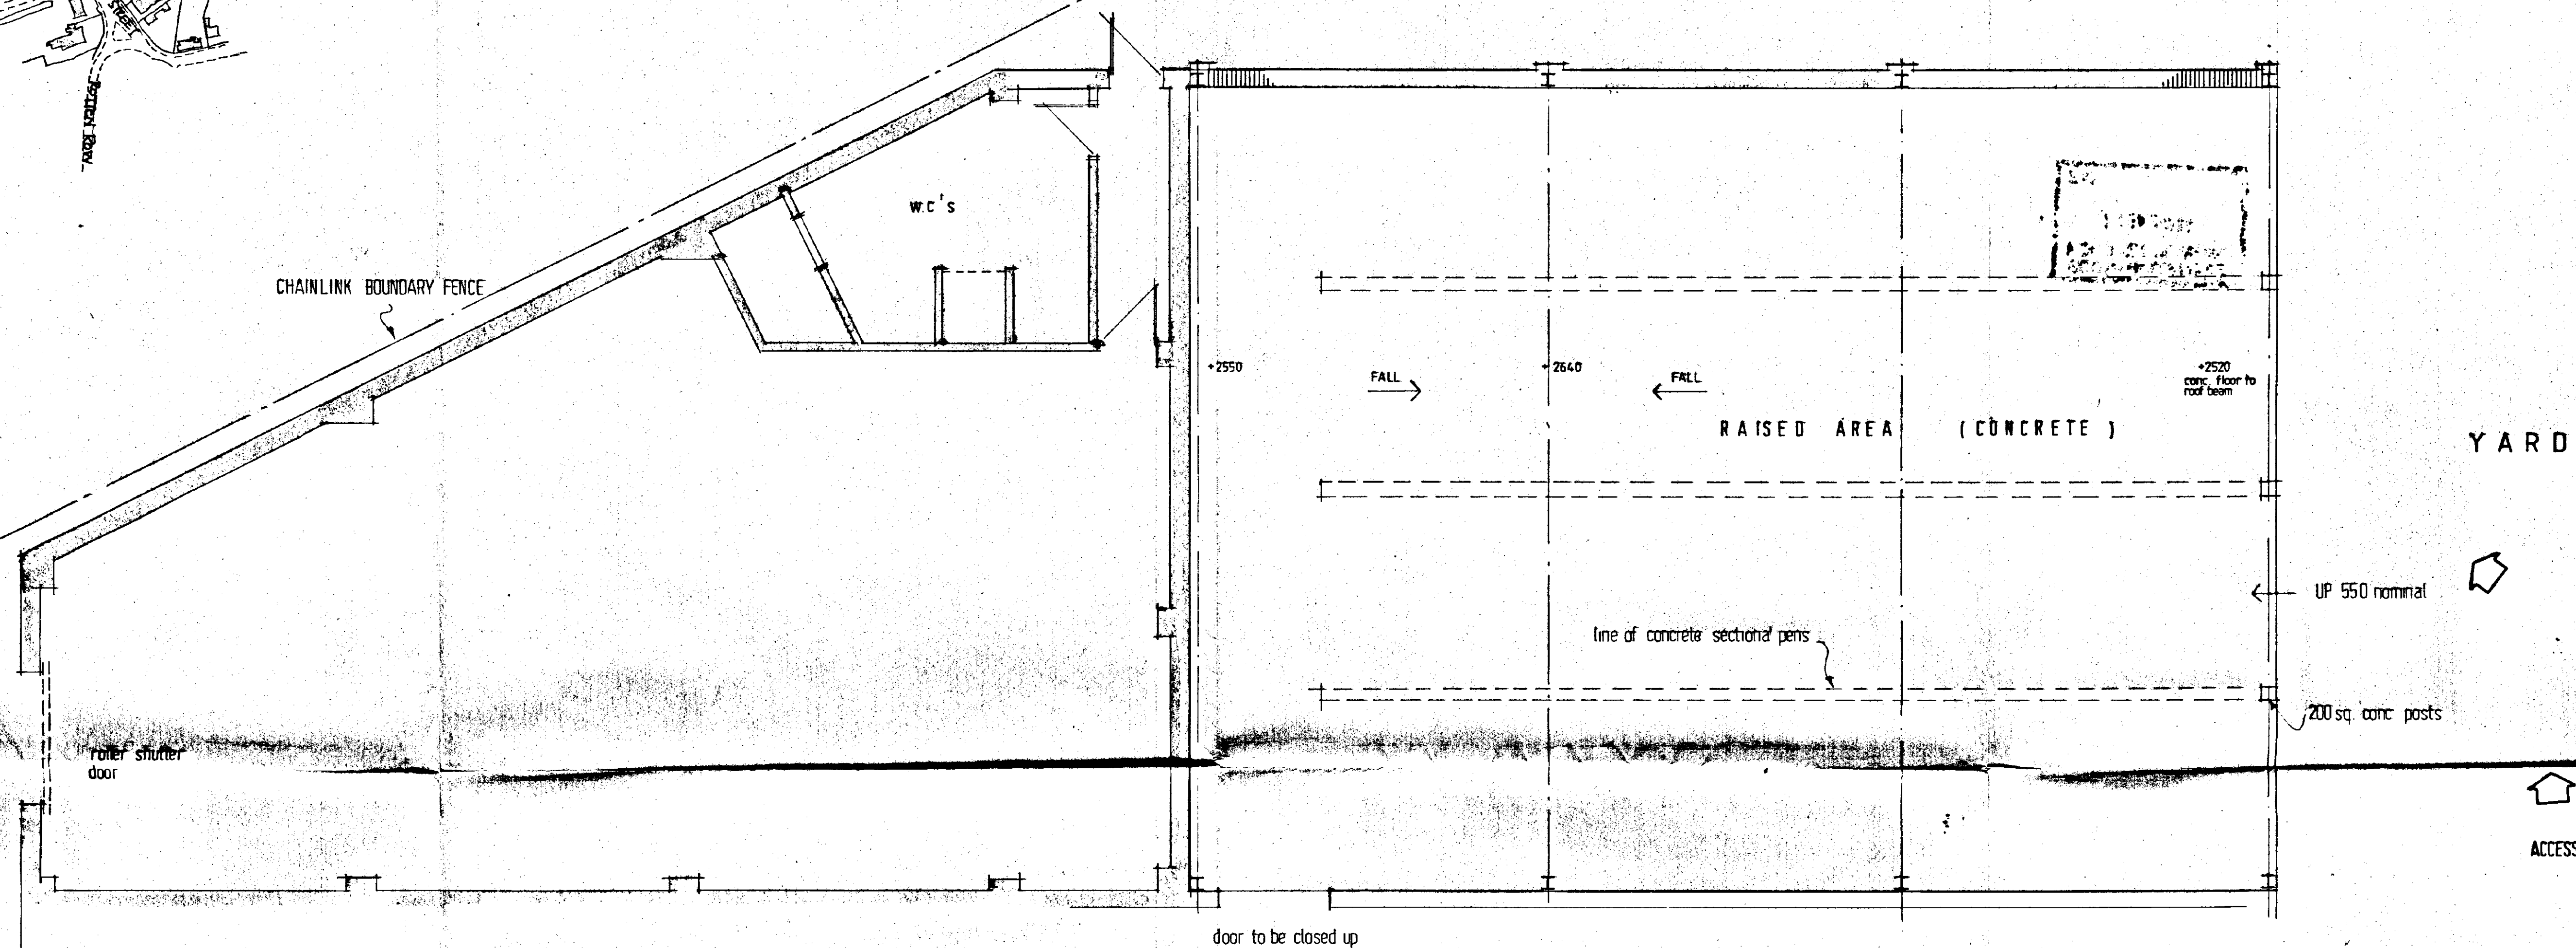


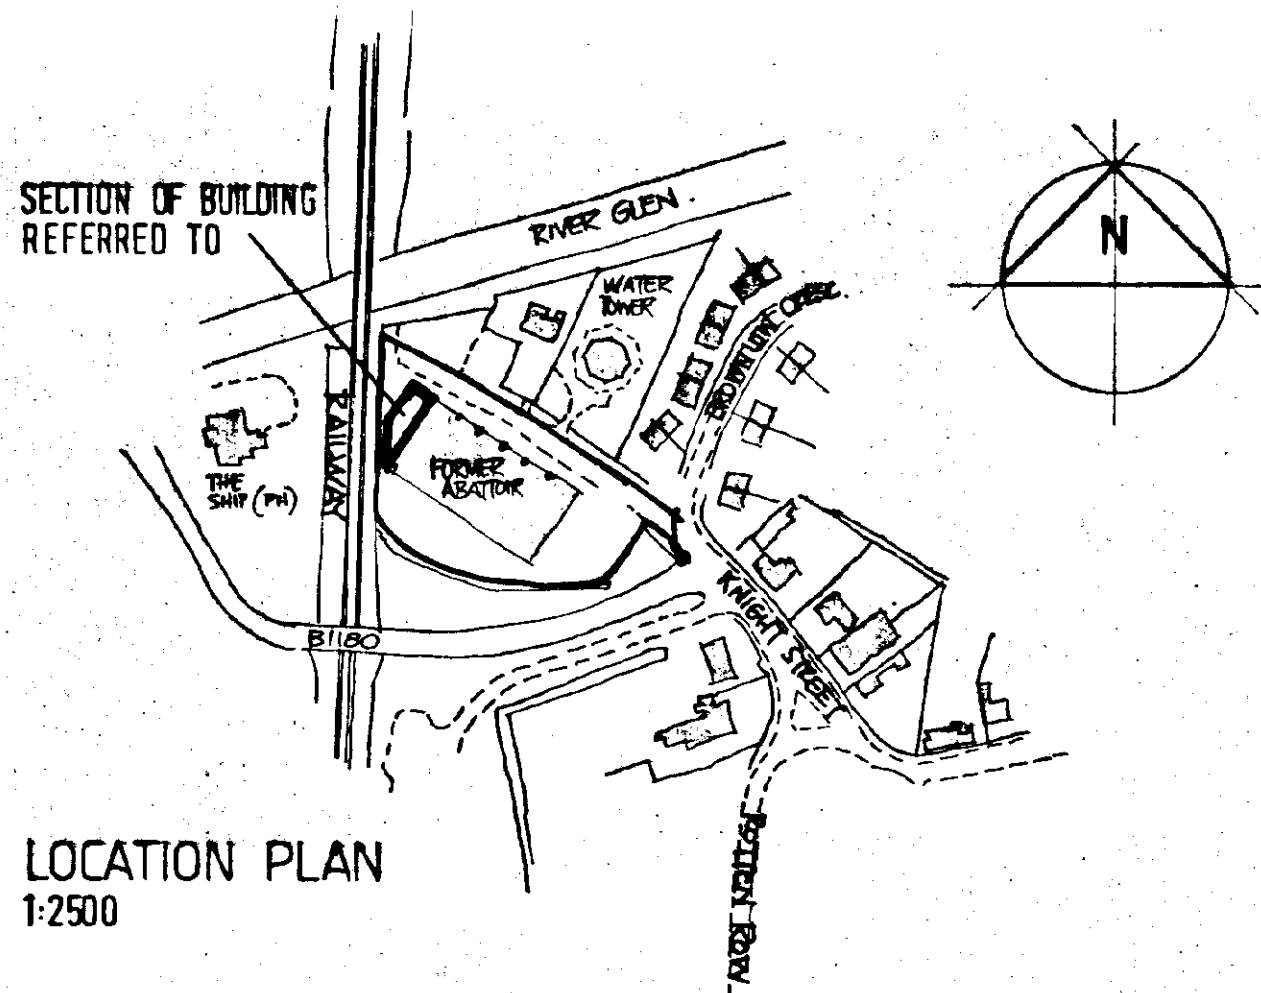

END ELEVATION

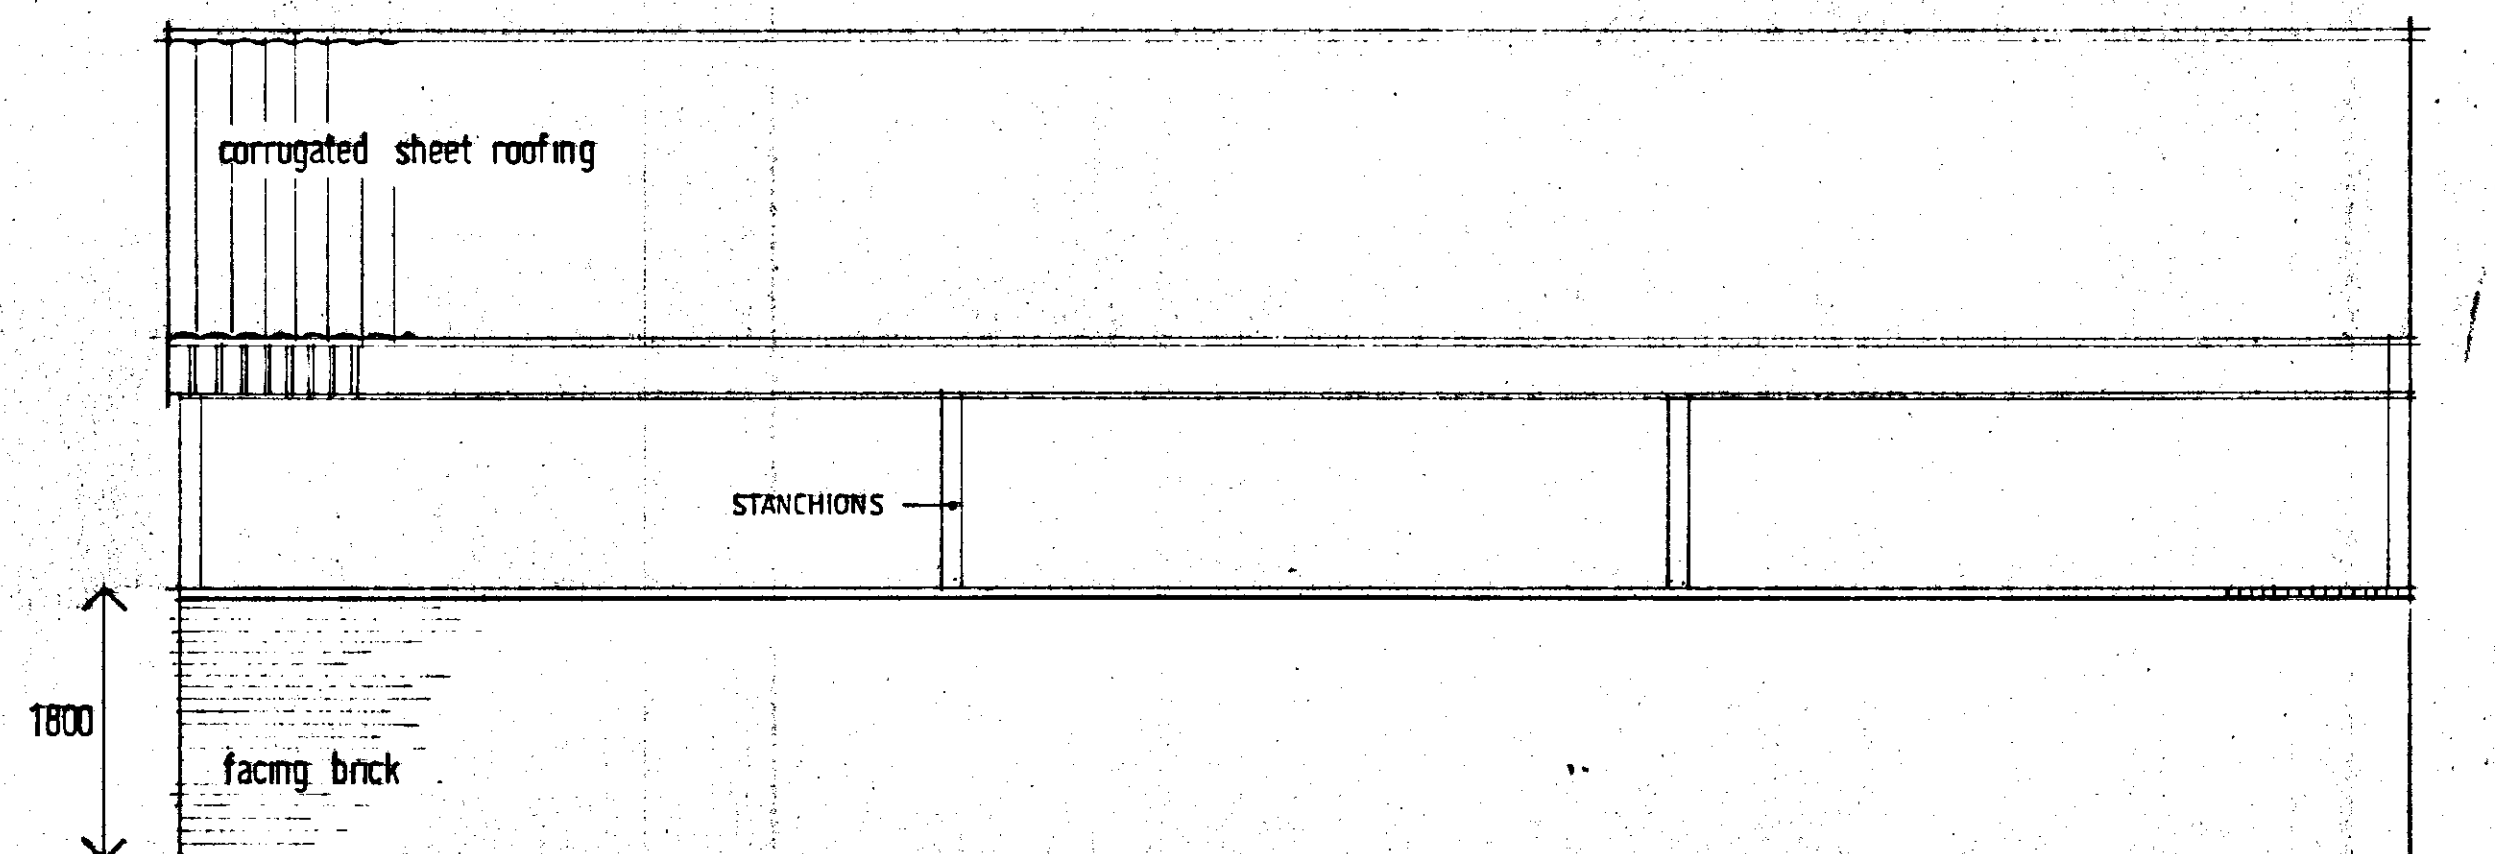

SIDE ELEVATION

OFFICE COPY

DRAWING BASED UPON INFORMATION SUPPLIED BY OTHERS
SUBJECT TO DETAILED SURVEY

SOUTH HOLLAND DC
HOUSING & PLANNING
29 JAN 1999
Ref: 0079/99




Moulton Design
Planning & Architecture

63 East Cok Gate, Moulton, Lincolnshire PE12 6QJ
Tel / Fax 01406 370081 Principal: Alan J. Finch


project
former abattoir premises
knight street
pinchbeck, spalding, lincs.
T. LAW & Sons

drawing
LAYOUT AS EXISTING

scale 1:50	drawn alan j. finch	
date 11/98	drawing no 980803 / S1	

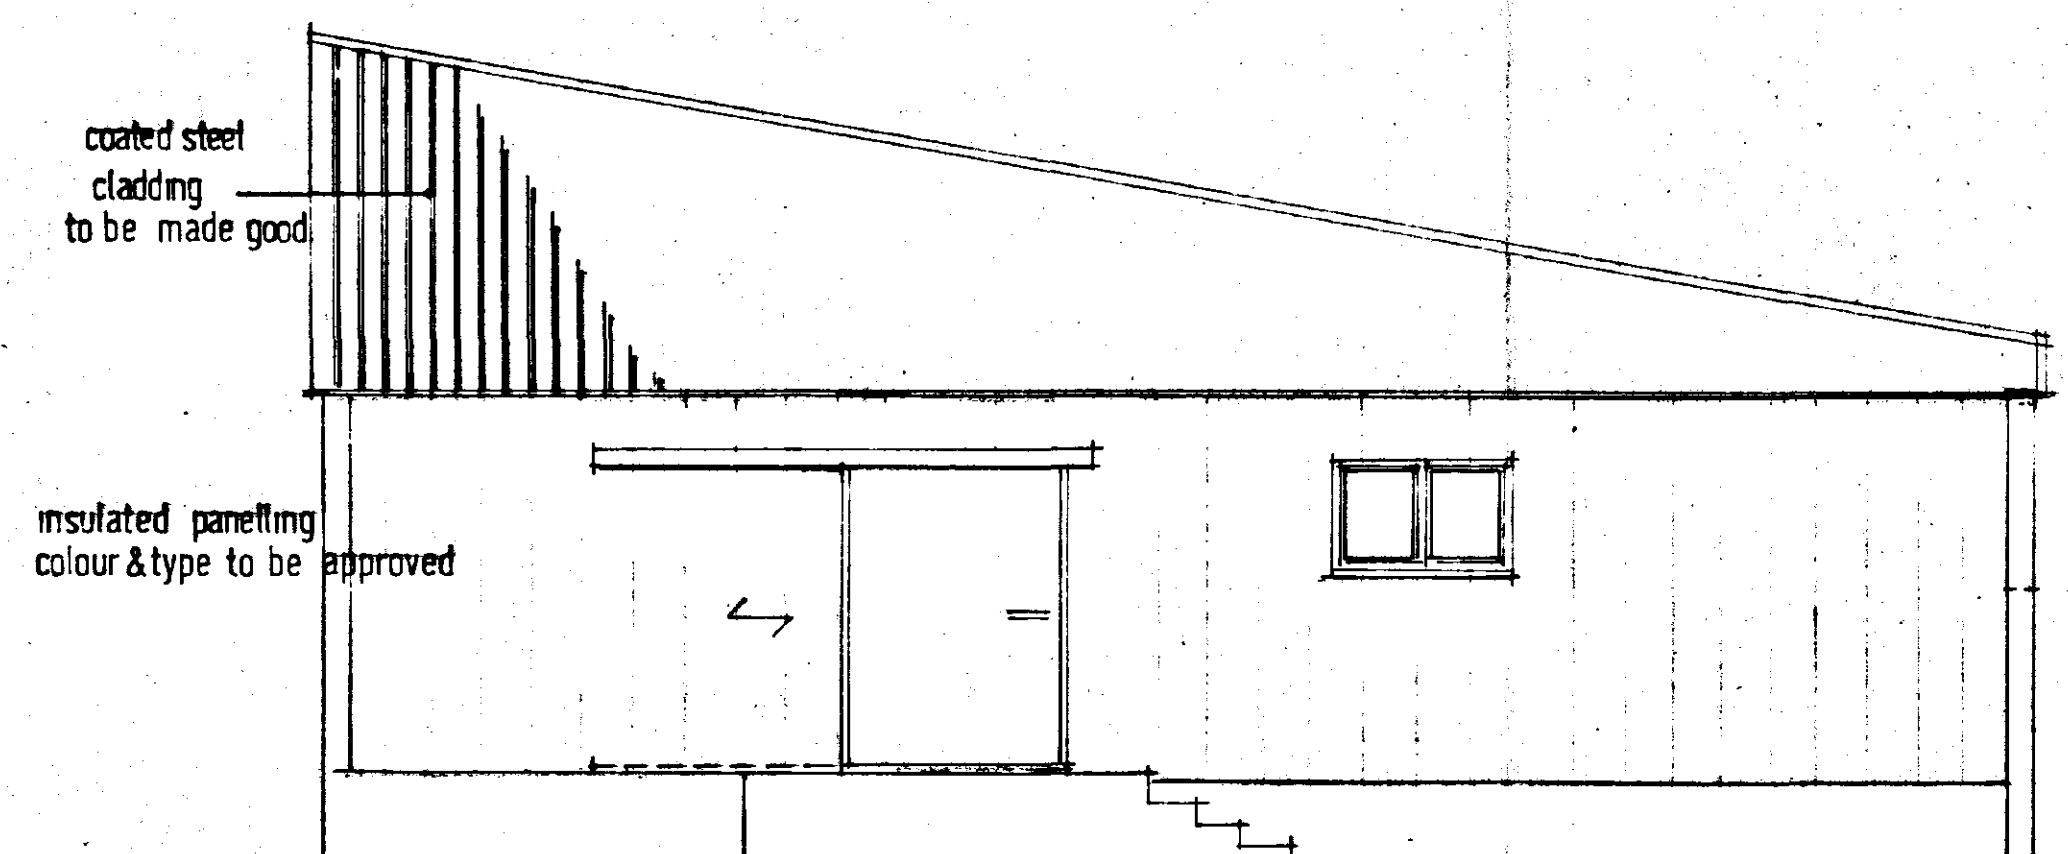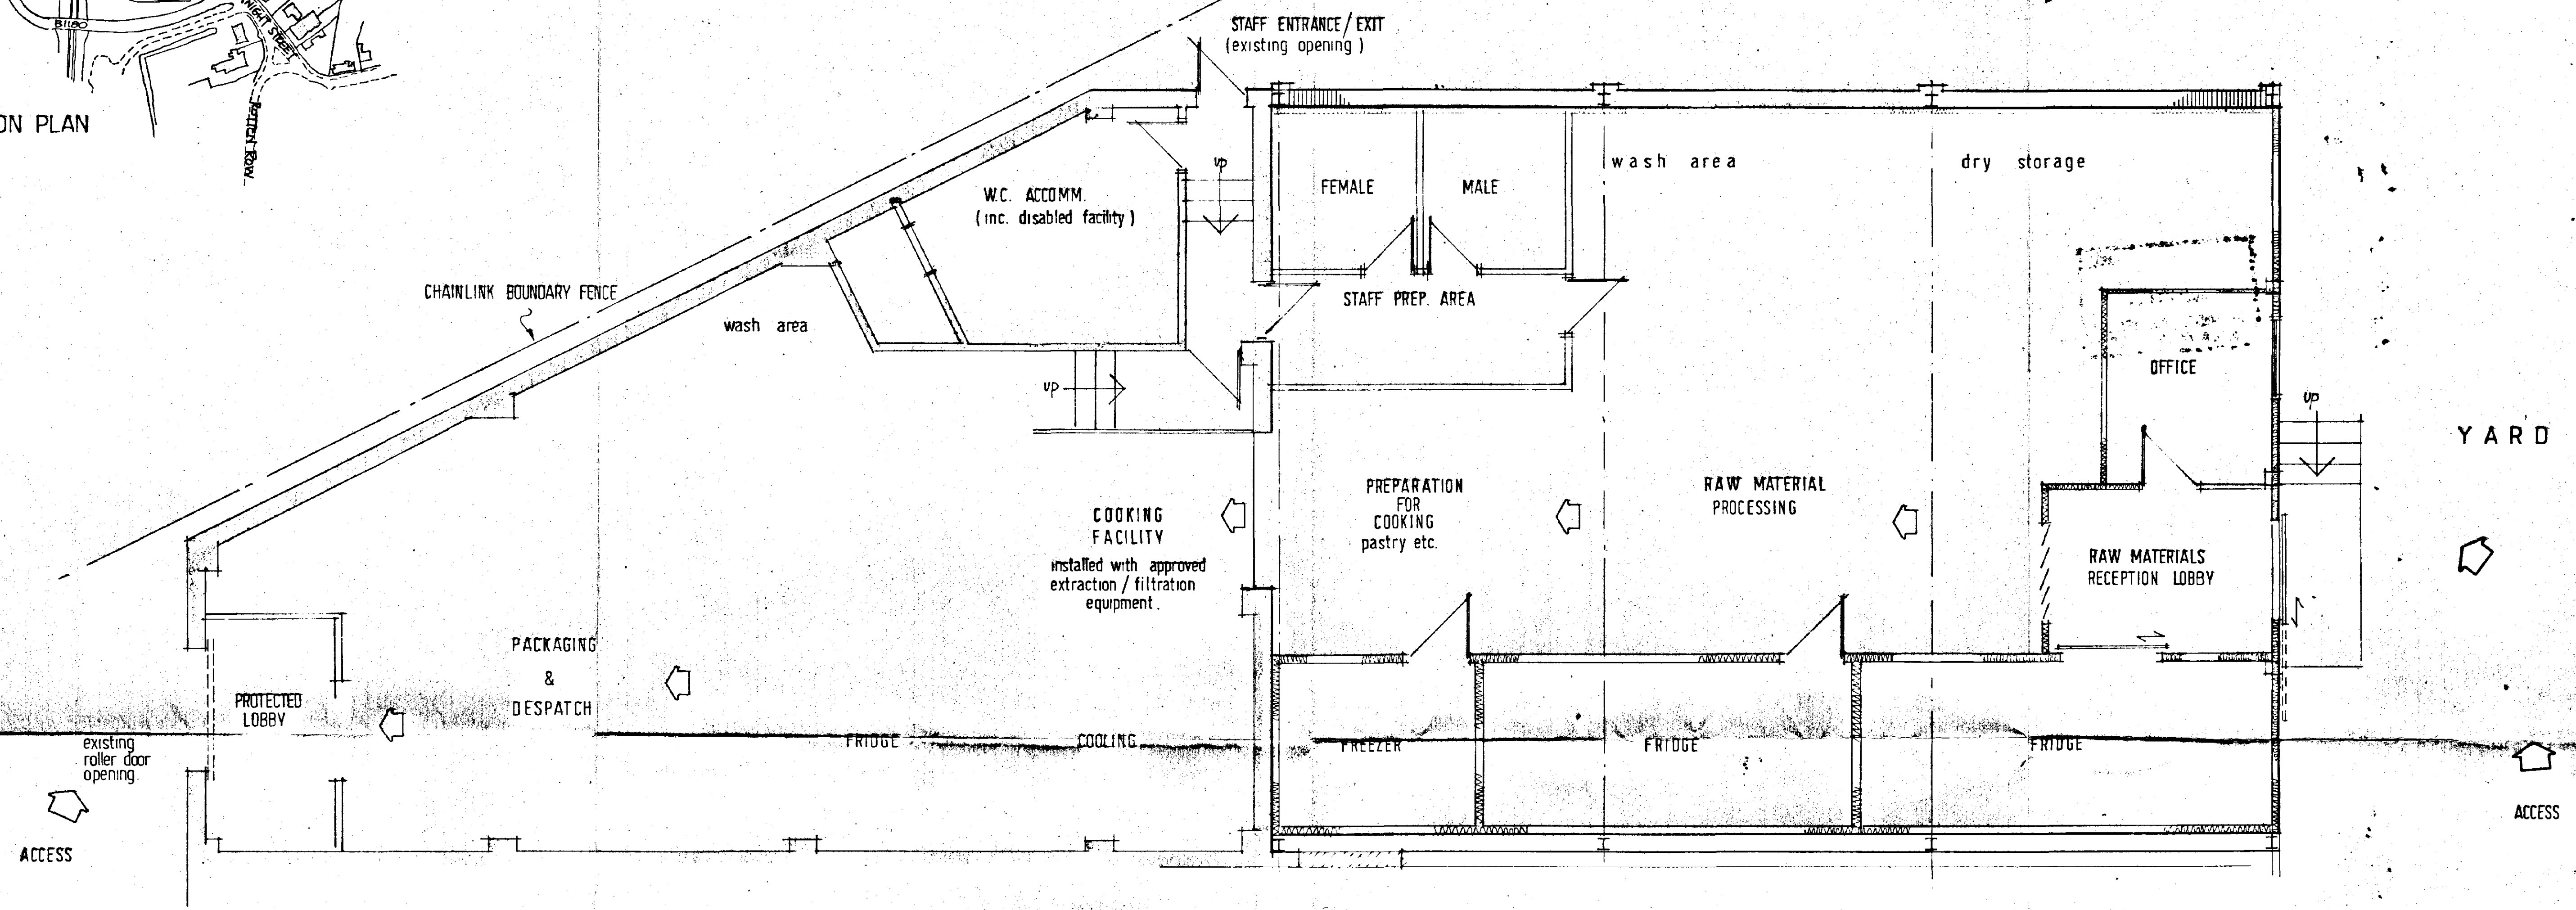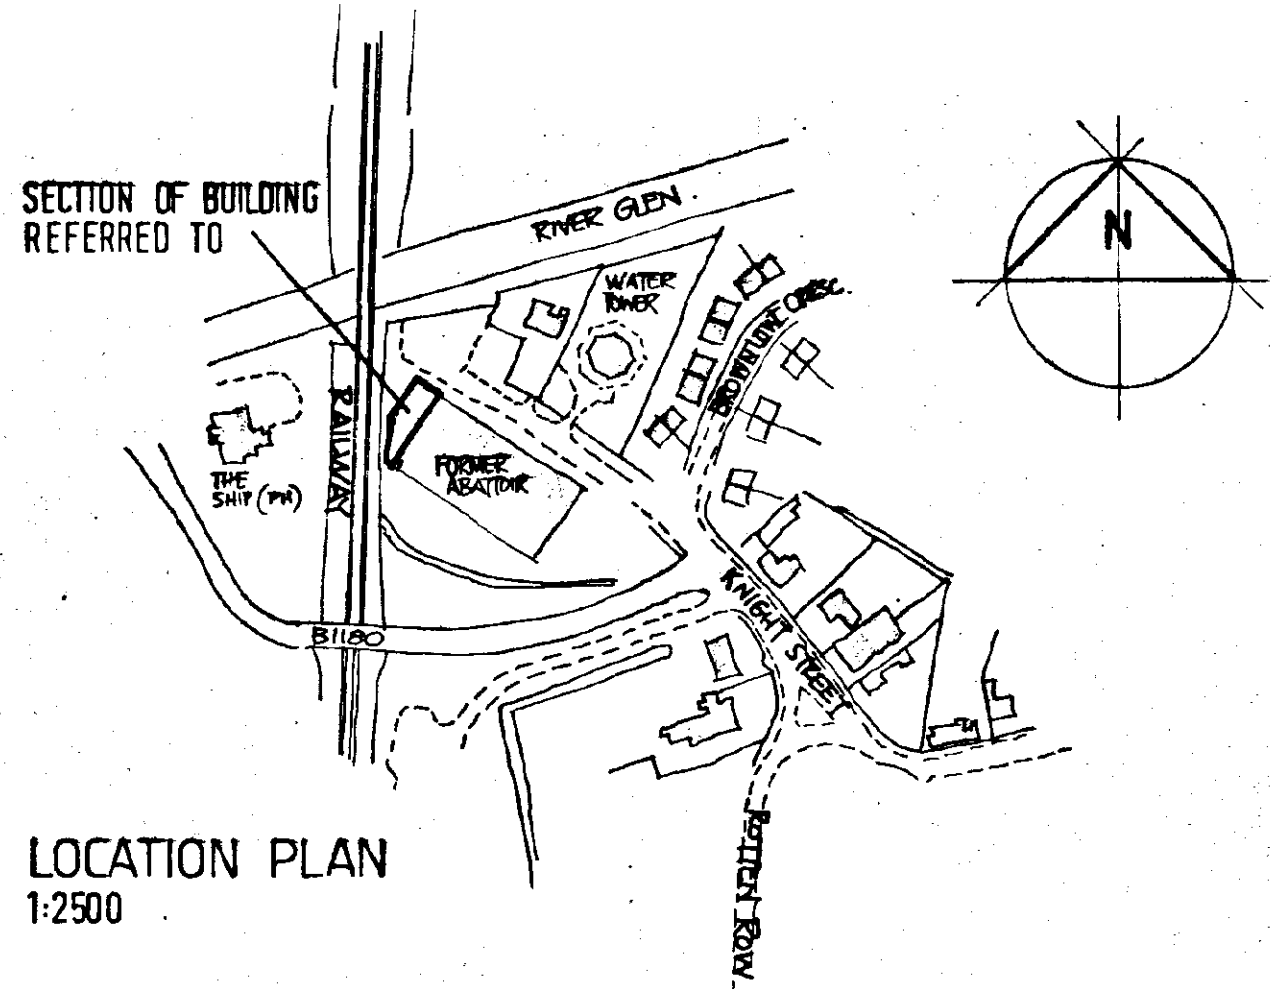

END ELEVATION

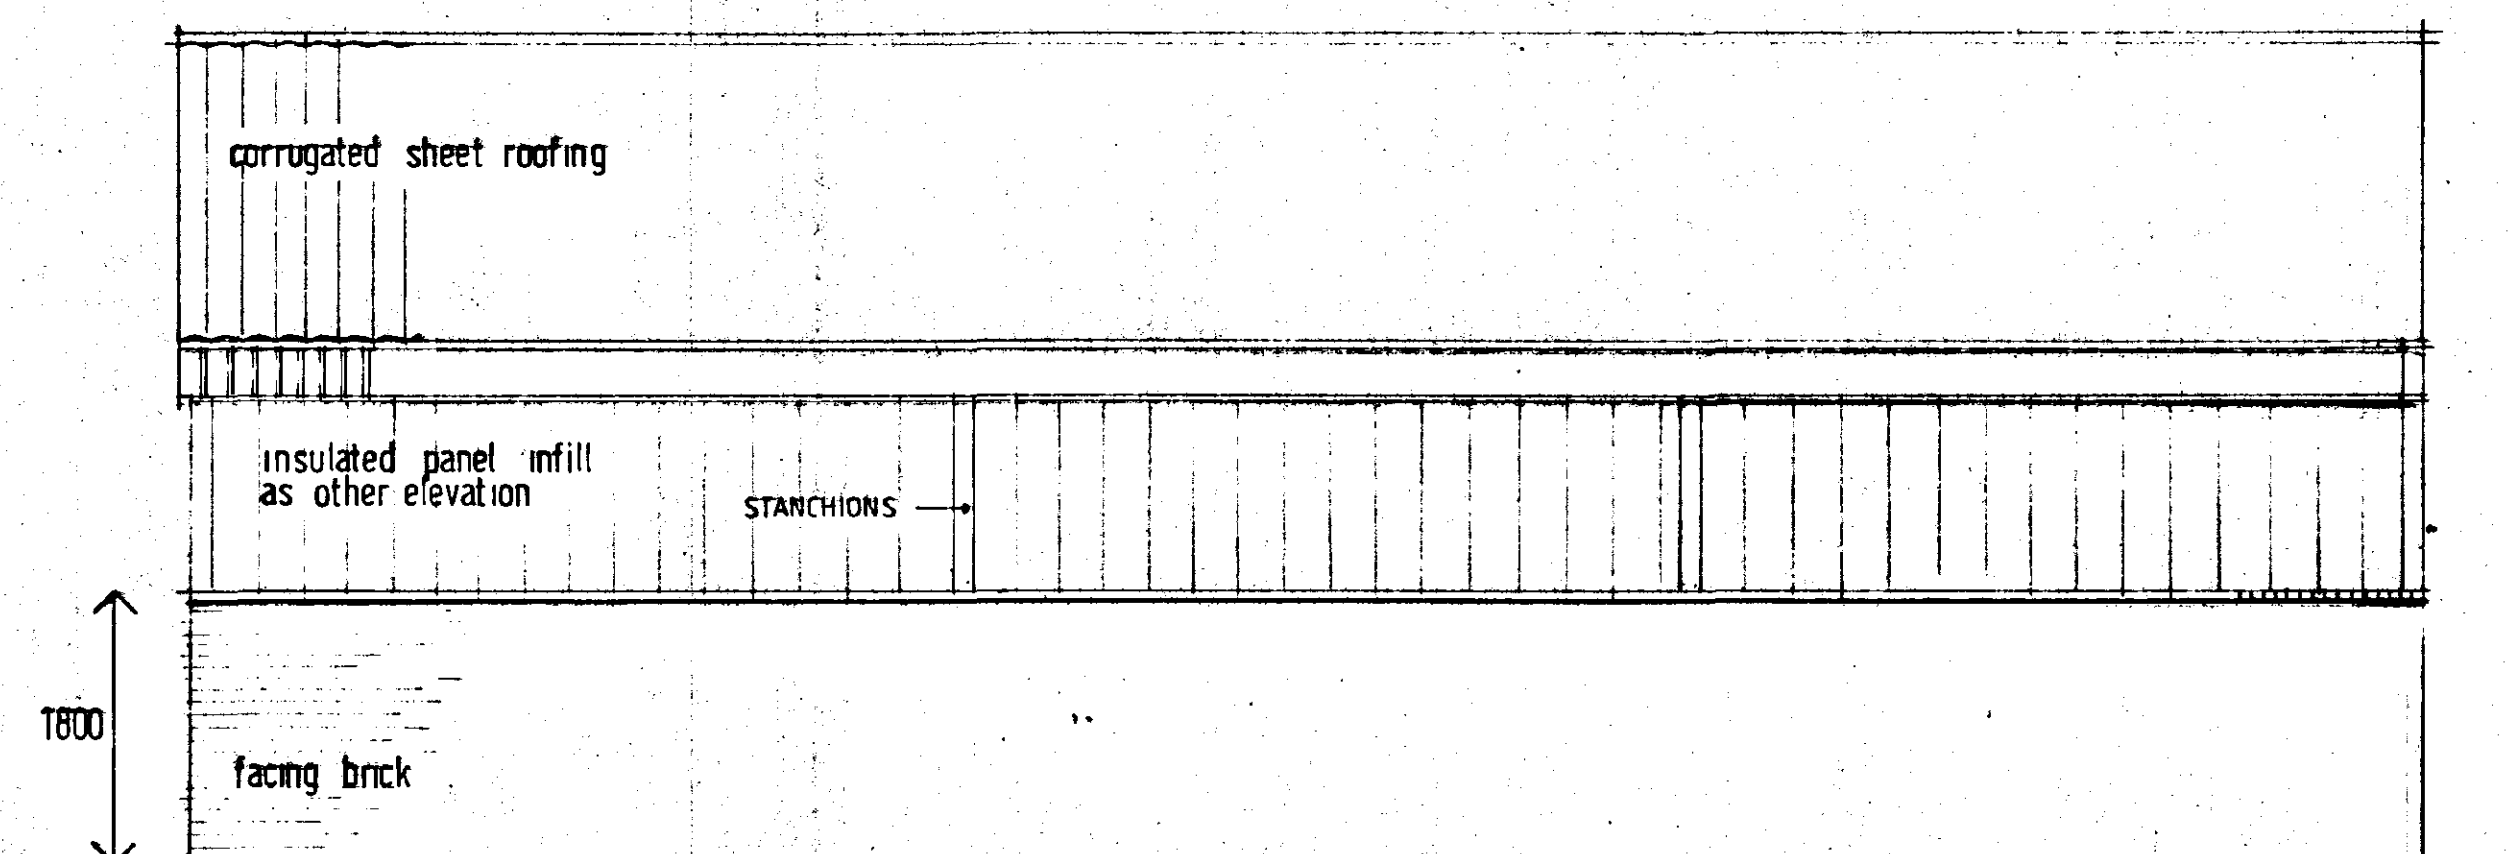


SIDE ELEVATION

DRAWING BASED UPON INFORMATION SUPPLIED BY OTHERS
SUBJECT TO DETAILED SURVEY

SOUTH HOLLAND DC
HOUSING & PLANNING
29 JAN 1999
Ref: 0079/99

Moulton Design Planning & Architecture 63 East Cok Gate, Moulton, Lincolnshire PE12 6QJ Tel / Fax 01406 370081 Principal: Alan J. Finch		
project: former abattoir premises (part of) knight street pinchbeck, spalding, lincs. T. LAW & Sons		
drawing: PROPOSED CHANGE OF USE TO MEAT PRODUCT FACILITY proposed layout & elevations		
scale: 1:50	drawn: alan j. finch	
date: 11/98	drawn to: 980803 / P1	

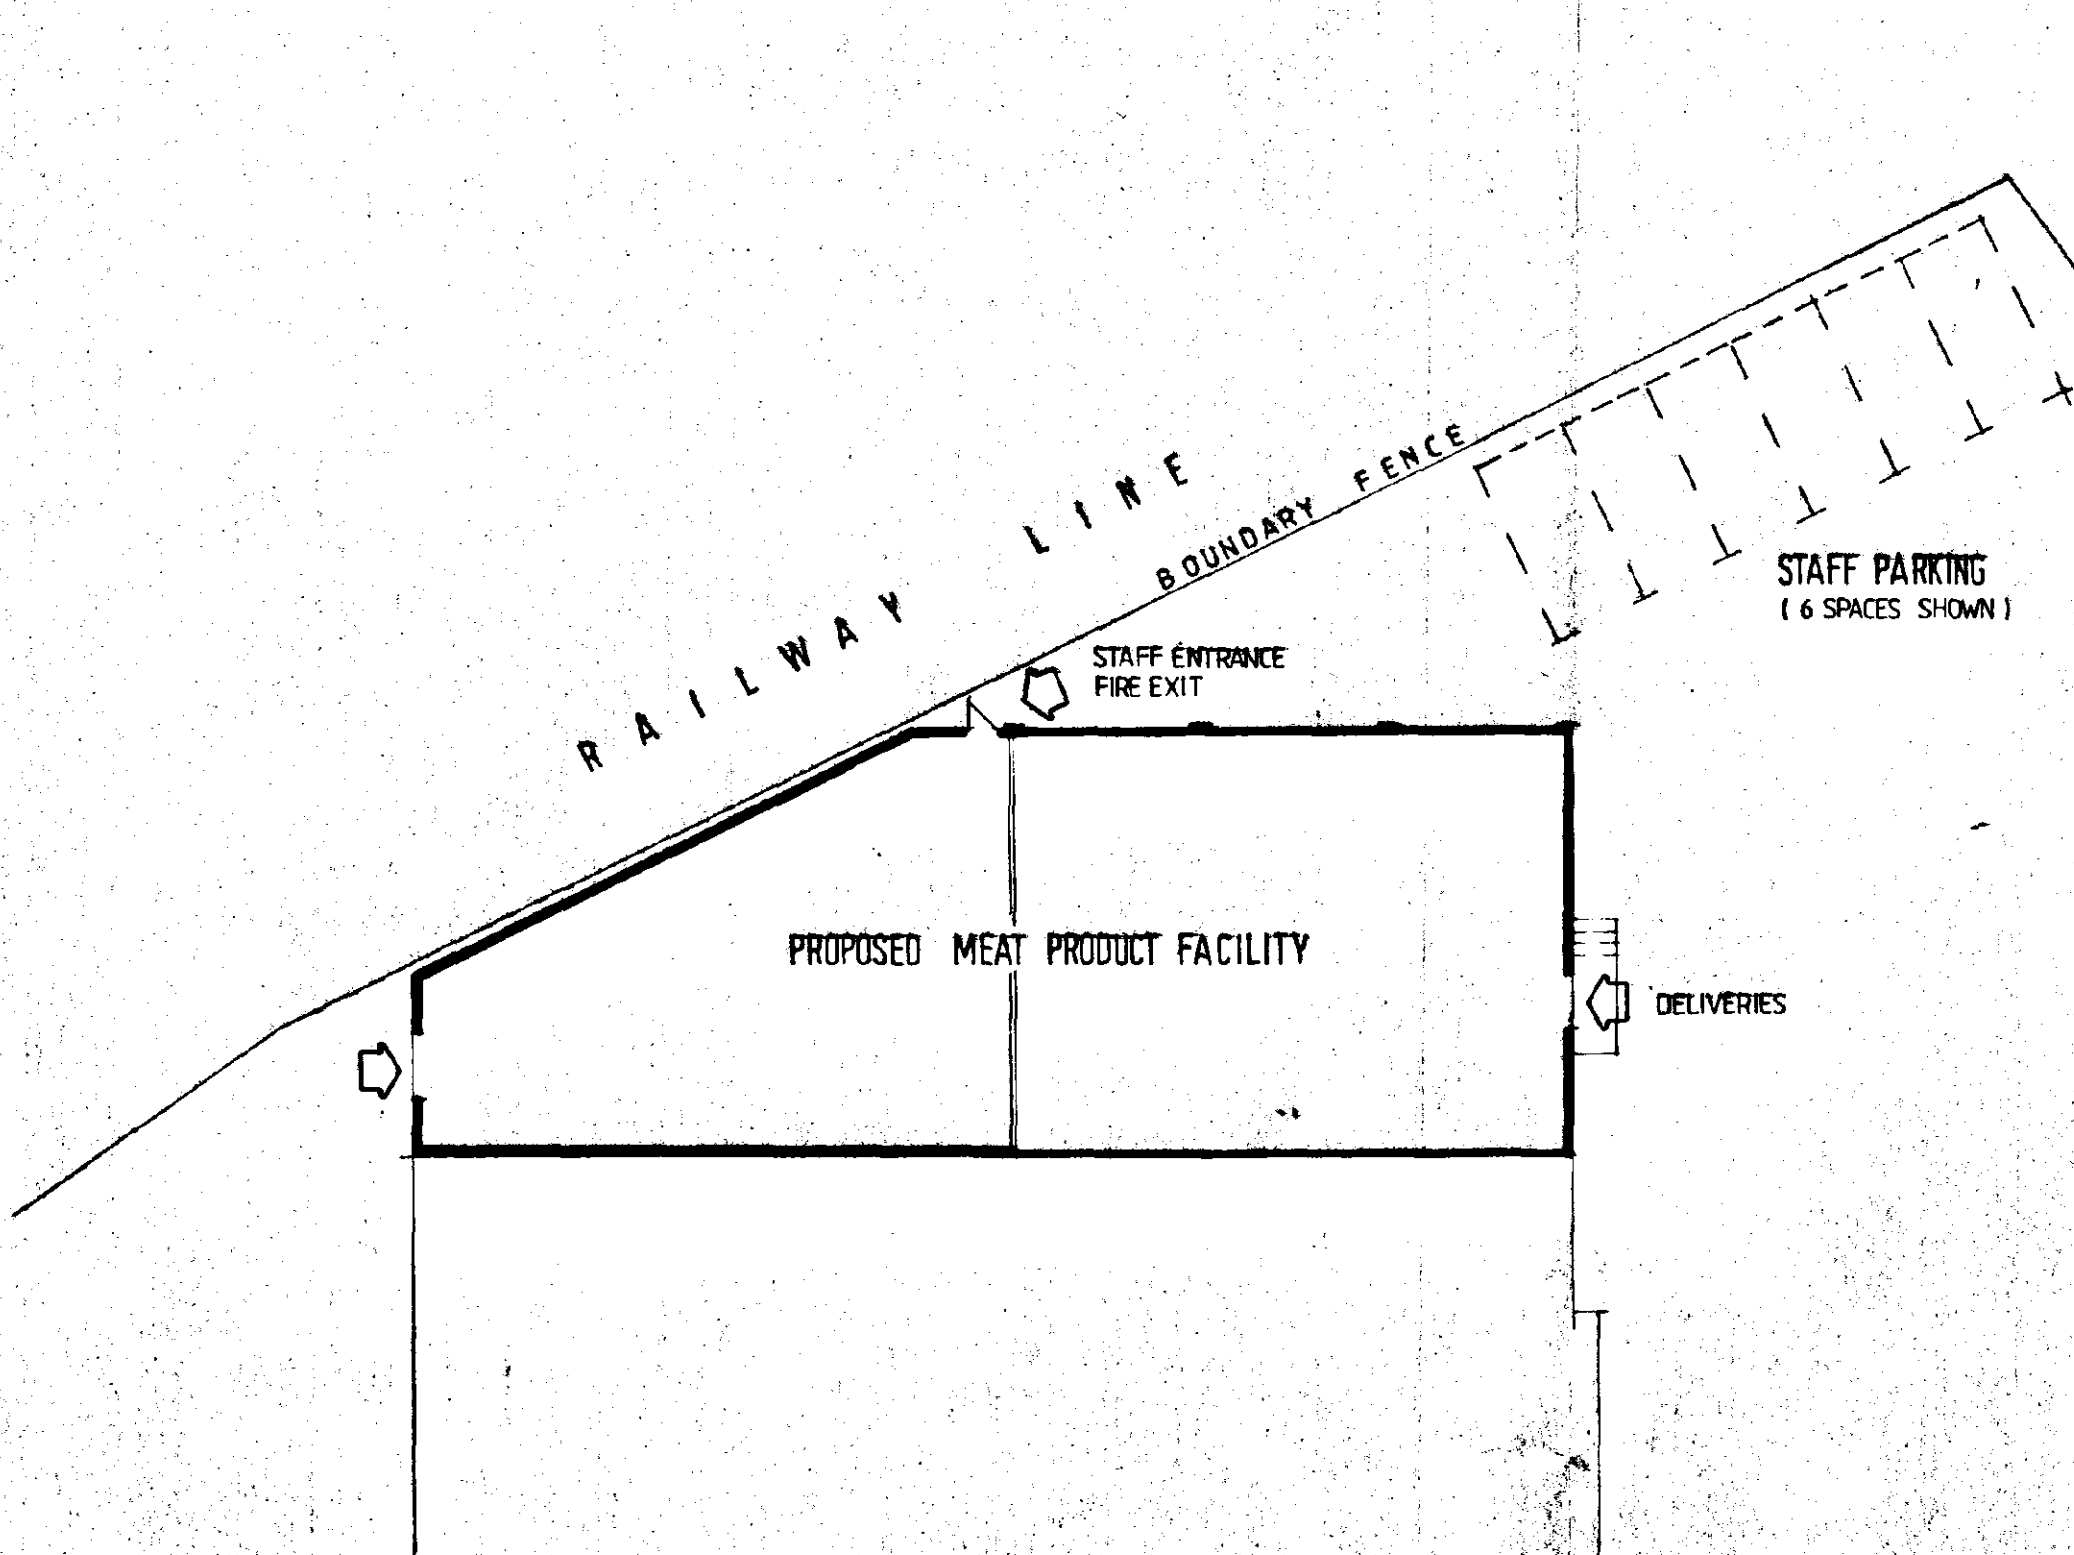

AMENDED PLAN
Ref.

SOUTH HOLLAND DC
HOUSING & PLANNING
3 MAR 1999
Ref: 0079/99

TO BE READ IN CONJUNCTION WITH
DRGS. 980803/S1; P1.

SHDC PLANNING REF. H14/0079/99

Moulton Design
Planning & Architecture

63 East Cob Gate, Moulton, Lincolnshire PE12 6QJ
Tel / Fax 01406 373307 Principal: Alan J. Finch



PROPOSED CHANGE OF USE TO
MEAT PRODUCT FACILITY
former abattoir premises
KNIGHT STREET PINCHBECK
T. LAW & SONS

PARKING
ARRANGEMENT

1:200 scale

02-99

980803 / P2

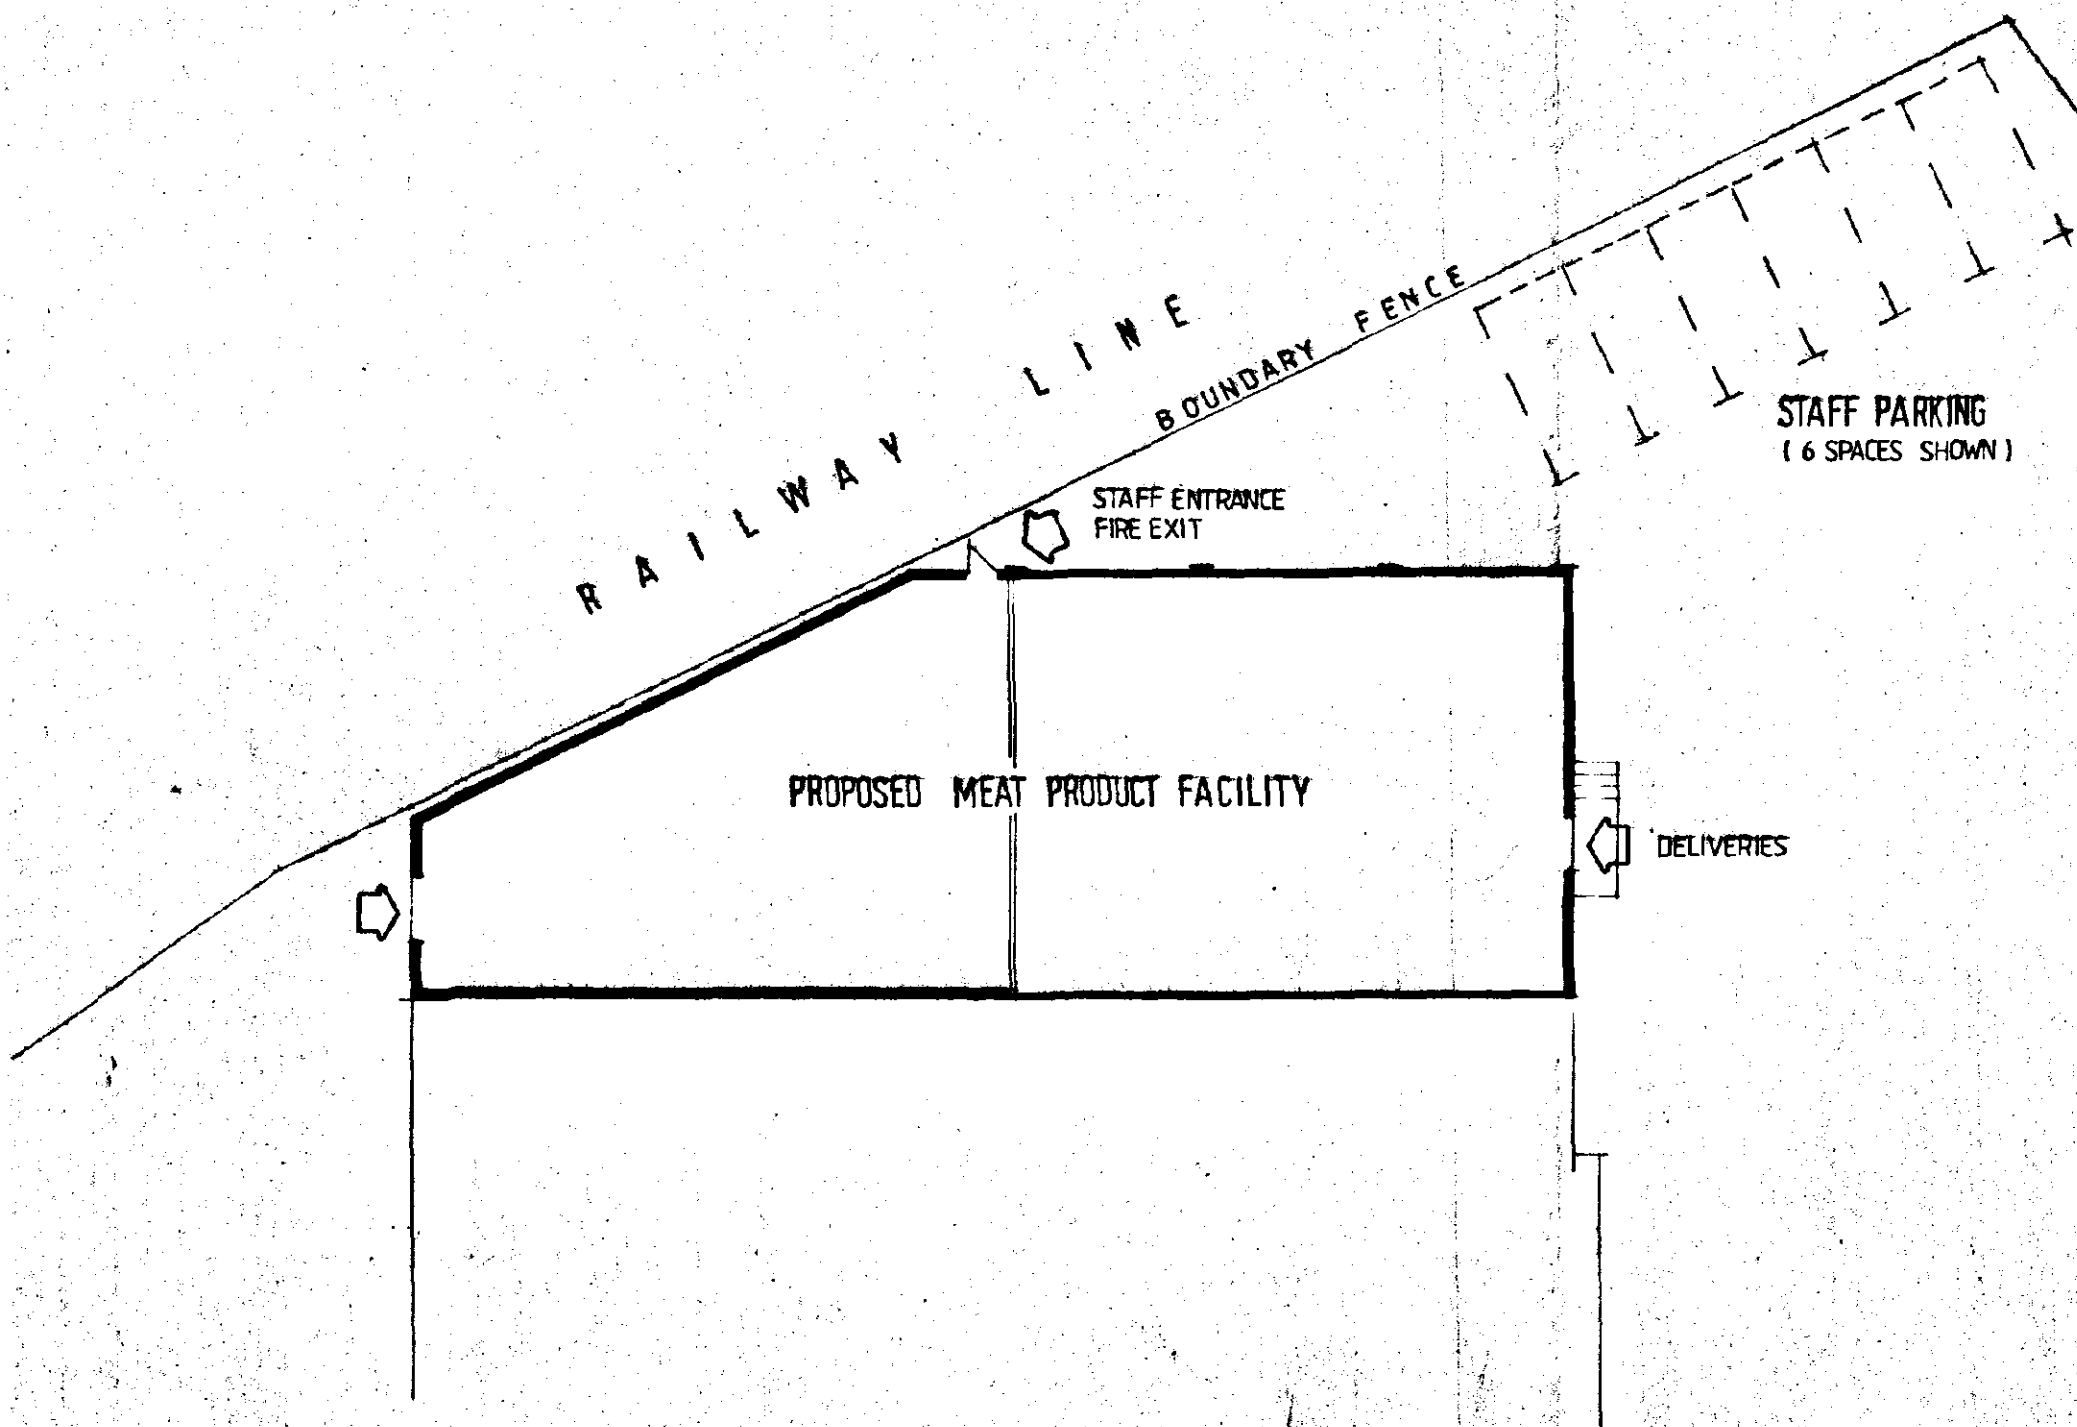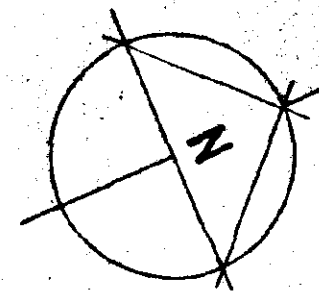

AMENDED PLAN
Ref.

SOUTH HOLLAND DC
HOUSING & PLANNING
- 3 MAR 1999
Ref. 0079/99

TO BE READ IN CONJUNCTION WITH
ORGS. 980803/S1; P1.

SHDC PLANNING REF. H14/0079/99

Moulton Design
Planning & Architecture

65 East Cob Gate, Moulton, Lincolnshire PE12 6QJ
Tel / Fax 01406 373307 Principal: Alan J. Finch



PROPOSED CHANGE OF USE TO
MEAT PRODUCT FACILITY
former abattoir premises
KNIGHT STREET PINCHBECK
T. LAW & SONS

PARKING
ARRANGEMENT

1:200 scale

02.99

980803 / P2

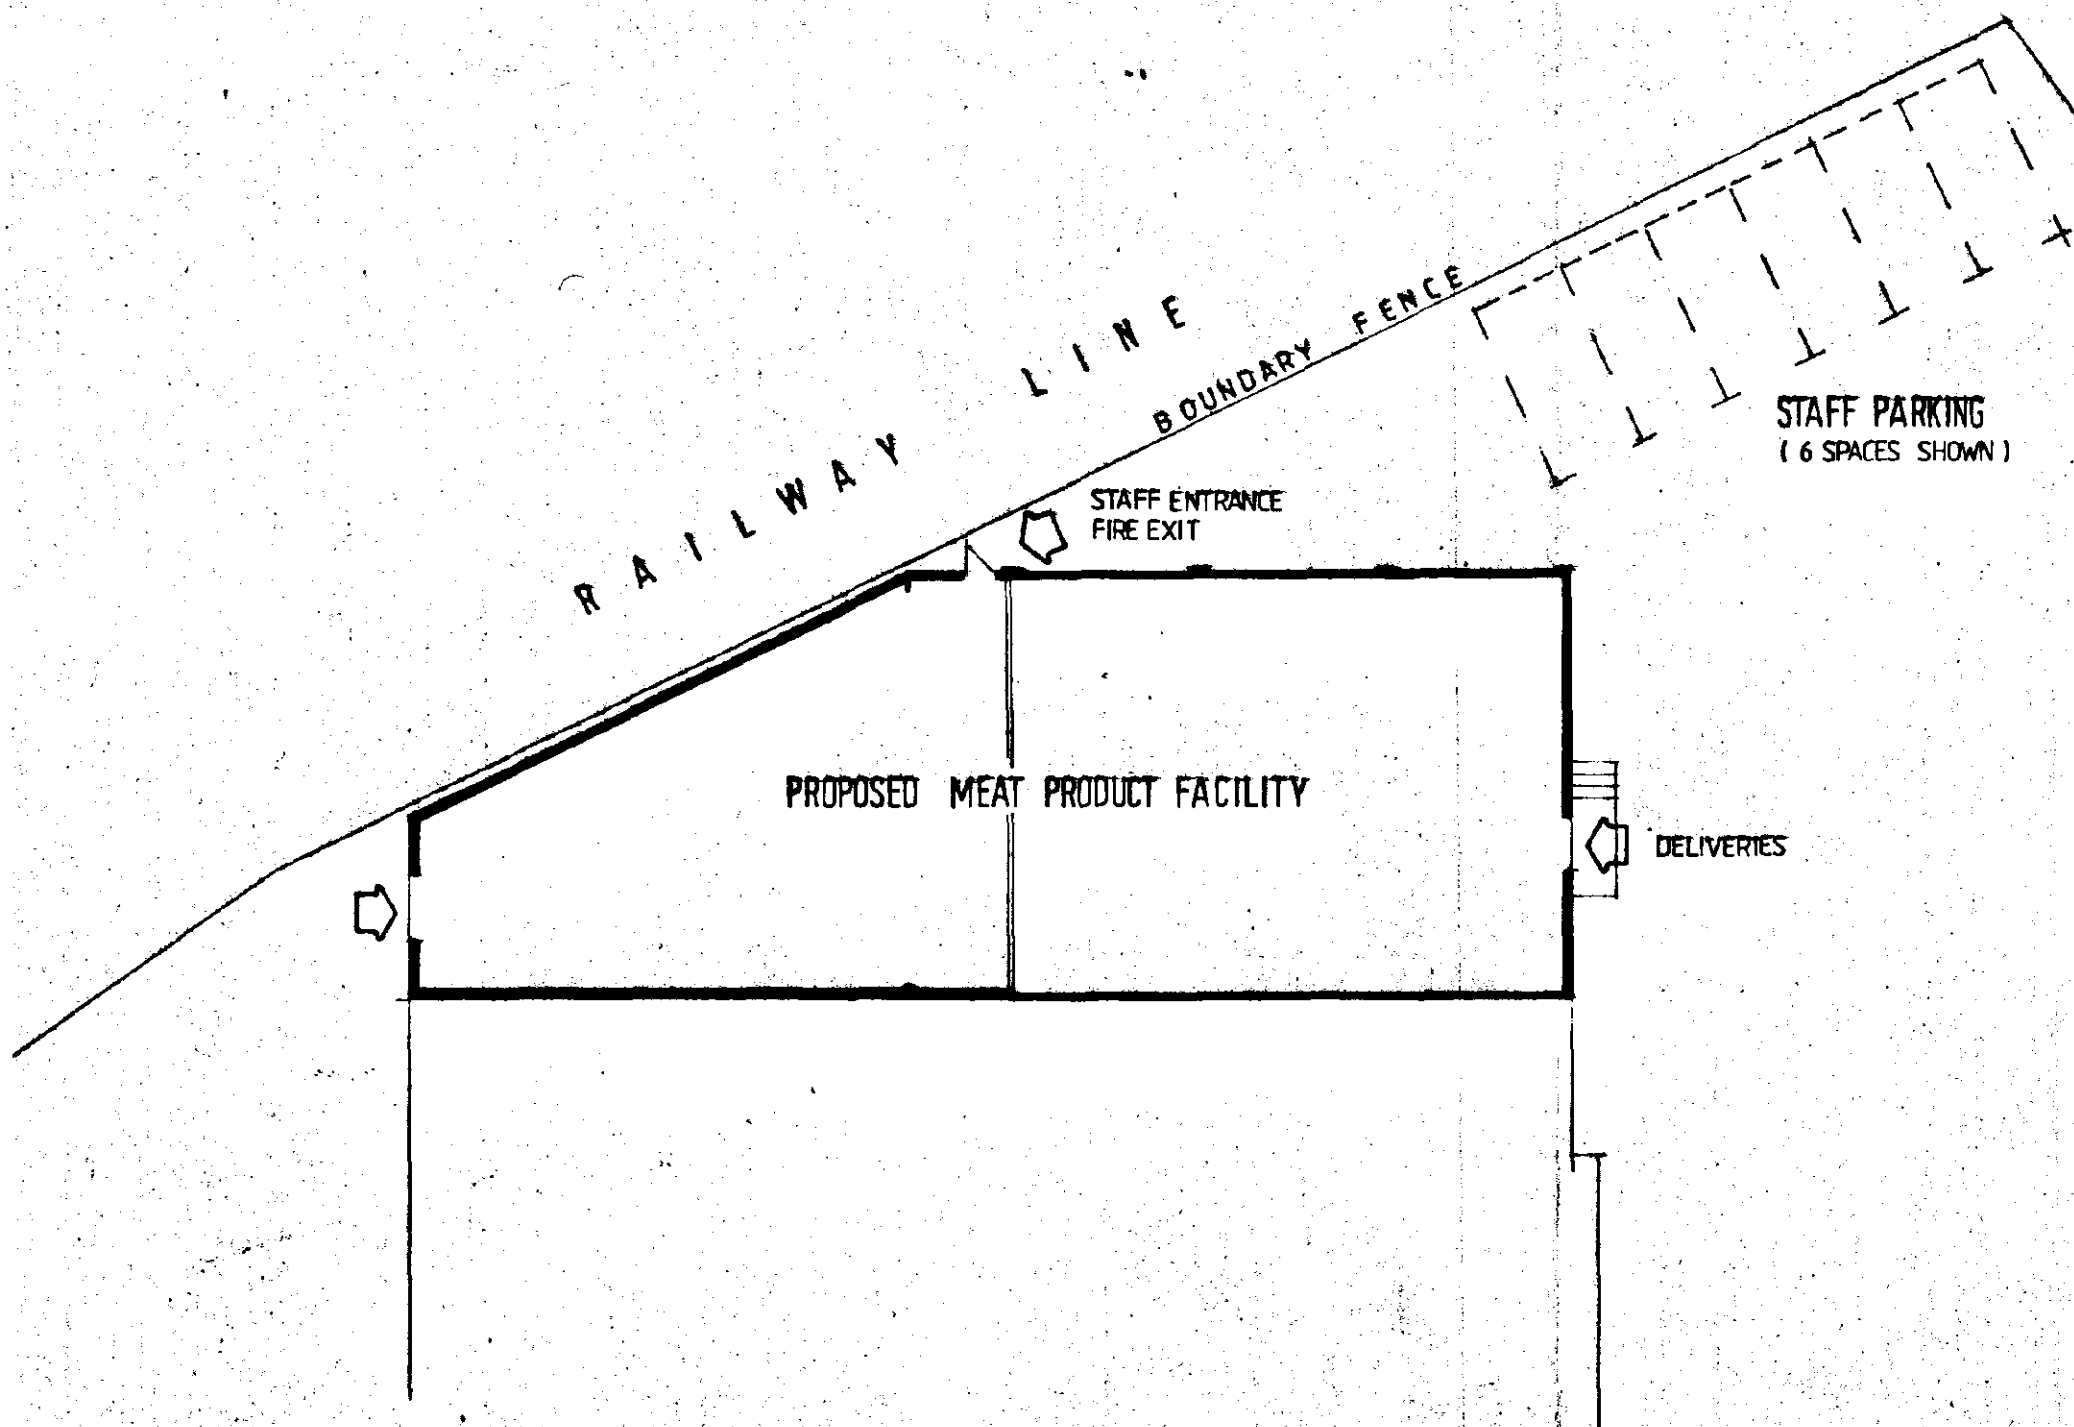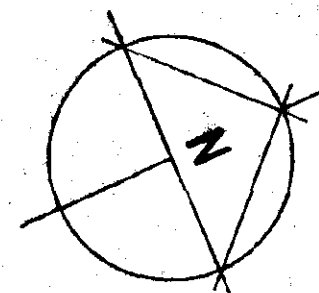

AMENDED PLAN

Ref.

SOUTH HOLLAND DC
HOUSING & PLANNING

- 3 MAR 1999

Ref: 007.9/99

TO BE READ IN CONJUNCTION WITH
DRGS. 980803/S1; P1.

SHDC PLANNING REF. H14/0079/99

Moulton Design
Planning & Architecture

63 East Cob Gate, Moulton, Lincolnshire PE12 6QJ
Tel / Fax 01406 373307 Principal: Alan J. Finch

PROPOSED CHANGE OF USE TO
MEAT PRODUCT FACILITY
former abattoir premises
KNIGHT STREET PINCHBECK
T. LAW & SONS

PARKING
ARRANGEMENT

1:200 scale

02.99

980803 / P2