
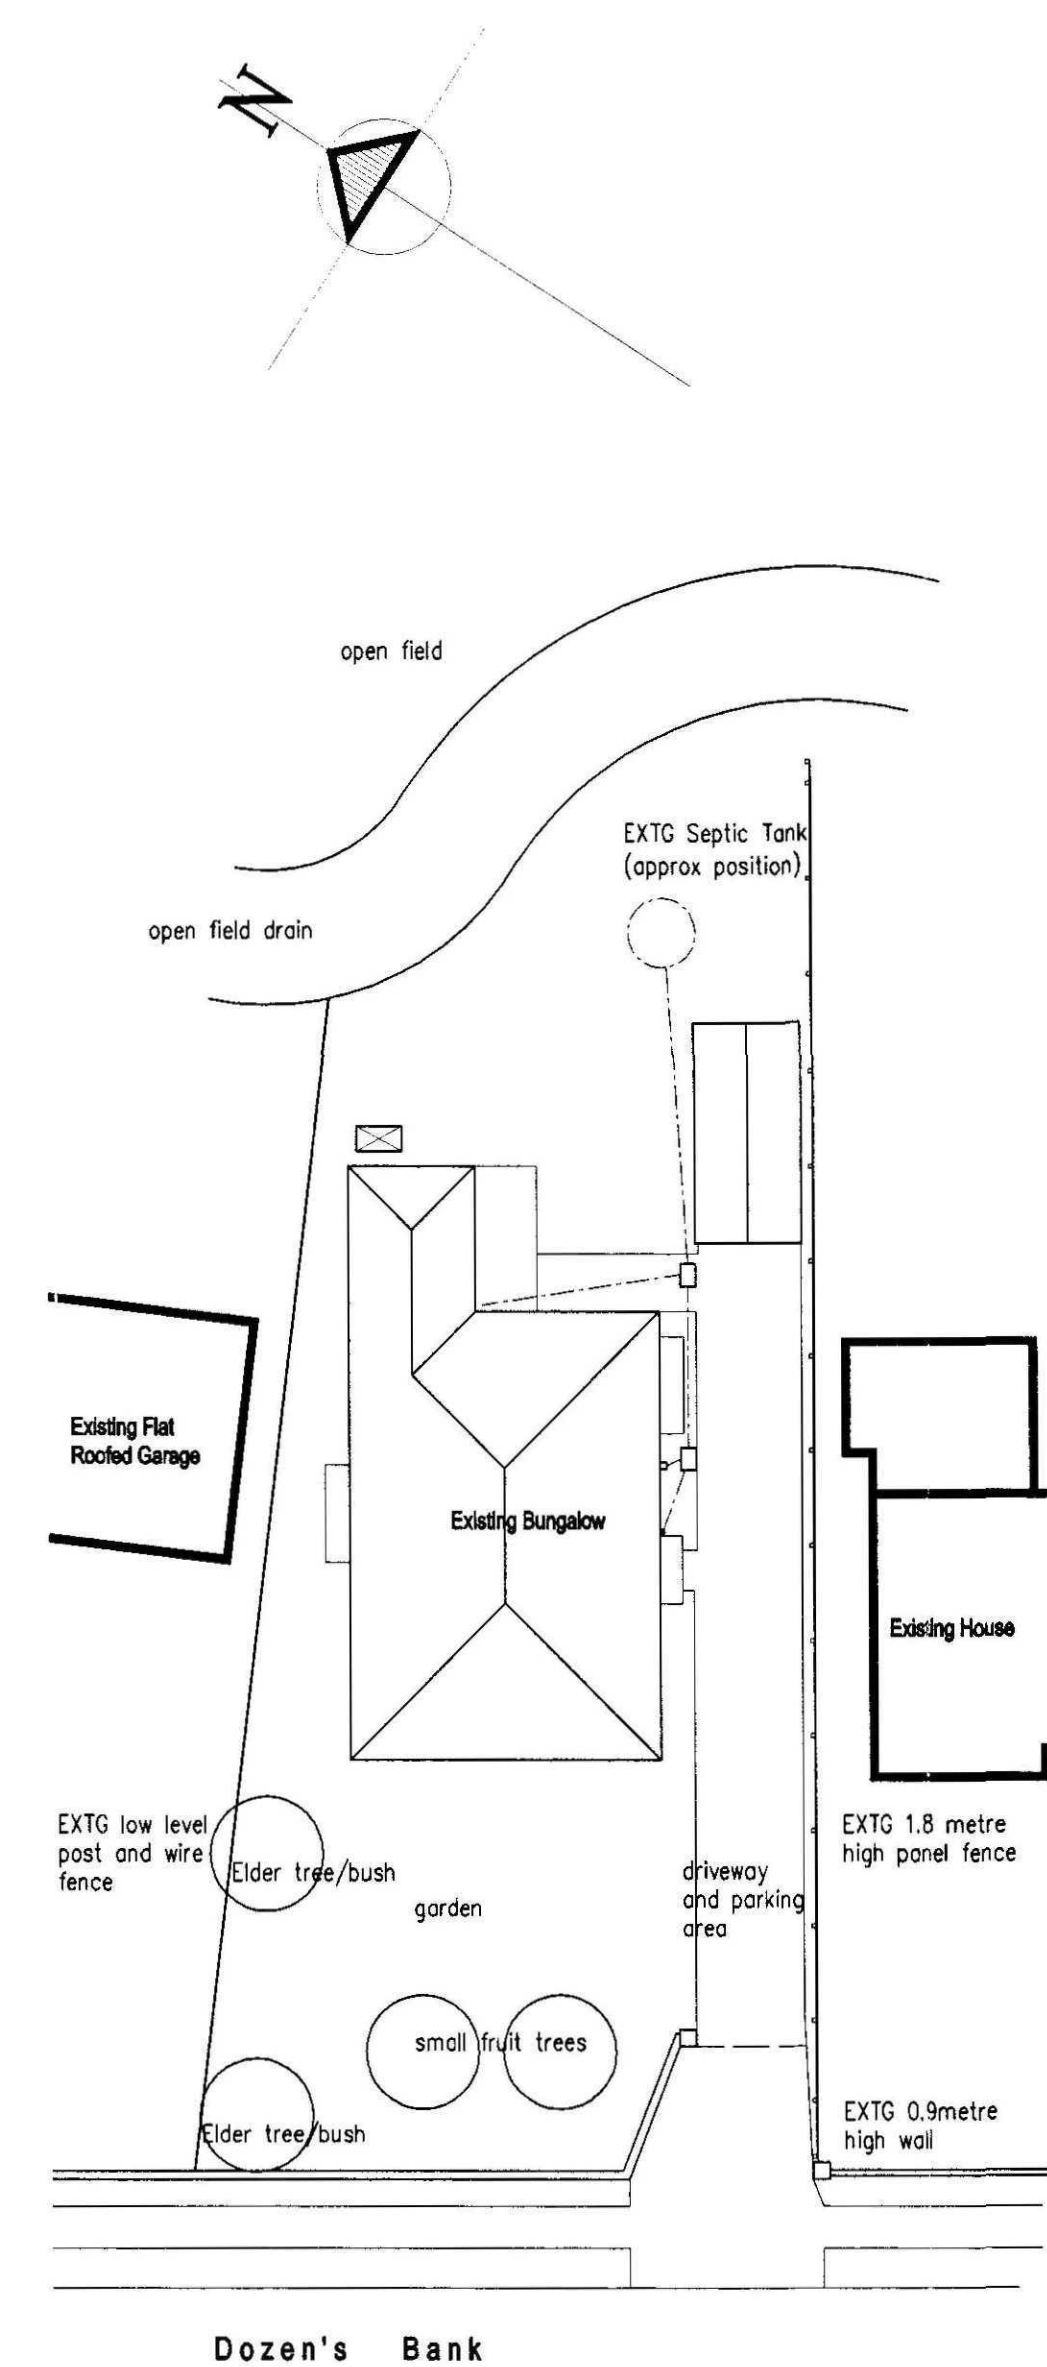


ELEVATIONS

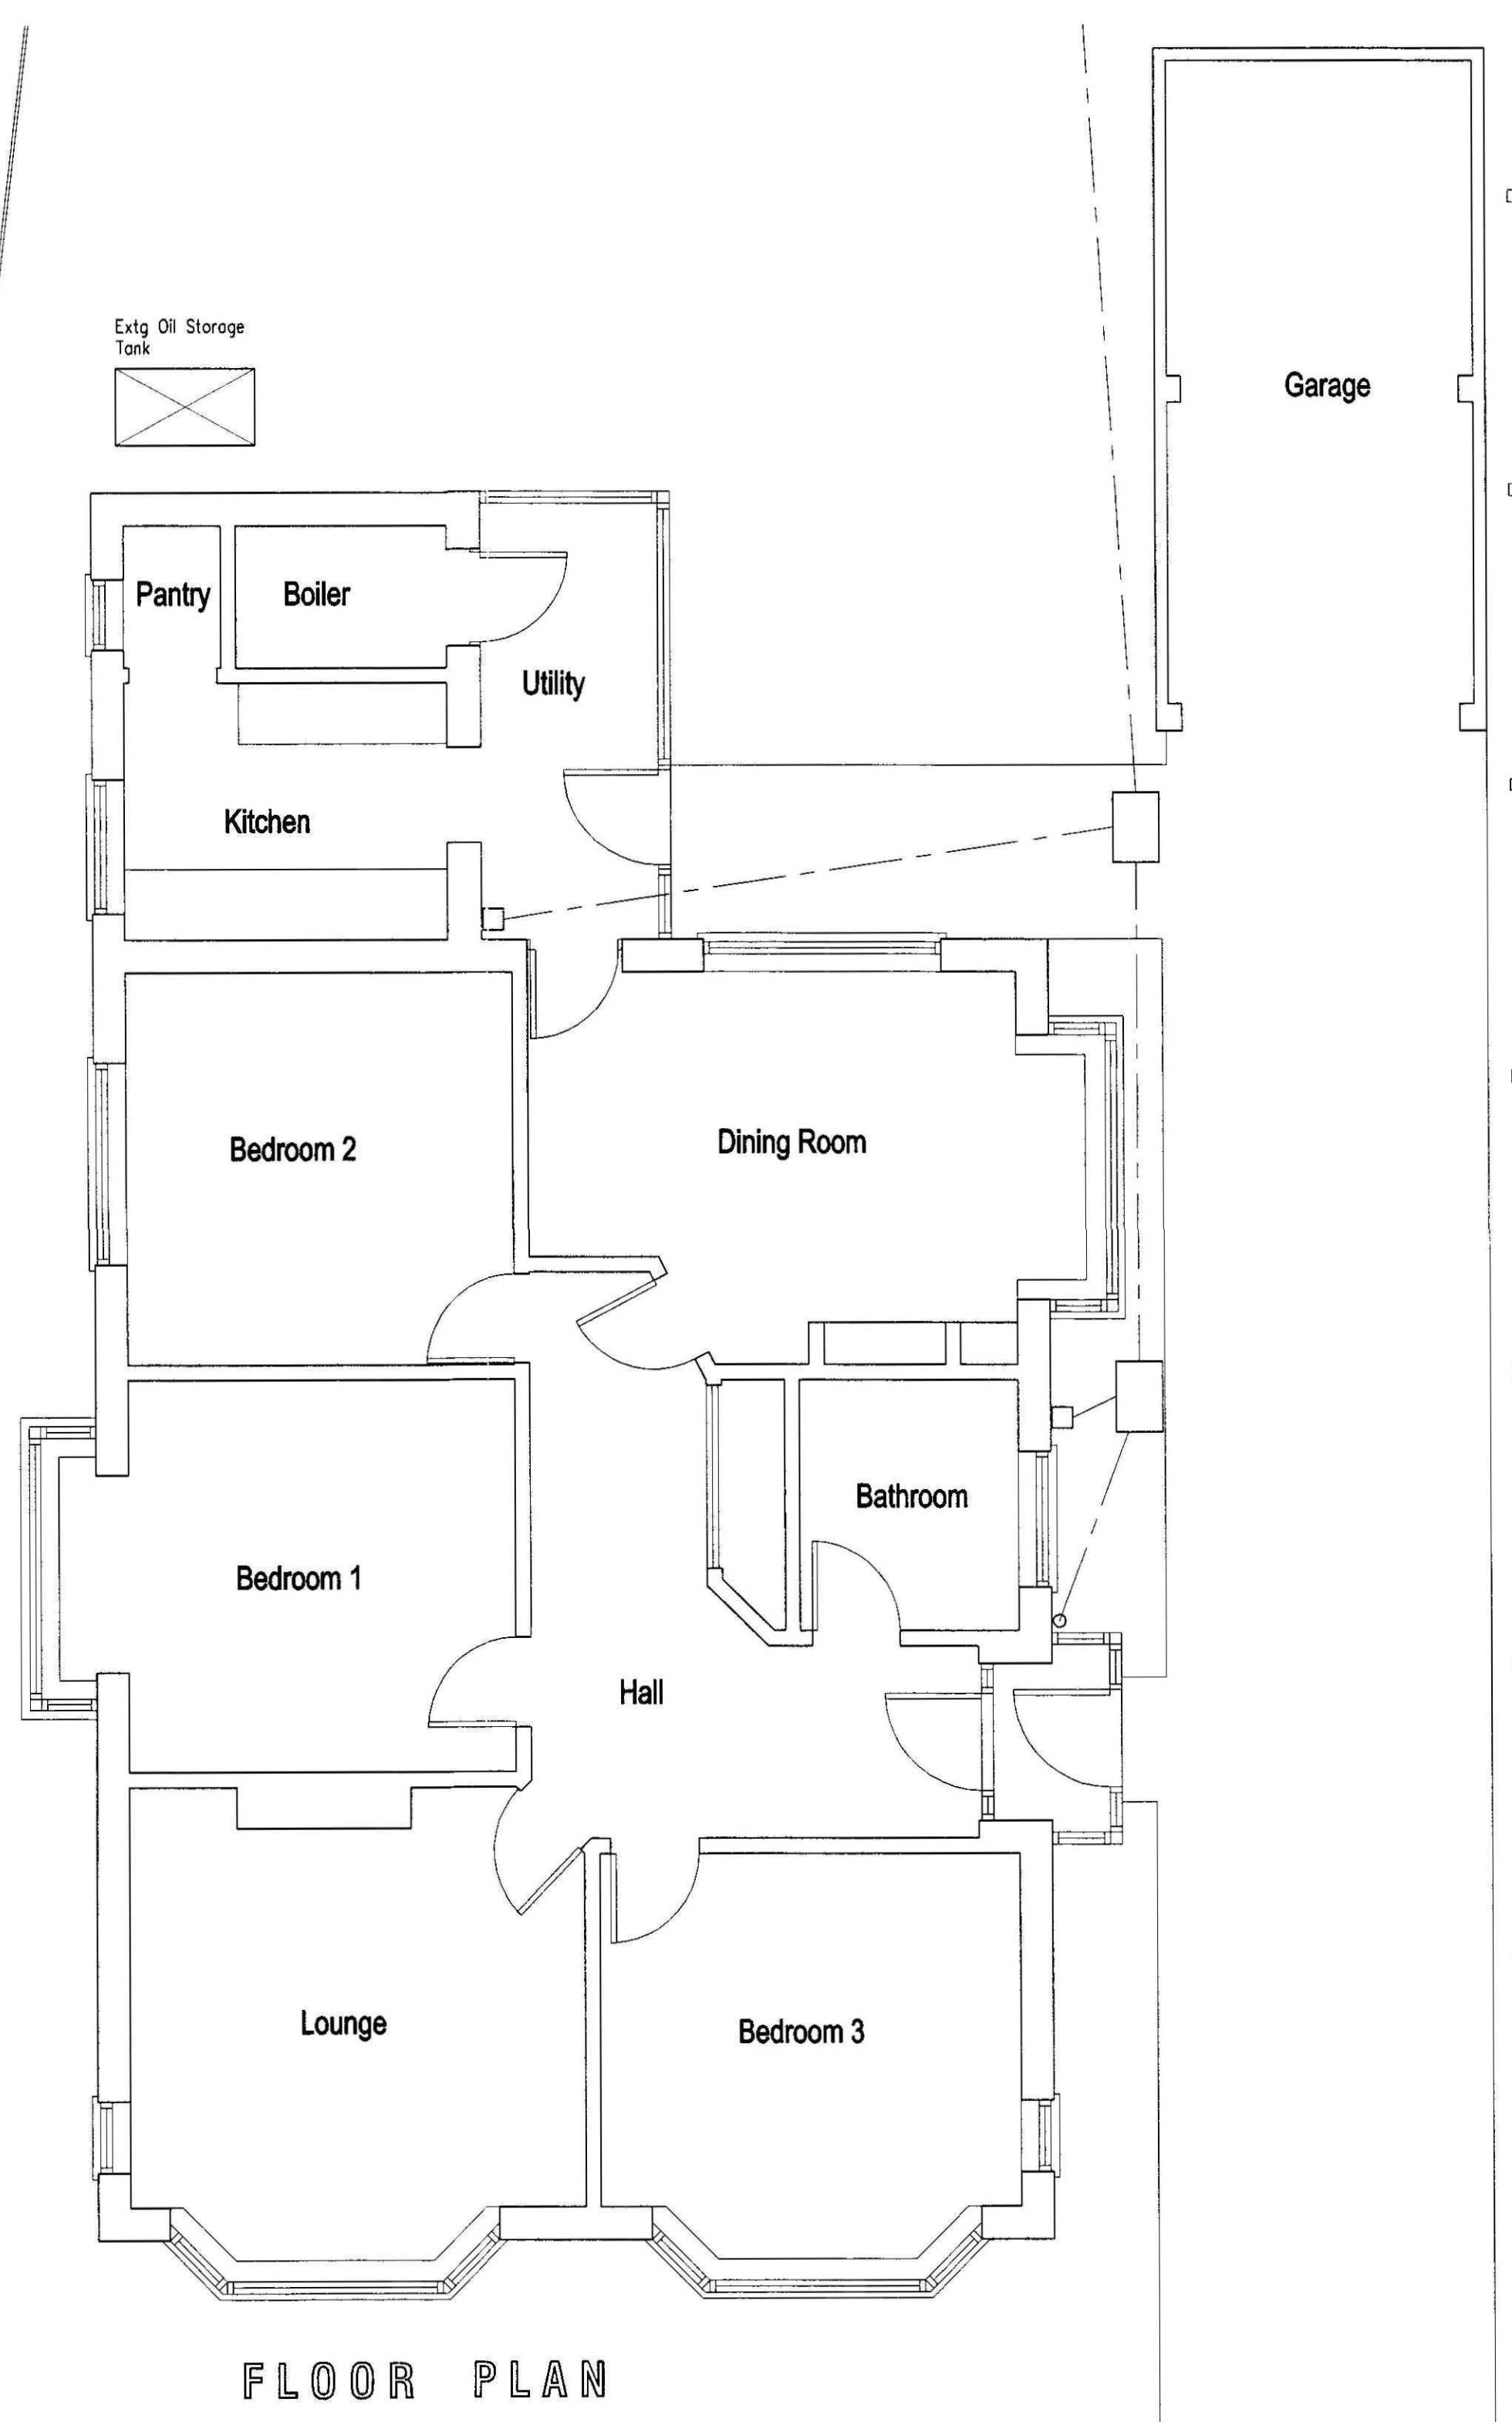

ALL DIMENSIONS TO BE CHECKED AND VERIFIED ON SITE BEFORE COMMENCING WITH THE WORKS  
ANY DISCREPANCIES ARE TO BE REPORTED TO THE ARCHITECTURAL TECHNOLOGIST IMMEDIATELY

SURVEY DRAWING

AMENDMENTS

A

COPYRIGHT PETER S LITHGOW 12.01.09

**L. A. Building Design**  
Architectural and Surveying Practice  
55 Monmouth Boulevard  
Spalding  
Lincolnshire PE11 1UB  
Telephone/Fax: Spalding (01775) 711437

Peter S Lithgow MCOB MCAT  
Member of the Chartered Institute of Building and  
Member of the Chartered Institute of Architectural Technologists

propos  
Proposed Extension to Existing BUNGALOW at  
DOZEN'S BANK, WEST PINCHBECK,  
SPALDING, Lincolnshire, PE11 3ND.

client  
MR K RAWDING

DETERMINED PLAN

|                           |                              |
|---------------------------|------------------------------|
| drawing<br>SURVEY DRAWING |                              |
| date<br>JANUARY 2009      | scale(s)<br>1:50 1:100 1:200 |
| drawn by<br>Peter Lithgow | checked<br>PSL               |
| job no<br>08/16           | drawing no<br>00             |