
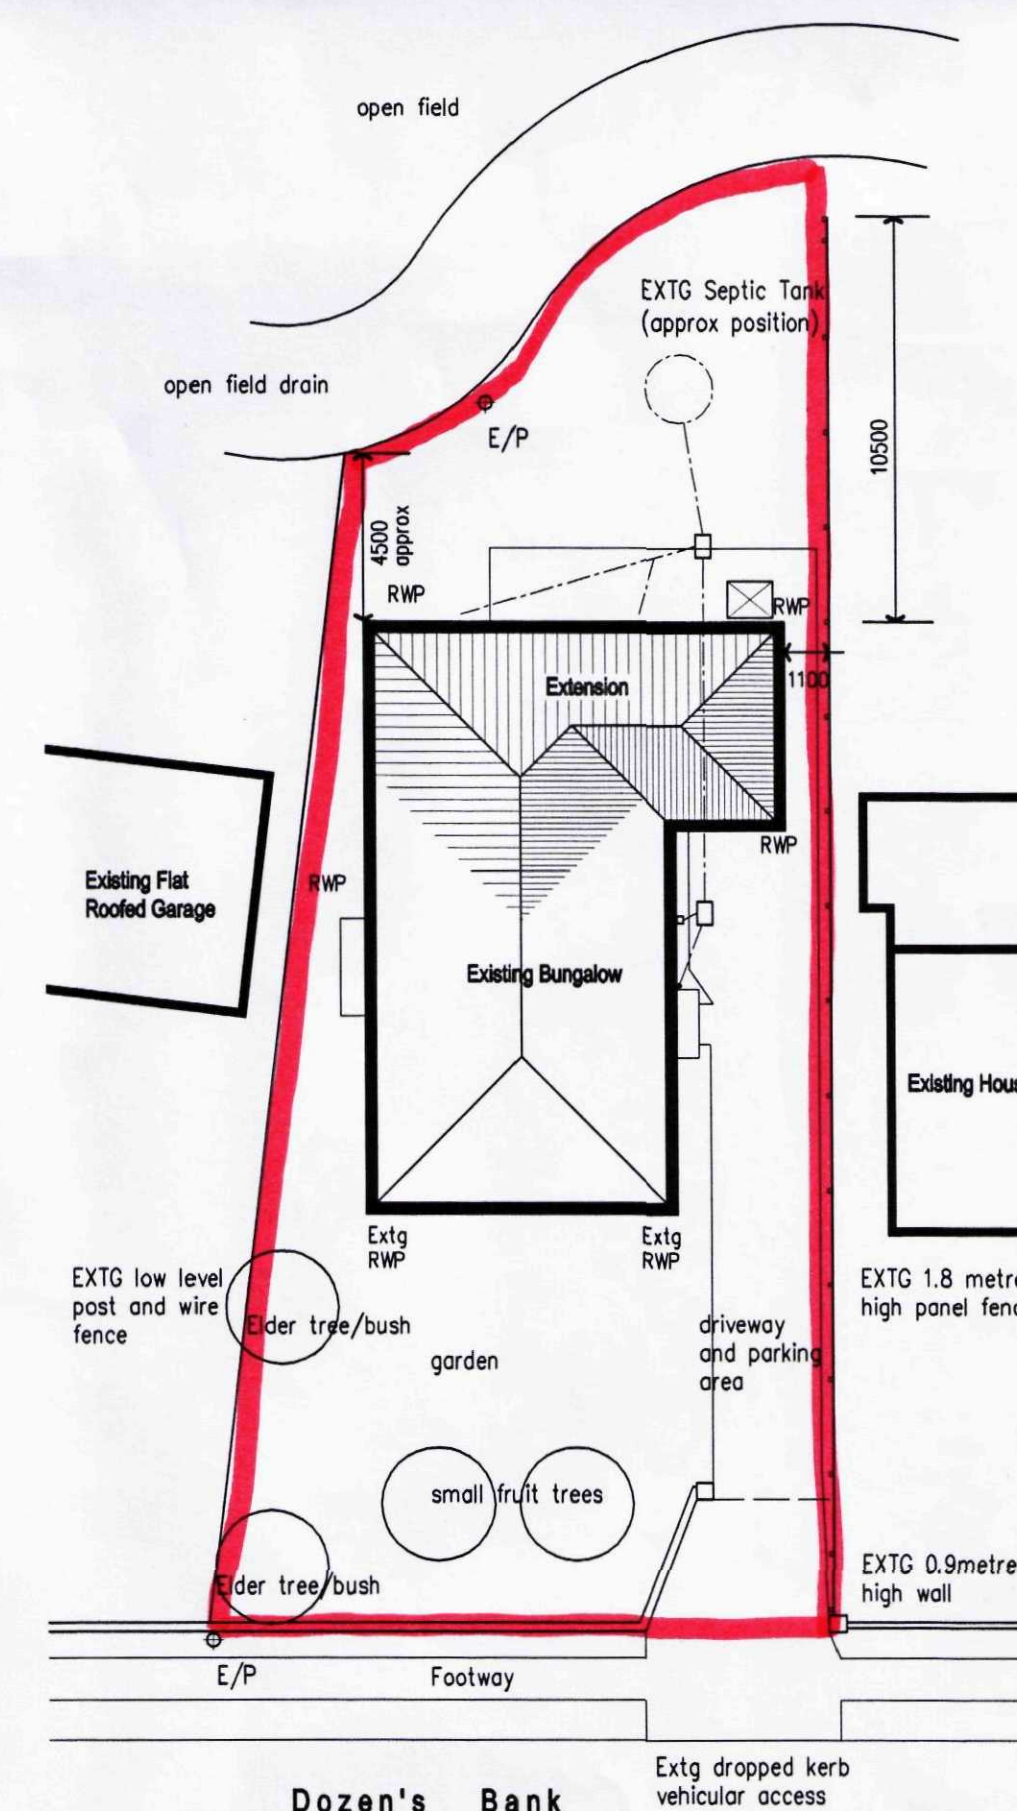
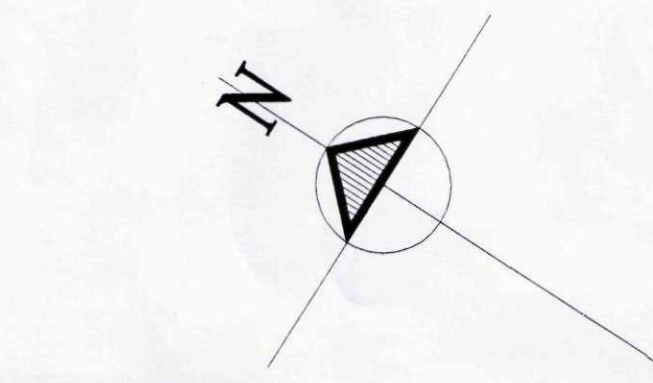
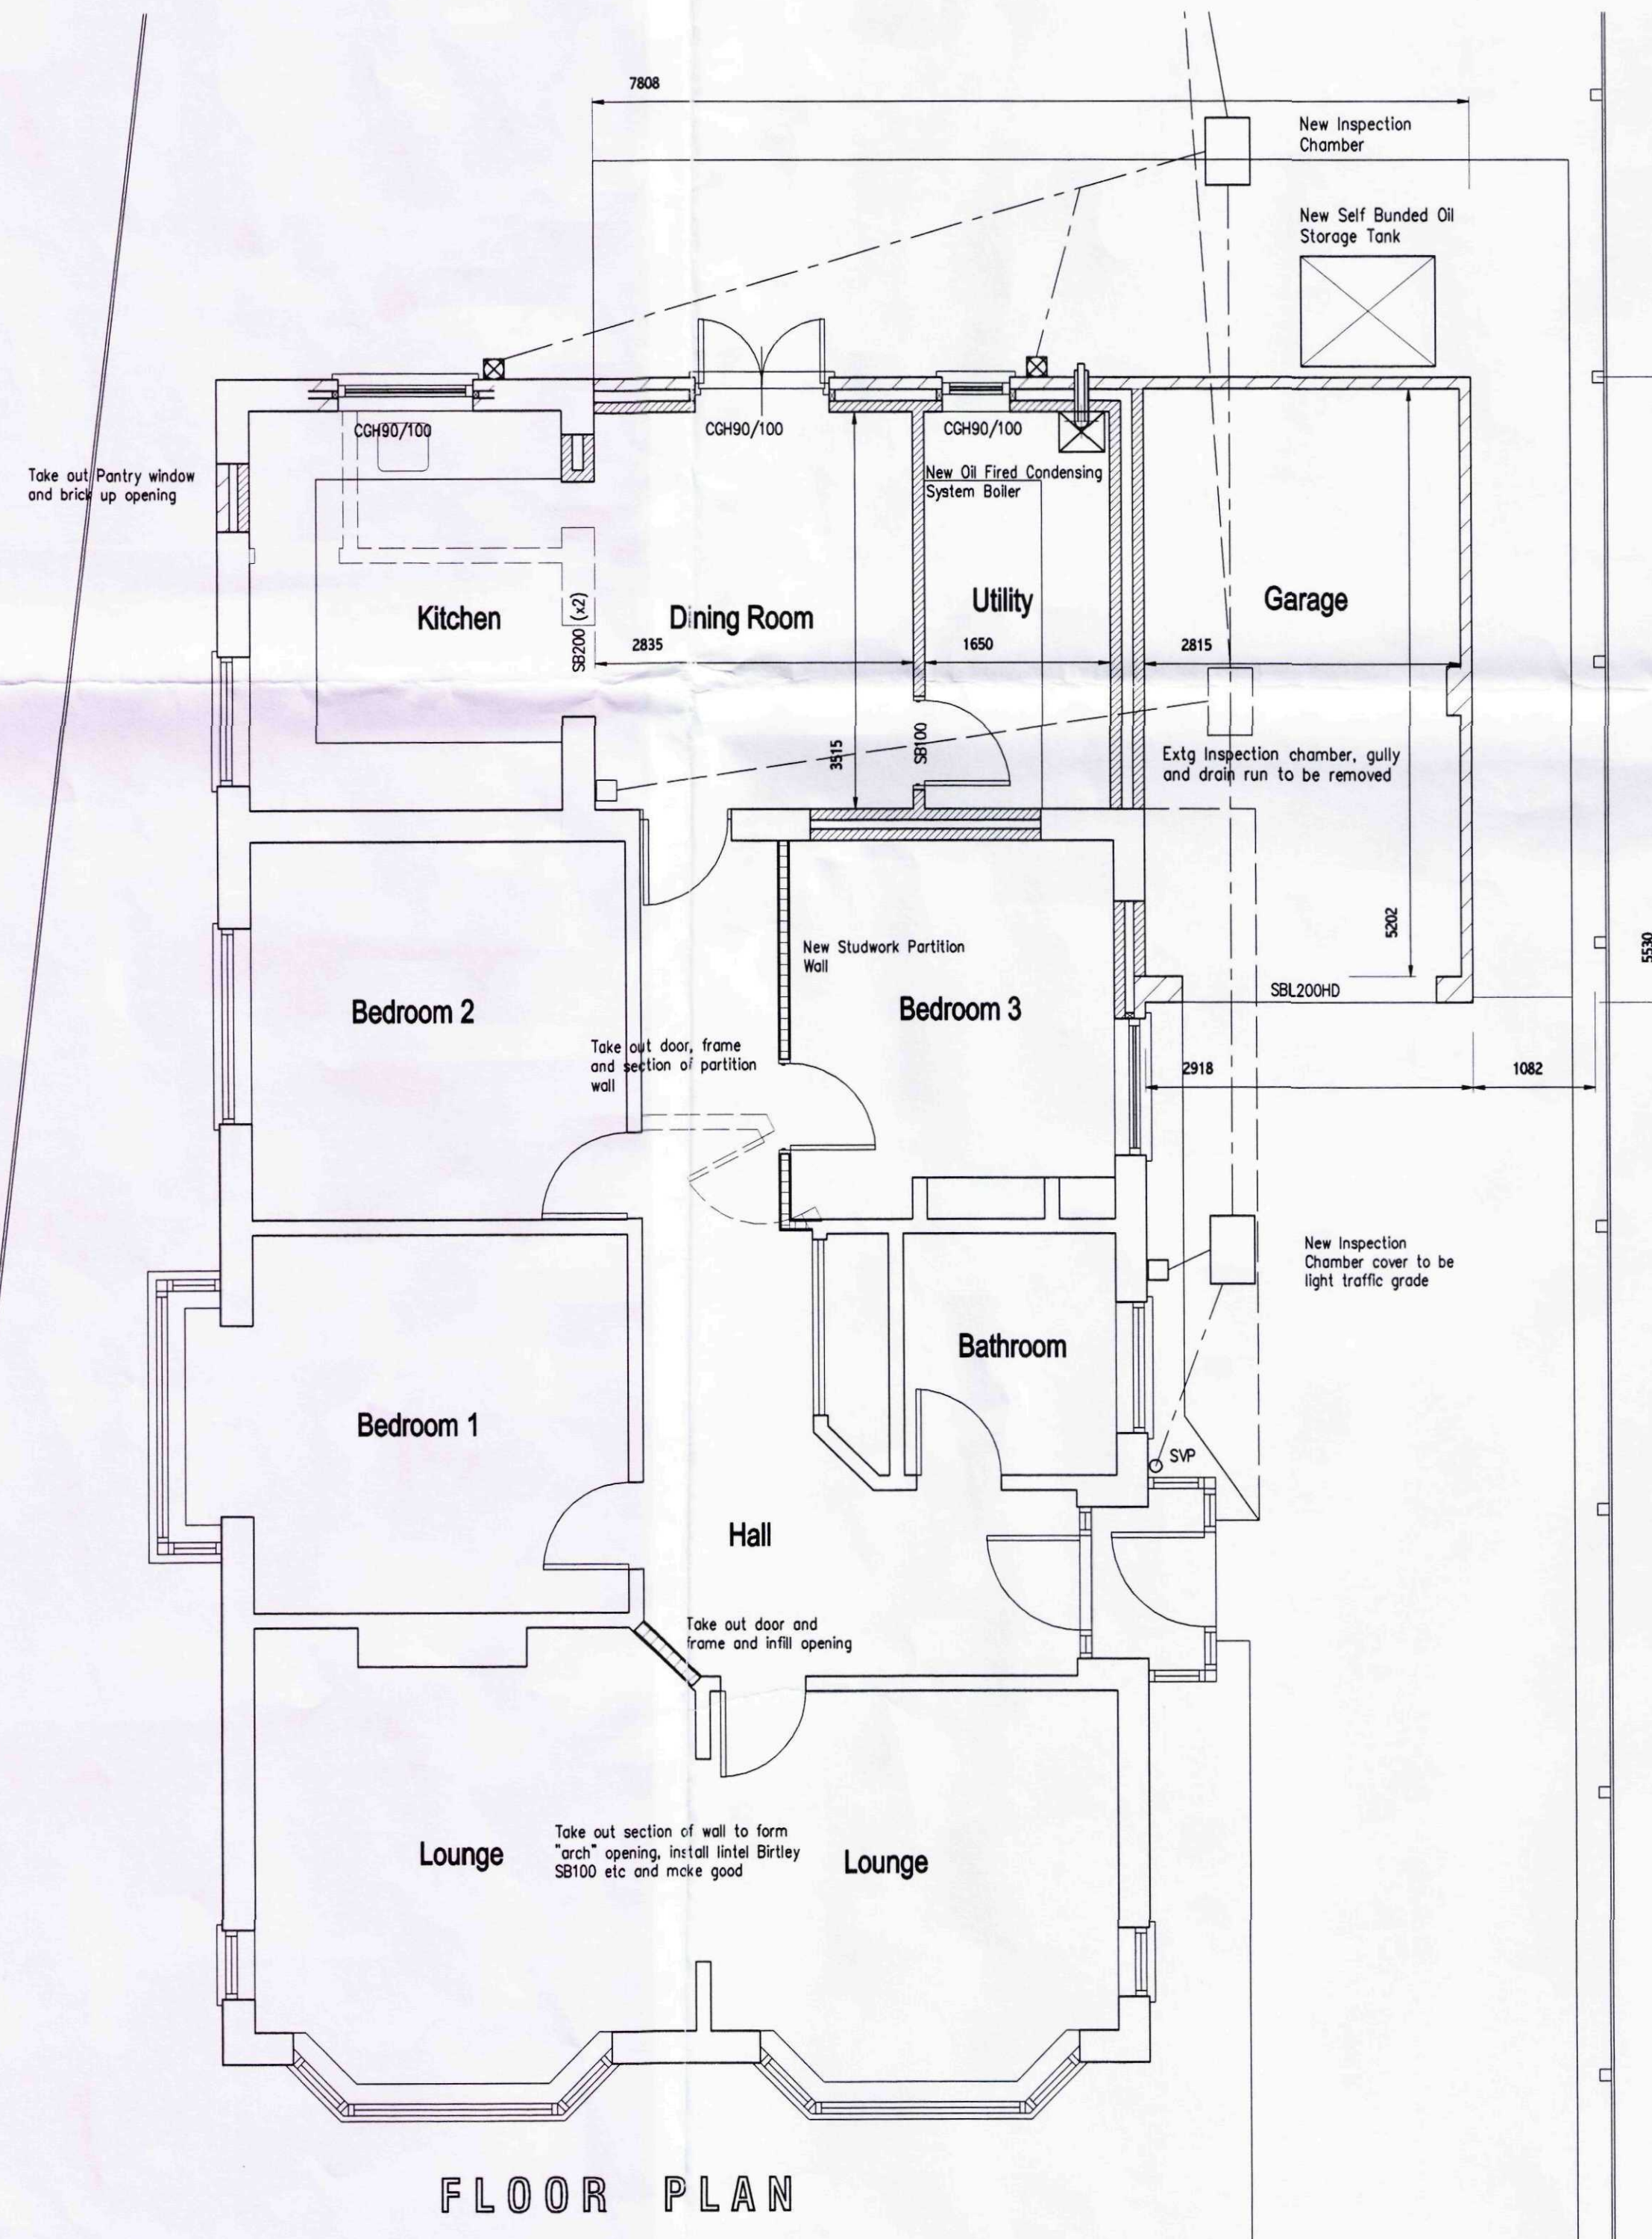


ELEVATIONS

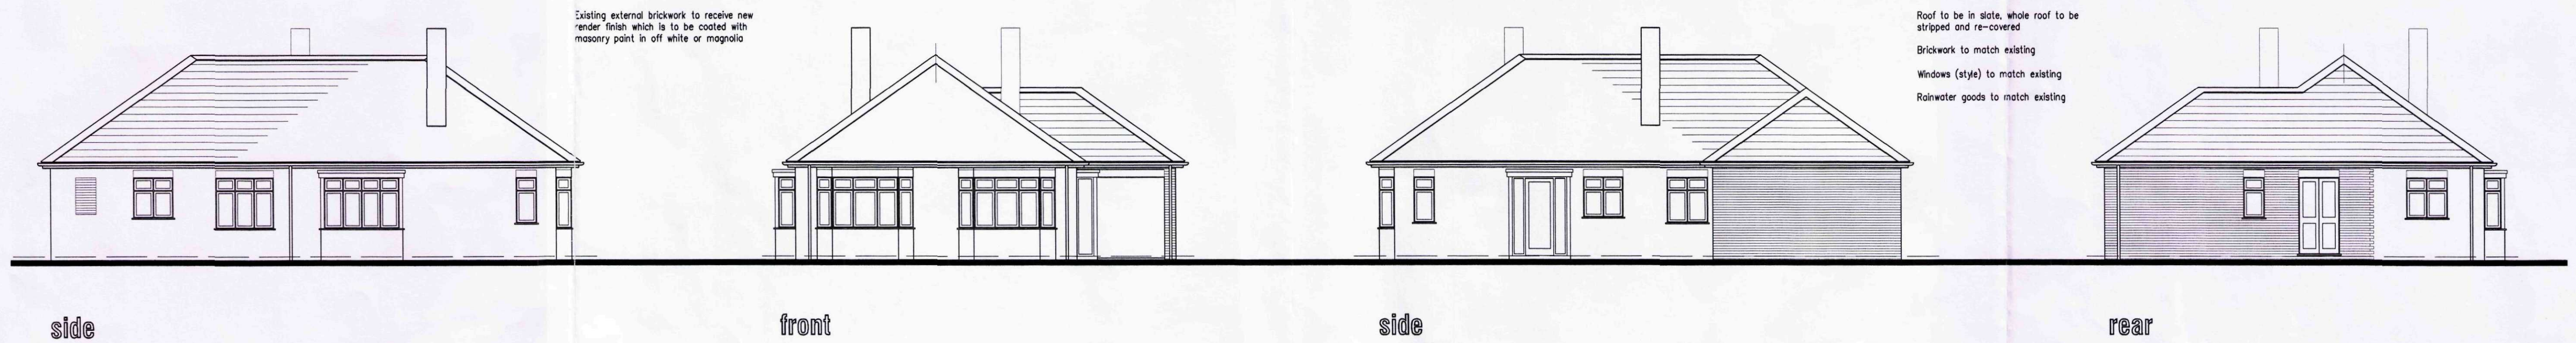

BLOCK PLAN Scale 1:200

DESIGN DRAWING

SHDC
Planning & Development
- 5 FEB 2009
Ref: 008109

ALL DIMENSIONS TO BE CHECKED AND VERIFIED ON SITE BEFORE COMMENCING WITH THE WORKS
ANY DISCREPANCIES ARE TO BE REPORTED TO THE ARCHITECTURAL TECHNOLOGIST IMMEDIATELY

AMENDMENTS
A 28.01.09 Notes added

COPYRIGHT PETER S LITHGOW 12.01.09

L. A. Building Design
Architectural and Surveying Practice
55 Hannam Boulevard
Spalding
Lincolnshire PE11 1LB
Telephone/Fac Spalding: (01775) 711437

Peter S Lithgow MDOB MCAT


Member of the Chartered Institute of Building and
Member of the Chartered Institute of Architectural Technologists

Project
Proposed Extension to Existing BUNGALOW at
DOZEN'S BANK, WEST PINCHBECK,
SPALDING, Lincolnshire, PE11 3ND.

Client
MR K RAWDING

Drawing
DESIGN DRAWING

Date	Scale(s)
JANUARY 2009	1:50 1:100 1:200 1:2500
Drawn by	Checked
Peter Lithgow	PSL
Job no	Drawing no
08/16	01A

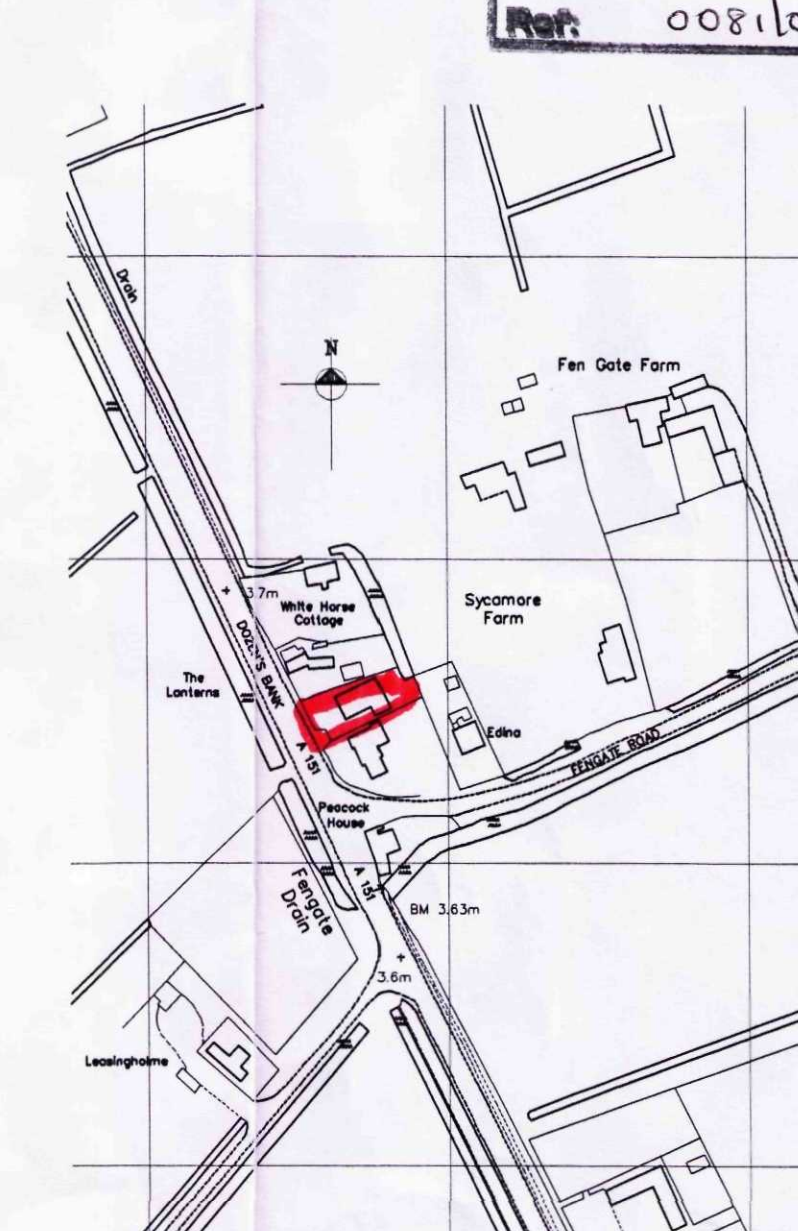

LOCATION PLAN

Scale 1:2500

**DETERMINED
PLAN**