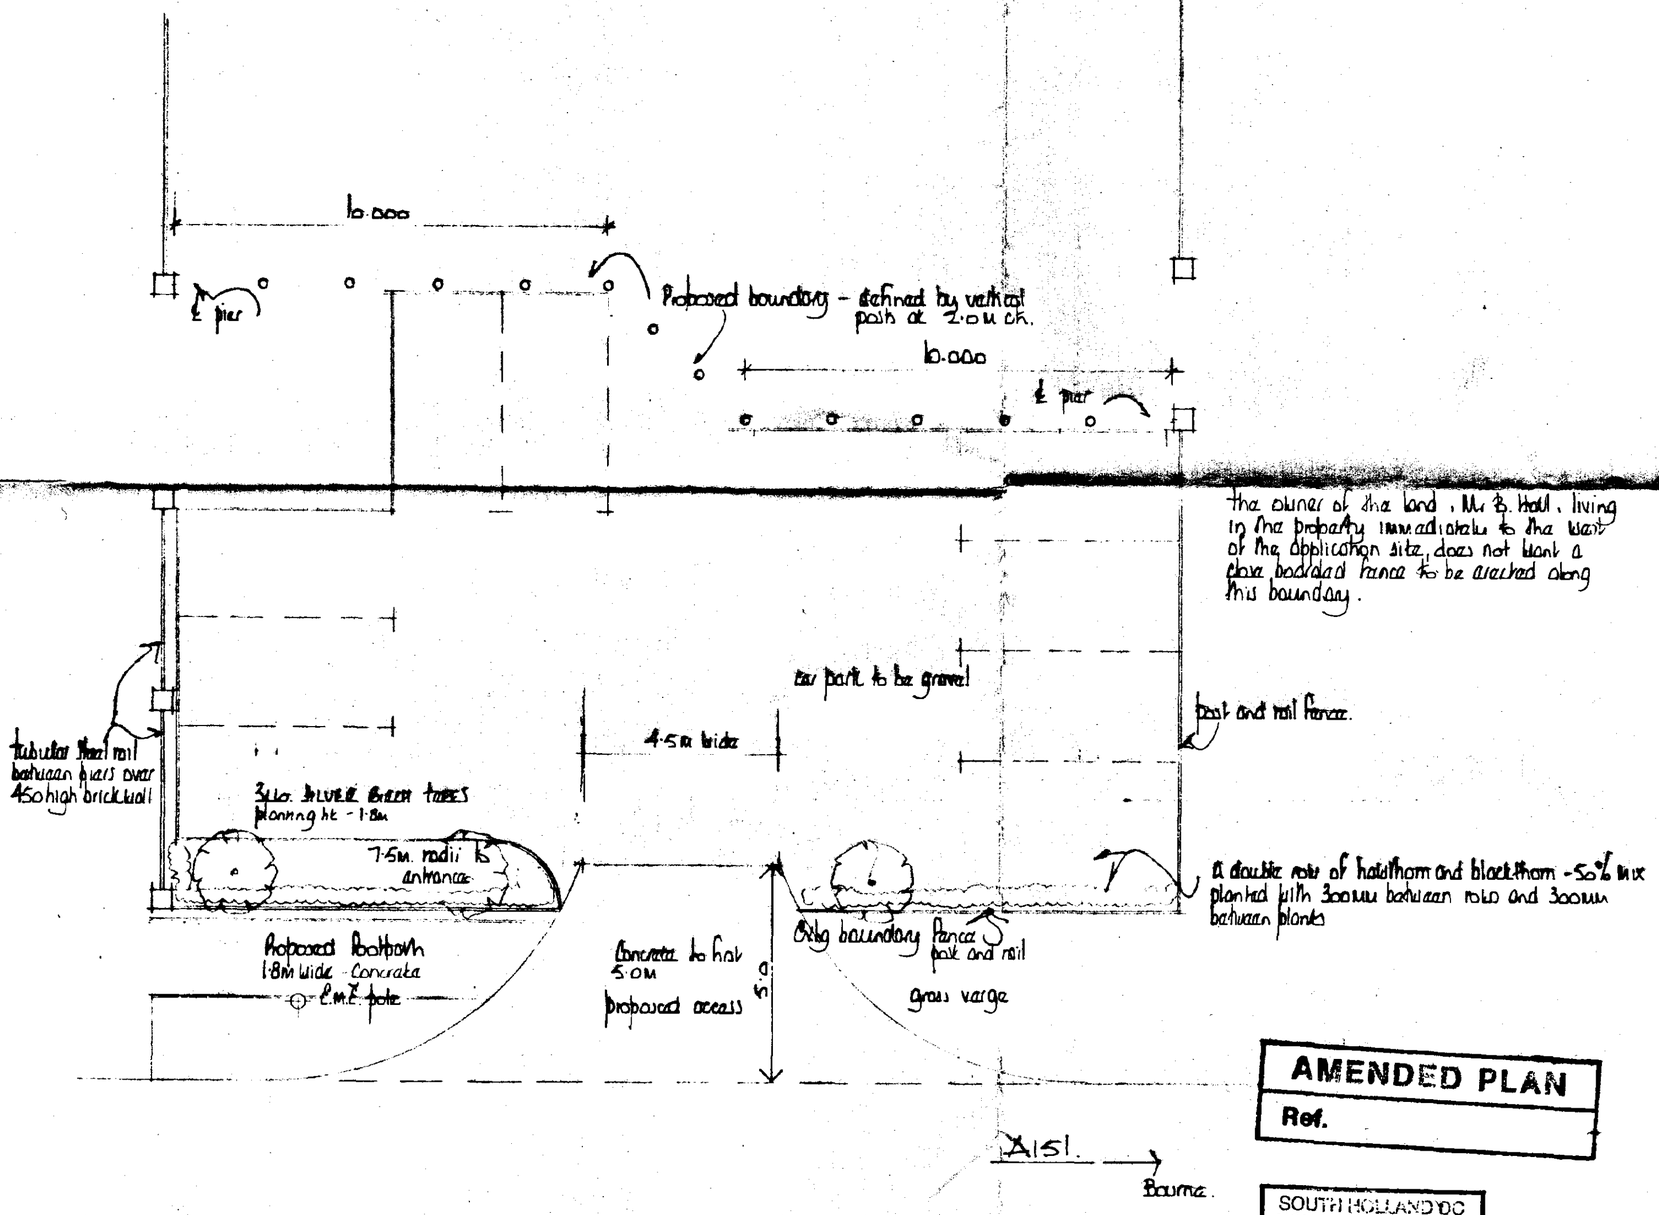


the owner of the land, Mr B. Hall, living in the property immediately to the west of the application site, does not want a close boarded fence to be erected along this boundary.

footpath to be concrete. No fence to west boundary

REV	REMARKS	DATE
A.	Radius to entrance amended, hedge added.	Nov 96

ALL WELDS mm C.F.W. U.N.O. | PAINT :

SOUTH LINCS LTD CONSTRUCTION

Bars Bridge
Bourne Road
West Pinchbeck
Spalding
Lincs. PE11 3QW
Tel. 01775 640555
Fax. 01775 640679


CLIENT :
South Lincs Construction.

TITLE :
PROPOSED CAR PARK AT
BOURNE ROAD
WEST PINCHBECK
PINCHBECK BARS.
SPALDING

DRAWN :	CHECKED :
SCALE : 1:100	DATE : Nov 96
DRAWING No.	REV. A

AMENDED PLAN
Ref.

SOUTH HOLLAND DC
HOUSING & PLANNING
14 FEB 1997
Ref: 0057/97

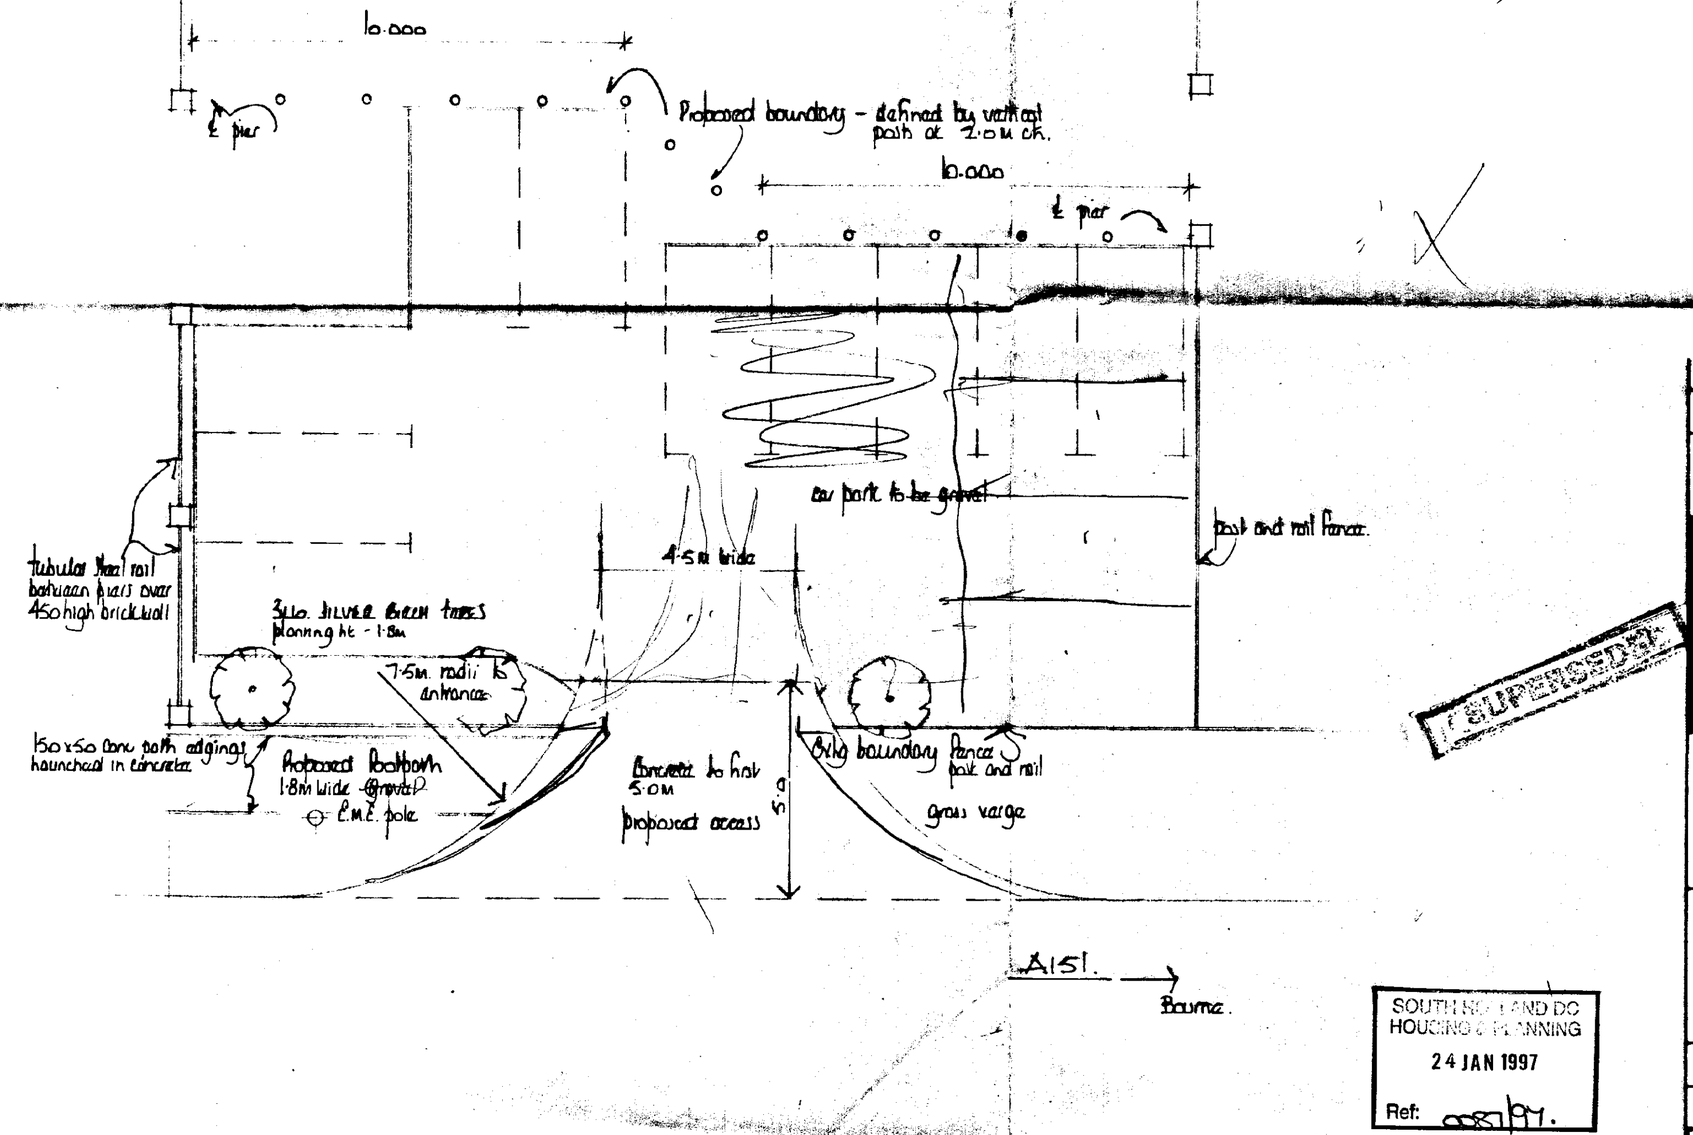

SUPERSEDED

SOUTH HOLLAND DC
HOUSING & PLANNING
24 JAN 1997
Ref: S/0187/97.

REV	REMARKS	DATE
ALL WELDS mm C.F.W. U.N.O.	PAINT :	

SOUTH LINCS LTD CONSTRUCTION
Bars Bridge
Bourne Road
West Pinchbeck
Spalding
Lincs. PE11 3QW
Tel. 01775 640555
Fax. 01775 640679

CLIENT : South Lincs Construction.

TITLE : PROPOSED CAR PARK AT BOURNE ROAD WEST PINCHBECK PINCHBECK BARS. SPALDING

DRAWN :	CHECKED :
SCALE : 1:100	DATE : Nov 96
DRAWING No.	REV.