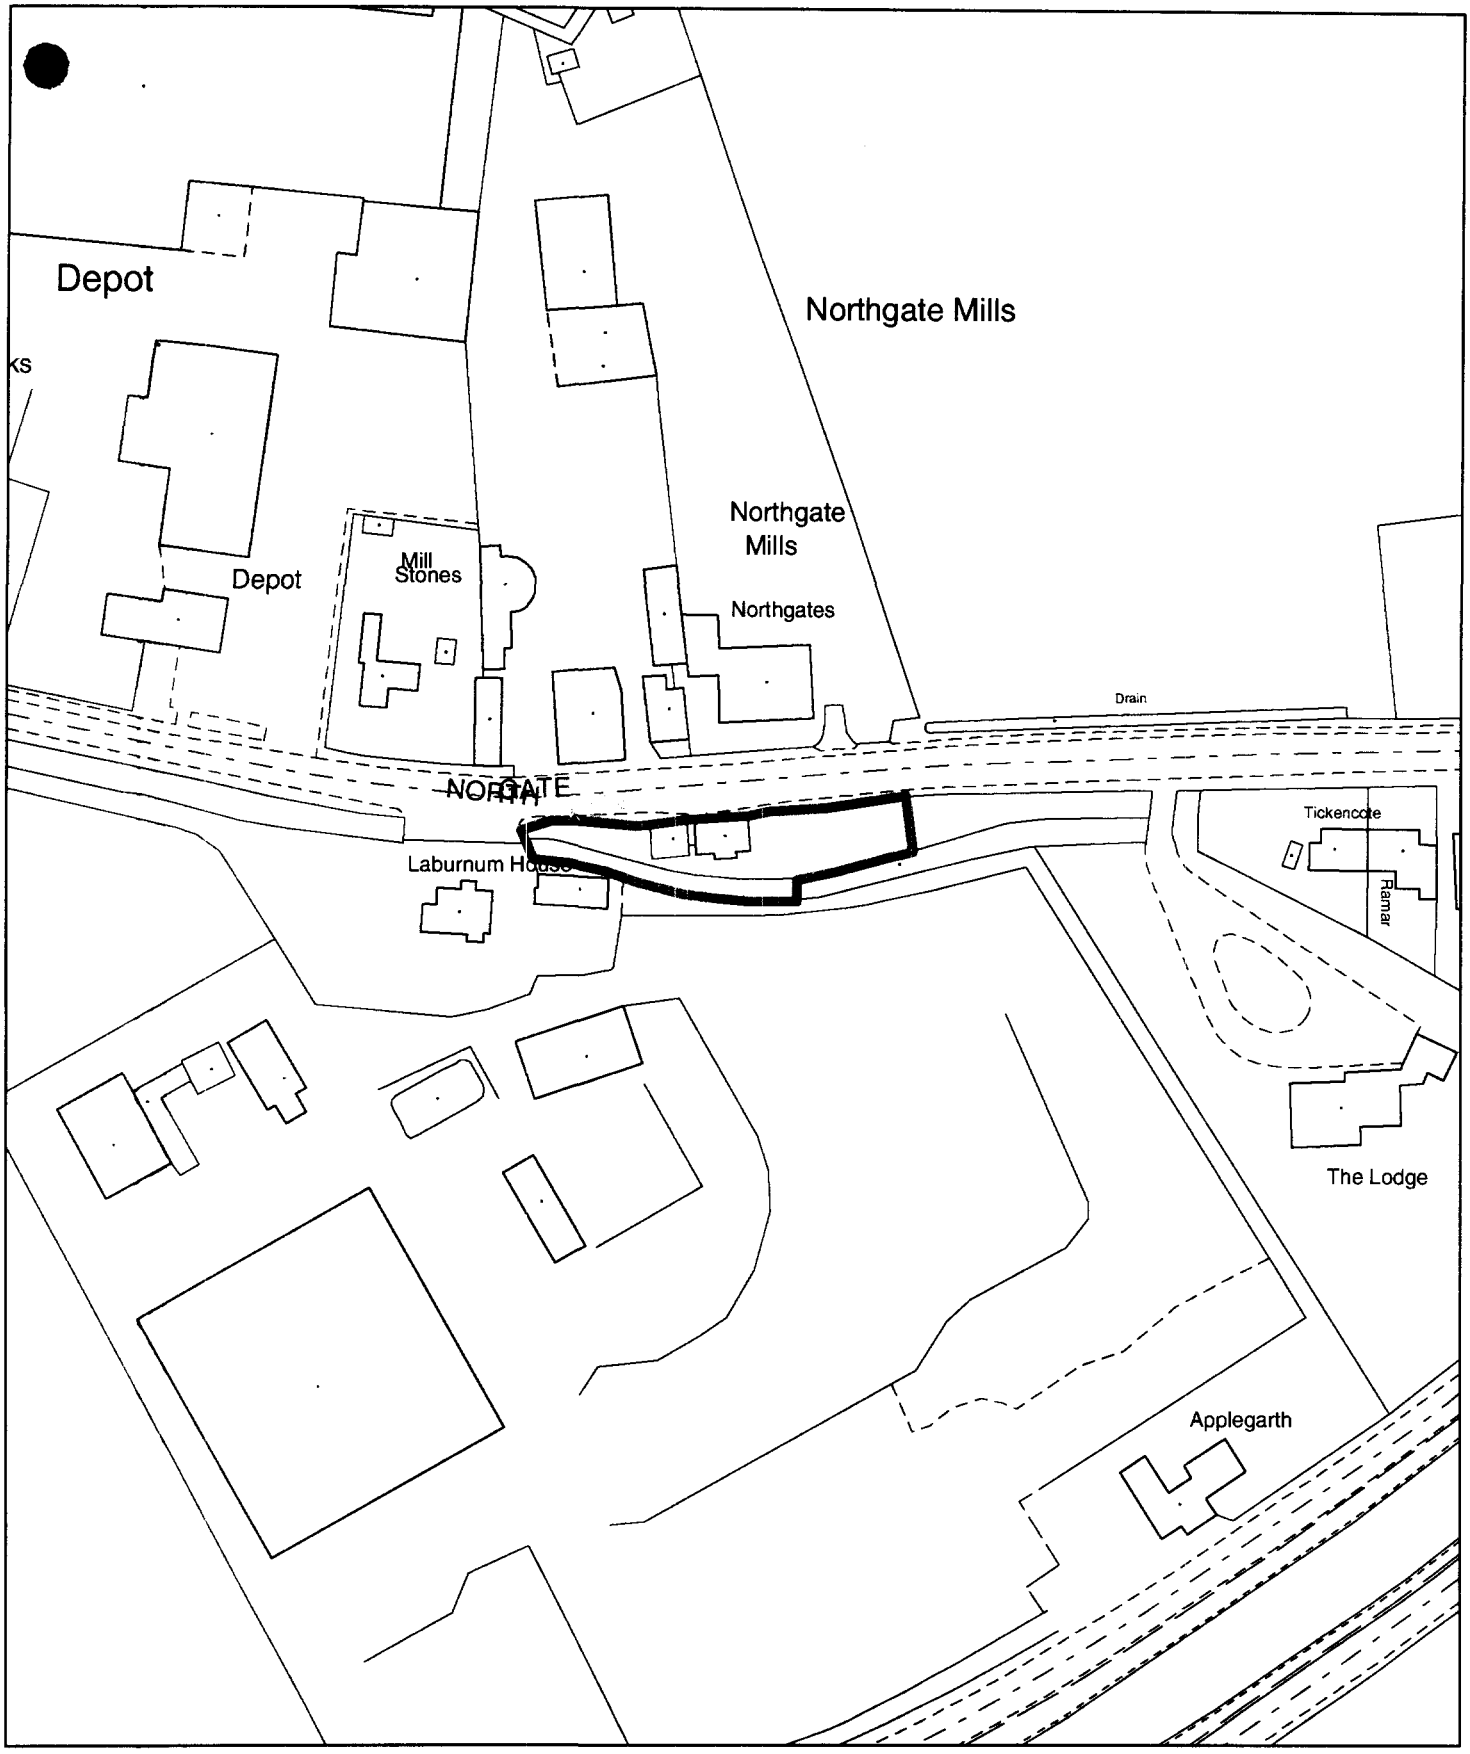

Planning Application Location Plan
Ward Member Notification

H14/0088/03

Scale: 1:1250

Planning and Development

Council Offices, Priory Road, Spalding, Lincolnshire
PE11 2XE

PLEASE DO NOT COPY THIS PLAN
This map is reproduced from Ordnance Survey material with permission of Ordnance Survey on behalf of Her Majesty's Stationery Office (c) Crown copyright. Unauthorised reproduction infringes Crown copyright and may lead to prosecution or civil proceedings. South Holland District Council LA079413 2003

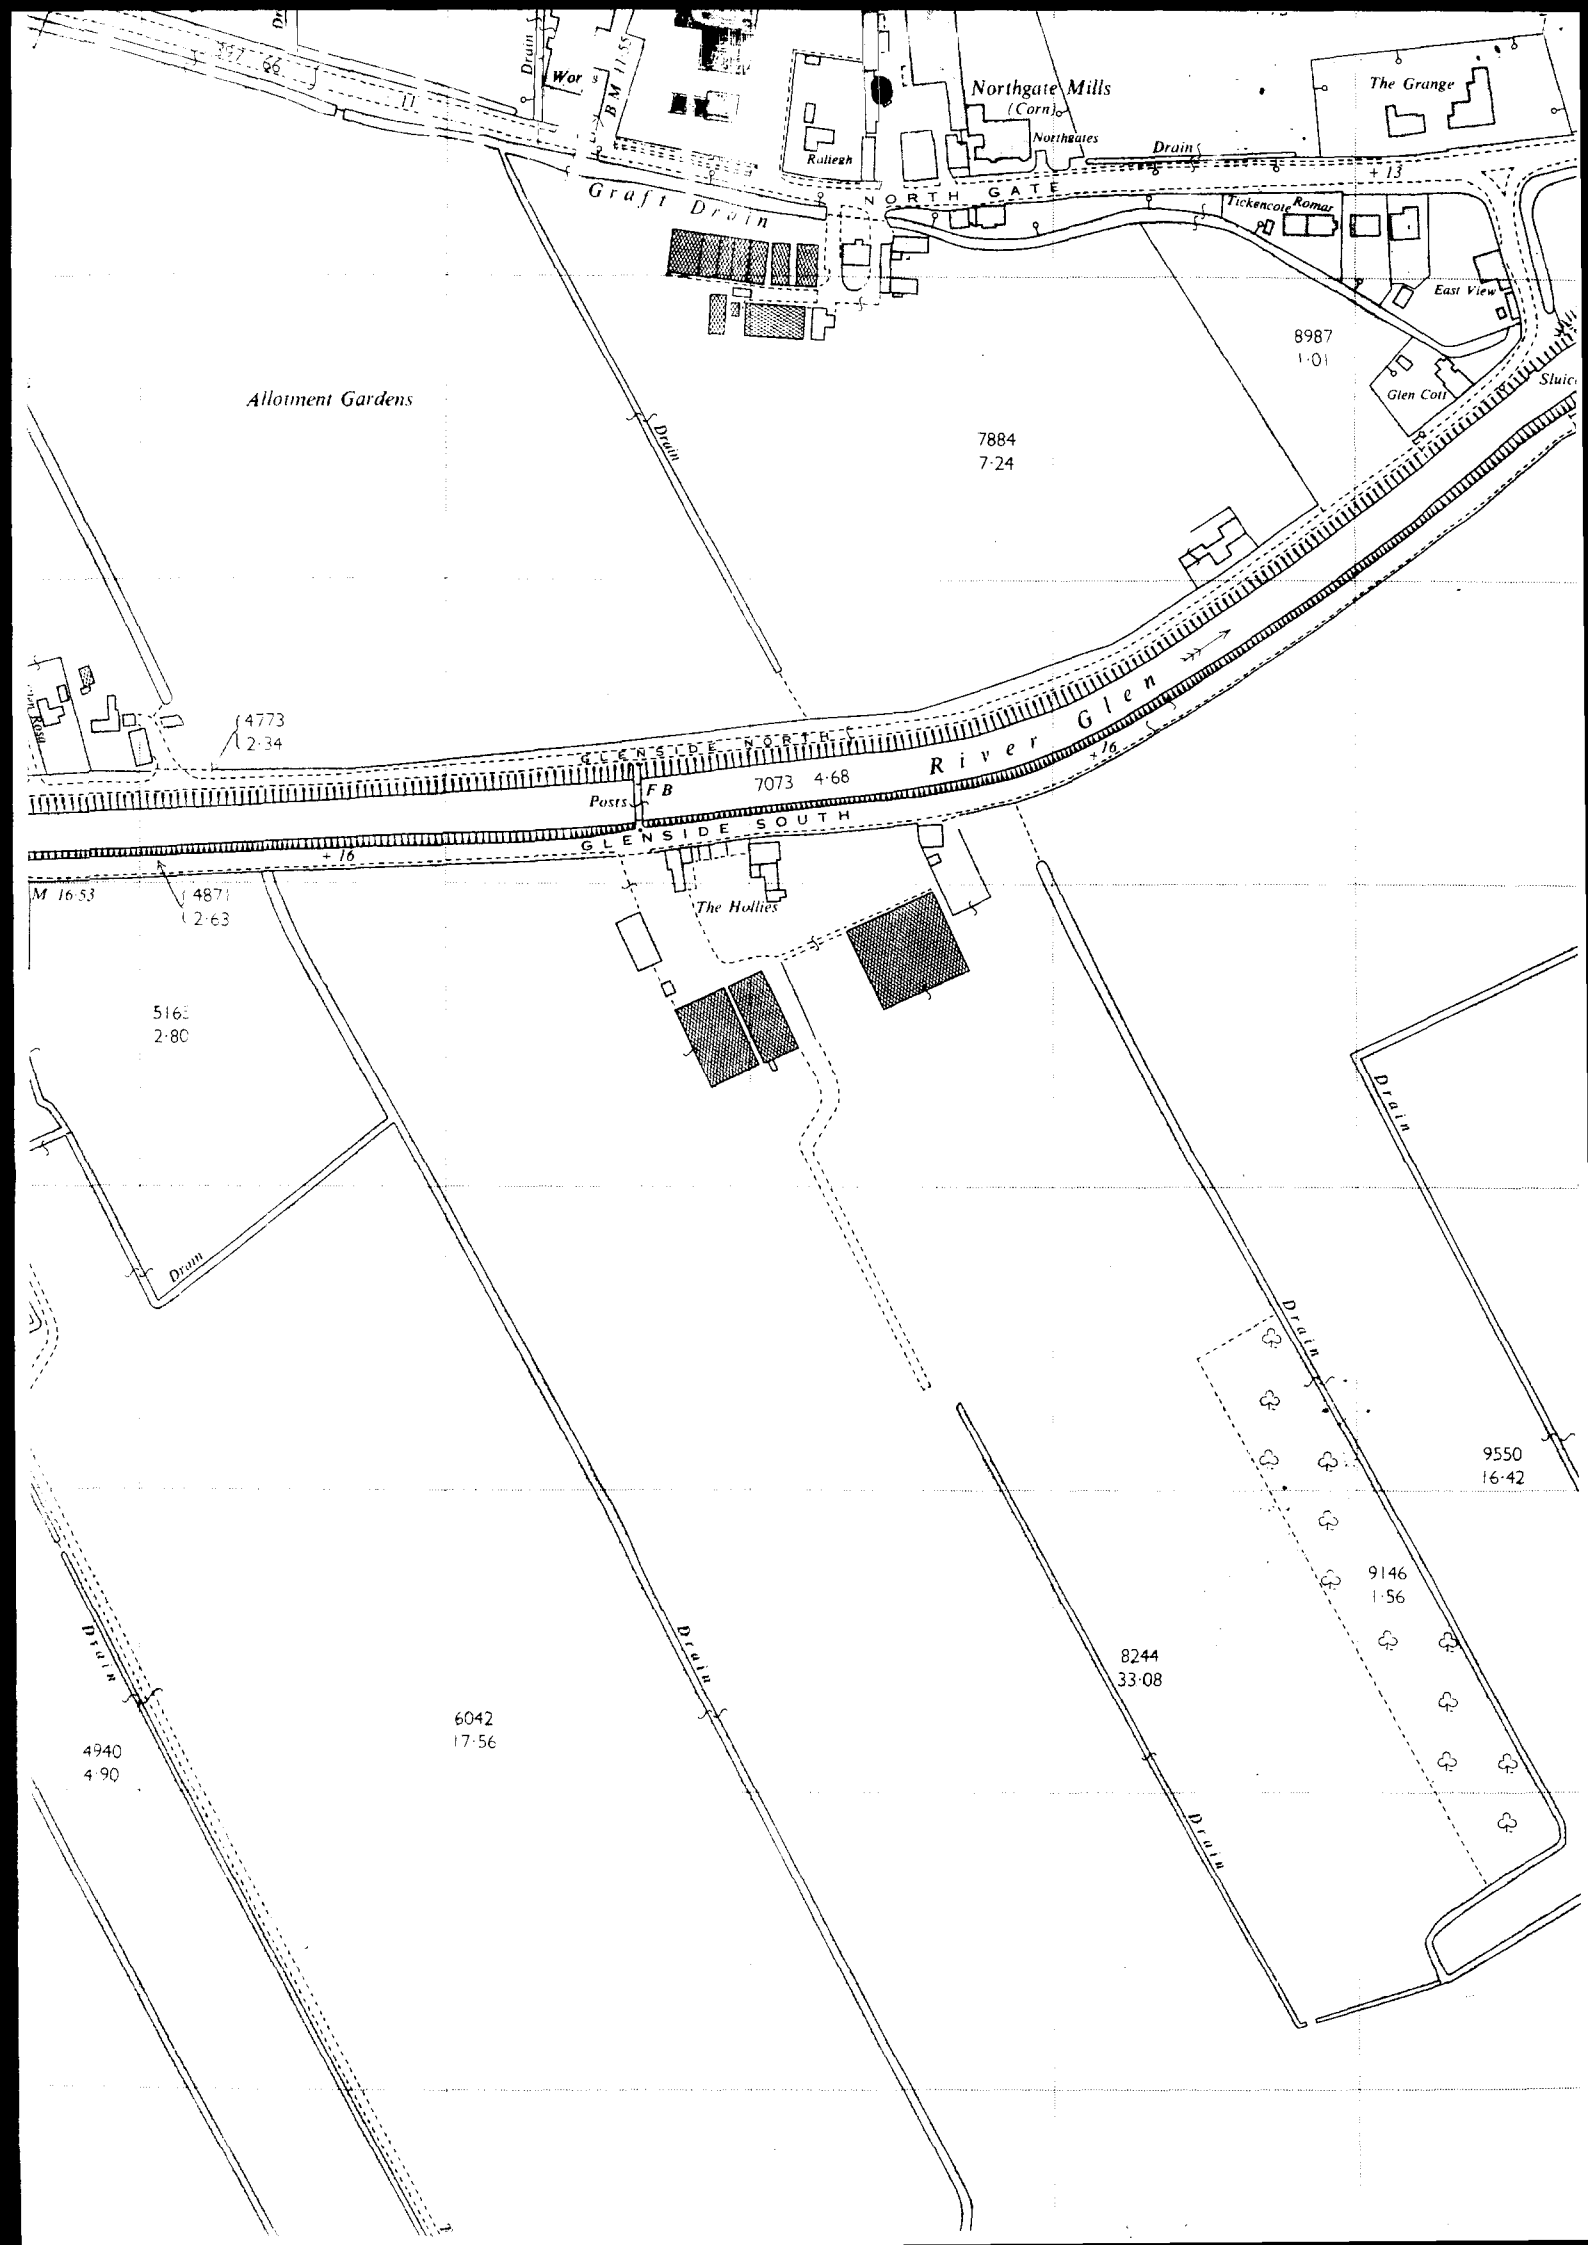

Northgate Mills
(Corn)
Northgates
Raliegh
The Grange
Drain
+ 13
Graft Drain
NORTH GATE
Tickencote
Romar
East View
8987
1·01
Glen Cott
Sluic
Allotment Gardens
Drain
7884
7·24
4773
2·34
GLENSIDE NORTH
River Glen
Posts
F B
7073
4·68
+ 16
GLENSIDE SOUTH
+ 16
M 16·53
4871
2·63
The Hollies
5163
2·80
Drain
Drain
Drain
9550
16·42
9146
1·56
Drain
Drain
8244
33·08
6042
17·56
4940
4·90
Drain