




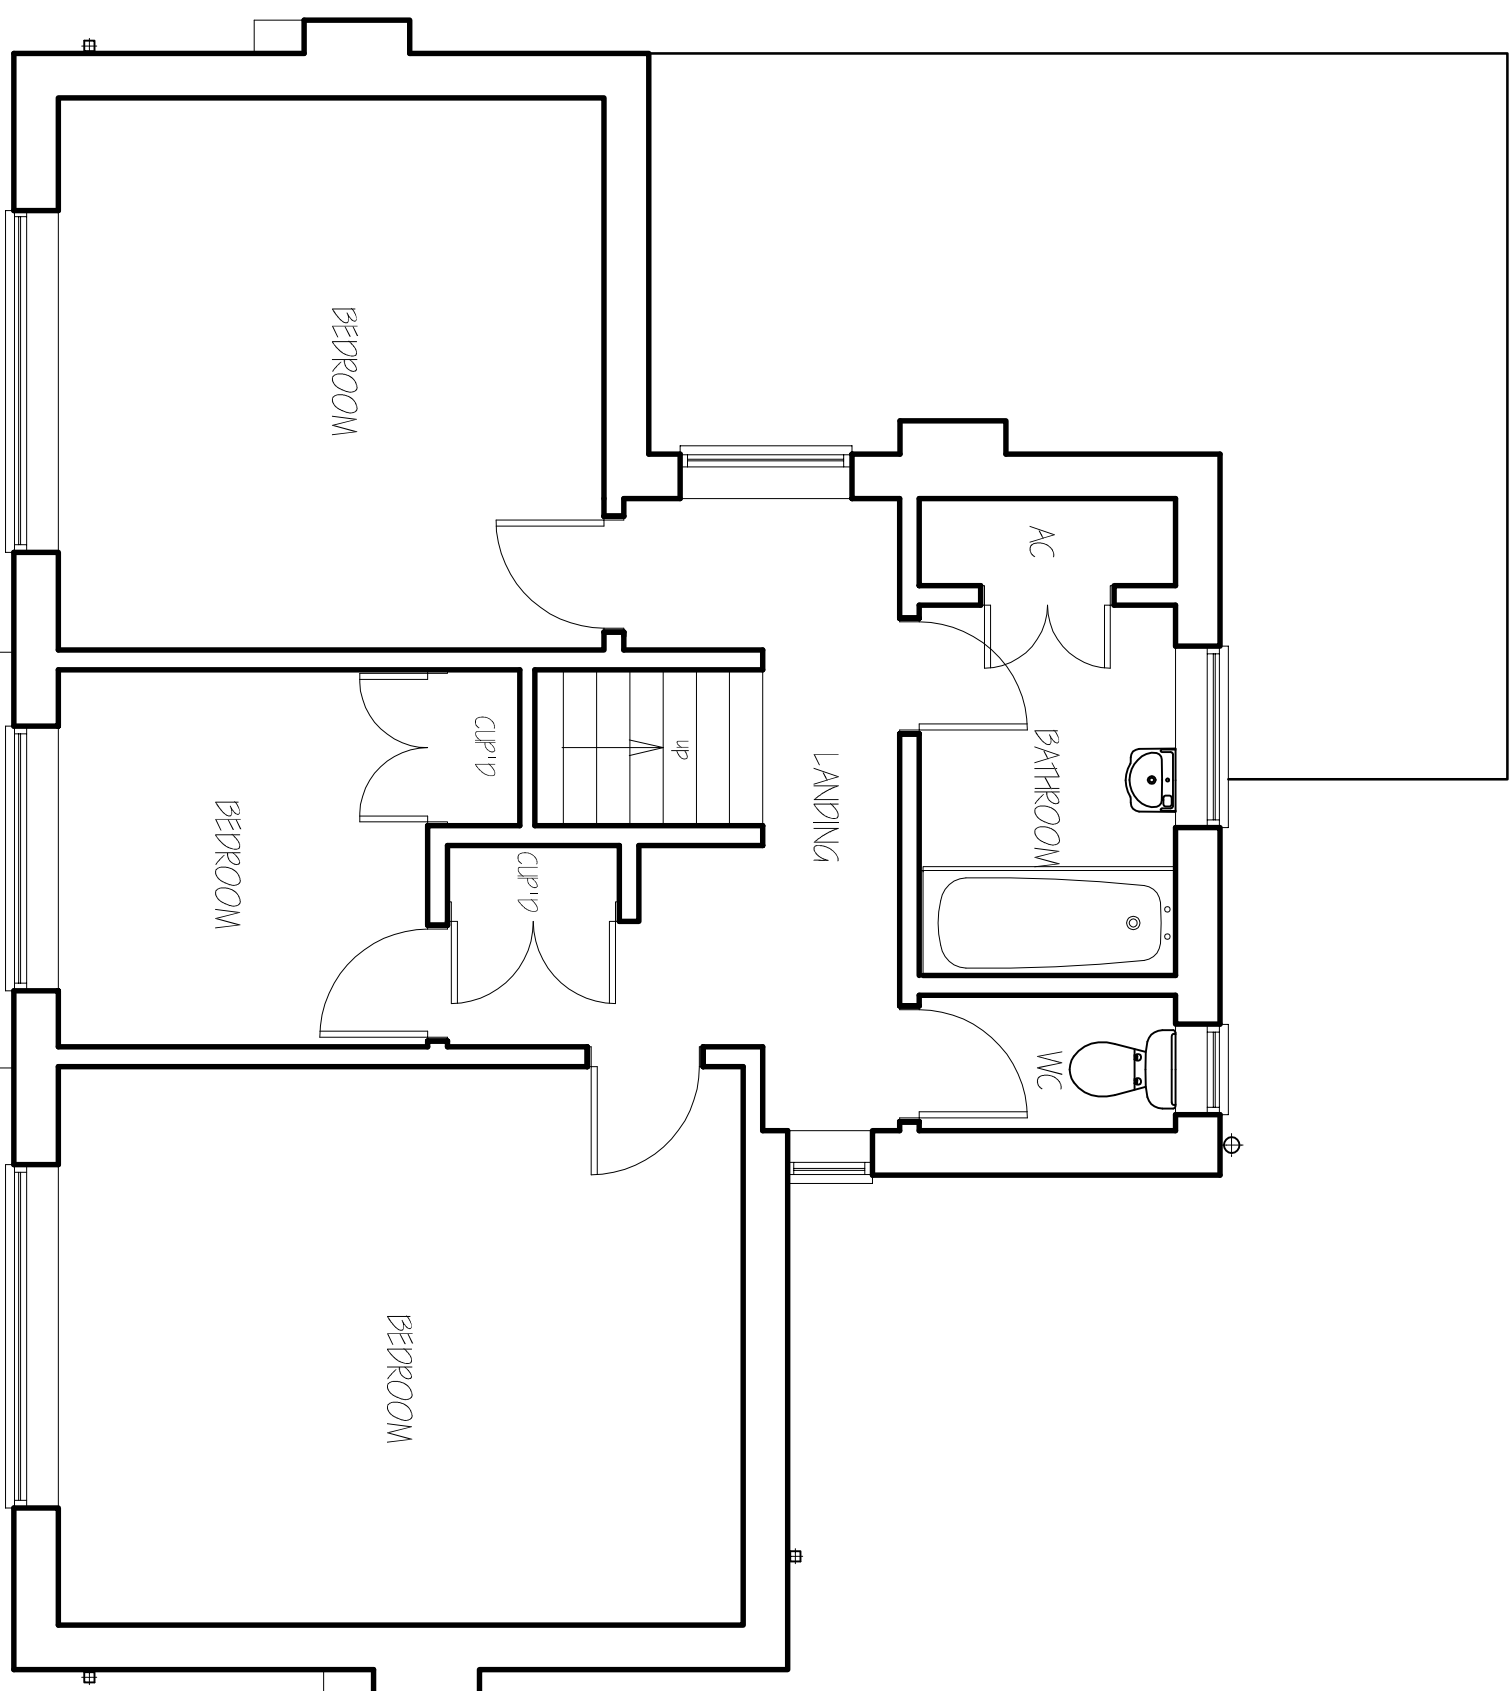


FIRST FLOOR PLAN.

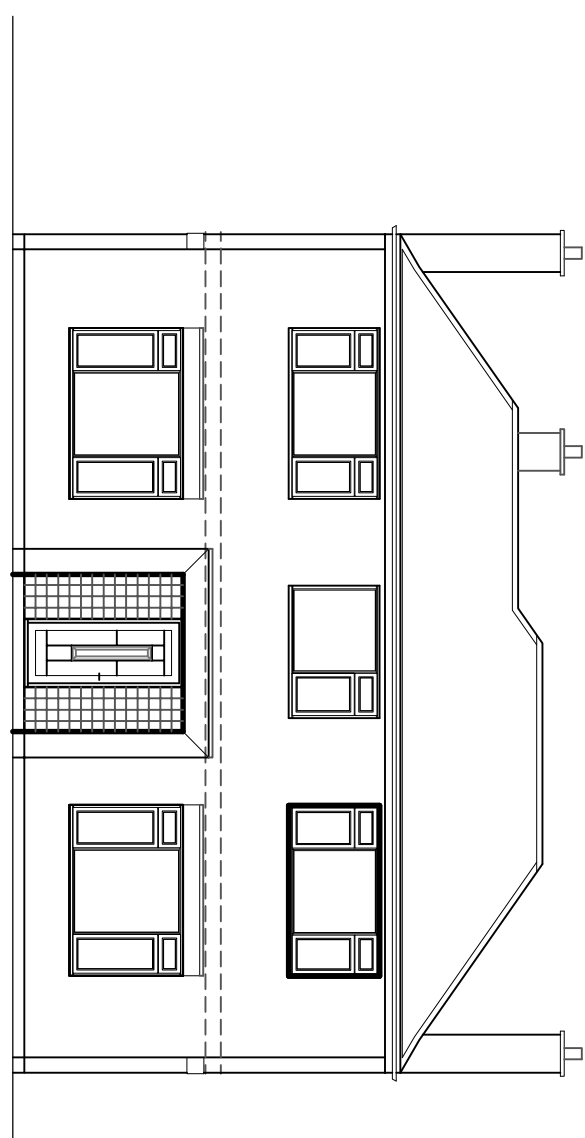


FRONT ELEVATION.

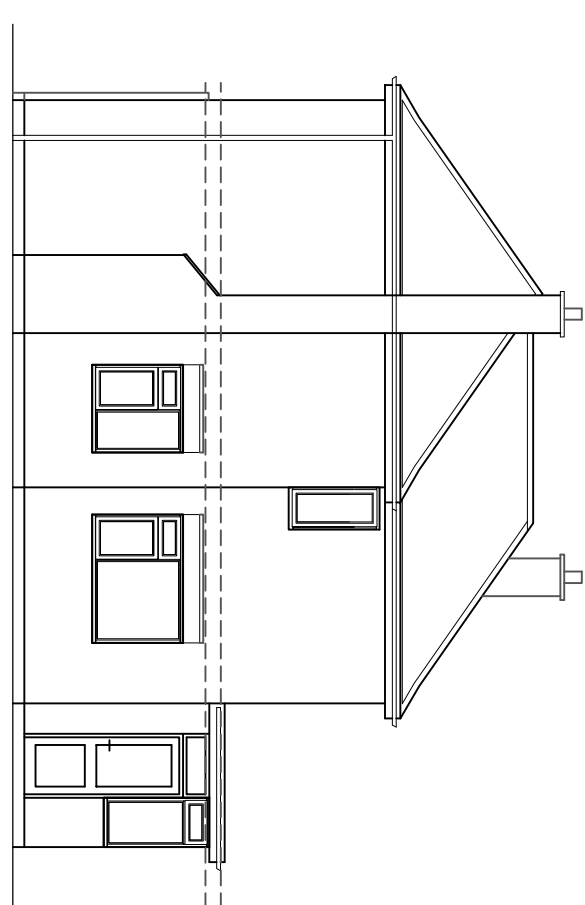


SIDE ELEVATION.

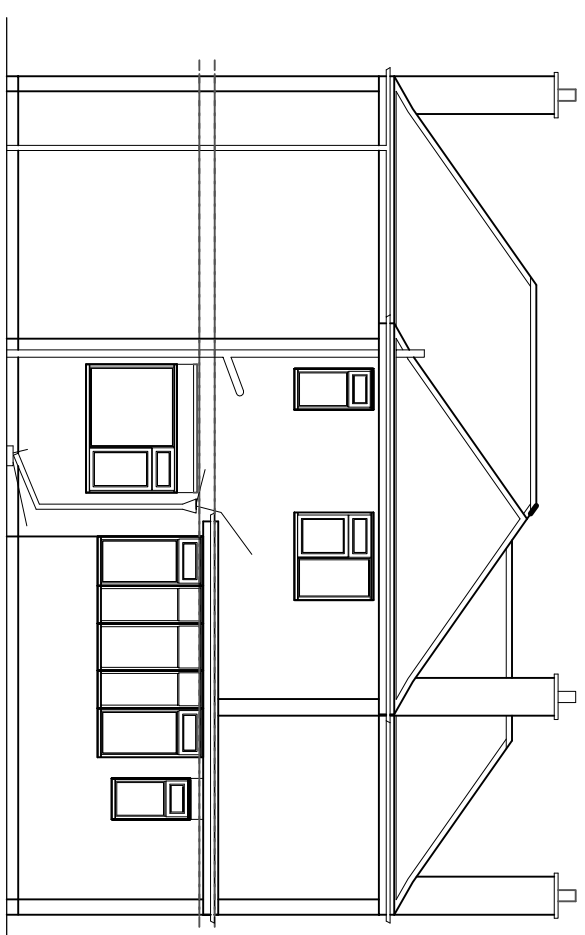


REAR ELEVATION

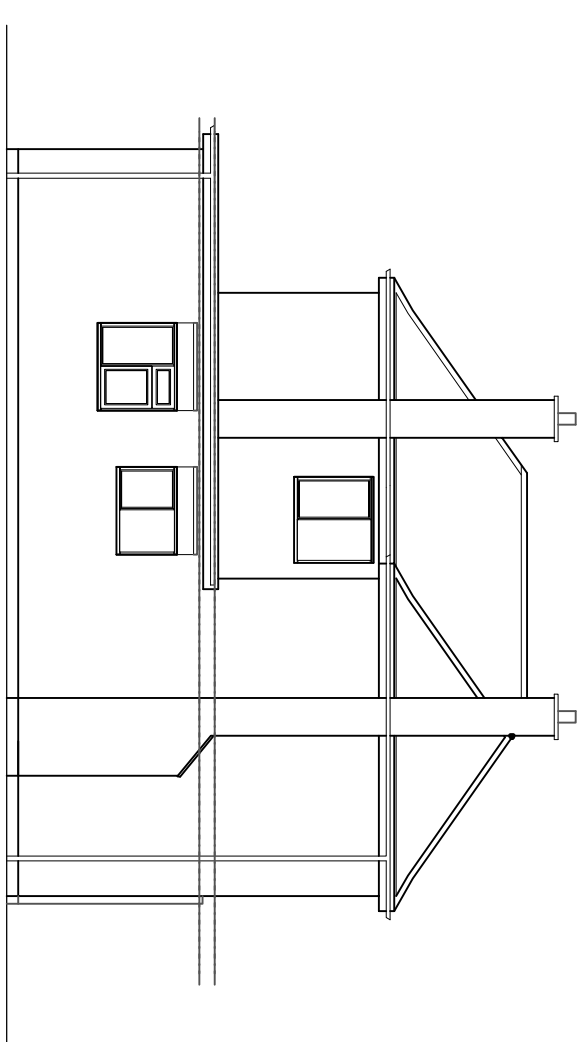


SIDE ELEVATION.

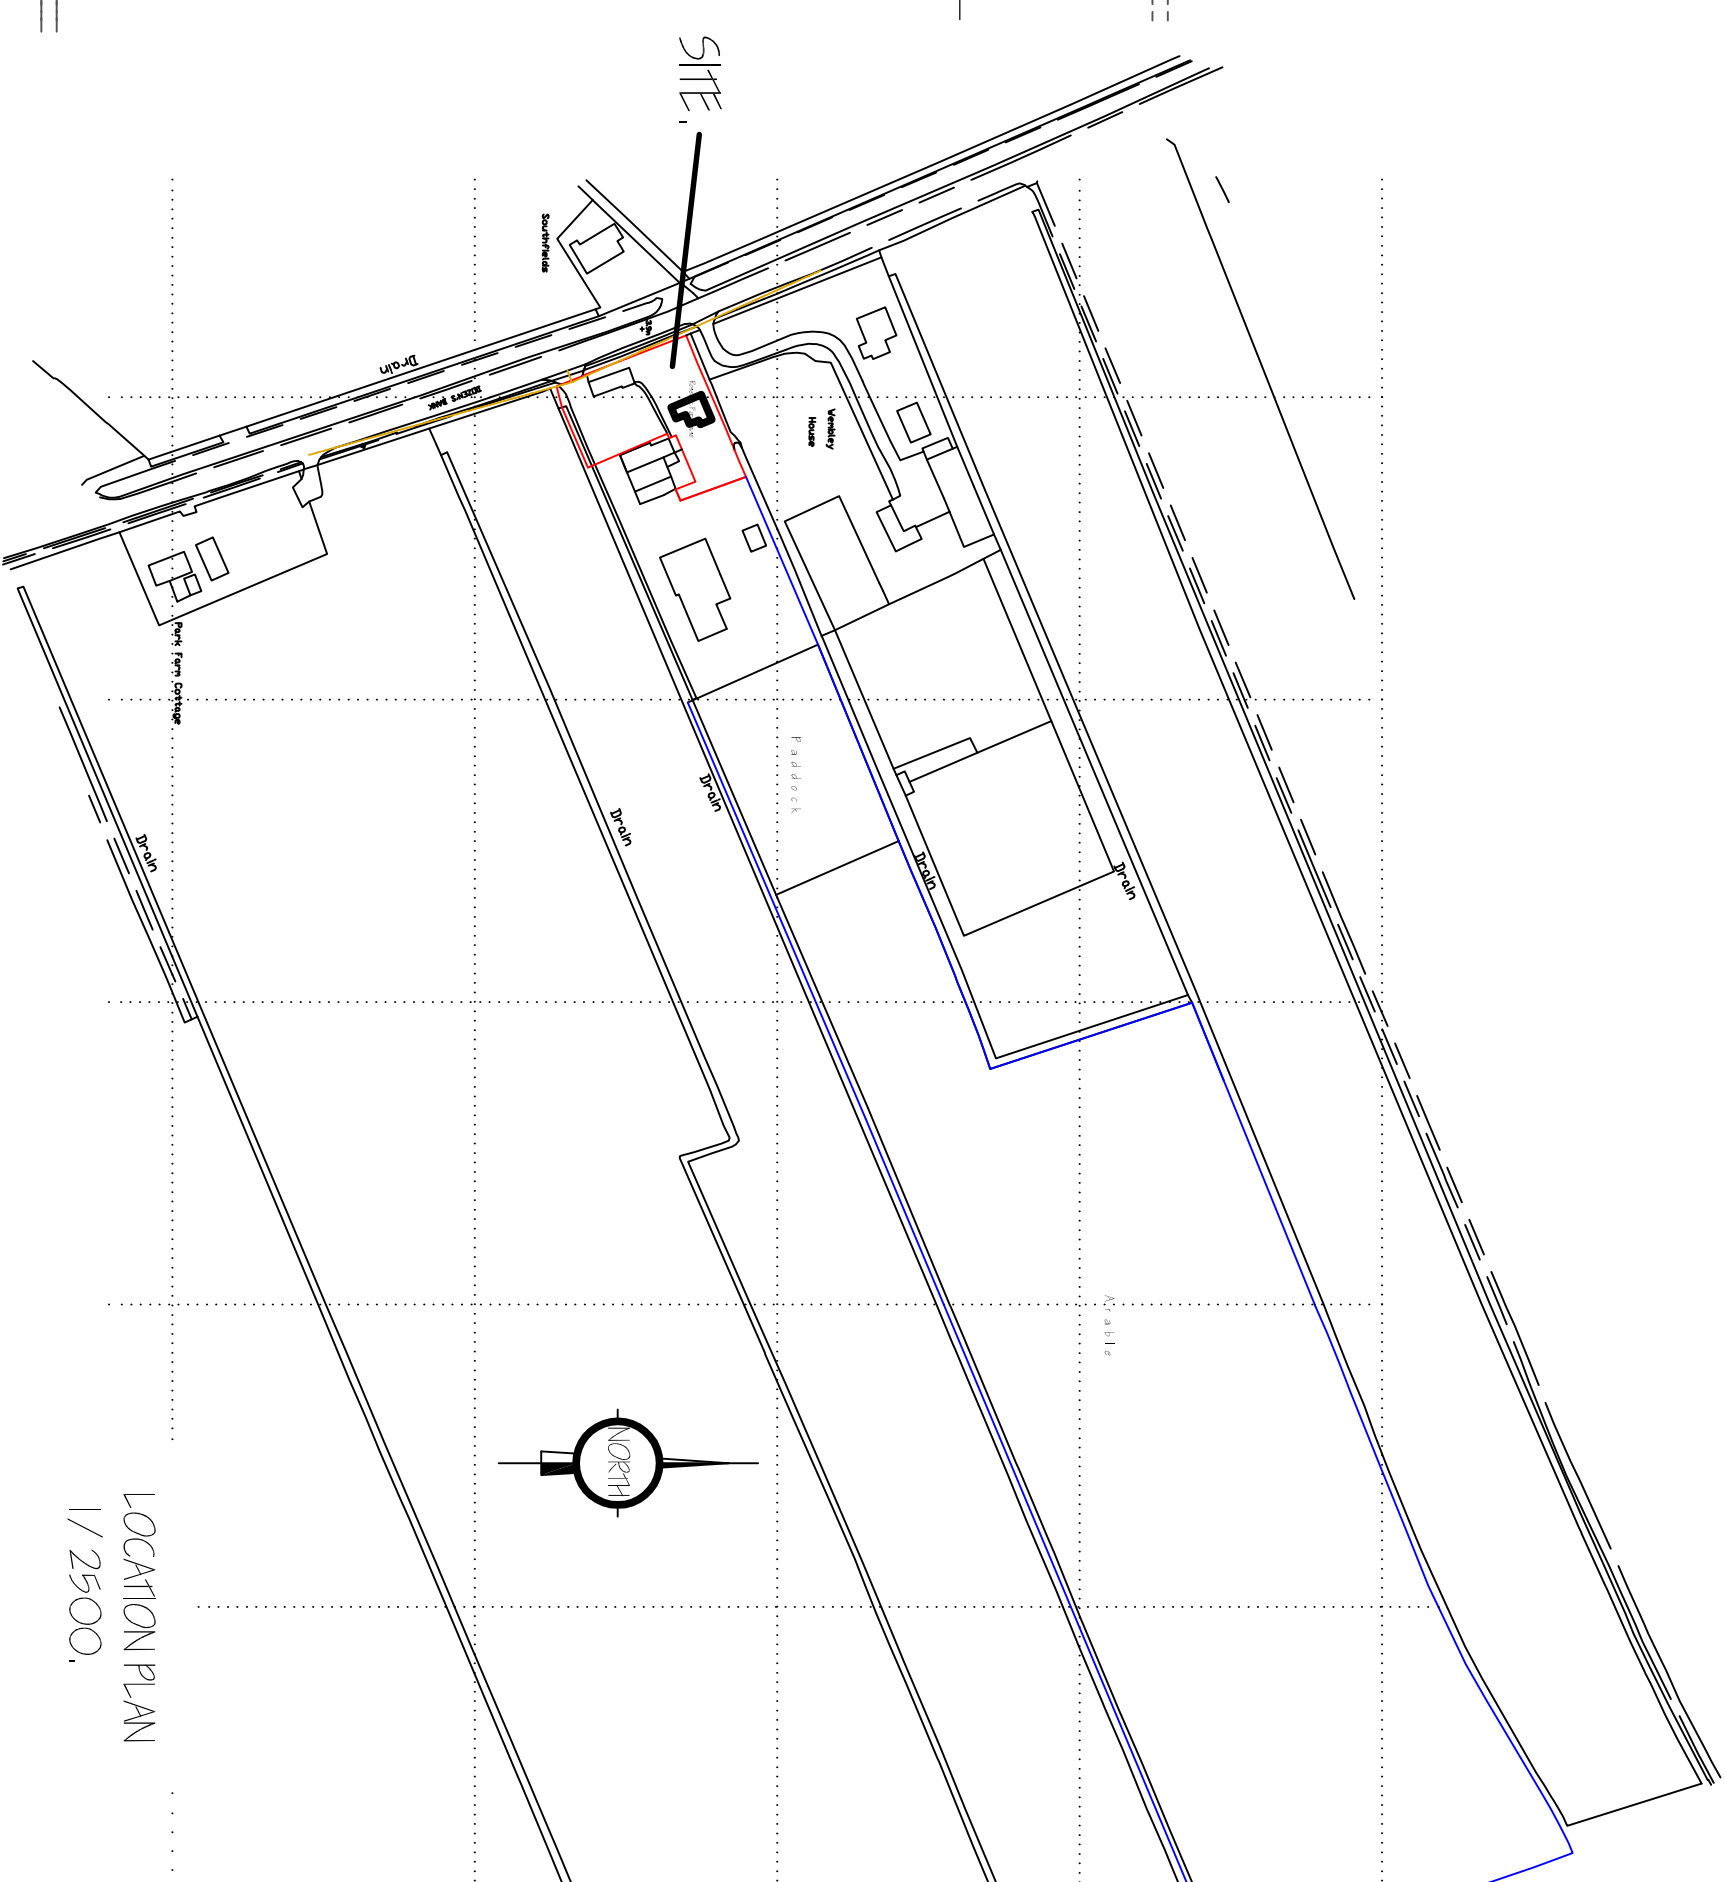LOCATION PLAN
1/2500.

Ordinance Survey (c) Crown Copyright 2020. All rights reserved. Licence number 10002243

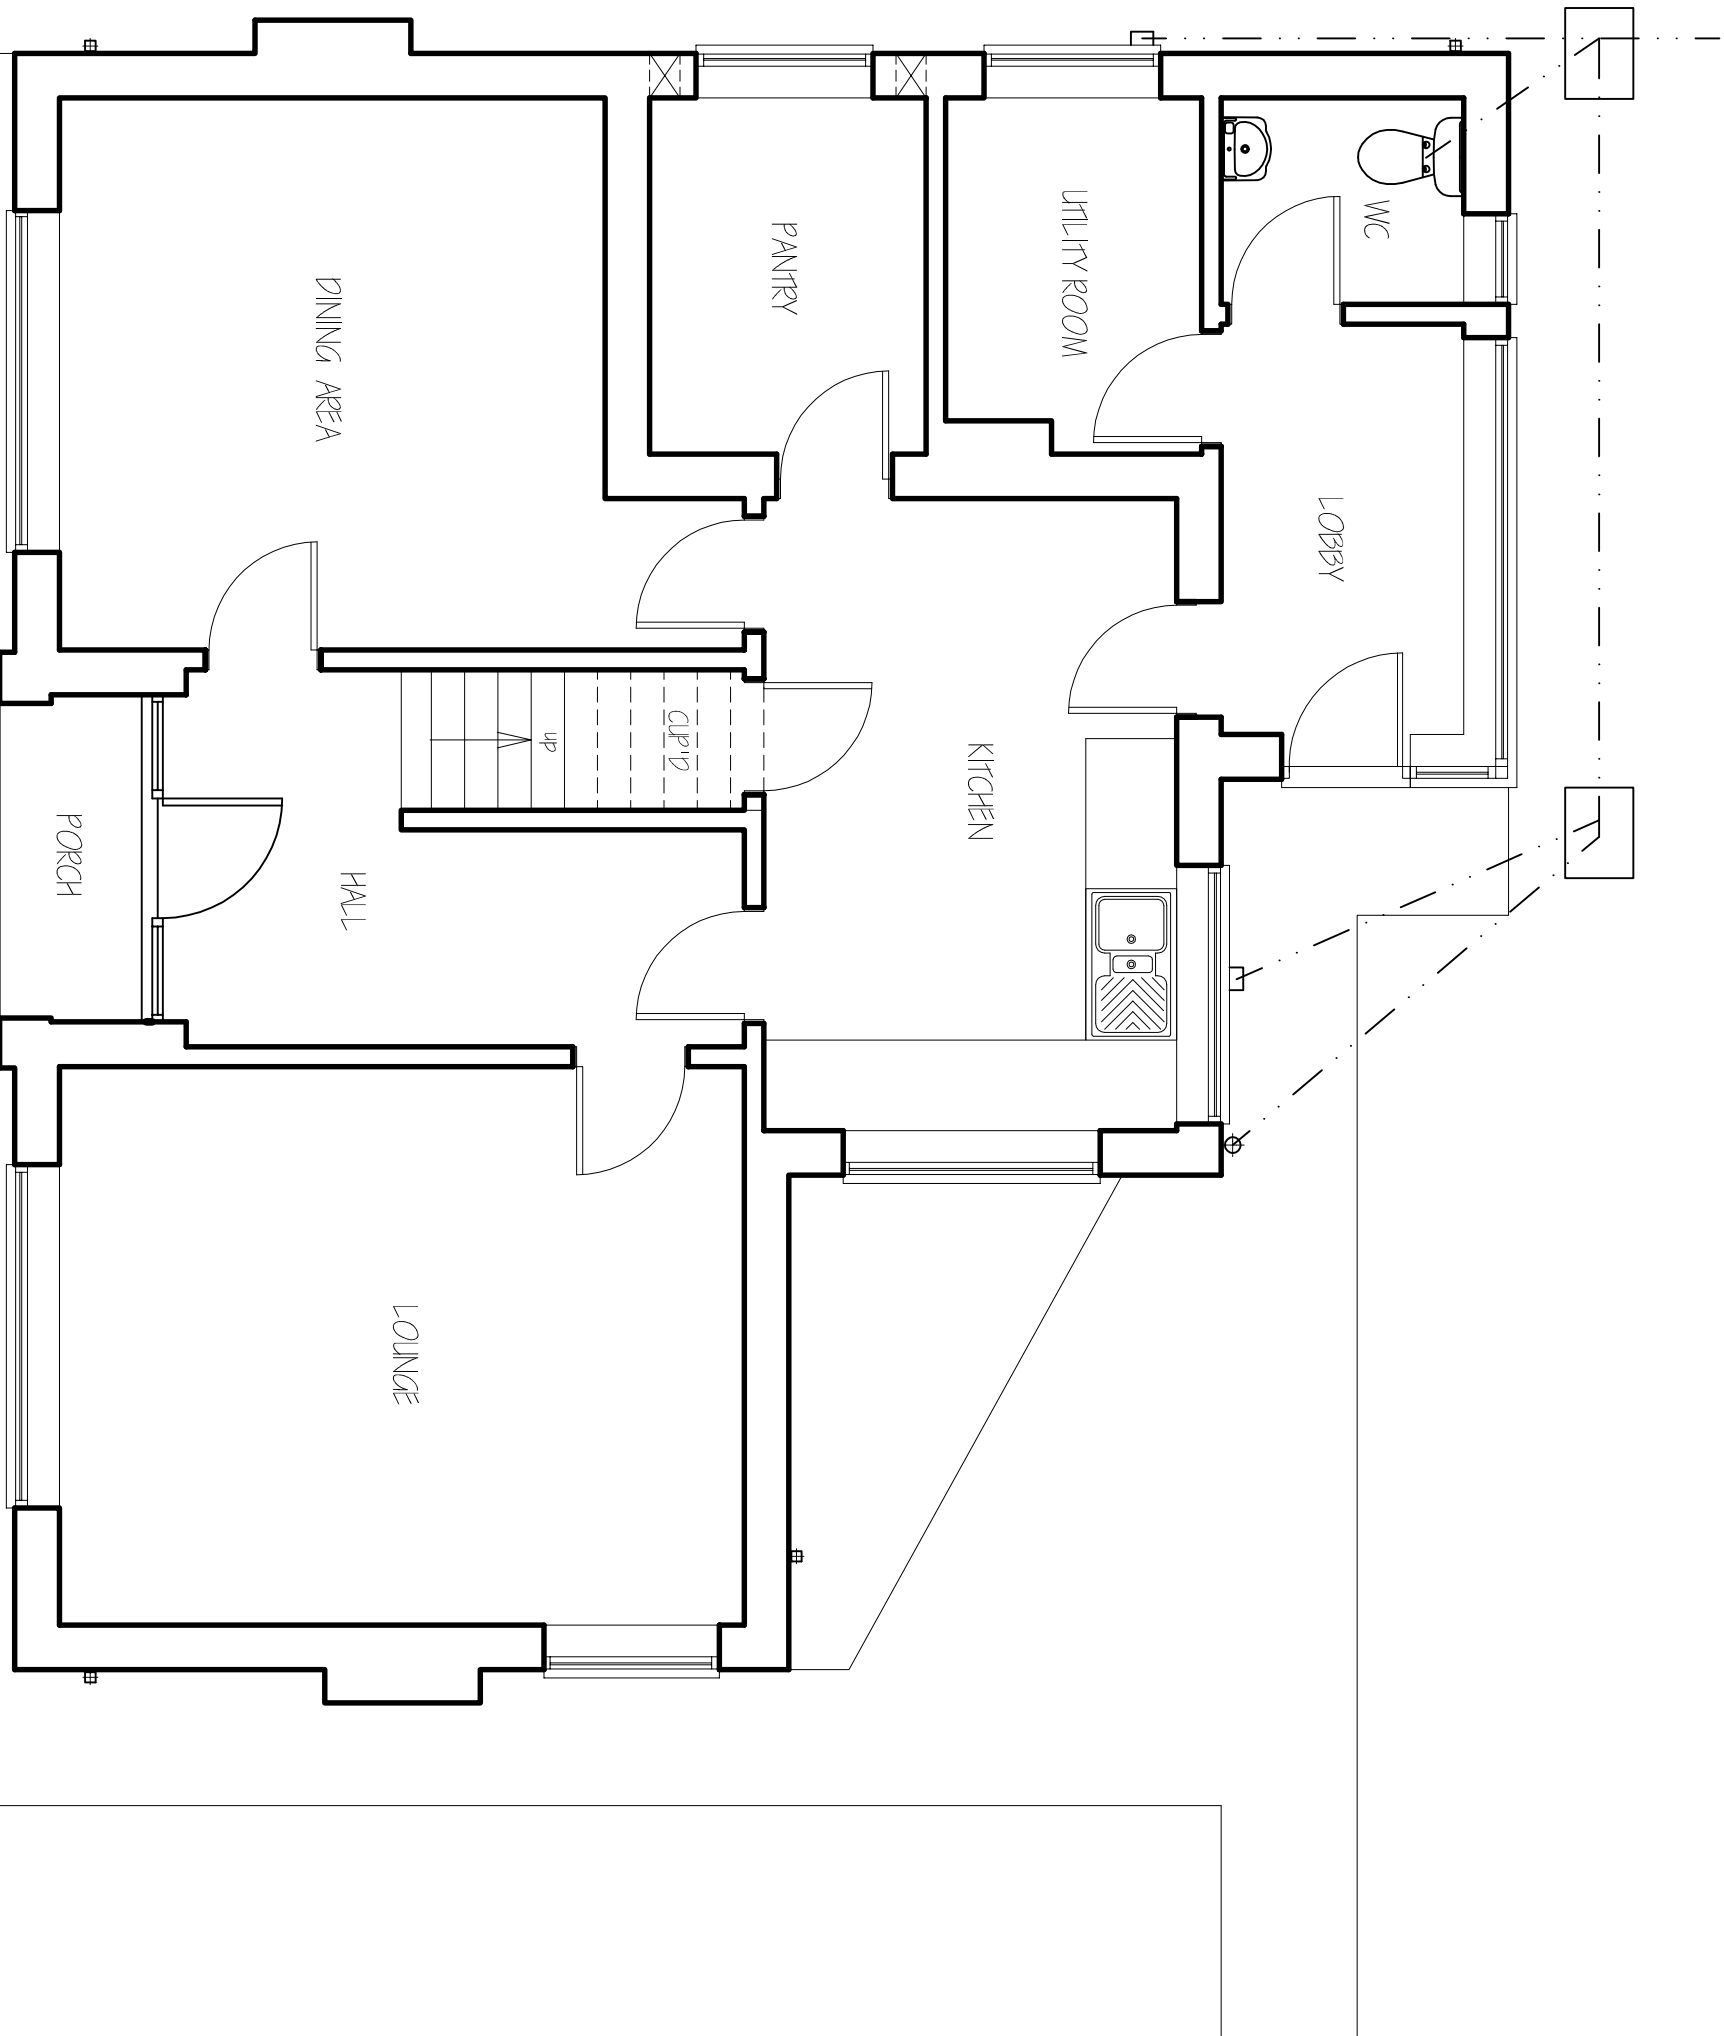

GROUND FLOOR PLAN.

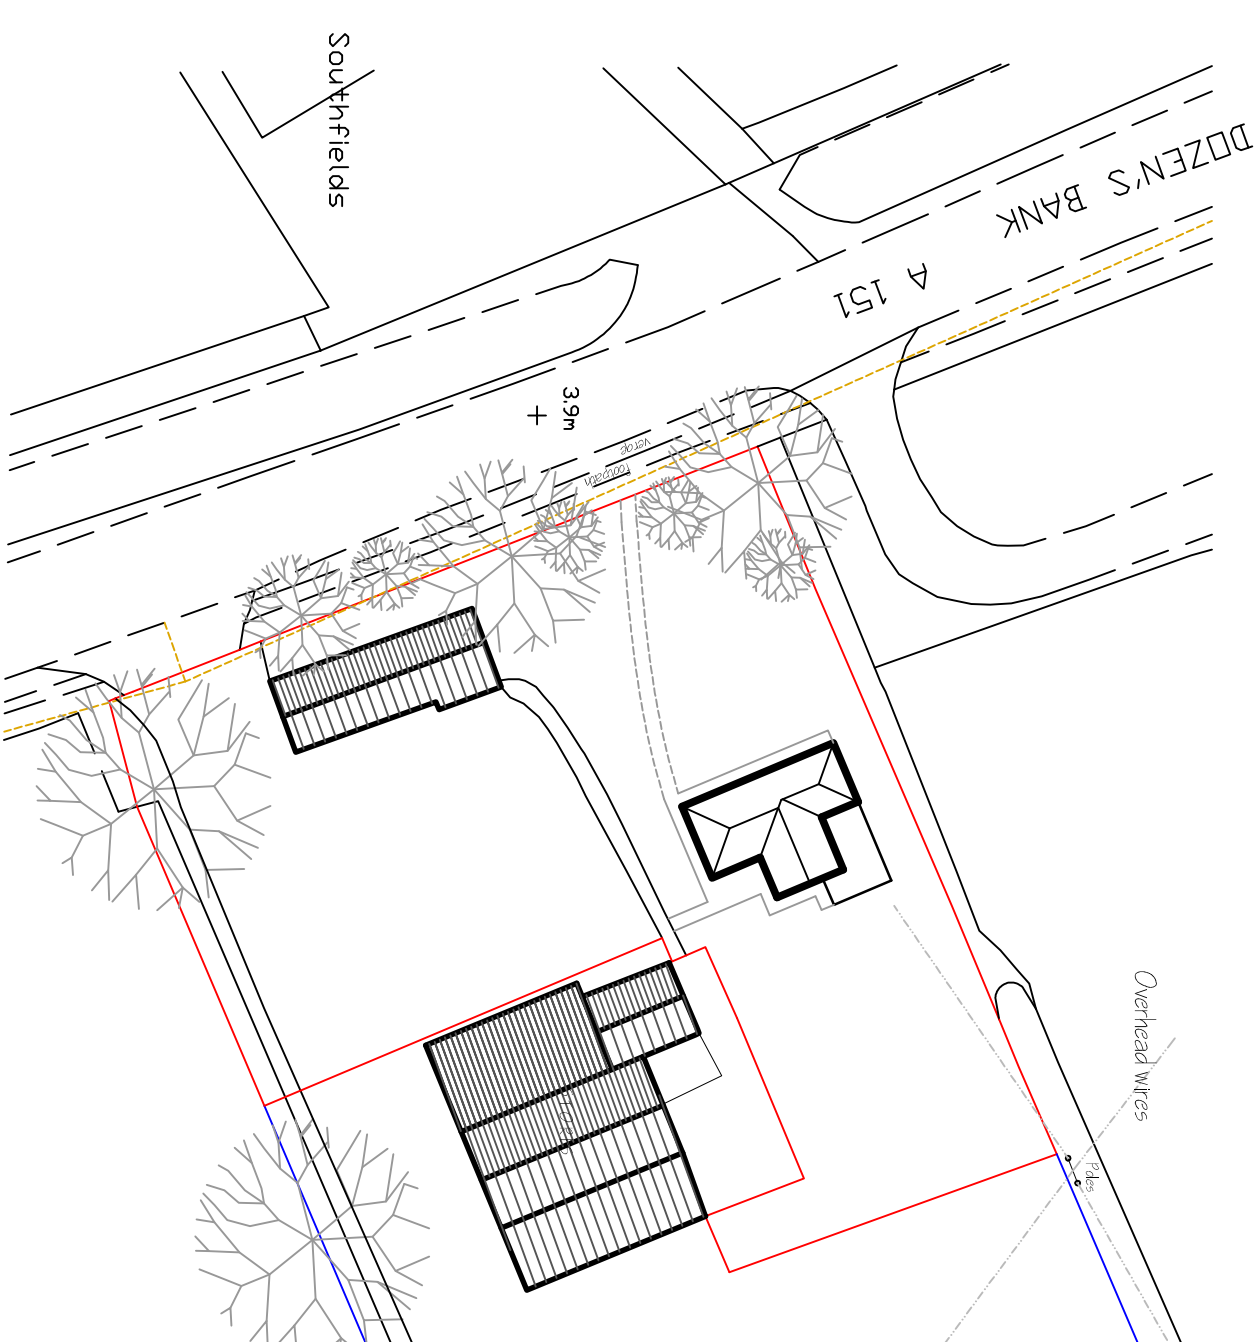SITE PLAN
1/500.[illegible]

G. R. MERCHANT LTD.
1, ENG AMICE FWO
ARCHITECTURAL, STRUCTURAL
AND LAND DRAINAGE
CONSULTANTS

4 Wrights Mews
12A Park Road, Holbeach,
Spalding, Lincs., PE12 7EE
Tel: 01406 490800
Fax: 01406 425744
E-Mail: gr.merchant@btconnect.com

E-Mail: gr.merchant@btconnect.com

EXTENSIONS & ALTERATIONS,
ROSCOTT FARM,
DOZENS BANK, WEST PINCHBECK
SPALDING, LINC'S, PELL 3ND.

MR & MRS. W. LUNN

Drawing
FLOOR PLANS, ELEVATIONS,
SITE & LOCATION PLANS
- EXISTING.

Job Ref.	Drawing
----------	---------

Date	Drawn
MARCH 2020.	GRM/SLD

Scales

DO NOT SCALE FROM THIS DRAWING

[illegible]